

Burlington Development Review Board

149 Church Street, City Hall
Burlington, VT 05401

www.burlingtonvt.gov/pz/DRB

Telephone: (802) 865-7188

Fax (802) 865-7195

Austin Hart
Brad Rabinowitz
Israel Smith
AJ LaRosa
Geoff Hand
Alexandra Zipparo
Wayne Senville
Jim Drummond, (Alternate)
Robert Purvee, (Alternate)



BURLINGTON DEVELOPMENT REVIEW BOARD Tuesday November 15, 2016, 5:00 PM Contois Auditorium, City Hall, 149 Church Street, Burlington, VT Public Hearing Notice

1. **16-1441CA; 112 Church St (D, Ward 3C) Jeffrey S. Berger**
Appeal of zoning permit denial to install windows.
2. **17-0496AP; 44 Crombie St (RM, Ward 2C) 44 Crombie LLC**
Appeal of a notice of violation for failure to comply with approved site plan.

Plans may be viewed in the Planning and Zoning Office, (City Hall, 149 Church Street, Burlington), between the hours of 8:00 a.m. and 4:30 p.m.

Participation in the DRB proceeding is a prerequisite to the right to take any subsequent appeal. Please note that ANYTHING submitted to the Planning and Zoning office is considered public and cannot be kept confidential.

This may not be the final order in which items will be heard. Please view final Agenda, at www.burlingtonvt.gov/pz/drdb/agendas or the office notice board, one week before the hearing for the order in which items will be heard.

Burlington Development Review Board

149 Church Street, City Hall

Burlington, VT 05401

www.burlingtonvt.gov/pz/DRB

Telephone: (802) 865-7188

Fax (802) 865-7195

Austin Hart
Brad Rabinowitz
Israel Smith
AJ LaRosa
Geoff Hand
Alexandra Zipparo
Wayne Senville
Jim Drummond, (Alternate)
Robert Purvee, (Alternate)



BURLINGTON DEVELOPMENT REVIEW BOARD Tuesday November 15, 2016, 5:00 PM Contois Auditorium, City Hall, 149 Church Street, Burlington, VT AGENDA

I. Agenda

II. Communications

III. Minutes

IV. Consent

17-0471CA; 1200 North Ave (NAC, Ward 7N) Awakening Sanctuary, Inc.

Elevator addition to an existing residential care building. Replace existing walk to entrance with new ADA walkway. (Project Manager, Scott Gustin)

V. Public Hearing

1. 16-1441CA; 112 Church St (D, Ward 3C) Jeffrey S. Berger

Appeal of zoning permit denial to install windows. (Project Manager, Ryan Morrison)

2. 17-0496AP; 44 Crombie St (RM, Ward 2C) 44 Crombie LLC

Appeal of a notice of violation for failure to comply with approved site plan.
(Project Manager, Jeanne Francis)

VI. Other Business

VII. Adjournment

Plans may be viewed in the Planning and Zoning Office, (City Hall, 149 Church Street, Burlington), between the hours of 8:00 a.m. and 4:30 p.m.

Participation in the DRB proceeding is a prerequisite to the right to take any subsequent appeal. Please note that ANYTHING submitted to the Planning and Zoning office is considered public and cannot be kept confidential.

This may not be the final order in which items will be heard. Please view final Agenda, at www.burlingtonvt.gov/pz/drdb/agendas or the office notice board, one week before the hearing for the order in which items will be heard.



RECEIVED
OCT 11 2011
DEPARTMENT OF
PLANNING & ZONING

Poirier Place looking southwest



Poirier Place looking east



RECEIVED
OCT 11 2011
DEPARTMENT OF
PLANNING & ZONING

Poirier Place looking southwest



Poirier Place looking east



Northeast Rear corner of building



Southeast front corner along North Avenue



RECEIVED
OCT 11 2016
DEPARTMENT OF
PLANNING & ZONING

North Ave looking Southeast



North Ave looking north along Poirier Place



RECEIVED

OCT 11 2016

DEPARTMENT OF
PLANNING & ZONING

Poirier Place looking northeast



At existing main entrance looking south along existing building



Main entrance looking north along existing building toward patio



Poirier Place looking east

RECEIVED

OCT 11 2016

DEPARTMENT OF
PLANNING & ZONING



03/11/2015
 DEPARTMENT
 PLANNING & ZONING

Existing curb cut at main walkway entrance looking south



Existing curb cut at main walkway entrance looking east (location of new walkway)



RECEIVED
OCT 11 2016
DEPARTMENT OF
PLANNING & ZONING

Existing curb cut at main walkway entrance looking north



Planter boxes at patio area looking southeast



Secondary entrance to kitchen looking east



Secondary entrance to kitchen looking east

DEPARTMENT
PLANNING &




RECEIVED
OCT 11 2016
DEPARTMENT OF
PLANNING & ZONING

Poirier Place looking south along sidewalk




Existing driveway on Poirier Place

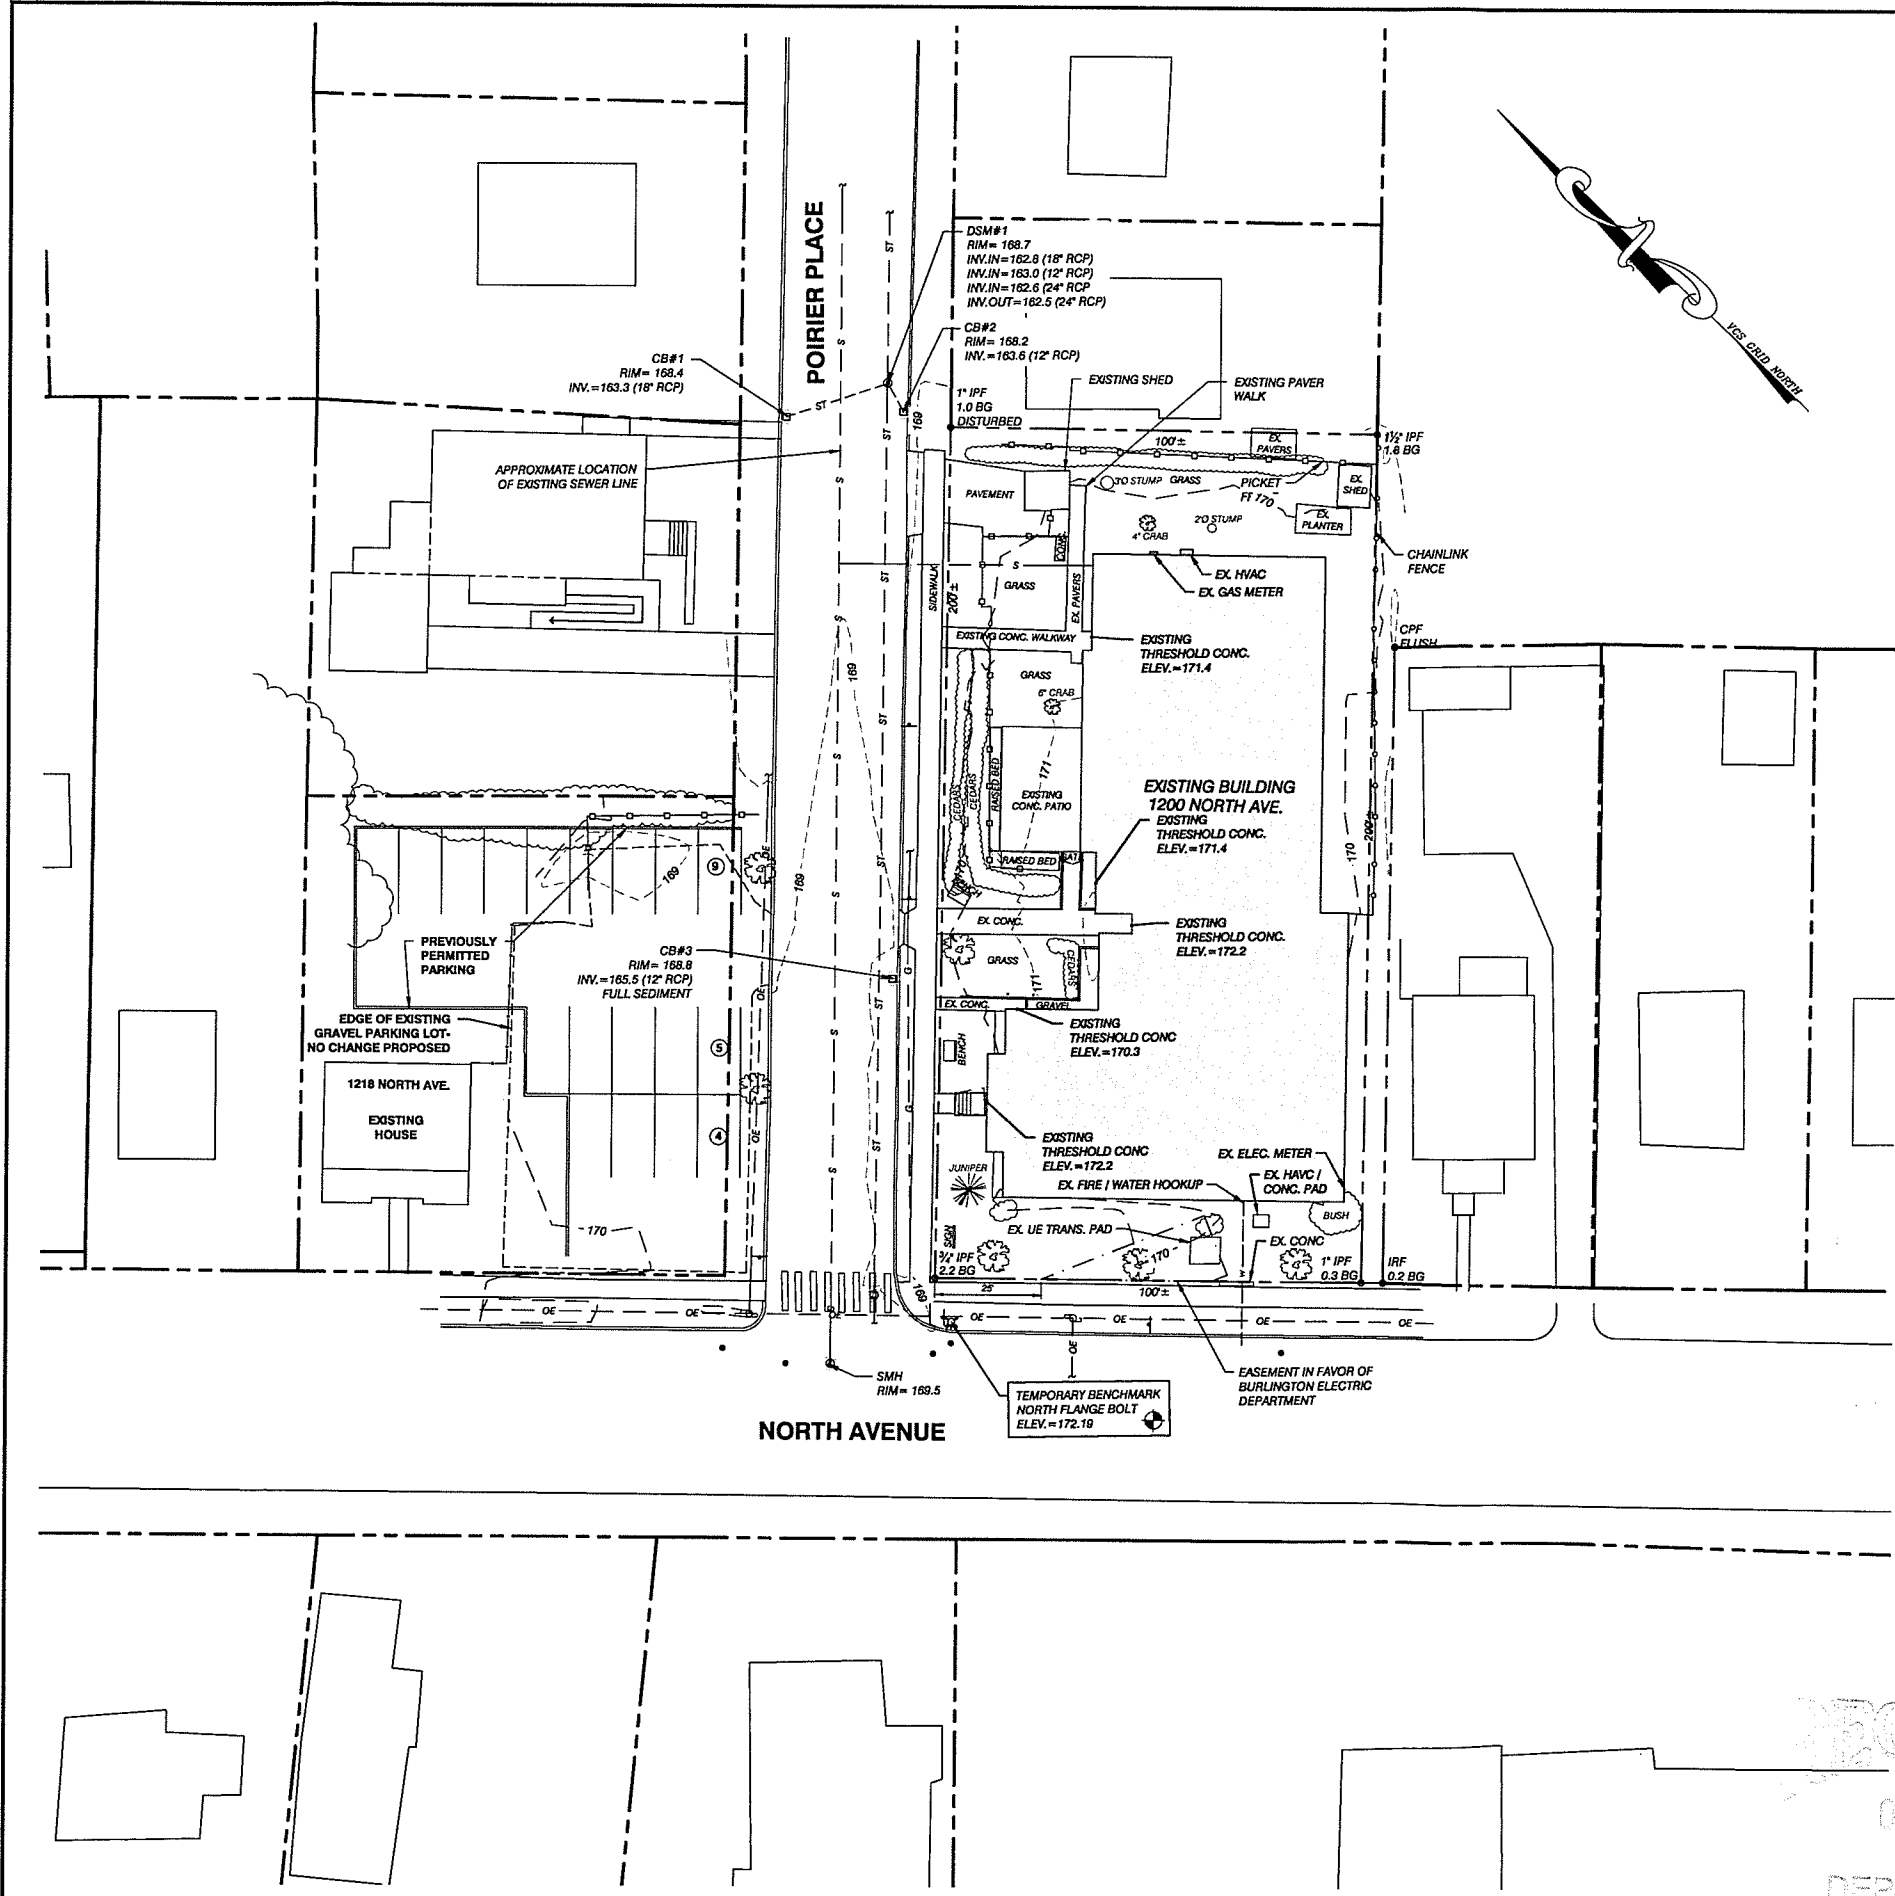

LEGEND	
	APPROXIMATE PROPERTY LINE
	APPROXIMATE SETBACK LINE
	EXISTING CONTOUR
	EXISTING CURB
	EXISTING CHAIN LINK FENCE
	EXISTING RAIL FENCE
	EXISTING GRAVEL
	EXISTING PAVEMENT
	EXISTING ELECTRIC
	EXISTING GAS
	EXISTING STORM
	EXISTING GRAVITY SEWER
	EXISTING WATER
	EXISTING SEWER MANHOLE
	EXISTING STORM MANHOLE
	EXISTING CATCH BASIN
	EXISTING HYDRANT
	EXISTING SHUT OFF
	EXISTING UTILITY POLE
	EXISTING SIGN
	EXISTING DECIDUOUS TREE
	EXISTING CONIFEROUS TREE
	EDGE OF BRUSH/WOODS
	IRON ROD/PIPE FOUND ABOVE / BELOW GRADE
	PROJECT BENCHMARK

NOTES

- UTILITIES SHOWN DO NOT PURPORT TO CONSTITUTE OR REPRESENT ALL UTILITIES LOCATED UPON OR ADJACENT TO THE SURVEYED PREMISES. EXISTING UTILITY LOCATIONS ARE APPROXIMATE ONLY. THE CONTRACTOR SHALL FIELD VERIFY ALL UTILITY CONFLICTS. ALL DISCREPANCIES SHALL BE REPORTED TO THE ENGINEER. THE CONTRACTOR SHALL CONTACT DIG SAFE (888-344-7233) PRIOR TO ANY CONSTRUCTION.
- THIS PLAN IS NOT A BOUNDARY SURVEY AND IS NOT INTENDED TO BE USED AS ONE.
- PROPERTY LINE INFORMATION IS BASED ON INFORMATION ABSTRACTED FROM CITY OF BURLINGTON LAND RECORDS. ADJACENT PROPERTY LINE INFORMATION IS APPROXIMATE AND BASED ON EXISTING TAX MAP INFORMATION. MONUMENTATION RECOVERED IS CONSISTENT WITH RECORDED DOCUMENTS.
- SITE INFORMATION IS BASED ON A FIELD SURVEY PERFORMED BY CIVIL ENGINEERING ASSOCIATES, INC. DECEMBER 2015. CIVIL ENGINEERING ASSOCIATES, INC. SURVEY ORIENTATION IS "GRID NORTH", VERMONT COORDINATE SYSTEM OF 1983 (HORIZONTAL) AND NAVD88 (VERTICAL) ESTABLISHED FROM GPS OBSERVATIONS ON SITE.

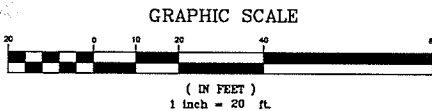

SITE ENGINEER:

CIVIL ENGINEERING ASSOCIATES, INC.
10 MANSFIELD VIEW LANE, SOUTH BURLINGTON, VT 05403
802-854-2323 FAX: 802-854-2271 web: www.coea-vt.com

COPYRIGHT © 2016 - ALL RIGHTS RESERVED

DRAWN
MAB

CHECKED
SAV

APPROVED
SAV

CLIENT:
LIVING WELL

71 MAPLE STREET
BRISTOL, VERMONT
05443

PROJECT:

1200 NORTH AVE

BURLINGTON VERMONT

LOCATION MAP
1" = 200'

DATE	CHECKED	REVISION

EXISTING
CONDITIONS SITE
PLAN



DATE
09/16/2016

SCALE
1" = 20'

PROJ. NO.
14146

DRAWING NUMBER
C1.0

\\cadd\Projects\2014\14146\1-CADD Files\dwg\14146-Site.dwg, 10/9/2016 8:43:32 AM, DWG To PDF.pcs

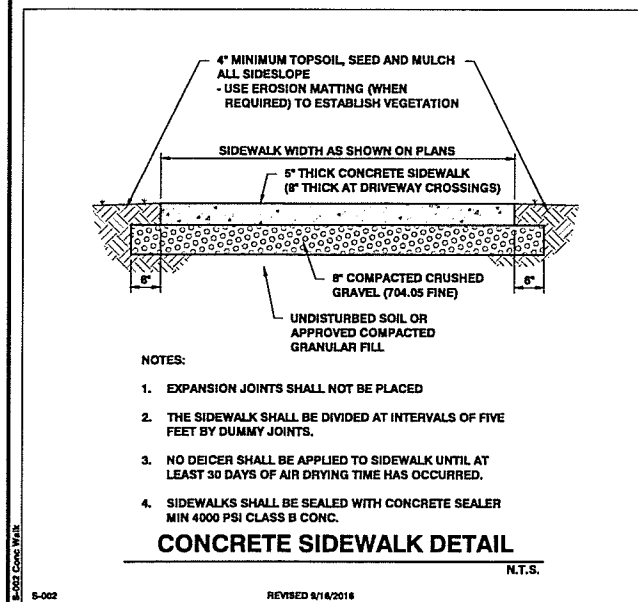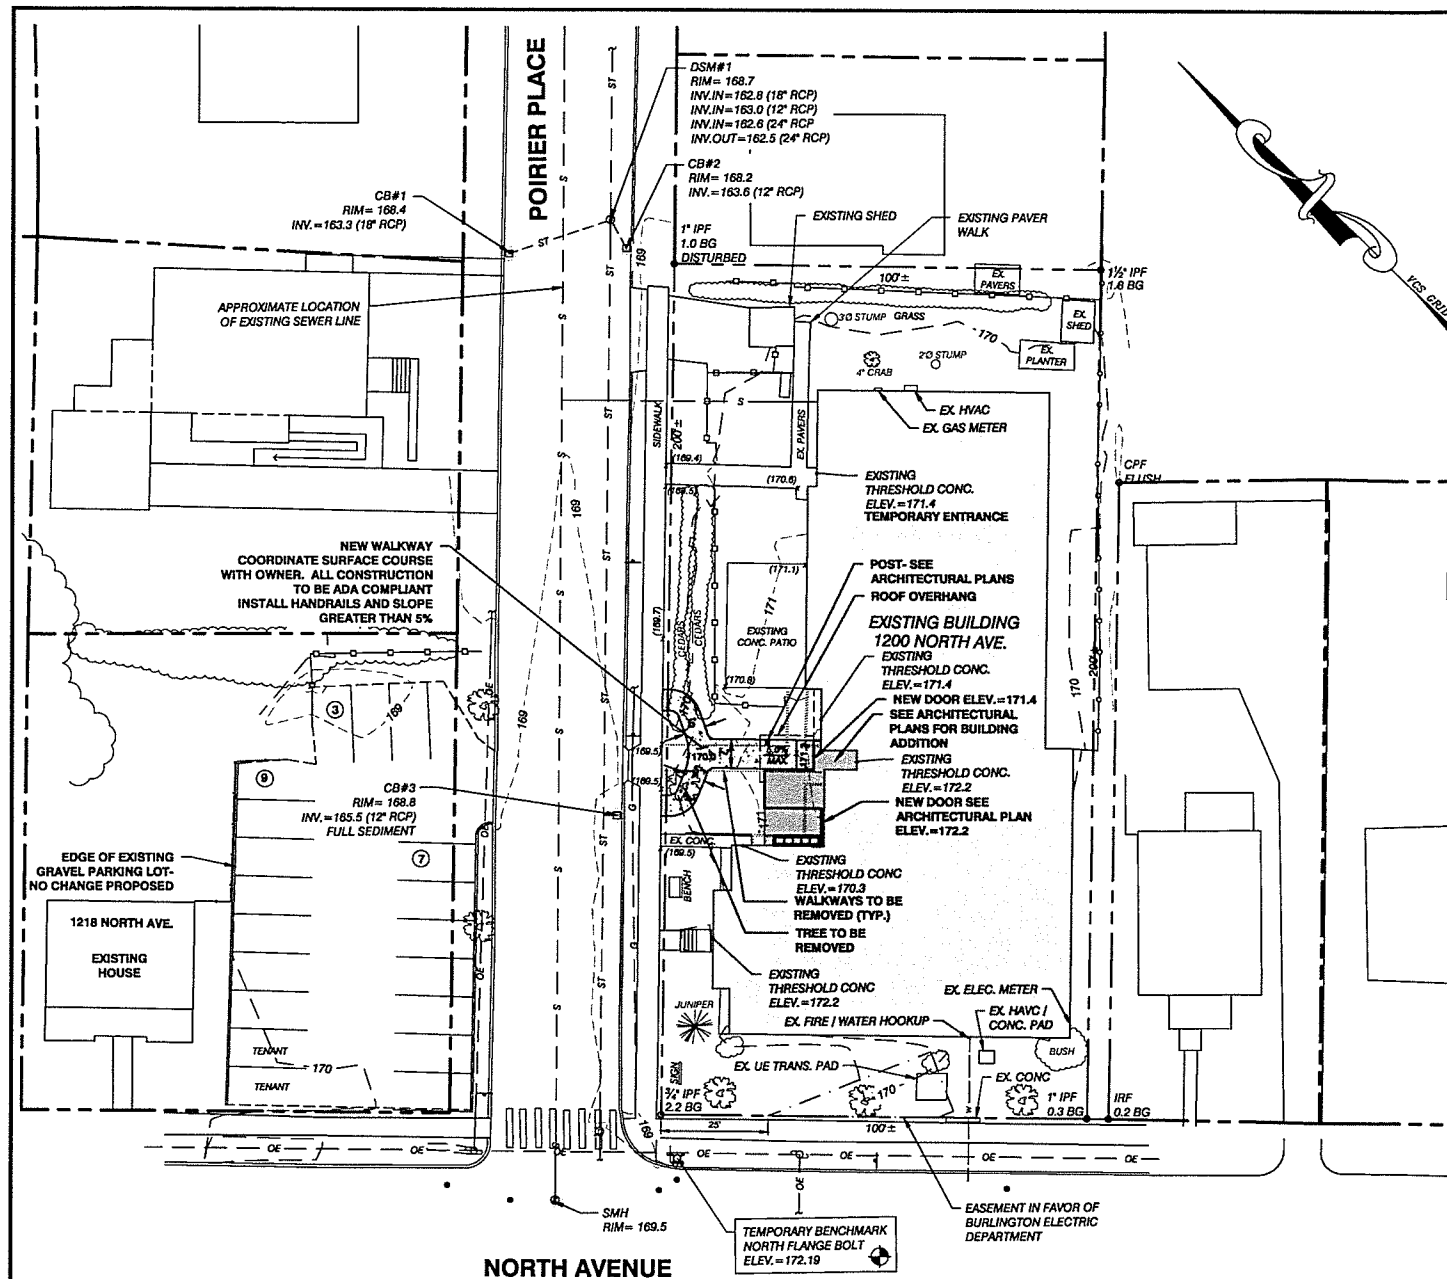

- GENERAL NOTES**
- UTILITIES SHOWN DO NOT PURPORT TO CONSTITUTE OR REPRESENT ALL UTILITIES LOCATED UPON OR ADJACENT TO THE SURVEYED PREMISES. EXISTING UTILITY LOCATIONS ARE APPROXIMATE ONLY. THE CONTRACTOR SHALL FIELD VERIFY ALL UTILITY CONFLICTS. ALL DISCREPANCIES SHALL BE REPORTED TO THE ENGINEER. THE CONTRACTOR SHALL CONTACT DIG SAFE (888-344-7233) PRIOR TO ANY CONSTRUCTION.
 - ALL EXISTING UTILITIES NOT INCORPORATED INTO THE FINAL DESIGN SHALL BE REMOVED OR ABANDONED AS INDICATED ON THE PLANS OR DIRECTED BY THE ENGINEER.
 - THE CONTRACTOR SHALL MAINTAIN AS-BUILT PLANS (WITH TIES) FOR ALL UNDERGROUND UTILITIES. THOSE PLANS SHALL BE SUBMITTED TO THE OWNER AT THE COMPLETION OF THE PROJECT.
 - THE CONTRACTOR SHALL REPAIR/RESTORE ALL DISTURBED AREAS (ON OR OFF THE SITE) AS A DIRECT OR INDIRECT RESULT OF THE CONSTRUCTION.
 - ALL GRASSED AREAS SHALL BE MAINTAINED UNTIL FULL VEGETATION IS ESTABLISHED.
 - MAINTAIN ALL TREES OUTSIDE OF CONSTRUCTION LIMITS.
 - THE CONTRACTOR SHALL BE RESPONSIBLE FOR ALL WORK NECESSARY FOR COMPLETE AND OPERABLE FACILITIES AND UTILITIES.
 - THE CONTRACTOR SHALL SUBMIT SHOP DRAWINGS FOR ALL ITEMS AND MATERIALS INCORPORATED INTO THE SITE WORK. WORK SHALL NOT BEGIN ON ANY ITEM UNTIL SHOP DRAWING APPROVAL IS GRANTED.
 - IN ADDITION TO THE REQUIREMENTS SET IN THESE PLANS AND SPECIFICATIONS, THE CONTRACTOR SHALL COMPLETE THE WORK IN ACCORDANCE WITH ALL PERMIT CONDITIONS AND ANY LOCAL PUBLIC WORKS STANDARDS.
 - THE TOLERANCE FOR FINISH GRADES FOR ALL PAVEMENT, WALKWAYS AND LAWN AREAS SHALL BE 0.1 FEET.
 - ANY DEWATERING NECESSARY FOR THE COMPLETION OF THE SITEWORK SHALL BE CONSIDERED AS PART OF THE CONTRACT AND SHALL BE THE CONTRACTOR'S RESPONSIBILITY.
 - THE CONTRACTOR SHALL COORDINATE ALL WORK WITHIN TOWN ROAD R.O.W. WITH TOWN AUTHORITIES.
 - THE CONTRACTOR SHALL INSTALL THE ELECTRICAL, CABLE AND TELEPHONE SERVICES IN ACCORDANCE WITH THE UTILITY COMPANIES REQUIREMENTS.
 - EXISTING PAVEMENT AND TREE STUMPS TO BE REMOVED SHALL BE DISPOSED OF AT AN APPROVED OFF-SITE LOCATION. ALL PAVEMENT CUTS SHALL BE MADE WITH A PAVEMENT SAW.
 - IF THERE ARE ANY CONFLICTS OR INCONSISTENCIES WITH THE PLANS OR SPECIFICATIONS, THE CONTRACTOR SHALL CONTACT THE ENGINEER FOR VERIFICATION BEFORE WORK CONTINUES ON THE ITEM IN QUESTION.
 - PROPERTY LINE INFORMATION IS APPROXIMATE AND BASED ON EXISTING TAX MAP INFORMATION. THIS PLAN IS NOT A BOUNDARY SURVEY AND IS NOT INTENDED TO BE USED AS ONE.
 - IF THE BUILDING IS TO BE SPRINKLERED, BACKFLOW PREVENTION SHALL BE PROVIDED IN ACCORDANCE WITH AWWA M14. THE SITE CONTRACTOR SHALL CONSTRUCT THE WATER LINE TO TWO FEET ABOVE THE FINISHED FLOOR. SEE MECHANICAL PLANS FOR RISER DETAIL.
 - THE CONTRACTOR IS RESPONSIBLE FOR OBTAINING TESTING AND INSPECTION SERVICES INDICATED IN THE CONTRACT DOCUMENTS, TYPICAL FOR CONCRETE AND SOIL TESTING.
 - THE CONTRACTOR IS RESPONSIBLE FOR ALL LAYOUT AND FIELD ENGINEERING REQUIRED FOR COMPLETION OF THE PROJECT. CIVIL ENGINEERING ASSOCIATES WILL PROVIDE AN AUTOCAD FILE WHERE APPLICABLE.
 - THE OWNER SHALL BE RESPONSIBLE FOR THE INSTALLATION OF ANY AND ALL SAFETY FENCES OR RAILS ABOVE EXISTING AND PROPOSED WALLS. THE OWNER SHALL VERIFY LOCAL, STATE AND INSURANCE REQUIREMENT GUIDELINES FOR THE INSTALLATION AND VERIFY ANY AND ALL PERMITTING REQUIREMENTS.

ZONING REQUIREMENTS:

ZONING DISTRICT: RESIDENTIAL - LOW DENSITY
LOT: 1218 NORTH AVE

CATEGORY	ZONING REGULATIONS	EXISTING 1218 NORTH AVE.	PROPOSED 1218 NORTH AVE.
COVERAGE			
BUILDING TOTAL	35%	10% 53%	10% 53%
SETBACK	ADV. 2 LOTS MIN. ±5'		
FRONT YARD (NORTH AVE)	10% WIDTH, <5'	16±'	16±'
FRONT YARD (POIRIER)	10% WIDTH, <5'	60±'	60±'
SIDEYARD (WEST)	10% WIDTH, <5'	5±'	5±'
SIDEYARD (NORTH)	10% WIDTH, <5'	63±'	63±'
BUILDING HEIGHT			
EXISTING PRIMARY	35		

ZONING DISTRICT: NEIGHBORHOOD ACTIVITY CENTER
LOT: 1200 NORTH AVE

CATEGORY	ZONING REGULATIONS	EXISTING 1200 NORTH AVE.	PROPOSED 1200 NORTH AVE.
COVERAGE			
BUILDING TOTAL	80%	49% 60%	51% 62%
SETBACK			
FRONT YARD (NORTH AVE)	0'	19±'	19±'
FRONT YARD (POIRIER)	0'	11±'	11±'
SIDEYARD (NORTH)	0'	10±'	10±'
SIDEYARD (EAST)	0'	4±'	4±'
BUILDING HEIGHT			
EXISTING PRIMARY	35		

LEGEND

- APPROXIMATE PROPERTY LINE
- APPROXIMATE SETBACK LINE
- EXISTING CONTOUR
- EXISTING CURB
- EXISTING CHAIN LINK FENCE
- EXISTING RAIL FENCE
- EXISTING GRAVEL
- EXISTING PAVEMENT
- EXISTING ELECTRIC
- EXISTING GAS
- EXISTING STORM
- EXISTING GRAVITY SEWER
- EXISTING WATER
- EXISTING SEWER MANHOLE
- EXISTING STORM MANHOLE
- EXISTING CATCH BASIN
- EXISTING HYDRANT
- EXISTING SHUT OFF
- EXISTING UTILITY POLE
- EXISTING SIGN
- EXISTING DECIDUOUS TREE
- EXISTING CONIFEROUS TREE
- EDGE OF BRUSHWOODS
- IRON ROD/PIPE FOUND ABOVE / BELOW GRADE
- PROJECT BENCHMARK
- PROPOSED PAVEMENT
- EXISTING SPOT GRADE
- PROPOSED SPOT GRADE

SITE ENGINEER:

CIVIL ENGINEERING ASSOCIATES, INC.
10 HANFELD VIEW LANE, SOUTH BURLINGTON, VT 05403
802-864-2323 FAX: 802-864-2371 web: www.coea-vt.com

COPYRIGHT © 2016 - ALL RIGHTS RESERVED

DRAWN: MAB
CHECKED: SAV
APPROVED: SAV

CLIENT: **LIVING WELL**

**71 MAPLE STREET
BRISTOL, VERMONT
05443**

PROJECT: **1200 NORTH AVE**

BURLINGTON VERMONT

LOCATION MAP
1" = 2000'


DATE	CHECKED	REVISION

PROPOSED CONDITIONS SITE PLAN

DATE: 09/16/2016
SCALE: 1" = 20'
PROJ. NO.: 14146


DRAWING NUMBER: **C1.1**

C:\CADD\Projects\2016\14146\1-CADD\Files\dwg\14146-Site.dwg, 10/9/2016 8:43:37 AM, DWG to PDF.pc3

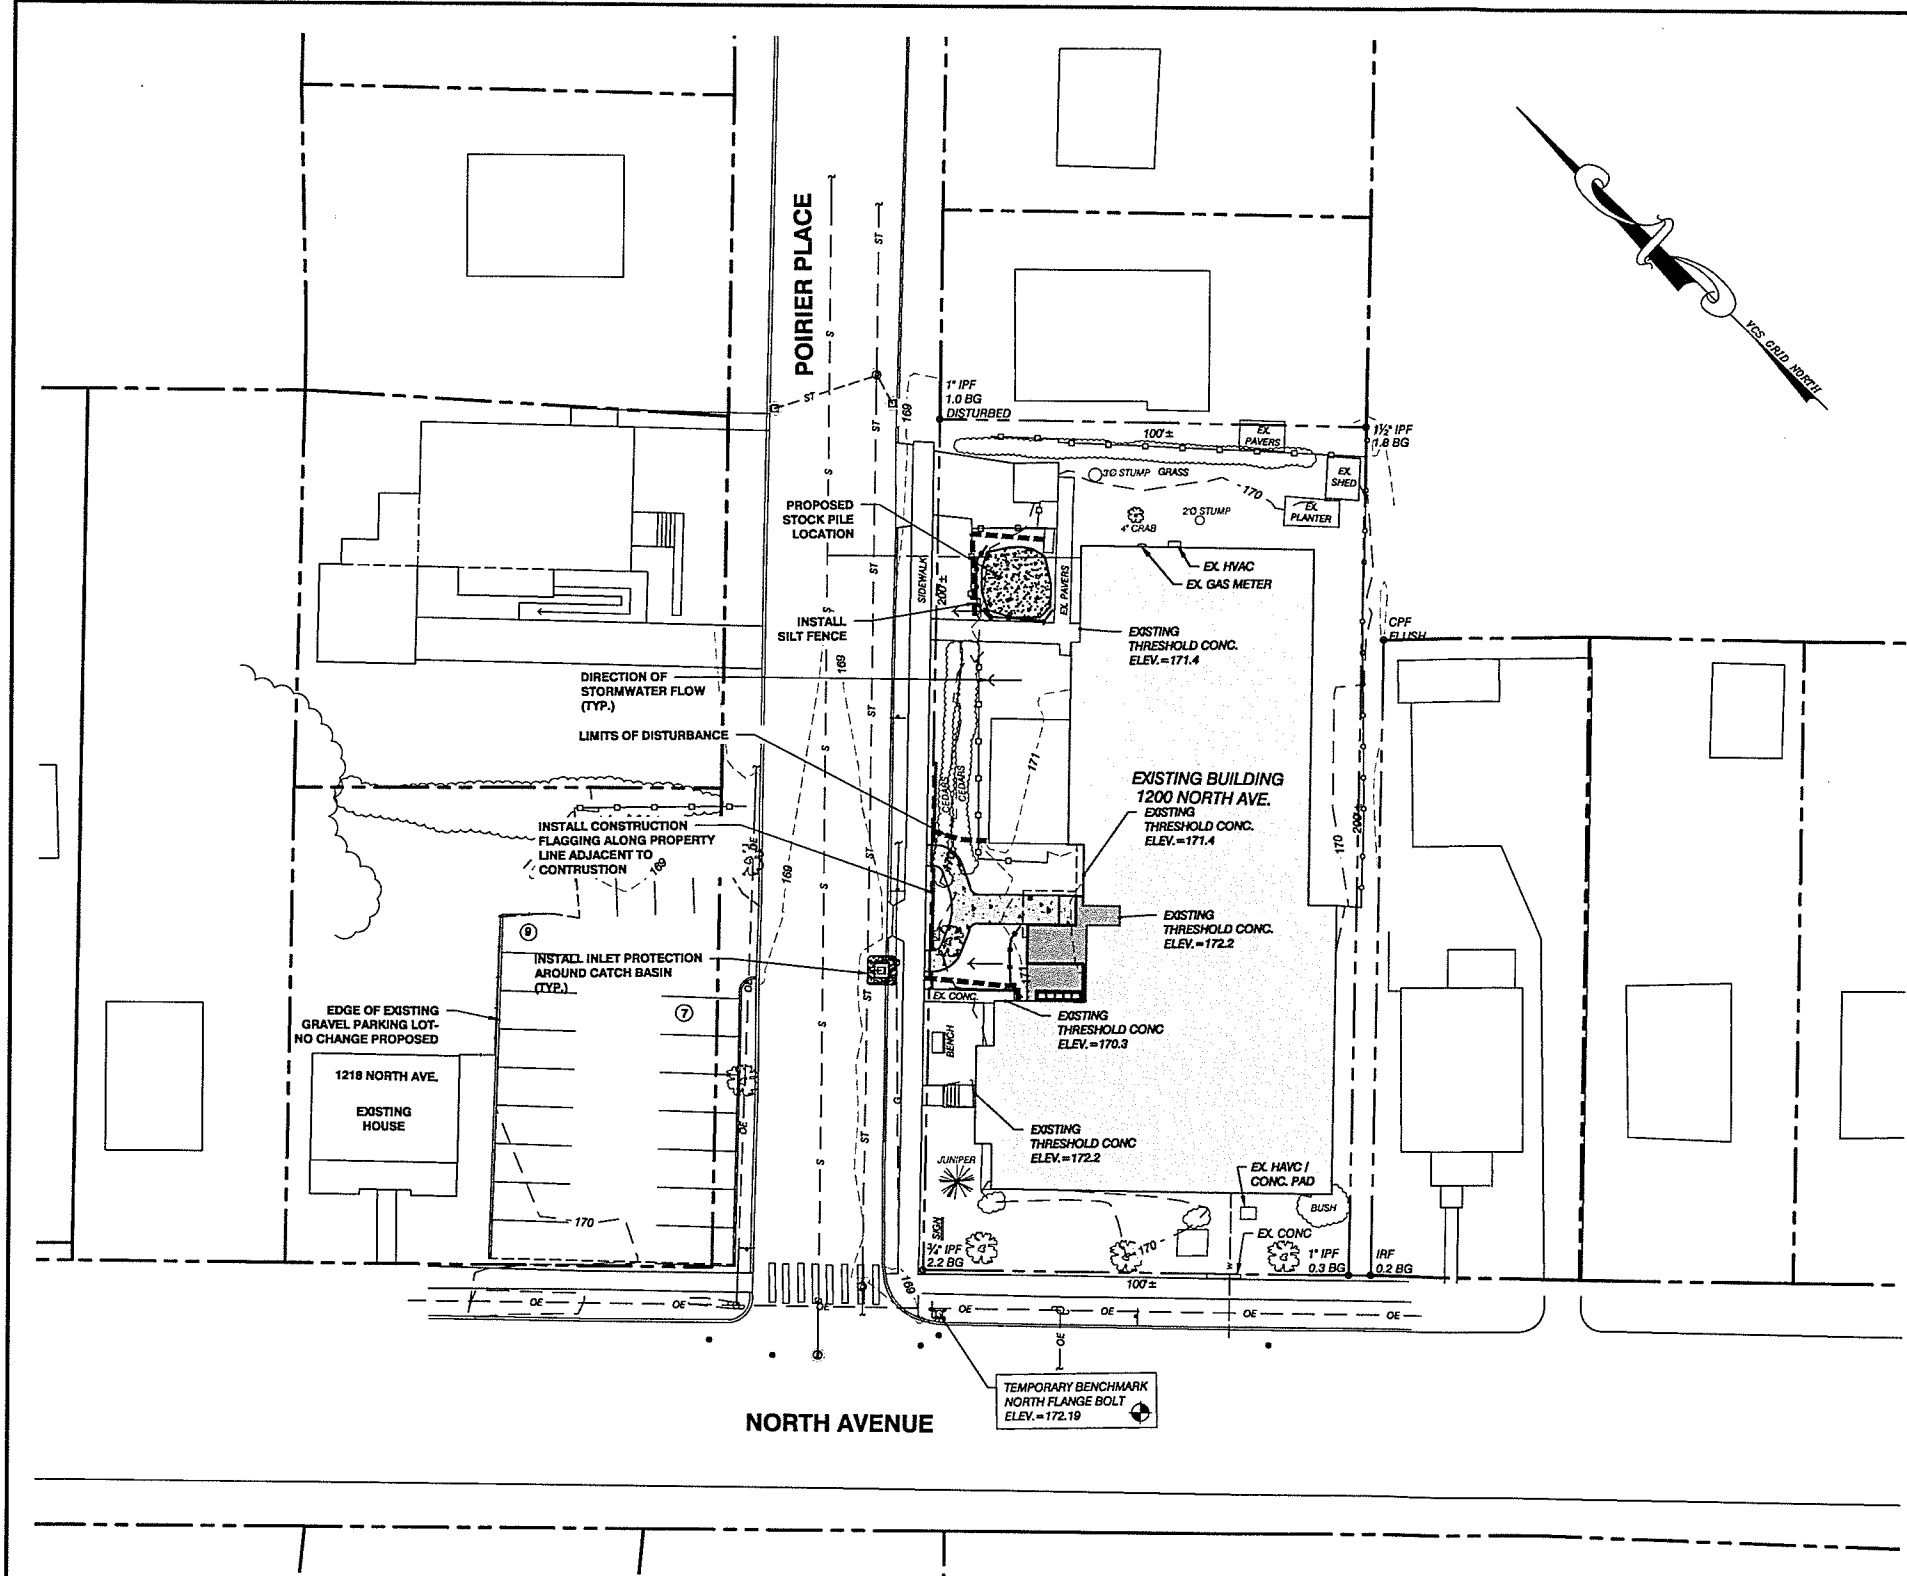

LEGEND

- APPROXIMATE PROPERTY LINE
- APPROXIMATE SETBACK LINE
- EXISTING CONTOUR
- EXISTING CURB
- EXISTING CHAIN LINK FENCE
- EXISTING RAIL FENCE
- EXISTING GRAVEL
- EXISTING PAVEMENT
- EXISTING ELECTRIC
- EXISTING GAS
- EXISTING STORM
- EXISTING GRAVITY SEWER
- EXISTING WATER
- EXISTING SEWER MANHOLE
- EXISTING STORM MANHOLE
- EXISTING CATCH BASIN
- EXISTING HYDRANT
- EXISTING SHUT OFF
- EXISTING UTILITY POLE
- EXISTING SIGN
- EXISTING DECIDUOUS TREE
- EXISTING CONIFEROUS TREE
- EDGE OF BRUSH/WOODS
- IRON ROD/PIPE FOUND ABOVE / BELOW GRADE
- PROJECT BENCHMARK
- PROPOSED CURB
- PROPOSED GRAVEL
- PROPOSED PAVEMENT

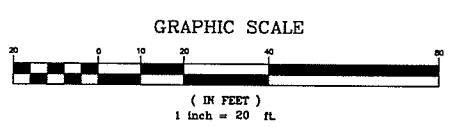

SITE ENGINEER:

CIVIL ENGINEERING ASSOCIATES, INC.
10 MANSFIELD VIEW LANE, SOUTH BURLINGTON, VT 05403
802-864-2223 FAX: 802-864-2171 web: www.cae-vt.com

COPYRIGHT © 2016 - ALL RIGHTS RESERVED

DRAWN
MAB

CHECKED
SAV

APPROVED
SAV

CLIENT:
LIVING WELL

71 MAPLE STREET
BRISTOL, VERMONT
05443

PROJECT:
1200 NORTH AVE

BURLINGTON VERMONT

LOCATION MAP

1" = 2000'

DATE	CHECKED	REVISION

EROSION CONTROL PLAN

DATE
09/16/2016

SCALE
1" = 20'

PROJ. NO.
14146

DRAWING NUMBER
C1.2

RECEIVED
OCT 11 2016
DEPARTMENT OF
PLANNING & ZONING

\\scadd\Projects\2014\141461-CADD Files\dwg\14146-Stk.dwg, 10/9/2016 8:43:42 AM, DWG To PDF.plt

the sidewalk, after the floating and screeding process is completed, shall be finished with a broom of a type approved by the Engineer, drawn over the surface parallel to the transverse joints. Special texturing on sidewalk ramps shall be installed in accordance with construction plan details.

- C. Joints: Unless otherwise indicated on the plans or directed by the Engineer, expansion joints shall not be used in the sidewalk. Expansion joints shall be formed around all appurtenances such as manholes, utility poles and other obstructions extending into and through the sidewalk. Pre-formed joint filler 1/4 inch thick shall be installed in these joints. Expansion joint filler of the thickness indicated shall be installed between concrete sidewalks and any fixed structure such as a building or bridge. This expansion joint material shall extend for the full depth of the walk. Between the expansion joints, the sidewalk shall be divided at intervals of 5 feet by dummy joints formed by sawcutting or other acceptable means as directed to provide grooves approximately 1/16 inch wide and at least 1/3 of the depth.

When the sidewalk is constructed next to a concrete curb expansion, joint material shall be placed between sidewalk and curb for the depth of the sidewalk.

- D. Curing: During the curing period all traffic, both pedestrian and vehicular, shall be excluded. Vehicular traffic shall be excluded for such additional time as the Engineer may direct.
- E. Backfilling: Before the concrete has been opened to traffic, the space on each side of the sidewalk shall be backfilled to the required elevation with suitable material, firmly compacted and neatly graded.

LANDSCAPE GRADING

PART 1 - GENERAL

1.01 SUMMARY

A. Section includes:

1. Finish grading; bring rough grade in areas to design elevations as shown on the drawings.
2. Topsoil: Work shall consist of furnishing, placing and shaping topsoil, or placing, spreading, and shaping topsoil form stockpiles or stripped areas.

PART 2 - PRODUCTS

2.01 TOPSOIL

- A. Topsoil shall be loose, friable, reasonably free of admixtures of subsoil, free from refuses, stumps, roots, brush, weeds, rocks, and stones 1 1/4 inch in overall dimensions. The topsoil shall also be free from any material that will prevent the formation of a suitable seedbed or prevent seed germination and plant growth. It shall contain not less than three (3) nor more than twenty (20) percent organic matter. Any material which has become mixed with undue amounts of subsoil during any operation at the source or during placing or spreading will be rejected and shall be replaced by the Contractor with acceptable material.

PART 3 - EXECUTION

3.01 SUBGRADE PREPARATION

- A. Clean subgrade of all stumps, stones, roots, trash or other materials which might hinder proper tillage or spreading.
- B. All surfaces on which topsoil is to be placed shall be graded to a reasonably true surface and scarified by raking, disking or other approved means to a minimum depth of two inches before placing topsoil.

3.03 PLACING TOPSOIL

- A. Minimum final depth of topsoil shall be 4 inches.
- B. Place topsoil when seeding operations can closely follow spreading operations. Use topsoil in relatively dry state.
- C. Topsoil shall be spread and shaped to the lines and grades shown on the plans, or as directed by the Engineer. The depth stated in the contract to which the topsoil is to be placed is that required after final rolling of the material has taken place. All stones, roots and debris over 1 1/2 inch in diameter along with any sodding weeds and other undesirable material shall be removed.
- D. After shaping and grading, all trucks and other equipment shall be excluded from the topsoiled area to prevent excessive compaction. The Contractor shall perform such work as required to provide a friable surface for seed germination and plant growth prior to seeding.
- E. It shall be the Contractor's responsibility to restore to the line, grade and surface all eroded areas with approved material and to keep topsoiled areas in acceptable condition until the completion of the work.

SEEDING

PART 1 - GENERAL

1.1 Section includes:

A. Seeding.

1. Furnish all labor, materials and equipment to complete all seeding work as shown on the drawings and specified herein.
2. Except where otherwise shown or specified, the Contractor shall seed all areas where new contours are shown on the drawings and all areas where existing ground cover has been disturbed by the Contractor's operations.

1.2 SUBMITTALS

- A. Product Data: For each type of product indicated.

1.3 PROJECT CONDITIONS

Planting Restrictions: Seeding and initial fertilizing shall be done between May 1st and September 15th unless otherwise authorized. Seeding shall not be done during windy weather or when the ground is frozen, excessively wet, or otherwise untillable. If seeding is done during July or August, additional

mulch material may be required. Coordinate planting periods with initial maintenance periods to provide required maintenance from date of Substantial Completion.

PART 2 - PRODUCTS

2.1 SEED

A. Conservation Seed Mix:

Kind of Seed	Minimum Purity	Minimum Germination	Lbs./Acre
Creeping Red Fescue	98%	85%	22.5
Tall Fescue	95%	95%	22.5
Red Top	95%	90%	3
Birdsfoot Trefoil	98%	85%	9
Annual Ryegrass	95%	85%	3
TOTAL =			60

2.2 INORGANIC SOIL AMENDMENTS

- A. Lime: ASTM C 602, agricultural limestone containing a minimum of 85 percent calcium carbonate equivalent and as follows:

1. Class: T, with a minimum of 99 percent passing through No. 8 sieve and a minimum of 75 percent passing through No. 60 sieve.

2.3 FERTILIZER

- A. Commercial Fertilizer: Commercial-grade complete fertilizer of neutral character, consisting of fast- and slow-release nitrogen, 50 percent derived from natural organic sources of urea formaldehyde, phosphorous, and potassium.
- B. Slow-Release Fertilizer: Granular or pelleted fertilizer consisting of 50 percent water-insoluble nitrogen, phosphorus, and potassium.

2.4 MULCHES

- A. Mulch: Provide air-dry, clean, mildew- and seed-free, hay or threshed straw of wheat, rye, oats, or barley.
- B. Compost Mulch: Well-composted, stable, and weed-free organic matter, pH range of 5.5 to 8; moisture content 35 to 55 percent by weight; 100 percent passing through 1-inch sieve; soluble salt content of 2 to 5 decisiemens/m; not exceeding 0.5 percent inert contaminants and free of substances toxic to plantings; and as follows:

1. Organic Matter Content: 50 to 60 percent of dry weight.

PART 3 - EXECUTION

3.1 PREPARATION

- A. Protect structures, utilities, sidewalks, pavements, and other facilities, trees, shrubs, and plantings from damage caused by planting operations.
1. Protect adjacent and adjoining areas from hydroseeding and hydromulching overspray.
 2. Protect grade stakes set by others until directed to remove them.
- B. Provide erosion-control measures to prevent erosion or displacement of soils and discharge of soil-bearing water runoff or airborne dust to adjacent properties and walkways.
- C. Newly Graded Subgrades: Loosen subgrade to a minimum depth of 4 inches. Remove stones larger than 2 inches in any dimension and sticks, roots, rubbish, and other extraneous matter.
1. Apply fertilizer directly to subgrade before loosening.
 - a. Delay mixing fertilizer with planting soil if planting will not proceed within a few days.
 - b. Mix lime with dry soil before mixing fertilizer.
 2. Finish Grading: Grade planting areas to a smooth, uniform surface plane with loose, uniformly fine texture. Grade to within plus or minus 1 inch of finish elevation. Roll and rake, remove ridges, and fill depressions to meet finish grades. Limit finish grading to areas that can be planted in the immediate future.
 3. Moistened prepared areas before planting if soil is dry. Water thoroughly and allow surface to dry before planting. Do not create muddy soil.
 4. Before planting, restore areas if eroded or otherwise disturbed after finish grading.

3.2 APPLICATION RATES

- A. When a soil test is not available, the following minimum amounts should be applied:
1. Agricultural limestone: 2 tons/acre.
 2. Nitrogen (N): 50 lbs./acre.
 3. Phosphate: 100 lbs./acre.
 4. Potash: 100 lbs./acre.
 - a. This is the equivalent of 500 lbs./acre of 10-20-20 fertilizer or 1,000 lbs./acre of 5-10-10.
 5. Hay mulch: 2 tons/acre.

3.3 SEEDING

- A. Sow seed with spreader or seeding machine. Do not broadcast or drop seed when wind velocity exceeds 5 mph. Evenly distribute seed by sowing equal quantities in two directions at right angles to each other.
1. Do not use wet seed or seed that is moldy or otherwise damaged.
 2. Do not seed against existing trees. Limit extent of seed to outside edge of planting saucer.
- B. Rake seed lightly into top 1/8 inch of soil, roll lightly, and water with fine spray.
- C. Protect seeded areas with slopes exceeding 1:3 with

erosion-control blankets installed and stapled according to manufacturer's written instructions.

- D. Protect seeded areas from hot, dry weather or drying winds by applying mulch within 24 hours after completing seeding operations. Soak areas, scatter mulch uniformly to a depth of 3/16 inch, and roll surface smooth.

3.4 HYDROSEEDING

- A. Hydroseeding: Mix specified seed, fertilizer, and fiber mulch in water, using equipment specifically designed for hydroseed application. Continue mixing until uniformly blended into homogeneous slurry suitable for hydraulic application.
1. Mix slurry with fiber-mulch manufacturer's recommended tackifier.
 2. Apply slurry uniformly to all areas to be seeded in a one-step process. Apply slurry at a rate so that mulch component is deposited at not less than 1500-lb/acre dry weight, and seed component is deposited at not less than the specified seed-sowing rate.

3.5 MAINTENANCE

- A. Maintain and establish seeding by watering, fertilizing, weeding, mowing, trimming, replanting, and other operations. Roll, regrade, and replant bare or eroded areas and remulch to produce a uniformly smooth lawn. Provide materials and installation the same as those used in the original installation.
1. In areas where mulch has been disturbed by wind or maintenance operations, add new mulch and anchor as required to prevent displacement.
 2. Begin maintenance immediately after each area is planted and continue until acceptable lawn is established, but for not less than the following periods:
 - a. Seeded Areas: 90 days from date of Substantial Completion.
 - b. When initial maintenance period has not elapsed before end of planting season, or if seeding is not fully established, continue maintenance during next planting season.

3.6 SATISFACTORY CONDITIONS

- A. Installations shall meet the following criteria as determined by Engineer/Owner:
1. Satisfactory Seeded Area: At end of maintenance period, a healthy, uniform, close stand of grass has been established, free of weeds and surface irregularities, with coverage exceeding 90 percent over any 10 sq. ft. and bare spots not exceeding 5 by 5 inches.
 2. Use specified materials to reestablish area that do not comply with requirements and continue maintenance until areas are satisfactory.

3.7 CLEANUP AND PROTECTION

- A. Promptly remove soil and debris, created by work. Clean wheels of vehicles before leaving site to avoid tracking soil onto roads, walks, or other paved areas.
- B. Erect temporary fencing or barricades and warning signs as required to protect newly planted areas from traffic. Maintain fencing and barricades throughout initial maintenance period and remove after lawn is established.
- C. Remove nondegradable erosion-control measures after grass establishment period.

SITE ENGINEER:



CIVIL ENGINEERING ASSOCIATES, INC.
10 MANSFIELD VIEW LANE, SOUTH BURLINGTON, VT 05403
802-864-2223 FAX: 802-864-2271 web: www.ces-vt.com

COPYRIGHT © 2016 - ALL RIGHTS RESERVED

DRAWN

MAB

CHECKED

SAV

APPROVED

SAV

CLIENT:


LIVING WELL

71 MAPLE STREET
BRISTOL, VERMONT
05443

PROJECT:

1200 NORTH AVE

BURLINGTON VERMONT

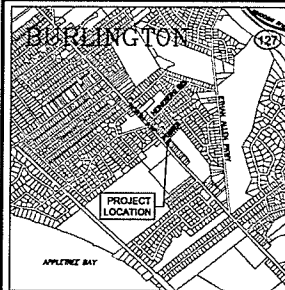

LOCATION MAP

1" = 200'

DATE

CHECKED

REVISION

DATE	CHECKED	REVISION

SPECIFICATIONS

DATE

09/16/2016

SCALE

1" = 20'


PROJ. NO.

14146

DRAWING NUMBER


C3.1

Ownership of Instruments of Service: All reports, drawings, documents and instruments prepared by the Mackenzie Architects are instruments of service and shall remain the property of the Mackenzie Architects. Mackenzie Architects shall retain all copyright law, statutory and other reserved rights, including the copyright therein.

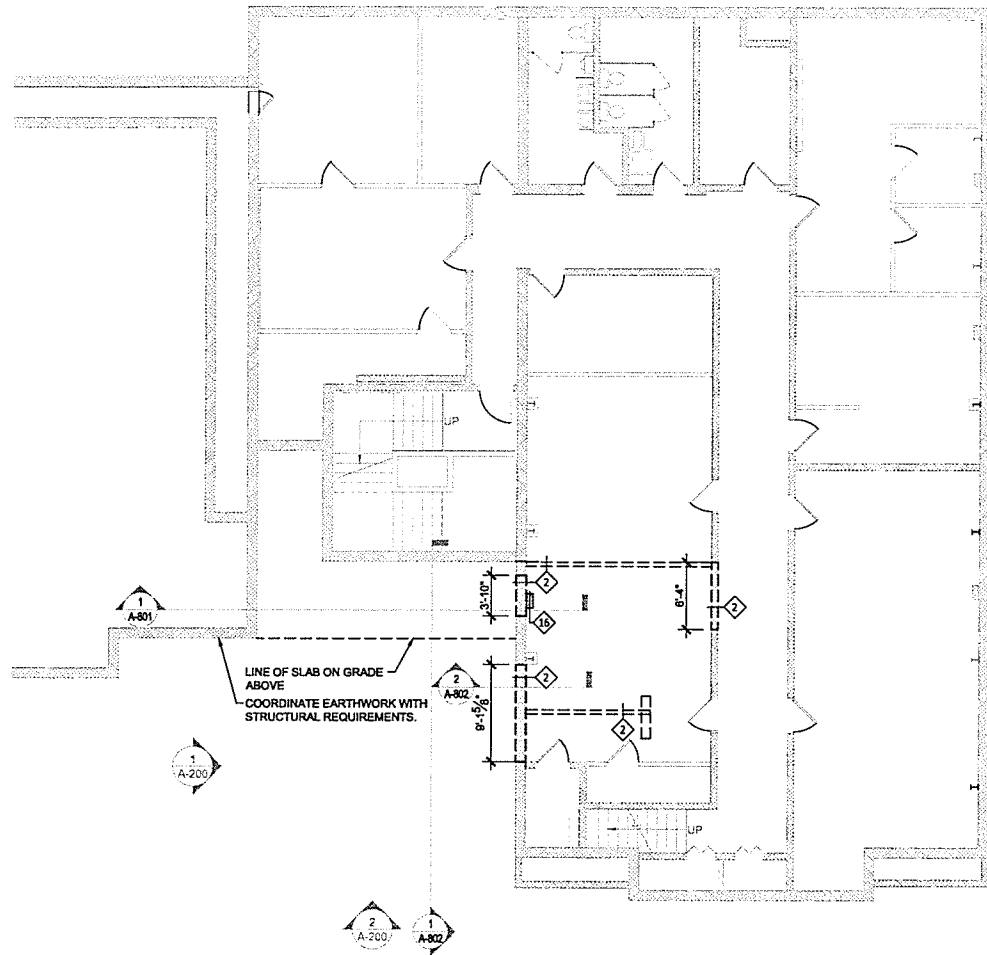

1
A-100
BASEMENT LEVEL
DEMOLITION PLAN

REF: NA
1/8"=1'-0"

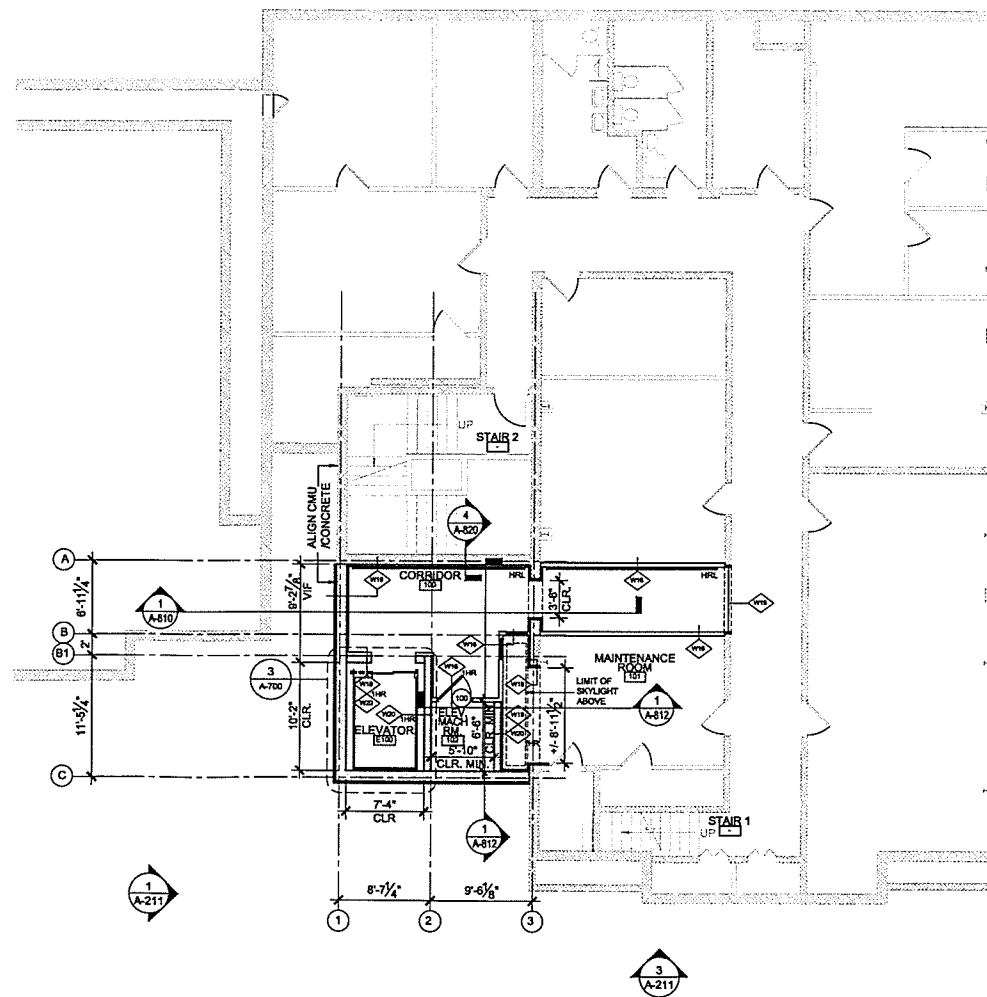

2
A-210
BASEMENT LEVEL
NEW PLAN

REF: NA
1/8"=1'-0"

GENERAL DEMOLITION NOTES:

- THESE DEMOLITION NOTES ARE GENERAL IN NATURE AND IS NOT INTENDED TO BE ALL ENCOMPASSING OR EXHAUSTIVE IN DEPICTING EACH INDIVIDUAL ITEM TO BE REMOVED OR DEMOLISHED. THE CONTRACTOR SHALL BE RESPONSIBLE FOR FAMILIARIZING HIMSELF WITH THE PROJECT REQUIREMENTS PRIOR TO BIDDING. ITEMS INTERFERING WITH OR OF NO USE OR VALUE TO THE COMPLETED PROJECT SHALL BE REMOVED OR DEMOLISHED WHETHER SPECIFICALLY INDICATED IN THE CONTRACT DOCUMENTS OR NOT.
- THE CONTRACTOR SHALL COORDINATE WITH OWNER'S REP. THE ITEMS TO BE SALVAGED & ITEMS TO BE DISPOSED OF. SALVAGED ITEMS SHALL BE HANDLED SUCH THAT NO FURTHER DAMAGE IS TO OCCUR TO EACH PARTICULAR ITEM.
- COMPLY WITH GOVERNING REGULATIONS PERTAINING TO ENVIRONMENTAL PROTECTION.
- LOCATE, IDENTIFY, SHUT OFF, AND DISCONNECT UTILITY SERVICES. REFER TO DRAWINGS FOR RELOCATING AND/OR RECONNECTION OF UTILITIES FOR NEW WORK AND/OR RELOCATED ITEMS OF WORK.
- IF HAZARDOUS MATERIALS ARE ENCOUNTERED DURING DEMOLITION OPERATIONS, COMPLY WITH APPLICABLE REGULATIONS, LAWS, AND ORDINANCES CONCERNING REMOVAL, HANDLING, AND PROTECTION AGAINST EXPOSURE OR ENVIRONMENTAL POLLUTION. NOTIFY TENANT AND ARCHITECT: CEASE WORK OPERATIONS AT PROJECT SITE.
- CLEANUP: UPON COMPLETION AND REMOVAL OF DEMOLISHED MATERIALS FROM SITE REMOVE PROTECTIONS AND LEAVE AREAS BROOM CLEAN.
- ALL EXTG. EQUIPMENT, DEVICES, FLOORING, LIGHTING, ETC. TO REMAIN, ARE TO BE PROTECTED BY G.C. DURING DEMOLITION & CONSTRUCTION.
- THE GENERAL CONTRACTOR SHALL REPAIR AT THEIR OWN EXPENSE ANY DAMAGE DONE TO PROPERTY OF THE OWNER, AND ANY OTHER PERSON OR PERSONS ON OR OFF THE PREMISES AS A RESULT OF THE CONTRACTOR'S WORK DEFINED HEREIN.
- ALL EXISTING MASONRY WALLS SHOWN TO BE REMOVED SHALL BE REMOVED FROM FLOOR TO DECK. IF WALL PENETRATES FLOOR, REMOVE TO 4" BELOW FLOOR. REMOVE ALL DOORS AND FRAMES IN WALL WHERE WALL TO BE REMOVED ABUTS AN EXISTING WALL TO REMAIN. CLEAN MORTAR FROM EXISTING WALL. REMOVE ALL ANCHORS AND SUPPORTS, AND REPLACE ANY MASONRY UNITS THAT ARE DAMAGED. WHERE MECHANICAL PIPING OR ELECTRICAL CONDUIT PENETRATES FLOOR SLAB AND WILL NOT BE COVERED BY ANY NEW CONSTRUCTION, REMOVE TO 4" BELOW SLAB AND CAP. SEE MECHANICAL AND ELECTRICAL DRAWINGS.
- WHEN REMOVING PORTION OF MASONRY WALL, TOOTH JAMBS TO PROVIDE STRAIGHT, PLUMB JAMBS. EXPOSED SAW CUT SURFACES ARE NOT ACCEPTABLE.
- CONTRACTOR TO VERIFY ALL DIMENSIONS. COORDINATE LOCATION OF BASEMENT FOUNDATIONS WINDOWS WITH EXISTING FIRST FLOOR INFRASTRUCTURE AND WINDOWS.

DEMOLITION NOTES:

- REMOVE PORTION OF PARTITION FOR NEW WINDOW/DOOR-CLEAN & PATCH REMAINING WALL SURFACE FOR NEW FINISH. ANY ASSOCIATED WIRING TO BE REMOVED BACK TO CONNECTION POINTS. COORDINATE W/ STRUCTURAL FOR LINTEL REQUIREMENTS.
- PARTITION/S TO BE REMOVED FLOOR TO CEILING. ANY ASSOCIATED WIRING TO BE REMOVED BACK TO CONNECTION POINTS. ANY DOORS OR WINDOWS ON PARTITION TO BE REMOVED. ANY PLUMBING TO BE REMOVED BACK TO SOURCE. COORDINATE W/ STRUCTURAL & MEP.
- EXISTING FLOORING TO BE REMOVED DOWN TO EXTG. SLAB. REMOVE ALL THINSET AND/OR GLUE AND DEBRIS FOR A CLEAN AND SMOOTH SURFACE TO RECEIVE NEW FLOORING PRODUCT. PATCH SLAB AS REQUIRED. COORDINATE WITH STRUCTURAL AND MEP.
- CAREFULLY REMOVE WINDOW. TURN OVER TO CLIENT.
- CAREFULLY REMOVE DOOR AND FRAMING. TURN OVER TO CLIENT.
- CAREFULLY REMOVE ALL EXISTING CABINETRY / MILLWORK. TURN OVER TO CLIENT.
- CAREFULLY DEMO SLAB AS REQUIRED FOR MEP SCOPE.
- REMOVE ALL PLUMBING FIXTURES, ALL WATER & DRAIN LINES TO BE REMOVED BACK TO SOURCE AND CAPPED OFF. COORDINATE WITH MEP.
- REMOVE FURRING. CLEAN & PATCH WALL FOR NEW FINISH. ANY ASSOCIATED WIRING TO BE REMOVED BACK TO CONNECTION POINTS. ANY PLUMBING TO BE REMOVED BACK TO SOURCE. COORDINATE W/ STRUCTURAL & MEP.
- CUT AND REMOVE BRICK WALL. PREP FOR TIE IN TO NEW WALL AND/OR FURRING.
- COORDINATE DEMO SCOPE OF MECHANICAL, ELECTRICAL AND SPRINKLER ROOMS WITH MEP.
- EXISTING BUTTRESSES TO REMAIN.
- REMOVE PORTION OF EXISTING ROOF. COORDINATE WITH ROOF PLAN.
- REMOVE EXISTING RAMP AND ALL RELATED COMPONENTS HAND RAILS.
- REMOVE EXISTING CONCRETE SLAB. COORDINATE WITH STRUCTURAL.
- REMOVE EXISTING BUTTRESSES. COORDINATE WITH STRUCTURAL.
- CAREFULLY REMOVE EXISTING WINDOW RETAIN & STORE FOR RE-INSTALLATION.
- REMOVE EXISTING FLOOR SYSTEM. COORDINATE WITH ARCHITECTURAL NEW WORK PLAN.
- REMOVE EXISTING PORCH ROOF & POSTS.

ISSUED FOR PLANNING
AND ZONING APPLICATION
OCTOBER 08, 2016

Client

Living Well Group
Burlington, VT

Architect

MACKENZIE ARCHITECTS P.C.
102 Battery Street, Burlington, Vermont 05401 (802) 485-7177 (7) www.mackenziearchitects.com

Consultant

Project North



Seal

Project Name

ETHAN ALLEN HOME
RENOVATIONS AND ADDITION
PHASE 1

BURLINGTON

VT

Sheet Title

BASEMENT LEVEL DEMO
AND CONSTRUCTION PLANS

Date

Drawn By

Sheet Number

Scale

Checked By

A-100

1/8" = 1'-0"


SPM

Consultant Project Number

MAPC Project Number


14054

Ownership of Instruments of Service: All reports, drawings, specifications, computer files, field data, notes and other documents and instruments prepared by the Mackenzie Architects shall remain the property of the Mackenzie Architects. Mackenzie Architects shall retain all common law, statutory and other reserved rights, including the copyright therein.

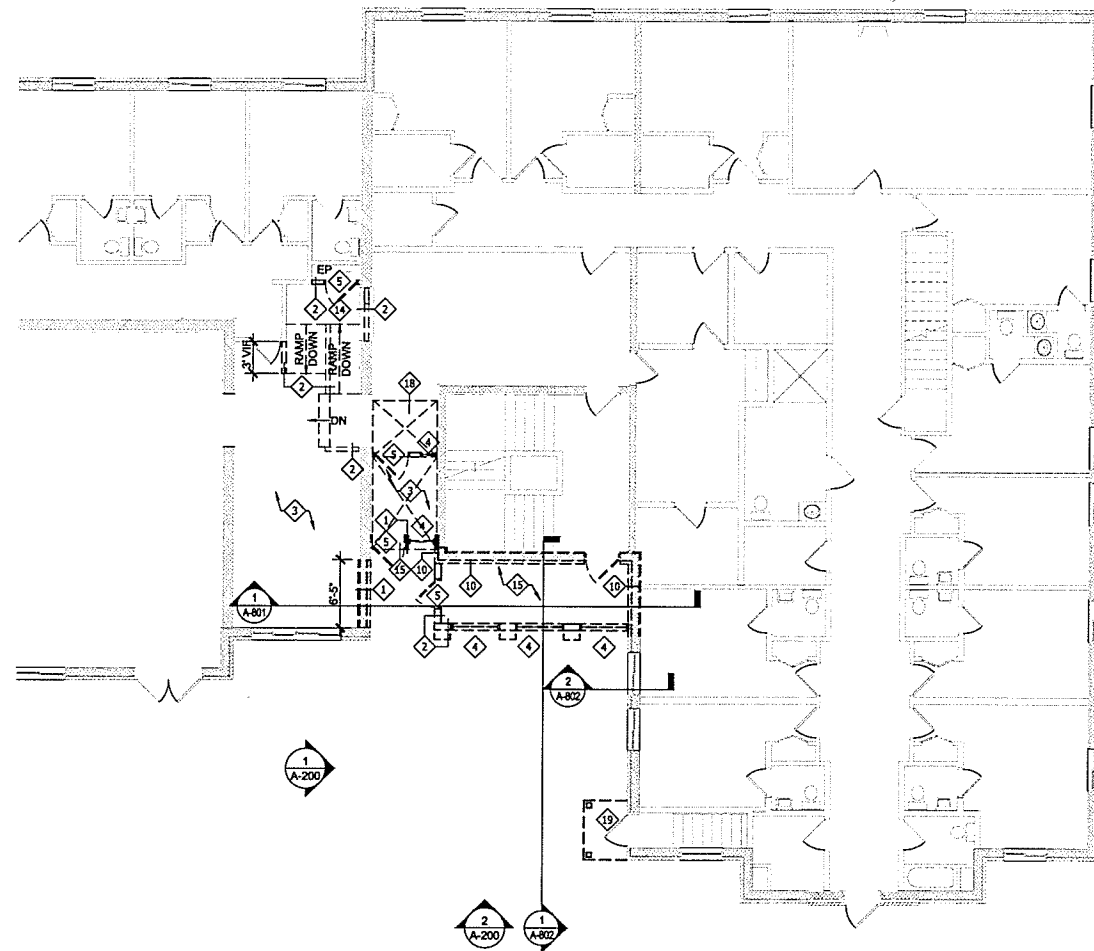

1 GROUND LEVEL
A-101 DEMOLITION PLAN

NA
1/8"=1'-0"

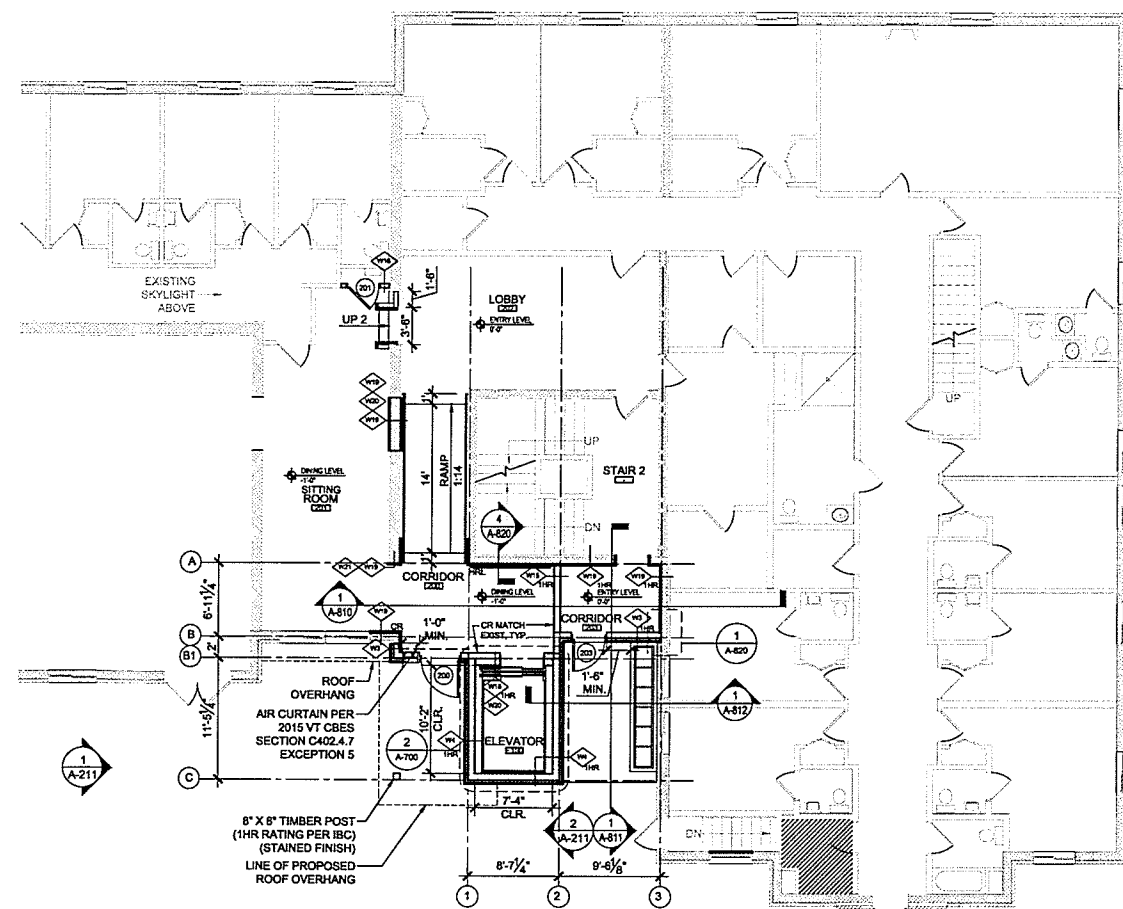

2 GROUND LEVEL
A-101 NEW PLAN

NA
1/8"=1'-0"

GENERAL DEMOLITION NOTES:

- THESE DEMOLITION NOTES ARE GENERAL IN NATURE AND IS NOT INTENDED TO BE ALL ENCOMPASSING OR EXHAUSTIVE IN DEPICTING EACH INDIVIDUAL ITEM TO BE REMOVED OR DEMOLISHED. THE CONTRACTOR SHALL BE RESPONSIBLE FOR FAMILIARIZING HIMSELF WITH THE PROJECT REQUIREMENTS PRIOR TO BIDDING. ITEMS INTERFERING WITH OR OF NO USE OR VALUE TO THE COMPLETED PROJECT SHALL BE REMOVED OR DEMOLISHED WHETHER SPECIFICALLY INDICATED IN THE CONTRACT DOCUMENTS OR NOT.
- THE CONTRACTOR SHALL COORDINATE WITH OWNER'S REP. THE ITEMS TO BE SALVAGED & ITEMS TO BE DISPOSED OF. SALVAGED ITEMS SHALL BE HANDLED SUCH THAT NO FURTHER DAMAGE IS TO OCCUR TO EACH PARTICULAR ITEM.
- COMPLY WITH GOVERNING REGULATIONS PERTAINING TO ENVIRONMENTAL PROTECTION.
- LOCATE, IDENTIFY, SHUT OFF, AND DISCONNECT UTILITY SERVICES. REFER TO DRAWINGS FOR RELOCATING AND/OR RECONNECTION OF UTILITIES FOR NEW WORK AND/OR RELOCATED ITEMS OF WORK.
- IF HAZARDOUS MATERIALS ARE ENCOUNTERED DURING DEMOLITION OPERATIONS, COMPLY WITH APPLICABLE REGULATIONS, LAWS, AND ORDINANCES CONCERNING REMOVAL, HANDLING, AND PROTECTION AGAINST EXPOSURE OR ENVIRONMENTAL POLLUTION. NOTIFY TENANT AND ARCHITECT: CEASE WORK OPERATIONS AT PROJECT SITE.
- CLEANUP: UPON COMPLETION AND REMOVAL OF DEMOLISHED MATERIALS FROM SITE REMOVE PROTECTIONS AND LEAVE AREAS BROOM CLEAN.
- ALL EXTG. EQUIPMENT, DEVICES, FLOORING, LIGHTING, ETC. TO REMAIN, ARE TO BE PROTECTED BY G.C. DURING DEMOLITION & CONSTRUCTION.
- THE GENERAL CONTRACTOR SHALL REPAIR AT THEIR OWN EXPENSE ANY DAMAGE DONE TO PROPERTY OF THE OWNER, AND ANY OTHER PERSON OR PERSONS ON OR OFF THE PREMISES AS A RESULT OF THE CONTRACTOR'S WORK DEFINED HEREIN.
- ALL EXISTING MASONRY WALLS SHOWN TO BE REMOVED SHALL BE REMOVED FROM FLOOR TO DECK. IF WALL PENETRATES FLOOR, REMOVE TO 4" BELOW FLOOR. REMOVE ALL DOORS AND FRAMES IN WALL. WHERE WALL TO BE REMOVED ADJUTS AN EXISTING WALL TO REMAIN, CLEAN MORTAR FROM EXISTING WALL, REMOVE ALL ANCHORS AND SUPPORTS, AND REPLACE ANY MASONRY UNITS THAT ARE DAMAGED. WHERE MECHANICAL PIPING OR ELECTRICAL CONDUIT PENETRATES FLOOR SLAB AND WILL NOT BE COVERED BY ANY NEW CONSTRUCTION, REMOVE TO 4" BELOW SLAB AND CAP. SEE MECHANICAL AND ELECTRICAL DRAWINGS.
- WHEN REMOVING PORTION OF MASONRY WALL, TOOTH JAMBS TO PROVIDE STRAIGHT, PLUMB JAMBS. EXPOSED SAW CUT SURFACES ARE NOT ACCEPTABLE.
- CONTRACTOR TO VERIFY ALL DIMENSIONS. COORDINATE LOCATION OF BASEMENT FOUNDATIONS WINDOWS WITH EXISTING FIRST FLOOR INFRASTRUCTURE AND WINDOWS.

DEMOLITION NOTES:

- REMOVE PORTION OF PARTITION FOR NEW WINDOW/DOOR. CLEAN & PATCH REMAINING WALL SURFACE FOR NEW FINISH. ANY ASSOCIATED WIRING TO BE REMOVED BACK TO CONNECTION POINTS. COORDINATE W/ STRUCTURAL FOR LINTEL REQUIREMENTS.
- PARTITION/S TO BE REMOVED FLOOR TO CEILING. ANY ASSOCIATED WIRING TO BE REMOVED BACK TO CONNECTION POINTS. ANY DOORS OR WINDOWS ON PARTITION TO BE REMOVED. ANY PLUMBING TO BE REMOVED BACK TO SOURCE. COORDINATE W/ STRUCTURAL & MEP.
- EXISTING FLOORING TO BE REMOVED DOWN TO EXTG. SLAB. REMOVE ALL THINSET AND/OR GLUE AND DEBRIS FOR A CLEAN AND SMOOTH SURFACE TO RECEIVE NEW FLOORING PRODUCT. PATCH SLAB AS REQUIRED. COORDINATE WITH STRUCTURAL AND MEP.
- CAREFULLY REMOVE WINDOW. TURN OVER TO CLIENT.
- CAREFULLY REMOVE DOOR AND FRAMING. TURN OVER TO CLIENT.
- CAREFULLY REMOVE ALL EXISTING CABINERY / MILLWORK. TURN OVER TO CLIENT.
- CAREFULLY DEMO SLAB AS REQUIRED FOR MEP SCOPE.
- REMOVE ALL PLUMBING FIXTURES, ALL WATER & DRAIN LINES TO BE REMOVED BACK TO SOURCE AND CAPPED OFF. COORDINATE WITH MEP.
- REMOVE FURRING. CLEAN & PATCH WALL FOR NEW FINISH. ANY ASSOCIATED WIRING TO BE REMOVED BACK TO CONNECTION POINTS. ANY PLUMBING TO BE REMOVED BACK TO SOURCE. COORDINATE W/ STRUCTURAL & MEP.
- CUT AND REMOVE BRICK WALL. PREP FOR TIE IN TO NEW WALL AND/OR FURRING.
- COORDINATE DEMO SCOPE OF MECHANICAL, ELECTRICAL AND SPRINKLER ROOMS WITH MEP.
- EXISTING BUTTRESSES TO REMAIN.
- REMOVE PORTION OF EXISTING ROOF. COORDINATE WITH ROOF PLAN.
- REMOVE EXISTING RAMP AND ALL RELATED COMPONENTS HAND RAILS.
- REMOVE EXISTING CONCRETE SLAB. COORDINATE WITH STRUCTURAL.
- REMOVE EXISTING BUTTRESSES. COORDINATE WITH STRUCTURAL.
- CAREFULLY REMOVE EXISTING WINDOW RETAIN & STORE FOR RE-INSTALLATION.
- REMOVE EXISTING FLOOR SYSTEM. COORDINATE WITH ARCHITECTURAL NEW WORK PLAN.
- REMOVE EXISTING PORCH ROOF & POSTS.

LEGEND

- NOTE TAG
DEMOLISH

ISSUED FOR PLANNING
AND ZONING APPLICATION
OCTOBER 06, 2016

Client


Living Well Group
Burlington, VT

Architect

MACKENZIE ARCHITECTS P.C.
102 Bailey Street, Burlington, Vermont 05401 (802) 242-7777 www.mackenziearchitects.com

Consultant

Project North

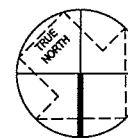

Project Name

ETHAN ALLEN HOME
RENOVATIONS AND ADDITION
PHASE 1

BURLINGTON

VT

Sheet Title

GROUND LEVEL DEMO
AND CONSTRUCTION PLANS

Date

Drawn By

Sheet Number

Scale

Checked By


Consultant Project Number

MAPC Project Number

14054


A-101

Ownership of Instruments of Service: All reports, drawings, specifications, computer files, field data, notes and other documents and instruments prepared by the Mackenzie Architects shall remain the property of the Mackenzie Architects. Mackenzie Architects shall retain all common law, statutory and other reserved rights, including the copyright therein.

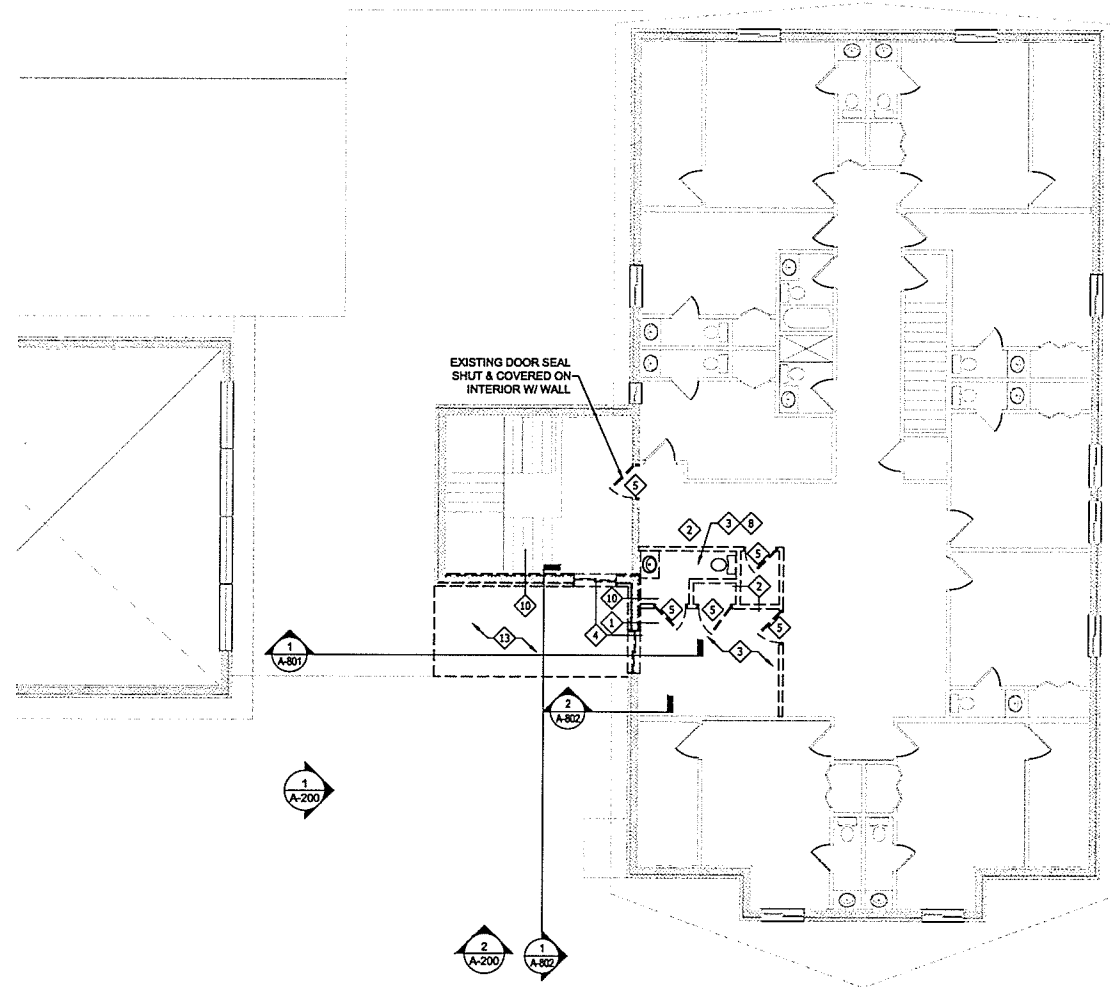

1 SECOND LEVEL
DEMOLITION PLAN

NA
1/8"=1'-0"

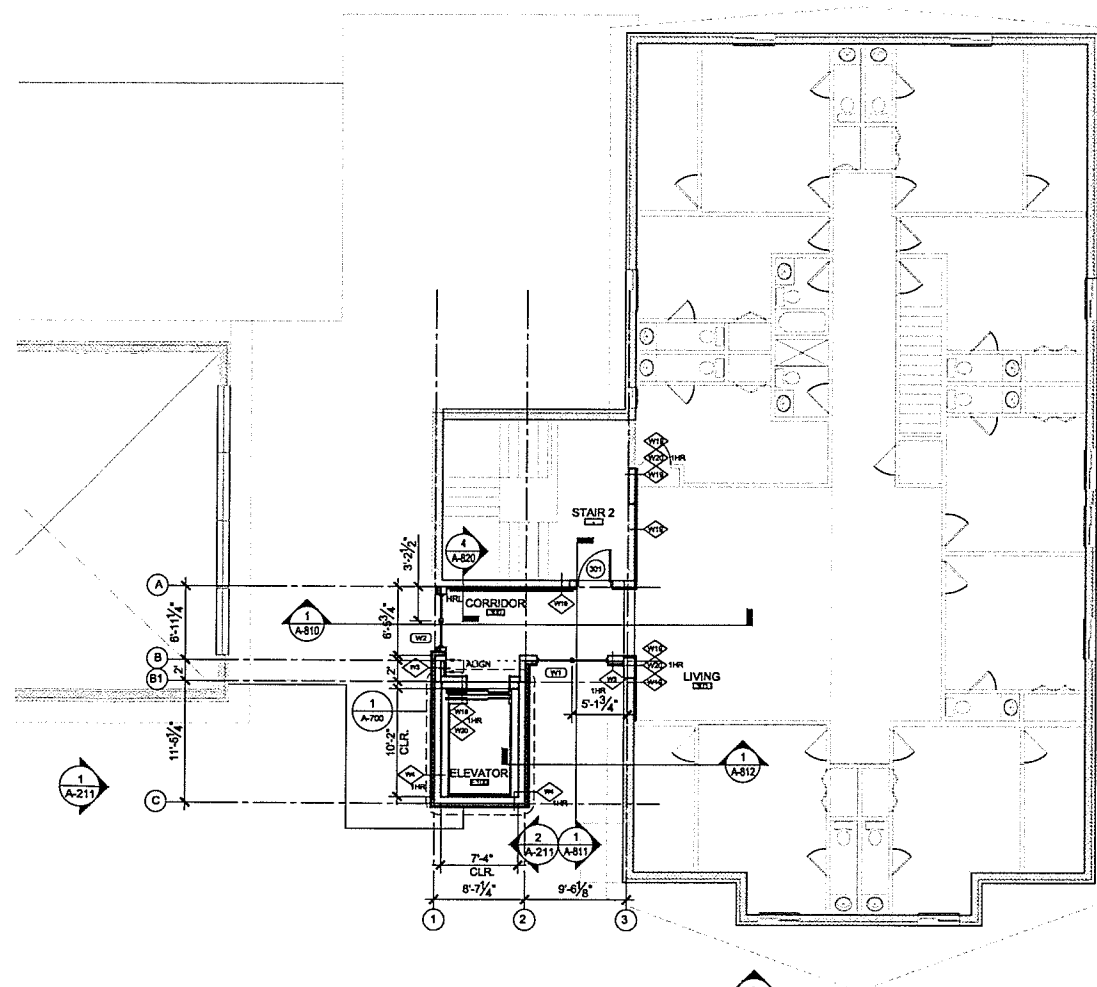

2 SECOND LEVEL
NEW PLAN

NA
1/8"=1'-0"

GENERAL DEMOLITION NOTES:

- THESE DEMOLITION NOTES ARE GENERAL IN NATURE AND IS NOT INTENDED TO BE ALL ENCOMPASSING OR EXHAUSTIVE IN DEPICTING EACH INDIVIDUAL ITEM TO BE REMOVED OR DEMOLISHED. THE CONTRACTOR SHALL BE RESPONSIBLE FOR FAMILIARIZING HIMSELF WITH THE PROJECT REQUIREMENTS PRIOR TO BIDDING. ITEMS INTERFERING WITH OR OF NO USE OR VALUE TO THE COMPLETED PROJECT SHALL BE REMOVED OR DEMOLISHED WHETHER SPECIFICALLY INDICATED IN THE CONTRACT DOCUMENTS OR NOT.
- THE CONTRACTOR SHALL COORDINATE WITH OWNER'S REP. THE ITEMS TO BE SALVAGED & ITEMS TO BE DISPOSED OF. SALVAGED ITEMS SHALL BE HANDLED SUCH THAT NO FURTHER DAMAGE IS TO OCCUR TO EACH PARTICULAR ITEM.
- COMPLY WITH GOVERNING REGULATIONS PERTAINING TO ENVIRONMENTAL PROTECTION.
- LOCATE, IDENTIFY, SHUT OFF, AND DISCONNECT UTILITY SERVICES. REFER TO DRAWINGS FOR RELOCATING AND/OR RECONNECTION OF UTILITIES FOR NEW WORK AND/OR RELOCATED ITEMS OF WORK.
- IF HAZARDOUS MATERIALS ARE ENCOUNTERED DURING DEMOLITION OPERATIONS, COMPLY WITH APPLICABLE REGULATIONS, LAWS, AND ORDINANCES CONCERNING REMOVAL, HANDLING, AND PROTECTION AGAINST EXPOSURE OR ENVIRONMENTAL POLLUTION. NOTIFY TENANT AND ARCHITECT: CEASE WORK OPERATIONS AT PROJECT SITE.
- CLEANUP: UPON COMPLETION AND REMOVAL OF DEMOLISHED MATERIALS FROM SITE REMOVE PROTECTIONS AND LEAVE AREAS BROOM CLEAN.
- ALL EXTG. EQUIPMENT, DEVICES, FLOORING, LIGHTING, ETC. TO REMAIN, ARE TO BE PROTECTED BY G.C. DURING DEMOLITION & CONSTRUCTION.
- THE GENERAL CONTRACTOR SHALL REPAIR AT THEIR OWN EXPENSE ANY DAMAGE DONE TO PROPERTY OF THE OWNER, AND ANY OTHER PERSON OR PERSONS ON OR OFF THE PREMISES AS A RESULT OF THE CONTRACTOR'S WORK DEFINED HEREIN.
- ALL EXISTING MASONRY WALLS SHOWN TO BE REMOVED SHALL BE REMOVED FROM FLOOR TO DECK. IF WALL PENETRATES FLOOR, REMOVE TO 4" BELOW FLOOR. REMOVE ALL DOORS AND FRAMES IN WALL. WHERE WALL TO BE REMOVED ABUTS AN EXISTING WALL TO REMAIN, CLEAN MORTAR FROM EXISTING WALL, REMOVE ALL ANCHORS AND SUPPORTS, AND REPLACE ANY MASONRY UNITS THAT ARE DAMAGED. WHERE MECHANICAL PIPING OR ELECTRICAL CONDUIT PENETRATES FLOOR SLAB AND WILL NOT BE COVERED BY ANY NEW CONSTRUCTION, REMOVE TO 4" BELOW SLAB AND CAP. SEE MECHANICAL AND ELECTRICAL DRAWINGS.
- WHEN REMOVING PORTION OF MASONRY WALL, TOOTH JAMBS TO PROVIDE STRAIGHT, PLUMB JAMBS. EXPOSED SAW CUT SURFACES ARE NOT ACCEPTABLE.
- CONTRACTOR TO VERIFY ALL DIMENSIONS. COORDINATE LOCATION OF BASEMENT FOUNDATIONS WINDOWS WITH EXISTING FIRST FLOOR INFRASTRUCTURE AND WINDOWS.

DEMOLITION NOTES:

- REMOVE PORTION OF PARTITION FOR NEW WINDOW/DOOR. CLEAN & PATCH REMAINING WALL SURFACE FOR NEW FINISH. ANY ASSOCIATED WIRING TO BE REMOVED BACK TO CONNECTION POINTS. COORDINATE W/ STRUCTURAL FOR LINTEL REQUIREMENTS.
- PARTITION/S TO BE REMOVED FLOOR TO CEILING. ANY ASSOCIATED WIRING TO BE REMOVED BACK TO CONNECTION POINTS. ANY DOORS OR WINDOWS ON PARTITION TO BE REMOVED. ANY PLUMBING TO BE REMOVED BACK TO SOURCE. COORDINATE W/ STRUCTURAL & MEP.
- EXISTING FLOORING TO BE REMOVED DOWN TO EXTG. SLAB. REMOVE ALL THINSET AND/OR GLUE AND DEBRIS FOR A CLEAN AND SMOOTH SURFACE TO RECEIVE NEW FLOORING PRODUCT. PATCH SLAB AS REQUIRED. COORDINATE WITH STRUCTURAL AND MEP.
- CAREFULLY REMOVE WINDOW. TURN OVER TO CLIENT.
- CAREFULLY REMOVE DOOR AND FRAMING. TURN OVER TO CLIENT.
- CAREFULLY REMOVE ALL EXISTING CABINETS / MILLWORK. TURN OVER TO CLIENT.
- CAREFULLY DEMO SLAB AS REQUIRED FOR MEP SCOPE.
- REMOVE ALL PLUMBING FIXTURES, ALL WATER & DRAIN LINES TO BE REMOVED BACK TO SOURCE AND CAPPED OFF. COORDINATE WITH MEP.
- REMOVE FURRING. CLEAN & PATCH WALL FOR NEW FINISH. ANY ASSOCIATED WIRING TO BE REMOVED BACK TO CONNECTION POINTS. ANY PLUMBING TO BE REMOVED BACK TO SOURCE. COORDINATE W/ STRUCTURAL & MEP.
- CUT AND REMOVE BRICK WALL. PREP FOR TIE IN TO NEW WALL AND/OR FURRING.
- COORDINATE DEMO SCOPE OF MECHANICAL, ELECTRICAL AND SPRINKLER ROOMS WITH MEP.
- EXISTING BUTTRESSES TO REMAIN.
- REMOVE PORTION OF EXISTING ROOF. COORDINATE WITH ROOF PLAN.
- REMOVE EXISTING RAMP AND ALL RELATED COMPONENTS HAND RAILS.
- REMOVE EXISTING CONCRETE SLAB. COORDINATE WITH STRUCTURAL.
- REMOVE EXISTING BUTTRESSES. COORDINATE WITH STRUCTURAL.
- CAREFULLY REMOVE EXISTING WINDOW RETAIN & STORE FOR RE-INSTALLATION.
- REMOVE EXISTING FLOOR SYSTEM. COORDINATE WITH ARCHITECTURAL NEW WORK PLAN.
- REMOVE EXISTING PORCH ROOF & POSTS.

LEGEND

- NOTE TAG
DEMOLISH

ISSUED FOR PLANNING
AND ZONING APPLICATION
OCTOBER 06, 2016

Client


Living Well Group
Burlington, VT

Architect

MACKENZIE ARCHITECTS P.C.
102 Bailey Street, Burlington, Vermont 05401 (802) 862-7777 (F) www.mackenziearchitects.com

Consultant

Project North

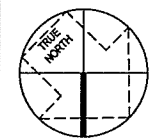

Project Name

ETHAN ALLEN HOME
RENOVATIONS AND ADDITION
PHASE 1

BURLINGTON

VT


Sheet Title

SECOND LEVEL DEMO
AND CONSTRUCTION PLANS

Date	Drawn By DMD	Sheet Number
Scale 1/8" = 1'-0"	Checked By SPM	
Consultant Project Number		
MAPC Project Number 14054		

A-102

Ownership of Instruments of Service: All reports, drawings, specifications, computer files, field data, notes and other documents and instruments prepared by the Mackenzie Architects shall remain the property of the Mackenzie Architects. Mackenzie Architects shall retain all common law, statutory and other reserved rights, including the copyright therein.

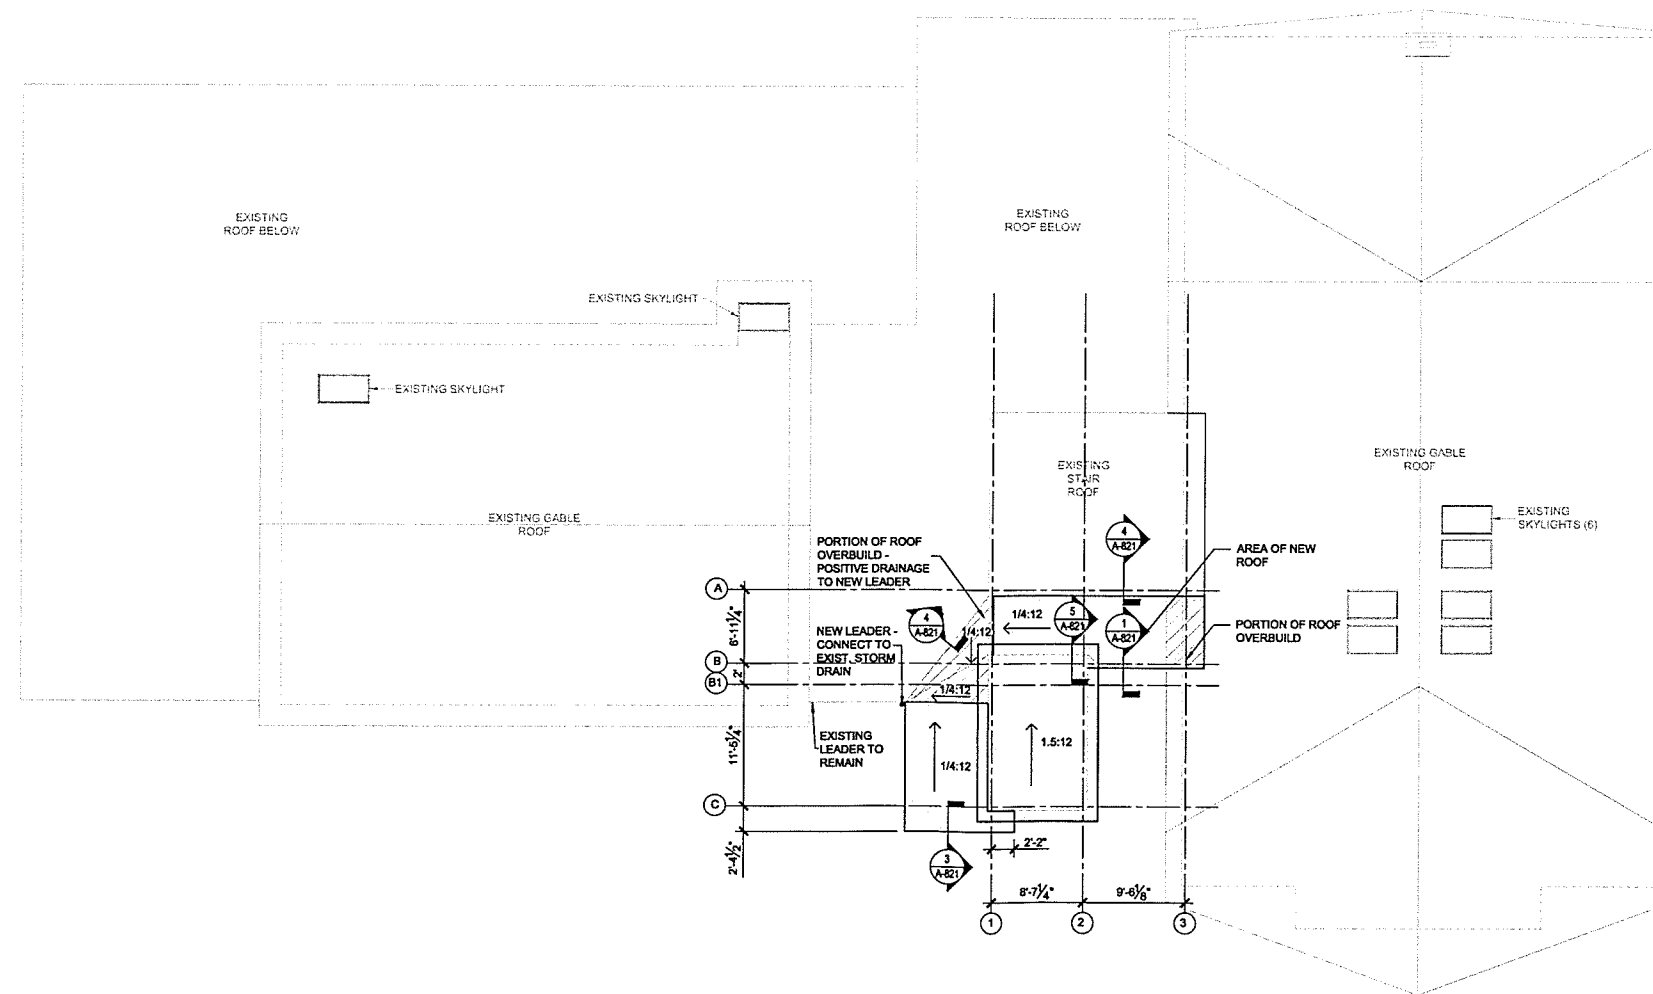

1 ROOF PLAN
A103

RECEIVED
OCT 11 2008
NA
1/8"=1'-0"
DEPARTMENT OF
PLANNING & ZONING

ISSUED FOR PLANNING
AND ZONING APPLICATION
OCTOBER 06, 2016

Client
Living Well Group
Burlington, VT

Architect

NACKENZIE ARCHITECTS P.C.

162 Battery Street, Burlington, Vermont 05401 802.863.7177 (T) www.nackenziearchitects.com


Consultant

Project North	Seal
----------------------	-------------

Project Name
ETHAN ALLEN HOME
RENOVATIONS AND ADDITION
PHASE 1
BURLINGTON VT


Sheet Title		
ROOF PLAN		
Date	Drawn By DMD	Sheet Number A-103
Scale 1/8" = 1'-0"	Checked By SPM	
Consultant Project Number		
MAPC Project Number 14054		

Ownership of Instruments of Service: All reports, drawings, specifications, computer files, field data, notes and other documents and instruments prepared by the Mackenzie Architects shall remain the property of the Mackenzie Architects. Mackenzie Architects shall retain all common law, statutory and other reserved rights, including the copyright therein.

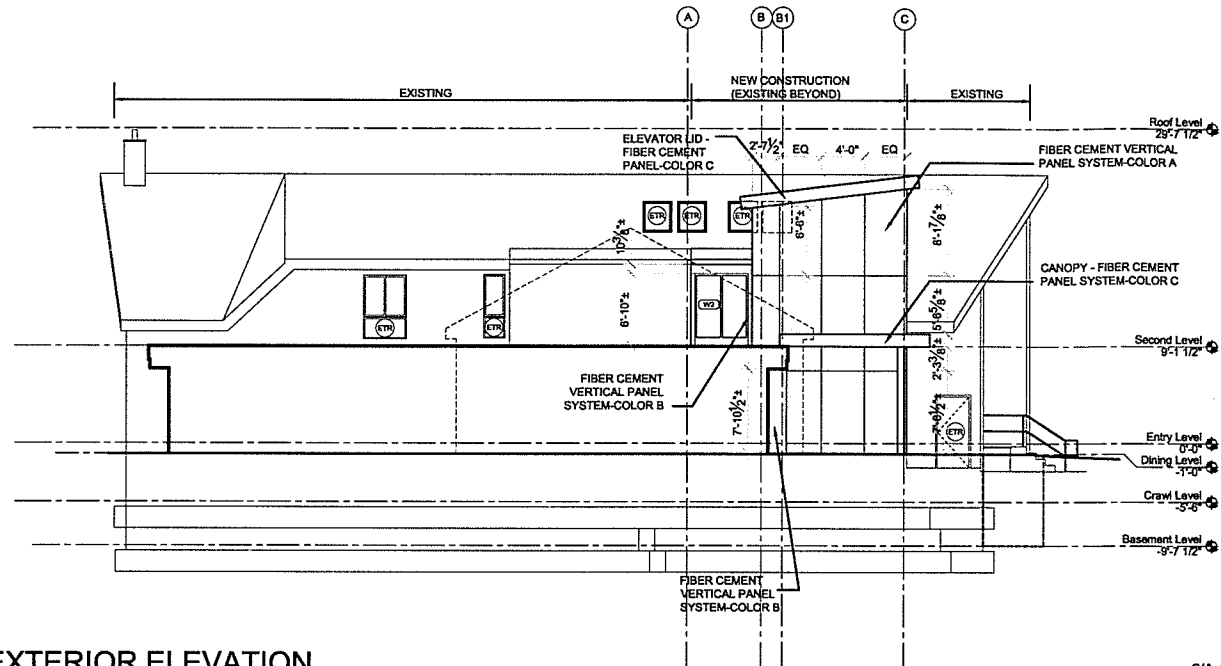


1
A211
EXTERIOR ELEVATION

2/A-100
1/8"=1'-0"

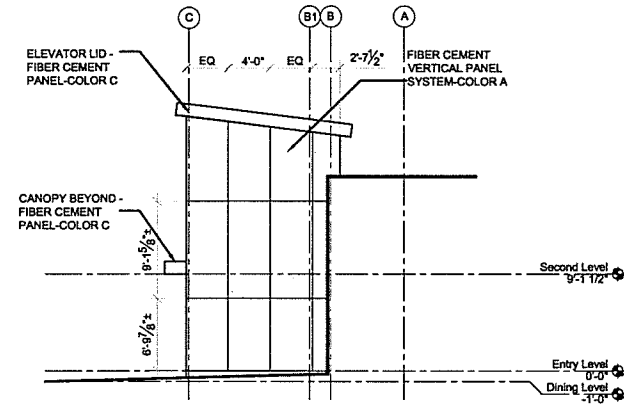

2
A211
EXTERIOR ELEVATION

2/A-100
1/8"=1'-0"

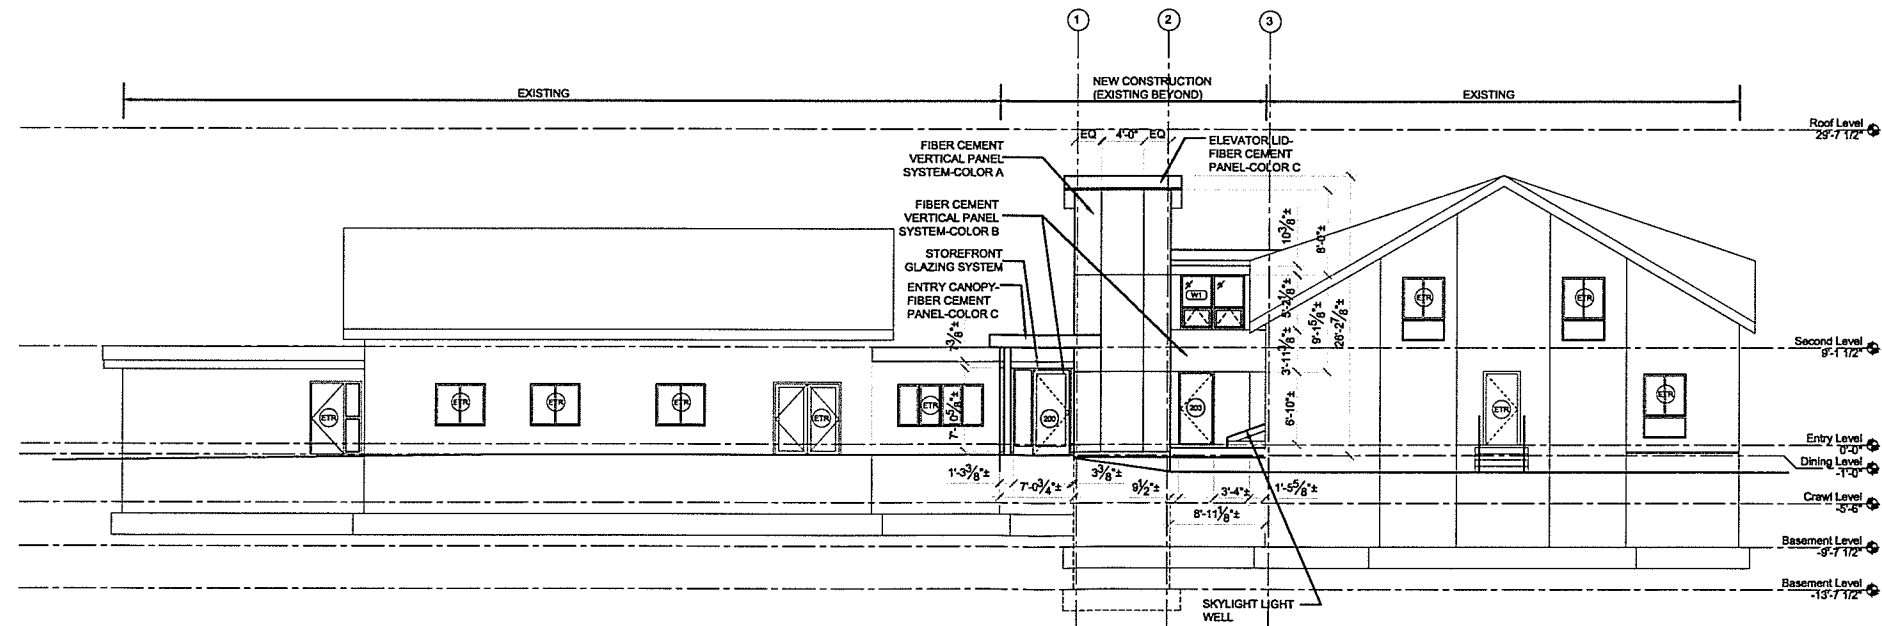

3
A211
EXTERIOR ELEVATION

2/A-100
1/8"=1'-0"

GENERAL NOTES

1. EXTERIOR WALL PANEL DIMENSIONS ARE GENERAL GUIDELINES-SEE ELEVATIONS FOR PANEL JOINTS AND ALIGN WITH WINDOWS, DOORS AND ROOF LINES AS SHOWN.

ISSUED FOR PLANNING
AND ZONING APPLICATION
OCTOBER 06, 2016

Client

Living Well Group
Burlington, VT

Architect

MACKENZIE ARCHITECTS P.C.
102 Battery Street, Burlington, Vermont 05401 802.483.7171 www.mackenziearchitects.com

Consultant

Project North



Project Name

ETHAN ALLEN HOME
RENOVATIONS AND ADDITION
PHASE 1

BURLINGTON

Sheet Title

EXTERIOR
ELEVATIONS

Date

Scale

1/8" = 1'-0"

MAPC Project Number

14054

Drawn By

DMD

Checked By

SPM


Consultant Project Number

14054

Sheet Number


A-211

Ownership of Instruments of Service: All reports, drawings, specifications, computer files, field data, notes and other documents and instruments prepared by the Mackenzie Architects shall remain the property of the Mackenzie Architects. Mackenzie Architects shall retain all common law, statutory and other reserved rights, including the copyright therein.

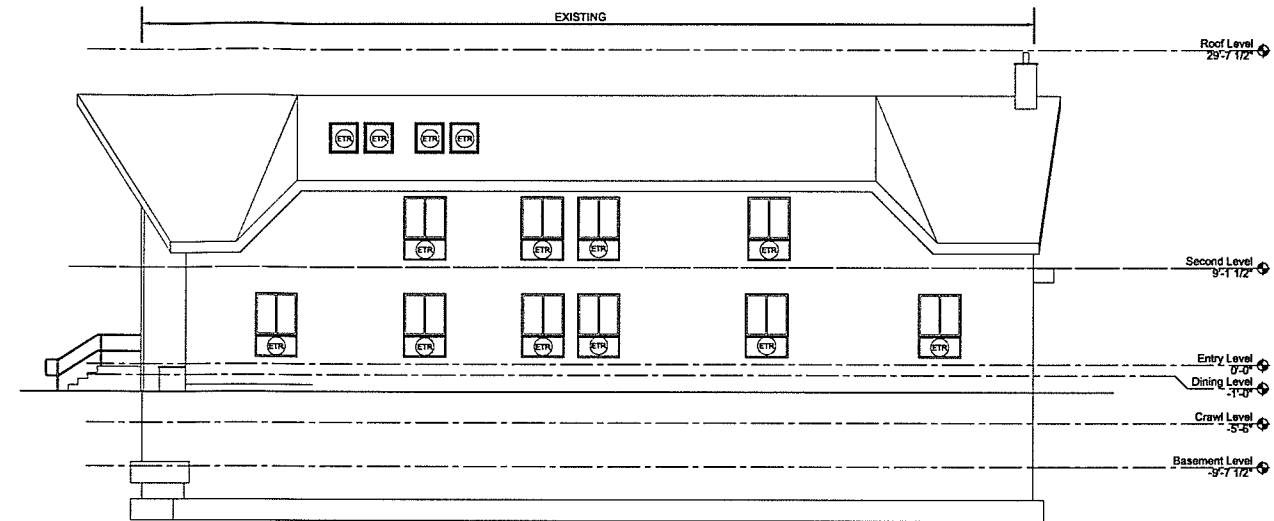

1
A210
EXTERIOR ELEVATION

REF:2/A-100
1/8"=1'-0"

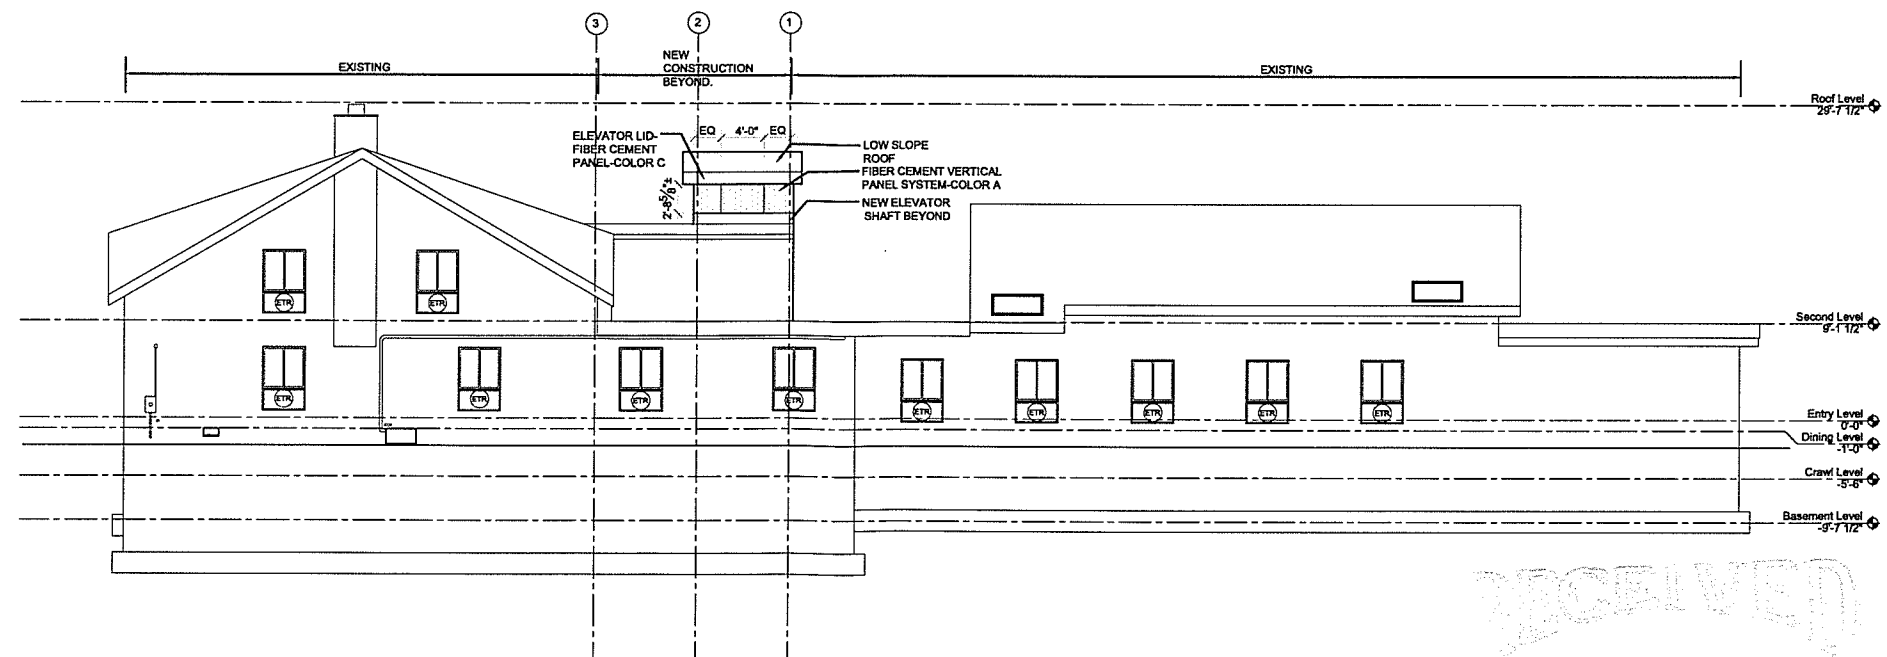

2
A210
EXTERIOR ELEVATION

REF:2/A-100
1/8"=1'-0"

GENERAL NOTES

1. EXTERIOR WALL PANEL DIMENSIONS ARE GENERAL GUIDELINES-SEE ELEVATIONS FOR PANEL JOINTS AND ALIGN WITH WINDOWS, DOORS AND ROOF LINES AS SHOWN.

ISSUED FOR PLANNING
AND ZONING APPLICATION
OCTOBER 06, 2016

Client


Living Well Group
Burlington, VT

Architect

MACKENZIE ARCHITECTS P.C.
102 Bailey Street, Burlington, Vermont 05401 802.682.7177 (F) www.mackenziearchitects.com

Consultant

Project North

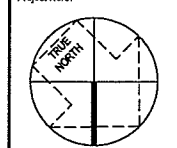

Seal

Project Name

ETHAN ALLEN HOME
RENOVATIONS AND ADDITION
PHASE 1

BURLINGTON

VT

Sheet Title

EXTERIOR
ELEVATIONS

Date

Drawn By

Sheet Number

Scale

Checked By

1/8" = 1'-0"

SPM

Consultant Project Number

MAPC Project Number

14054

A-210

Department of Planning and Zoning

149 Church Street
Burlington, VT 05401
<http://www.burlingtonvt.gov/PZ/>
Telephone: (802) 865-7188
(802) 865-7195 (FAX)

David E. White, AICP, Director
Meagan Tuttle, Comprehensive Planner
Jay Appleton, Senior GIS/IT Programmer/Analyst
Scott Gustin, AICP, CFM, Principal Planner
Mary O'Neil, AICP, Principal Planner
Ryan Morrison, CFM, Associate Planner
vacant, Department Secretary
Anita Wade, Zoning Clerk



MEMORANDUM

To: Development Review Board
From: Ryan Morrison, CFM, Associate Planner
Date: November 15, 2016
RE: ZP16-1441CA 112 Church Street

Note: These are staff comments only. Decisions on projects are made by the Development Review Board, which may approve, deny, table or modify any project. THE APPLICANT OR REPRESENTATIVE MUST ATTEND THE MEETING.

File: ZP16-1441CA

Location: 112 Church Street

Zone: D Ward: 3C

Date application accepted: October 17, 2016.

Applicant/ Owner: Jeff Berger / E.H. Berger Trust

Request: Appeal of administrative denial for replacement windows on 2nd and 3rd floor of front facade.

Background:

- **Zoning Permit 16-1441CA;** Replace second and third floor windows on front facade. Denied October 13, 2016. (Focus of appeal)
- **Non-Applicability of Zoning Permit Requirements 15-0742NA;** Interior renovations only. Approved September, 2015.
- **Zoning Permit 95-277;** Façade renovations to the existing retail space with two residential units on the second and third floors. Approved January 26, 1995.
- **Zoning Permit 95-197;** Installation of non-illuminated parallel signs, across the existing sign band of the retail space, measuring 5' x 2', plus individual letters at either end. Approved November 1, 1994.
- **Zoning Permit 94-301;** Change of use from retail storage to retail (1500 sf) in the basement of the existing mixed use (residential and retail) building. Proposal includes the installation of an access door on the front elevation. Approved February 24, 1994.
- **Zoning Permit 94-273;** Change of use from retail to a residential unit on the second floor of the mixed use structure (retail on first floor, residential on third). No exterior changes proposed. Approved January 4, 1994.

- **Zoning Permit 94-167;** Installation of parallel sign, measuring 2' x 23'6" on front façade of existing retail space. Application includes removal of existing awning. Approved October 5, 1993.
- **Zoning Permit 92-306;** Change of use from office to one residential unit on third floor. Retail remaining on first and second floors. No exterior changes. Approved April 21, 1992.

The **Design Advisory Board** reviewed ZP16-1441CA at their September 13, 2016 meeting. The DAB recommended denial of the proposed double hung replacement windows. A recommendation of approval was made by the DAB for casement or awning style windows, with dark, horizontal muntins that could simulate the appearance of the existing jalousie windows. According to the DAB vice-chair, the biggest reason why double hung windows should not be approved is because the upper and lower sash are in different planes. And the center (horizontal) line (dividing bar) between the two sashes would be thicker than the muntin lines. Overall, in the vice-chair's opinion, it would look like a poor attempt at copying the original windows. Also, double hung windows are more closely associated with residential construction, and even though the current use is residential (in the 2nd and 3rd floors), the original uses of those floors were for office/commercial uses. The windows are (were) very important to the unique character of the building.

Three pairs of double hung windows and one pair of louvered jalousie windows currently exist on the 2nd and 3rd floor façade of the building. The building's listing in the National Register of Historic Places notes that these windows were originally louvered jalousies. Photographs from 1984, 1993, 1995 and 2016 show how the windows, with the exception of the south set on the 3rd floor, have changed – without permits. It is important to note the project descriptions of zoning permits 92-306 and 94-273, above. Both are for a change in use to create residential units (2nd and 3rd floors). However, neither proposed any exterior changes. Replacing windows would be considered an exterior change. Additionally, the project description of ZP 95-277 states *"Façade renovations to the existing retail space with two residential units on the second and third floors."* Note that this permit merely mentions that the second and third floor uses are residential, but that the permit was solely for the façade renovation of the first floor retail space.

This appeal is relative to the administrative denial of double hung windows, and approval of casement or awning windows, with horizontal mullions to replicate jalousie windows.

Recommendation: The building is a contributing resource within the Church Street Historic District, listed on the National Register of Historic Places (see Church Street Historic District nomination #41, attached). The Design Advisory Board recognized the architectural and historic merit of 112 Church Street. The proposed double hung replacement windows to replace louvered jalousie windows was not supported by the DAB. The DAB supported casement or awning replacement windows with horizontal muntins to replicate jalousie windows. The recommendation is to adopt the DAB's recommendation, **upholding the administrative denial** per Articles 5 & 6; and to deny appeal.

I. Findings

ARTICLE 5: CITYWIDE GENERAL STANDARDS

Sec. 5.4.8, Historic Buildings and Sites

(a) Applicability

1. The building is 50 years old or older.

The building at 112 Church Street was constructed in 1961 and is more than 50 years old.

2. The building or site is deemed to possess significance in illustrating or interpreting the heritage of the city, state, or nation in history, architecture, archeology, technology, and culture because on or more of the following conditions is present:

A. Association with events that have made a significant contribution to the broad patterns of history; or,

B. Association with the lives of persons significant in the past; or,

C. Embodiment of distinctive characteristics of a type, period, or method of construction, or representation of the work of a master, or possession of high artistic values, or representation of a significant or distinguishable entity whose components may lack individual distinction; or,

D. Maintenance of an exceptionally high degree of integrity, original site orientation and virtually all character defining elements intact; or,

E. Yielding, or may be likely to yield, information important to prehistory.

The building, “H. Abraham Store”, is listed as a ‘contributing’ resource on the National Register of Historic Places. It is a 3-story, two-bay, concrete block, flat-roofed International Style commercial/residential building. It replaced a 3-story block that burned in 1947. The façade features strong vertical elements, with narrow rectangular white plastic panels divided vertically by a black steel frame covering the entire 2nd and 3rd stories. Each of the two bays on the 2nd and 3rd stories contain paired windows separated by narrow steel mullions that are integrated into the black frame and reach from the cornice above to the signboard below. Three pairs of windows have one over one sash, while the south set on the third floor contains a pair of the original louvered jalousie windows. The original 1st floor storefront was altered in 1995 and given a more traditional appearance. It has a central door flanked on each side by three narrow half-length windows set in wood frames, with molded wood panels. Above the door is a wood signboard, sheltered by a ‘boutique’ black fabric canopy. The National Registry notes that despite the building’s younger age, it contributes to the district because its International style façade, with unusual materials, is original to the building.

It is important to note that the Church Street Historic District was written and adopted into the National Register of Historic Places in 2008. The description of the building’s windows is based on what was observed during surveying, which was three pairs of one over one sash and one pair of original louvered jalousie windows. The three pairs of one over one sash windows are not original, nor were they ever permitted.

3. The building or site possess a high degree of integrity of location, design, setting, materials, workmanship, feeling, and association.

See item 2 above. There have been minimal alterations to the building. Zoning permit history shows that there have been few exterior changes to the building, consisting of 1st floor façade renovations (storefront) in 1995, and a few new and replacement signs. Review under the standards of Sec. 5.4.8 will ensure continued integrity, whereas without it, incremental changes may continue until such integrity is lost.

(b) Standards and Guidelines

1. *A property will be used as it was historically or be given a new use that requires minimal change to its distinctive materials, features, spaces, and spatial relationships.*
The building at 112 Church Street was constructed for commercial use – with retail on the 1st floor, and office and storage space on the 2nd and 3rd floors. In 1992, a zoning permit was issued to convert the 3rd floor office use into a residential use. And in 1994, a zoning permit was issued to convert the 2nd floor from retail use into a residential use. Interestingly, both of those change of use permits noted that there were no exterior changes proposed. The 1st floor has remained a retail space, and the only exterior changes permitted were to renovate the retail store façade, in 1995.

2. *The historic character of a property will be retained and preserved. The removal of distinctive materials or alteration of features, spaces, and spatial relationships that characterize a property will be avoided.*
Windows are a character defining feature. The removal and replacement will undeniably remove an essential date-specific element of this International Style building.

With the exception of the 2nd and 3rd floor windows, the building at 112 Church Street, a 3-story, two-bay, concrete block, flat-roofed commercial building, has maintained its historic character. The 1995 zoning permit (ZP 95-277) to renovate the front façade saw a slight change to the 1st floor storefront. The full height display windows were changed to the half-height display windows seen today. Much of the historic character of the building remains in spite of alterations (double-hung windows and storefront façade) that have taken place. The 3 pairs of double-hung windows are plainly without applicable permits and not “grandfathered”. To bless the three pairs of double-hung windows and allow replacement with new pairs of double-hung windows, thus removing the last existing pair of louvered jalousie windows, would be a substantial step towards loss of the building’s historic character. Such action would be inconsistent with this standard.

3. *Each property will be recognized as a physical record of its time, place, and use. Changes that create a false sense of historical development, such as adding conjectural features or elements from other historic properties, will not be undertaken.*
The building was not designed or constructed with double-hung windows. The removal of original jalousie and replacement with double-hung will introduce features anachronistic to the style.
4. *Changes to a property that have acquired historic significance in their own right will be retained and preserved.*
No such changes are included in this proposal.

5. *Distinctive materials, features, finishes, and construction techniques or examples of craftsmanship that characterize a property will be preserved.*
The existing double-hung windows are inconsistent with this standard. Allowing them to be replaced with new double-hung windows is equally inconsistent. Replacement of the jalousie windows in this structure with double-hung windows would not have been approved previously, nor should they be approved now. Installation of double-hung windows is inconsistent with this standard and with long-standing precedent for replacement windows.
6. *Deteriorated historic features will be repaired rather than replaced. Where the severity of deterioration requires replacement of a distinctive feature, the new feature will match the old in design, color, texture, and, where possible, materials recognizing that new technologies may provide an appropriate alternative in order to adapt to ever changing conditions and provide for an efficient contemporary use. Replacement of missing features will be substantiated by documentary and physical evidence.*
The last remaining pair of louvered jalousie windows may be in need of repair since they are approximately 55 years old. Conversations with the applicant revealed that the proposed replacements are not in response to egress requirements. The 2nd and 3rd floor apartments already comply with egress requirements. The three pairs of double-hung windows appear to be in need of repair, or even complete replacement. However, replacing any of the windows with anything other than louvered jalousie windows would result in a loss of historic character.

Precedent for replacing windows under the standards of Sec. 5.4.8 would call for jalousie replacement windows. If there were egress requirements for these windows, then an alternative could be considered after the applicant demonstrated that there are no egress windows that are, or simulate, louvered jalousie windows available. The proposed use of double-hung units is inconsistent with this standard and with precedent.

7. *Chemical or physical treatments, if appropriate, will be undertaken using the gentlest means possible. Treatments that cause damage to historic materials will not be used.*
No such treatment is included in this proposal.
8. *Archeological resources will be protected and preserved in place. If such resources must be disturbed, mitigation measures will be undertaken.*
There are no known archeological resources on the property.
9. *New additions, exterior alterations, or related new construction will not destroy historic materials, features, and spatial relationships that characterize the property. The new work shall be differentiated from the old and will be compatible with the historic materials, features, size, scale, and proportion, and massing to protect the integrity of the property and its environment.*
Approval of the proposed double-hung windows would validate the loss of louvered jalousie materials. As such, the proposed work would significantly erode the historic integrity of the building at 112 Church Street. The existing double-hung windows have no permits. Their replacement, as well as the replacement of the last pair of jalousie windows, with new

double-hung windows is to be considered as if the original windows had not yet been replaced. Installation of double-hung windows runs contrary to this criterion.

10. *New additions and adjacent or related new construction will be undertaken in such a manner that, if removed in the future, the essential form and integrity of the historic property and its environment would be unimpaired.*
See #9 above.

ARTICLE 6: DEVELOPMENT REVIEW STANDARDS

Sec. 6.2.2, Review Standards

(a) Protection of Important Natural Features

Not applicable.

(b) Topographic Alterations

Not applicable.

(c) Protection of Important Public Views

Not applicable.

(d) Protection of Important Cultural Resources

Burlington's architectural and cultural heritage shall be protected through sensitive and respectful redevelopment, rehabilitation, and infill... Where the proposed development involves sites listed or eligible for listing on a state or national register of historic places, the applicant shall meet the applicable development and design standards pursuant to Sec. 5.4.8(b).

See Sec. 5.4.8(b) above. The building is included in both the National Register of Historic Places (Church Street Historic District) and the Vermont State Register of Historic Places, and as a result, Sec. 5.4.8(b) applies. Application of the principles of Sec. 5.4.8(b) would see that jalousie windows should be retained as character defining features.

(e) Supporting the Use of Renewable Energy Resources

Not applicable.

(f) Brownfield Sites

Not applicable.

(g) Provide for Nature's Events

Not applicable.

(h) Building Location and Orientation

Not applicable.

(i) Vehicular Access

Not applicable.

(j) Pedestrian Access

Not applicable.

(k) Accessibility for the Handicapped

Not applicable.

(l) Parking and Circulation

Not applicable.

(m) Landscaping and Fencing

Not applicable.

(n) Public Plazas and Open Space

Not applicable.

(o) Outdoor Lighting

Not applicable.

(p) Integrate Infrastructure into the Design

Not applicable.

Sec. 6.3.2, Review Standards

(a) Relate Development to its Environment

1. Massing, Height and Scale

Not applicable.

2. Roofs and Rooflines

Not applicable.

3. Building Openings

See Sec. 5.4.8, 6.2.2 (d), and 6.3.2 (b), below.

(b) Protection of Important Architectural Resources

Burlington's architectural and cultural heritage shall be protected through sensitive and respectful redevelopment, rehabilitation, and infill. Where the proposed development involves buildings listed or eligible for listing on a state or national register of historic places, the applicant shall meet the applicable development and design standards pursuant to Sec. 5.4.8.

See Sec. 5.4.8 above. To allow double-hung windows would be in direct conflict with the intent of this section; which is to protect Burlington's architectural and cultural heritage. The building is included in both the National Register of Historic Places (Church Street Historic District) and the Vermont State Register of Historic Places.

(c) Protection of Important Public Views

Not applicable.

(d) Provide an Active and Inviting Street Edge

Not applicable.

(e) Quality of Materials

Not applicable.

(f) Reduce Energy Utilization

Not applicable.

(g) Make Advertising Features Complementary to the Site

Not applicable.

(h) Integrate Infrastructure into the Building Design

Not applicable.

(i) Make Spaces Secure and Safe

Not applicable.

NOTE: These are staff comments only. The Development Review Board, who may approve, table, modify, or deny projects, makes decisions.

United States Department of the Interior
National Park Service

National Register of Historic Places Continuation Sheet

Section number 7 Page 46

Church Street Historic District
Burlington, Chittenden County, Vermont

Description (continued)

Machine & Repair Company. For many years, the entire first floor was the home of the Everyday Bookshop. A Yankee Candle retail store is the current tenant.

#40 110 Church Street, (Discovery Channel Store), 1973, Non-contributing

This modern, two-story, four-bay, flat-roofed, concrete block commercial building with gray stucco facade was built in 1973. It replaced a four-story brick commercial block that was torn down after 1960. Below the simple flat-molded cornice is a row of four wide arched windows with metal frames. Each window is composed of an arched section above and a narrow rectangular light below. Separate flat black canopies shelter each window. The asymmetrical store entrance is framed in scored stucco, resembling blocks, with a tubular metal sign above. Large plate glass windows are located to both sides of the entrance; they are sheltered by matching black canopies. The first floor is occupied by the Discovery Channel store and the second floor by a bartending school. The building is Non-contributing due to its age.



#41 112 Church Street, (H. Abraham Store), 1961, Contributing

This small, three-story, two-bay, concrete block, flat-roofed International Style commercial building was built in 1961, to replace a three-story block that burned in June, 1947.⁵¹ The building was designed by architect Benjamin Stein and built by the Pizzigalli Construction Company. Hiram Abraham commissioned the building; he also owned the Art Deco style Sherman' Block/Abraham Building (#69/#70). The facade features strong vertical elements, with narrow rectangular white plastic panels divided vertically by a black steel frame covering the entire second and third stories. The panels are primarily white, with a narrow band of grey running along the width of the building just above each bank of windows. The black vertical frame varies in width, with the narrowest bars on the four central members and the widest on the ends. Each of the two bays on the second and third stories contains paired windows separated by narrow steel mullions that are integrated into the black frame and reach from the cornice above to the signboard below. Three pairs of windows have one over one sash, while the south set on the third floor contains a pair of the original louvered jalousie windows. The cornice is simply capped by a steel bar. The original first floor storefront was altered in 1995⁵² and given a more traditional appearance. It has a central door flanked on each side by three narrow half-length windows set in wood frames, with molded wood panels painted green below them. Above the door is a wood signboard, sheltered by a 'boutique' black fabric canopy.

At the time of its construction in 1961, this was the first new structure built on Church Street in almost a decade. It had several innovative features: an exposed structural steel frame, white

United States Department of the Interior
National Park Service

National Register of Historic Places Continuation Sheet

Section number 7 Page 47

Church Street Historic District
Burlington, Chittenden County, Vermont

Description (continued)

plastic panels and louvered windows. One of the first occupants of the building was Cassler's Toys. Lippa's Jewelry store currently occupies the first floor, while the second and third contain office and storage space. Although the building is currently forty-seven years old, it contributes to the district because its International style façade, with unusual materials, is original to the building (as opposed to a modernist style façade applied to an older structure).

#42 114-116 Church Street (Howard National Bank), 1902 and 1941, Contributing

Constructed in 1902 for the Howard National Bank, this Renaissance Revival, three-story, five-by-five-by-one bay granite-faced structure anchors the northeast corner of Church and College Streets. Its most distinctive feature is the light gray-colored granite material used on the walls, cornice and window and door surrounds, giving this large, elegant building a uniform appearance that bespeaks stability and prosperity. There are now five bays along each of the two streets, with an additional corner bay set diagonally at the corner and uniting the two facades. As originally constructed, the building had five bays along College Street, but only two on Church Street. Three additional bays were added in 1941, when the bank acquired the building to the north of 116 Church Street and remodeled its façade to match the existing bays. The Howard National Bank has a flat roof, strong horizontality, and a symmetrical arrangement of features and ornamentation. The projecting cornice is supported by substantial brackets and a plain frieze. The deep-set one over one double-hung sash on the second and third stories have simple, low relief molded surrounds, except for projecting sills on the third story windows and projecting lintels on the second. The second story windows have no sills: they sit on a projecting belt course that demarcates the two upper stories from the ground level.

The street level elevation along Church Street is divided into three wide bays. The two end openings have tall, arched, tripartite windows, with segmental granite moldings, to match those on the College Street elevation. The central bay contains a glass door providing access to the upper floors, with a very large plate glass transom even taller than the door below it. The corner bay contains the primary ground floor entrance, with double wood doors, small transom, a carved granite door surround and entablature with egg and dart molding. A granite wreath with "Howard National Bank, 1902" carved within the cartouche is centered above the entryway. The ground level along College Street contains five bays centered below the second and third story windows. Four bays have arched window lights and granite surrounds. The fifth, easternmost bay has a rectangular doorway with egg and dart molding below a projecting cornice, and an oculus window set within a carved granite wreath above the door.



Department of Planning and Zoning

149 Church Street, City Hall

Burlington, VT 05401-8415

Phone: (802) 865-7188

Fax: (802) 865-7195

www.burlingtonvt.gov/pz

RECEIVED

OCT 17 2016

DEPARTMENT OF
PLANNING & ZONING

Appeal of an Administrative Decision Request

Use this form to appeal any Administrative Decision or Notice of Violation - See Sec. 12.2.2 of the Zoning Ordinance.

SUBJECT LOCATION ADDRESS: 112 CHURCH ST

Subject Property Owner: E.H. BERGER TRUST

Appellant: Jeff BERGER

Agent/Representative: _____

Mailing Address: 112 CHURCH ST

City, St, Zip: Burlington VT 05401

Day Phone: 802-862-1042 Email: Jeff@chippas.com

Appellant Signature: [Signature]

Date: 10/27/16

In order for your request to be considered complete, **ALL** of the following information **must** be provided, as applicable:

☒ The Appeal fee of \$250;

☐ Description of the decision under appeal; - Denial To use double hung windows

☐ Description of the property subject to the appeal;

☐ Reference to the regulatory provisions applicable to the appeal;

☐ Relief requested by the appellant; Allowance to Replace existing double hung w/ SAME style,

☐ Alleged grounds why such requested relief is believed proper under the circumstances. Retain continuity of look of the current exterior of building

Office Use Only:

Check No. 1966 Amount Paid \$250. Zoning Permit # 16-1441CA



12/20/84



R 049-3-131-000
BERGER, JEFFREY S
(TRUSTEE)
42 CHURCH STREET
BURLINGTON, VT

DATE 11/93 BLDG.#


05401

DATE 9/5/95 BLDG.#





EXISTING STORE FRONT

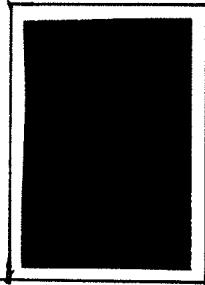

BODY PAINT



CANVAS AWNING

NEW SUGGESTED COLOR SCHEME.
(SEE EXTERIOR PERSPECTIVE
VIEW FOR THE NEW PROPOSED
STORE-FRONT DESIGN.

EXTERIOR LIGHT:
RECESS DOWN LIGHT W/ GOLD TRIM/RIM
SUITABLE FOR USE IN ACCESSIBLE NON-INSULATED CEILING.
50 WATT MAXIMUM.

RECEIVED
JAN 18 1995
DEPT. OF
PLANNING & ZONING

LIPPA'S JEWELERS

1.11.95

- 112 Chestnut -



Cippa's Jewelers

Department of Planning and Zoning

149 Church Street
Burlington, VT 05401
Telephone: (802) 865-7188
(802) 865-7195 (FAX)
(802) 865-7142 (TTY)

David White, AICP, Director
Meagan Tuttle, AICP, Comprehensive Planner
Jay Appleton, GIS Manager
Scott Gustin, AICP, CFM, Senior Planner
Mary O'Neil, AICP, Senior Planner
Ryan Morrison, CFM, Associate Planner
Anita Wade, Zoning Clerk
vacant, Department Secretary



TO: Development Review Board
FROM: Scott Gustin
DATE: November 15, 2016
RE: 17-0471CA; 1200 North Avenue

=====

Note: These are staff comments only; decisions on projects are made by the Development Review Board, which may approve, deny, table or modify any project. THE APPLICANT OR REPRESENTATIVE MUST ATTEND THE MEETING.

Zone: NAC Ward: 7N

Owner/Representative: Awakening Sanctuary, Inc / Paul Kervick

Request: Elevator addition to an existing residential care building. Replace existing walk to entrance with new ADA walkway.

Applicable Regulations:

Article 4 (Maps & Districts), Article 5 (Citywide General Regulations), Article 6 (Development Criteria & Guidelines)

Background Information:

The applicant is seeking approval to build a small addition to an existing residential care facility. The addition will contain mechanical and elevator space and a revamped front entry. Although the footprint is small at just 300+ square feet, it encompasses 3 stories (basement, ground floor, and second floor) and exceeds 500 sf total. Therefore, Development Review Board review is required. A new front walkway is also proposed.

Previous zoning actions for this property are as follows:

- 6/22/04, Approval for new awning
- 4/19/84, Approval to convert church to 30-bed residential care facility

Recommendation: Consent approval as per, and subject to, the following findings and conditions:

I. Findings

Article 4: Maps & Districts

Sec. 4.4.2, Neighborhood Mixed Use Districts:

(a) Purpose

(1) Neighborhood Activity Centers (NAC)

The NAC zone is intended to provide convenient neighborhood and city-wide oriented goods and services. It also provides for higher residential density than the residential zones. The existing

residential care facility is one of a variety of uses allowed in the NAC zone. No change in use is proposed. **(Affirmative finding)**

(b) Dimensional Standards & Density

No FAR data is included in the application. According to the City Assessor's data, the existing building is 22,038 sf GFA. Minus 4,536 sf for the basement, existing FAR would be 0.8. With the proposed addition, FAR would increase to 0.9. The maximum permissible FAR is 2.0.

Lot coverage will increase to 62%. This coverage remains below the maximum allowable 80%.

Setbacks remain unchanged. While the addition is located within the building's front elevation, it is set back from the foremost projection of the building along Poirier Place. A 12' setback from the street curb applies. The proposed addition complies with this setback.

The proposed addition contains an elevator and necessarily rises above the existing roofline. Total height of the addition is ~26', well below the 35' height limit. **(Affirmative finding)**

(c) Permitted & Conditional Uses

The existing residential care facility (AKA assisted living) is permitted in the NAC zone. **(Affirmative finding)**

(d) District Specific Regulations

1. Ground Floor Residential Uses Restricted

No change in use is proposed. **(Not applicable)**

2. Exception to Maximum Lot Coverage in NAC District

No lot coverage exception is being sought. **(Not applicable)**

3. Development Bonuses/Additional Allowances

No development bonuses are sought. **(Not applicable)**

Article 5: Citywide General Regulations

Sec. 5.2.3, Lot Coverage Requirements

See Sec. 4.4.2 (b) above.

Sec. 5.2.4, Buildable Area Calculation

Not applicable in the NAC zone.

Sec. 5.2.5, Setbacks

See Sec. 4.4.2 (b) above.

Sec. 5.2.6, Building Height Limits

See Sec. 4.4.2 (b) above.

Sec. 5.2.7, Density and Intensity of Development Calculations

See Sec. 4.4.2 (b) above.

Sec. 5.5.1, Nuisance Regulations

Nothing in the proposal appears to result in creating a nuisance under this criterion. **(Affirmative finding)**

Sec. 5.5.2, Outdoor Lighting

New outdoor lighting around the reworked entry will be part of this project. Two lights will be installed under the new canopy and one wall pack will be installed by the egress door. Fixture cut sheets are fixture locations have not yet been provided and must be. **(Affirmative finding as conditioned)**

Sec. 5.5.3, Stormwater and Erosion Control

As more than 400 sf of earth disturbance is proposed, a “small project erosion control plan” has been provided for review and approval by the Stormwater Administrator. Given the small increase in lot coverage, a small project stormwater management plan has also been submitted for review and approval by the Stormwater Administrator. **(Affirmative finding as conditioned)**

Article 6: Development Review Standards

Part 1, Land Division Design Standards

Not applicable.

Part 2, Site Plan Design Standards

Sec. 6.2.2, Review Standards

(a) Protection of important natural features

The property contains no important natural features as identified in the Open Space Protection Plan or the Natural Resources Protection District. A single tree by the existing front walkway will be removed as part of the revamped front walkway. **(Affirmative finding)**

(b) Topographical alterations

The lot is flat and will remain so. No significant topographical alterations are proposed. **(Affirmative finding)**

(c) Protection of important public views

There are no important public views from or through this property. **(Affirmative finding)**

(d) Protection of important cultural resources

There are no known archaeological resources on the property. The property is not located within an archaeologically sensitive area. **(Affirmative finding)**

(e) Supporting the use of alternative energy

This small project has no bearing on the actual or potential use of alternative energy. **(Affirmative finding)**

(f) Brownfield sites

The property is not an identified brownfield. **(Affirmative finding)**

(g) Provide for nature's events

The revamped front entry will provide shelter from the elements. As noted above, an erosion prevention and sediment control plan is required. **(Affirmative finding)**

(h) Building location and orientation

Building location and orientation remains unchanged. The primary entry will be altered but remains facing Poirier Place. **(Affirmative finding)**

(i) Vehicular access

Not applicable.

(j) Pedestrian access

There is an existing front walkway linking the primary entrance to the public sidewalk along Poirier Place. That walkway will be removed and replaced with a new walkway and entrance intended to be ADA accessible. **(Affirmative finding)**

(k) Accessibility for the handicapped

This project is aimed at improving handicap accessibility to the residential care facility. Compliance with ADA requirements will be determined by the city's building inspector.

(Affirmative finding as conditioned)

(l) Parking and circulation

Not applicable.

(m) Landscaping and fences

No new landscaping is proposed. Existing landscaping, with the exception of one tree, will be retained. **(Affirmative finding)**

(n) Public plazas and open space

Not applicable.

(o) Outdoor lighting

See Sec. 5.5.2.

(p) Integrate infrastructure into the design

No new outdoor mechanical equipment or other infrastructure is included in the project. New mechanical space will be provided indoors. **(Affirmative finding)**

Part 3, Architectural Design Standards

Sec. 6.3.2, Review Standards

(a) Relate development to its environment

1. Massing, Height, and Scale

The proposed addition will have little impact on the building's perceived massing or overall scale. Height will be affected only insofar as the elevator shaft will rise above the adjacent roofline. Overall building height remains essentially unchanged. **(Affirmative finding)**

2. Roofs and Rooflines

Existing gable and shed rooflines remain unchanged. The proposed addition will have a simple shed roof. **(Affirmative finding)**

3. Building Openings

The proposed addition will entail the removal of some glazing and the reworking of the main entrance. The alterations are minor and leave the overall fenestration pattern consistent and intact. **(Affirmative finding)**

(b) Protection of important architectural resources

The building dates to 1970 and is not historic. The proposed work will have no adverse impacts on Burlington's historic resources. **(Affirmative finding)**

(c) Protection of important public views

See 6.2.2 (c) above.

(d) Provide an active and inviting street edge

The building's primary entrance remains clearly defined as viewed from Poirier Place. The proposed alterations are intended to improve ease of access into the building. **(Affirmative finding)**

(e) Quality of materials

The proposed addition will be clad in a fiber cement panel system. This material helps to offset the addition from the rest of the painted brick building and is acceptable. **(Affirmative finding)**

(f) Reduce energy utilization

The proposed building addition must comply with the current energy efficiency standards of the city and state. **(Affirmative finding as conditioned)**

(g) Make advertising features complimentary to the site

No advertising is included in this proposal.

(h) Integrate infrastructure into the building design

No new exterior infrastructure is included in the project plans. **(Affirmative finding)**

(i) Make spaces safe and secure

The proposed entry revisions must comply with the city's current egress requirements. **(Affirmative finding as conditioned)**

II. Conditions of Approval

1. **Prior to release of the zoning permit**, fixture cut sheets and locations for all new outdoor lighting shall be submitted, subject to staff review and approval.
2. The erosion prevention and sediment control plan and the post-construction stormwater management plan are subject to review and approval by the Stormwater Administrator prior to construction.
3. All new utility lines must be buried.
4. The Applicant/Property Owner is responsible for obtaining all necessary Zoning Permits and Building Permits through the Department of Public Works as well as other permit(s) as may be required, and shall meet all energy efficiency codes of the city and state as required.
5. Vermont Residential Building Energy Standards apply to this project. Compliance with the standards is the Owner's responsibility. Prior to requesting a Certificate of Occupancy, a copy of a completed Vermont Residential Building Energy Standards Certificate shall be

submitted with a Certificate of Occupancy (final or temporary) request, and filed in the Land Records located at the Clerk/Treasurers office in City Hall (149 Church Street). For more information, see http://publicservice.vermont.gov/topics/energy_efficiency .

6. Standard permit conditions 1-15.

Department of Planning and Zoning

149 Church Street
Burlington, VT 05401
Telephone: (802) 865-7188
(802) 865-7195 (FAX)
(802) 865-7142 (TTY)

David White, AICP, Director
Meagan Tuttle, AICP, Comprehensive Planner
Jay Appleton, GIS Manager
Scott Gustin, AICP, CFM, Senior Planner
Mary O'Neil, AICP, Senior Planner
Ryan Morrison, CFM, Associate Planner
Anita Wade, Zoning Clerk
vacant, Department Secretary



TO: Development Review Board
FROM: Scott Gustin *SG*
DATE: November 15, 2016
RE: 17-0496AP; 44 Crombie Street

The appellant in this matter has withdrawn his appeal as of November 9, 2016.

Scott Gustin

From: Erik Hoekstra <ehoekstra@redstonevt.com>
Sent: Wednesday, November 09, 2016 2:49 PM
To: Jeanne Francis
Cc: Scott Gustin
Subject: Re: 44 Crombie- parking stops

Happy to sign the agreement. Is the agreement something the City will draft?

I hereby withdraw the appeal.

Thanks to everyone for working through this. -E

Erik J. Hoekstra
Managing Partner
Redstone
210 College St, Suite 201
Burlington, VT 05401

Phone: 802.363.5165
Fax: 802.860.3594
Email: ehoekstra@redstonevt.com
http://www.redstonevt.com/

Do you really need to print this e-mail ? Think green...

On Nov 9, 2016, at 2:20 PM, Jeanne Francis <JFrancis@burlingtonvt.gov> wrote:


Spoke with others and if you sign an Agreement, agreeing to plant the shrubs and repair the lawn damage by May 1, 2017. At this time there will be no administrative fee for the Agreement.

If you wish, you may submit an email to Scott withdrawing the Appeal.

From: Erik Hoekstra [<mailto:ehoekstra@redstonevt.com>]
Sent: Wednesday, November 09, 2016 12:48 PM
To: Jeanne Francis
Cc: Scott Gustin
Subject: Re: 44 Crombie- parking stops

Great, thanks Jeanne!

From: Jeanne Francis <JFrancis@burlingtonvt.gov>
Date: Wednesday, November 9, 2016 at 12:47 PM
To: ERIK HOEKSTRA <ehoekstra@redstonevt.com>
Cc: Scott Gustin <SGustin@burlingtonvt.gov>
Subject: RE: 44 Crombie- parking stops

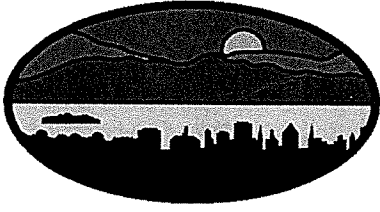

**ZONING REQUEST DENIAL
CERTIFICATE OF APPROPRIATENESS**

City of Burlington, Vermont
Department of Planning and Zoning

Application Date: 06/14/2016

Appeal Expiration Date: 10/28/2016

Project Location: 112 CHURCH STREET

District: D

Owner: Jeffrey S. Berger

Ward: 3C

Address: 7 SURF ROAD
BURLINGTON VT 05408

Tax ID: 049-3-131-000

Project Type: Residential - Renovation/Facade

Project Description: Replace windows.

Construction Cost:	\$750	Lot Size (Sq Ft):	1,625
Net New Habitable Sq Ft:	0.00	Net New # of Housing Units:	0
Existing % Lot Coverage:	0.00	Existing # of Parking Spaces:	0
Proposed % Lot Coverage:	0.00	Proposed # of Parking Spaces:	0
Net New % Lot Coverage:	0.00	Required # of Parking Spaces:	0

Zoning Permit #: 16-1441CA

Decision By: Administrative

Level of Review: 1

Decision: Denied

See Reasons for Denial

Decision Date: October 13, 2016

Project File: NA

Zoning Administrative Officer


An interested person may appeal a decision of the Zoning Administrator to the Development Review Board until 4 pm on October 28, 2016.

Fee Type	Amount	Paid in Full	Balance Due: \$0.00
Application Fee:	\$80.00	Yes	Date Paid: _____
Development Review Fee:	\$0.00	NA	Check # _____
Impact Fee:	Not Applicable		

Building Permit Required: **Not Applicable**

Received by: _____

Date: _____

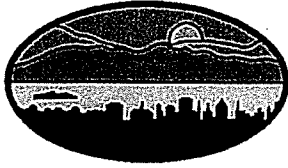

City of
Burlington, Vermont
149 Church Street

Zoning Permit - COA Level I – Reasons for Denial

ZP #: 16-1441CA

Tax ID: 049-3-131-000

Issue Date: October 13, 2016

Decision: Denied

Property Address: 112 CHURCH STREET

Description: Replace windows.

Reasons for denial:

1. Section 5.4.8 Historic Buildings and Sites

Section 5.4.8 (a) Applicability

These regulations shall apply to all buildings and sites in the city that are listed, or eligible for listing, on the State or National Register of Historic Places.

The subject building, built in 1961, is included in both the National Register of Historic Places (Church Street Historic District) and the Vermont State Register of Historic Places.

Section 5.4.8 (b) (2) states *"The historic character of a property will be retained and preserved. The removal of distinctive materials or alteration of features, spaces, and spatial relationships that characterize a property will be avoided."*

Section 5.4.8 (b) (5) states *"Distinctive materials, features, finishes, and construction techniques or examples of craftsmanship that characterize a property will be preserved."*

The original four pairs of windows on the second and third floor front façade were louvered jalousies. All but one pair have been replaced with double hung windows, without permits. The subject application is to replace the four pairs of windows with double hung windows. Approval of double hung replacement windows will alter the historic character of the building. **Adverse finding.**

2. Article 6, Part 2: Site Plan Design Standards

Section 6.2.2 (d) – Protection of Important Cultural Resources

Burlington's architectural and cultural heritage shall be protected through sensitive and respectful redevelopment, rehabilitation, and infill... Where the proposed development involves sites listed or eligible for listing on a state or national register of historic places, the applicant shall meet the applicable development and design standards pursuant to Sec. 5.4.8 (b).

See Sec. 5.4.8 above. **Adverse finding.**

3. Article 6, Part 3: Architectural Design Standards

Section 6.3.2 (b) – Protection of Important Architectural Resources

Burlington's architectural and cultural heritage shall be protected through sensitive and respectful redevelopment, rehabilitation, and infill. Where the proposed development involves

buildings listed or eligible for listing on a state or national register of historic places, the applicant shall meet the applicable development and design standards pursuant to Sec. 5.4.8. See Sec. 5.4.8 above. Adverse finding.

4. The Development Advisory Board met on September 13, 2016 to discuss the proposal. The Board voted 3-1 to recommend denial of the proposed double hung replacement windows, and approval of the project with either casement or awning windows that have dark, horizontal muntins that simulate the appearance of the existing jalousie windows. The applicant has not changed the application to reflect the DAB's window recommendation. The proposed double hung windows do not retain and preserve the historic character of the building.



Department of Planning and Zoning

149 Church Street, City Hall

Burlington, VT 05401-8415

Phone: (802) 865-7188

Fax: (802) 865-7195

www.burlingtonvt.gov/pz

RECEIVED

JUN 14 2016

DEPARTMENT OF
PLANNING & ZONING

Zoning Permit Application

Use this form for ALL zoning permit applications. See the relevant checklist for specific requirements.

PROJECT LOCATION ADDRESS:

112 Church St

PROPERTY

OWNER*: E.H. BERGER TRUST

APPLICANT: Jeff BERGER

*If condominium unit, written approval from the Association is also required

POSTAL ADDRESS: 112 CHURCH ST

POSTAL ADDRESS:

CITY, ST, ZIP: Burlington VT

CITY, ST, ZIP:

DAY PHONE: 802-578-3957

DAY PHONE:

EMAIL: Jeff.Berger.VT@gmail.com

EMAIL:

SIGNATURE:

I am the owner. In addition, I duly authorize the applicant (if noted) to act on my behalf for all matters pertaining to this zoning permit application.

SIGNATURE:

Description of Proposed Project: window replacement @ 112 CHURCH ST

Existing Use of Property: ☐ Single Family ☐ Multi Family: #__ Units ☐ Other: __

Proposed Use of Property: ☐ Single Family ☐ Multi Family: #__ Units ☐ Other: __

- Does your project involve new construction, addition, alteration, renovation, or repair to a structure that is heated or cooled? Yes ☒ No ☐
(If yes, the Vermont Residential Building Energy Standards (VRBES) apply. Visit the P&Z Office, Public Service Board or PSB website for details)
- Will 400 sq ft or more of land be disturbed, exposed and/or developed? Yes ☐ No ☒
(If yes, you will need to submit the 'Erosion Prevention and Sediment Control Plan' questionnaire, with a site plan)
- For Single Family & Duplex, will total impervious area be 2500 sq ft or more? Yes ☐ No ☒
(If yes, you will need to submit the 'Stormwater Management Plan' questionnaire, with a site plan)
- Are you proposing any work within or above the public right of way? Yes ☐ No ☒
(If yes, you will need to receive prior approval from the Department of Public Works)

Estimated Construction Cost (value)*: \$ 750 -

(*Estimated cost a typical contractor would charge for all materials and labor, regardless of who physically completes the work)

Within 30 days of submission, the permit application will be reviewed for completeness, and, if complete, will be processed administratively or referred to a board for review. All permit approvals or denials are subject to an appeal period (15 days for administrative permit; 30 days for board permit). A building (and/or electrical, mechanical, plumbing, curb cut) permit will also be required. Contact the Department of Public Works at 802-863-9094 to inquire. Please ask for assistance if you have any questions about filling out this form. Call the Planning and Zoning at 802-865-7188, or visit the office in the lower level of City Hall, 149 Church Street.

Office Use Only: Zone: D

Eligible for Design Review? Y

Age of House 106

Lot Size 1625

Type: SN __ AW __ FC __ BA __ COA 1 ☒ COA 2 ☒ COA 3 ☒ CU __ MA __ VR __ HO __ SP __ DT __ MP __

Check No. 1928

Amount Paid 80.00

Zoning Permit #

16-1441CA



Harvey Industries, Inc.
1400 Main Street, Waltham, MA 02451-1689
(781) 899-3500 harveybp.com

RECEIVED
SEP 27 2016

Manufacturing
ACKNOWLEDGEMENT

Williston
71 Leroy Road
WILLISTON, VT 05495-5891
Phone: (802) 660-8111 Fax: (802) 660-4782

DEPARTMENT OF
PLANNING & ZONING

BILL TO:

ABLE PAINT GLASS & FLOORING/MAIN
683 PINE ST
BURLINGTON, VT 05401-0000

SHIP TO:

ABLE PAINT GLASS & FLOORING/MAIN
683 PINE ST




Phone: 802-655-6500 Fax: 802-655-6908


BURLINGTON VT 05401-0000
Phone: 802-655-6500 Fax: (802)655-6908

QUOTE#	CUSTOMER#	CUSTOMER PO#	DATE CREATED	DATE ORDERED	ORDER TYPE
4008787	1051530		6/9/2016	Quote Not Ordered	Charge
ORDERED BY	STATUS	SHIP VIA	ORIGINARY AREA		
SEAN	None	Whse Pickup	WILLISTON VT		
CLERK	JOB NAME		COUPON		
dgh - Drcw Halko	LIPPAS				

LINE #	DESCRIPTION	QTY
10000-1	Majesty DH, Unit Size 35.75 x 61.75, RO 36 x 62 Unit 1: U-Factor = 0.31, SHGC = 0.27, VT = 0.50, NFRC CPD Number = HII-M-26-00366-00001, Custom / Call Size Option = Custom Size, Replacement Unit 1 Lower Glass, 1 Upper Glass: NFRC CPD Number = HII-M-26-00366-00001 Unit 1: Preserve Film Required = No Unit 1 Lower, 1 Upper: Overall Glass Thickness = 11/16", Double Glazed, Low E, Argon Filled, Custom Annealed IG = Yes, IG MFG = CL Natural Pine, Unit Color = Bronze, Jamb Liner Color = Standard-Almond Window Label = Harvey, Single, Coppertone, Routed Half Screen, Fiberglass Mesh, Screen Shipping Separate = No Overall Rough Opening Width = 36, Overall Rough Opening Height = 62 Room Location: None Assigned	4

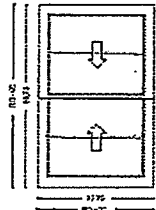

LINE #	DESCRIPTION	QTY
11000-1	Majesty DH, Unit Size 36.5 x 62.5, RO 36.75 x 62.75 Unit 1: U-Factor = 0.31, SHGC = 0.27, VT = 0.50, NFRC CPD Number = HII-M-26-00366-00001, Custom / Call Size Option = Custom Size, Replacement Unit 1 Lower Glass, 1 Upper Glass: NFRC CPD Number = HII-M-26-00366-00001 Unit 1: Preserve Film Required = No Unit 1 Lower, 1 Upper: Overall Glass Thickness = 11/16", Double Glazed, Low E, Argon Filled, Custom Annealed IG = Yes, IG MFG = CL Natural Pine, Unit Color = Bronze, Jamb Liner Color = Standard-Almond Window Label = Harvey, Double Locks, Coppertone, Routed Half Screen, Fiberglass Mesh, Screen Shipping Separate = No Overall Rough Opening Width = 36.75, Overall Rough Opening Height = 62.75 Room Location: None Assigned	2

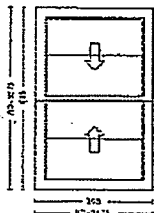

QUOTE NBR	CUST NBR	CUSTOMER PO	DATE CREATED	DATE ORDERED	ORDER TYPE
4008787	1051530		6/9/2016	Quote Not Ordered	Charge
ORDERED BY	STATUS	SHIP VIA	DELIVERY AREA		
SEAN	None	Whse Pickup	WILLISTON VT		
CLERK	JOB NAME		COUPON		
dgh - Drew Halko	LIPPAS				

****Note: Delivery charges may apply and are not included on this quote.**


This quotation is based on our interpretation of the information provided. All quantities, sizes, extensions, grand totals, and specifications should be verified by the contractor prior to his/her bidding or ordering of materials. Harvey Industries, Inc., is responsible only for the items as quoted above. Any changes or addendums will be subject to a requote. We propose to supply the materials as described above, subject to the terms and conditions as required by our credit department. The prices are guaranteed for 90 days from the date of quotation unless otherwise noted. Delivery charges may apply and are not reflected on this quote. We appreciate the opportunity to quote this job. If you have any questions, please call your local warehouse.

CUSTOMER SIGNATURE _____ DATE _____


RECEIVED

JUN 14 2016


DEPARTMENT OF
PLANNING & ZONING

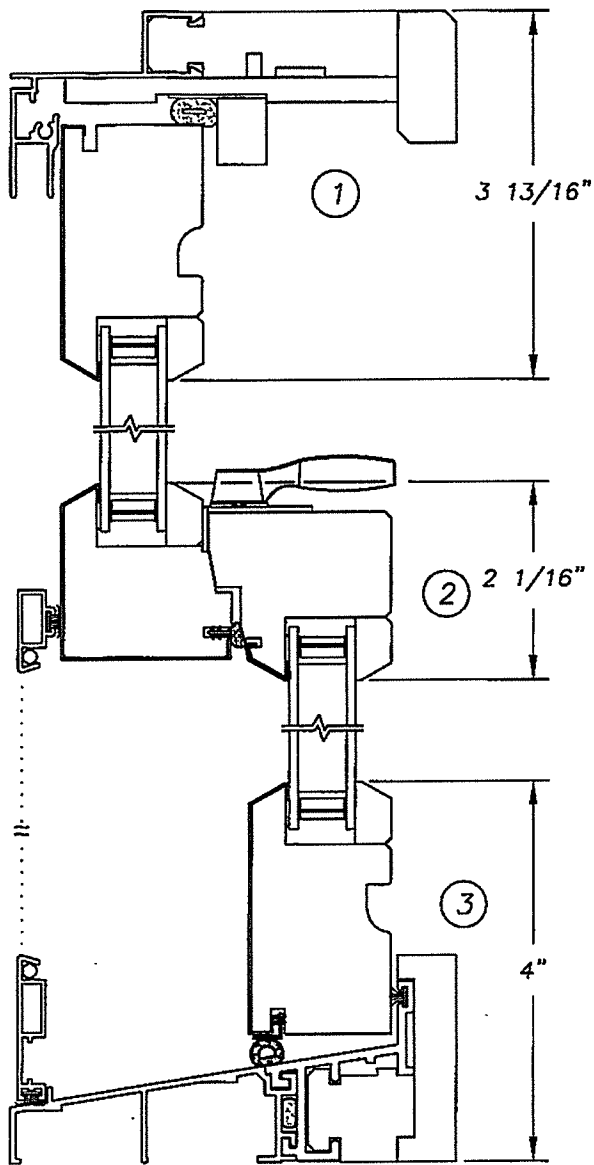

Harvey Building Products
Majesty Replacement
Double Hung
(1/2 Scale)

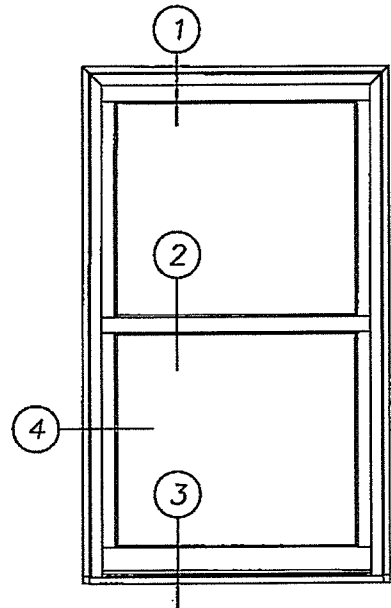

(1/20)
RECEIVED
JUN 14 2016
DEPARTMENT OF
PLANNING & ZONING

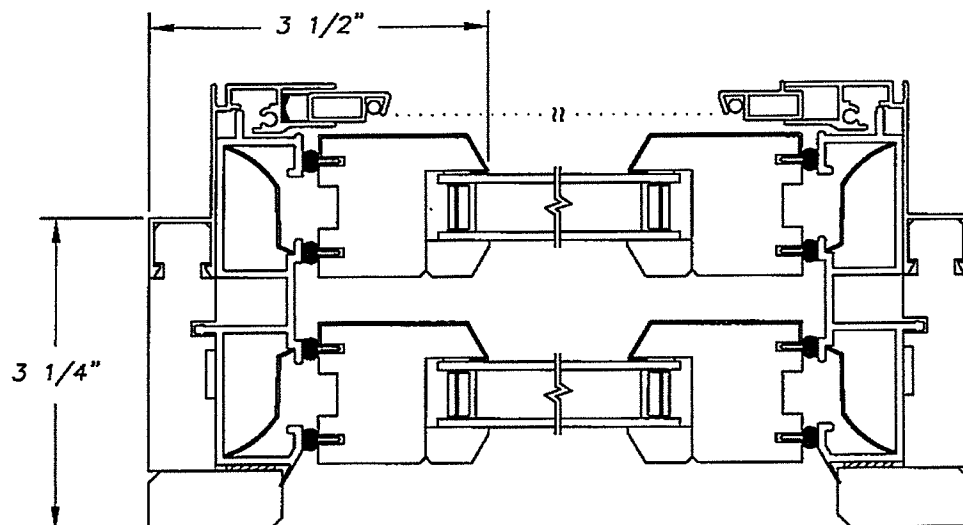

Burlington Development Review Board

149 Church Street, City Hall

Burlington, VT 05401

www.burlingtonvt.gov/pz/DRB

Telephone: (802) 865-7188

Fax (802) 865-7195

Austin Hart

Brad Rabinowitz

Israel Smith

AJ LaRosa

Geoff Hand

Alexandra Zipparo

Wayne Senville

Jim Drummond, (Alternate)

Robert Purvee, (Alternate)



BURLINGTON DEVELOPMENT REVIEW BOARD

Tuesday November 15, 2016, 5:00 PM

Contois Auditorium, City Hall, 149 Church Street, Burlington, VT

Minutes

Board Members Present: Austin Hart; Brad Rabinowitz, Israel Smith, A.J.LaRosa, Wayne Senville, Alexandra Zipparo, Geoff Hand, Jim Drummond (Alt), Robert Purvee (Alt)

Board Members Absent:

Staff Present: Scott Gustin, Mary O'Neil, Ryan Morrison, Anita Wade

I. Agenda

Change to Agenda:

Appeal for 44 Crombie St has been withdrawn.

II. Communications

Supplement:

1200 North Ave application lighting specifications are accepted into the record.

III. Minutes

IV. Consent

17-0471CA; 1200 North Ave (NAC, Ward 7N) Awakening Sanctuary, Inc.

Elevator addition to an existing residential care building. Replace existing walk to entrance with new ADA walkway. (Project Manager, Scott Gustin)

G.Hand: recused on this item.

A.Hart: Swears in applicant. No interested parties to speak. Asks applicants if they have seen staff recommended approval with conditions.

Applicants: confirm and accept staff recommendations and conditions.

B.Rabinowitz: motion to approve upon staff findings and recommendations.

W.Senville: seconds the motion.

Board Vote: 7-0-0. Motion passes.

V. Public Hearing

1. 16-1441CA; 112 Church St (D, Ward 3C) Jeffrey S. Berger

Appeal of zoning permit denial to install windows. (Project Manager, Ryan Morrison)

A.Hart: City will present first based on the denial. Swears in staff person and applicant.

R.Morrison: applicant has submitted application for replacement windows proposing 4 sets of double hung windows. Structure originally burned down and was constructed in 1961. Early jalousie windows were replaced without zoning permits. Decision of denial due to intent of historic property and zoning code calls for jalousie windows.

A.Hart: what is the historic window being restored and what is the recommendation?

The programs and services of the City of Burlington are accessible to people with disabilities. Individuals who require special arrangements to participate are encouraged to contact the Department of Planning & Zoning at least 72 hours in advance so that proper accommodations can be arranged. For information call 865-7188 (TTY users: 865-7142).

Printed on 100% Recycled Paper

R.Morrison: recommended to restore to the 4 jalousie windows. This went to the DAB in October and their recommendation was to approve awning windows horizontal muntins to give impression of jalousie windows.

Reads the reasons for denial and what would be approved. DH more closely related to residential uses original use of upper floors were commercial and office.

W.Senville: DAB decision was not unanimous?

R.Morrison: correct. There was an opposing vote.

W.Senville: in the background information there was mention of a zoning permit in 1995. Did this affect the historic character of the property?

R.Morrison: that was just for the first floor.

Applicant: landlord was in favor of changing the windows and spoke to building inspector. The permits originally were approved for apartments on the 2nd and 3rd floors. The awning windows are not acceptable according to DPW, because they impede an emergency exit. The double hung and casements are okay accord to DPW. The casements would have to have reframing. The double hung windows need replacement. The majority of windows on Church are double hung. This is more like a 1960 building, not an 1860 building.

A.Hart: are you replacing all the windows on the 2nd and 3rd floor.

Applicant: I would replace all of them to make building more presentable

A.Hart: staff says these windows are not necessary for access but you had mentioned that DPW indicated they would be necessary.

Applicant: it would be easier to exit the double hung.

A.Hart: the DAB is recommending the replacement with the louvered jalousie windows.

Applicant: they are not energy efficient and not sure about we are able to find the right size.

The double hung windows have been there for 25 years.

I.Smith: a casement window will work.

Applicant: the casement will work, but architects say it will require reframing of the opening and change the look of the building. Either making repairs to windows in existence or custom ordering casement windows to replace double hung is extremely expensive.

A.Hart: the present windows were replaced without a permit. Church St is like our Main St. with great public exposure. The Board tends to apply a high standard to maintain historic integrity.

Applicant: don't think casements will improve or maintain the look. It fits aesthetic with other buildings on the street. This may be the second youngest building on the street.

I.Smith: from historic preservation perspective, it should be a jalousie window, but the problem is egress. Absolutely can find a casement window to fit the opening and get the muntin bars the way you want. It depends on the manufacturer. I think the double hung windows looks out of place for this style of building. I understand the conundrum but there are options.

Applicant: I would prefer the double hung windows.

R.Purvee: asks if the question is whether there should be casements or double hung windows in this location?

A.Hart: the Board does not enforce or know the building code. There is some latitude with the historic preservation ordinance.

R.Purvee: concerns about the look of jalousie's or casement windows when opened at different angles.

W.Senville: asks staff how does casement windows fit into the historic nature and the DAB's decision?

R.Morrison: DAB realizes the difficulties with jalousie windows and felt casement or awnings were adequate to meet egress and energy efficiency as two other options.

Applicant: agree with comment about jalousie's being opened at different angles. If an option exists for casements or double hung, that's what I would like to put in.

A.Hart: closed public hearing and will deliberate on this tonight.

2. 17-0496AP; 44 Crombie St (RM, Ward 2C) 44 Crombie LLC

Appeal of a notice of violation for failure to comply with approved site plan.
(Project Manager, Jeanne Francis)

Appeal has been withdrawn.

VI. Other Business


DRB Schedule for 2017 was introduced for approval.


A.Hart: makes a motion to approve the meeting schedule for 2017

G.Hand: seconds the motion.

Board Vote: 7-0-0. Motion passes

VII. Adjournment

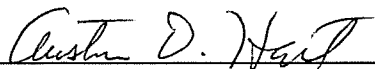
Austin D. Hart, Chairperson Development Review Board

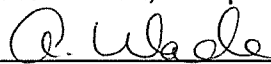
A.Wade, Planning & Zoning Clerk

Dec. 23, 2016
Date

12/12/16
Date

Plans may be viewed in the Planning and Zoning Office, (City Hall, 149 Church Street, Burlington), between the hours of 8:00 a.m. and 4:30 p.m.

Participation in the DRB proceeding is a prerequisite to the right to take any subsequent appeal. Please note that ANYTHING submitted to the Planning and Zoning office is considered public and cannot be kept confidential.

This may not be the final order in which items will be heard. Please view final Agenda, at www.burlingtonvt.gov/pz/drb/agendas or the office notice board, one week before the hearing for the order in which items will be heard.

