

## Department of Planning and Zoning

149 Church Street, City Hall  
Burlington, VT 05401  
[www.burlingtonvt.gov/pz](http://www.burlingtonvt.gov/pz)  
Phone: (802) 865-7188  
Fax: (802) 865-7195

David White, AICP, Director  
Meagan Tuttle, AICP, Comprehensive Planner  
Jay Appleton, Senior GIS/IT Programmer/Analyst  
Scott Gustin, AICP, CFM, Principal Planner  
Mary O'Neil, AICP, Principal Planner  
Ryan Morrison, Associate Planner  
Layne Darfler, Planning Technician  
Shaleigh Draper, Zoning Clerk



### MEMORANDUM

**To:** The Design Advisory Board

**From:** Mary O'Neil, AICP, Principal Planner

**RE:** ZP19-0533CA/MA/CU (13-15 George Street); 19-0532CA/MA/CU (19 George Street); 19-0534CA (68 Pearl Street, Bove's parcel); 19-0535CA (80-90 Pearl Street, mixed use); and 19-0536CA (parking lot).

**Date:** February 12, 2019

---

**File:** ZP19-0533CA/MA/CU (13-15 George Street); 19-0532CA/MA/CU (19 George Street); 19-0534CA (64/68 Pearl Street, Bove's parcel); 19-0535CA (80-90 Pearl Street, mixed use); and 19-0536CA (parking lot, 70 Pearl Street).

**Location:** 68, 70, 80-90 Pearl Street; 13-15 and 19 George Street

**Zone:** FC5 (Pearl St.) and RH (George St.) **Ward:** 3C

**Parking District:** Downtown (Pearl Street properties); Neighborhood (George Street parcels.)

**Date application accepted:** January 16, 2019

**Applicant/ Owner:** John Alden (Scott + Partners) / 3 George St. LLC (Rick Bove) and the City of Burlington (parking lot parcel.)

**Request:** Demolish 64/68 Pearl Street (the former Bove's Restaurant), 13-15 and 19 George Street. Construction of an underground parking garage (70 Pearl), 93 unit hotel (*Hotel Champlain*), 1700 sf restaurant and 20 unit senior housing building. DRB review of request for additional height per Section 14.6.5, and parking waiver for senior housing development.



## Background:

### 13-15 George Street



- ZP17-0261SP; Sketch Plan Review; Demolish 64 Pearl Street and build 39-unit apartment building with 1 commercial space on 64 and 70 Pearl Street; provide 60 space underground parking. Demolish 13 and 19 George Street, combine lots and build 17-unit apartment building in RH. Renovate 3-11 George Street. October 2016.
- ZP13-0713CA; demolish existing structures, construct new residential building (in association with ZP13-0707 CA/MA at 3-11 George Street for a total of 26 residential units and one commercial unit. Denied, October 15, 2013. Appealed to VSCED, appealed to Vermont Supreme Court, notice of dismissal December 2015.
- ZP12-0893CA; replace area at rear of building **due to fire damage**; remove door and staircase, replace windows with clad wood windows. Replace aluminum siding at rear with vinyl. No change in use. April 2012.

### 19 George Street



- ZP17-0261SP; Sketch Plan Review; Demolish 64 Pearl Street and build 39-unit apartment building with 1 commercial space on 64 and 70 Pearl Street; provide 60 space underground parking. Demolish 13 and 19 George Street, combine lots and build 17-unit apartment building in RH. Renovate 3-11 George Street. October 2016.



### 64 (68) Pearl Street

- ZP17-0261SP; Sketch Plan Review; Demolish 64 Pearl Street and build 39-unit apartment building with 1 commercial space on 64 and 70 Pearl Street; provide 60 space underground parking. Demolish 13 and 19 George Street, combine lots and build 17-unit apartment building in RH. Renovate 3-11 George Street. October 2016.
- ZP12-0297CA; Add vestibule and window and exterior door to side entry. Proposed vestibule on existing pavement – no change to coverage. September 2011.
- ZP02-070 / S01-027; Final plat approval to demolish two mixed use structures, replacing with one mixed-use building (34 units and commercial). Proposal includes renovations to 3 George Street and the configuration of the public parking lot. Approved August 7, 2001.



- CU 2002-011; conditional use for construction of a mixed use four story, 45' high mixed use building in Accordance with Article 17. See above.
- ZPCU-2003-001; change of use, portion of first floor, establish credit union, video rental, retail and tanning salon & laundromat. Approved August 2, 2002.
- ZP01-411 / S01-027; preliminary and final plat to demolish two mixed use structures, replacing with one mixed use building (34 units and commercial). Proposal includes renovations to 3 George Street and the reconfiguration of the public parking lot. May, August 2001.
- ZP12-0297CA; add vestibule with window and exterior door to side entry. Proposed vestibule on existing pavement, no change to coverage. September 2011.
- ZP96-085; remove existing door to ATM area and replace with a 32" out-swinging door. The existing carara glass will not be altered, removed or covered by this change. August 1995.
- ZP96-067; installation of three parallel signs for the ATM in Bove's. August 1995.

### **70 Pearl Street (Parking lot)**

- ZP17-0261SP; Sketch Plan Review; Demolish 64 Pearl Street and build 39-unit apartment building with 1 commercial space on 64 and 70 Pearl Street; provide 60 space underground parking. Demolish 13 and 19 George Street, combine lots and build 17-unit apartment building in RH. Renovate 3-11 George Street. October 2016.

### **80 Pearl Street (Victoria Place)**

(See 64/68 Pearl Street, above for redevelopment and subsequent permits.)

**Overview:** The development area includes 4 separate parcels which will be merged into a single lot to accommodate:

1. 93 unit hotel with a 1,500 sf restaurant;
2. Underground and surface parking; and
3. 20 unit senior housing development fronting George Street.

The former Bove's restaurant (64/68 Pearl); 13-15 George Street (duplex) and 19 George Street (4 units) are proposed to be demolished.

**★Note! Article 6 does not apply to the FD5 parcels (Pearl Street), which are governed by Article 14.**

Section 5.4.8 will apply to the demolition requests of 68 Pearl Street, 13-15 George St. and 19 George Street.

**The following standards reference those properties in the RH zoning district (13-15 George Street and 19 George Street.)**

### **Article 6: Development Review Standards**

#### **Part 1: Land Division Design Standards**

The two George Street parcels will be merged for the development of a single structure to accommodate 20 senior housing units. Similarly, interior lot lines between 64/68, 70 and 80

Pearl will be dissolved to accommodate the hotel and parking garage. An email from the project applicant indicated that lots will be merged to accommodate the 20 required on-site parking spaces for the senior housing, which suggests that the interior lines between 13-15 and 19 George and 64/68/70/80 will also be dissolved. As referenced on PL1, all lots (except parcel “A”, 3-11 George Street) must be merged to gain the on-site parking benefit for the senior housing project.

## **Part 2: Site Plan Design Standards**

### **Sec. 6.2.2 Review Standards**

#### **(a) Protection of Important Natural Features:**

There are no identified natural features for 13-15 or 19 George Street. 19 George Street has a largely paved rear yard that accommodates parking. See Plan 1, *Existing Conditions*.

#### **(b) Topographical Alterations:**

The proposed creation of parking access and underground parking will be reflected in grade alterations along George Street where the parking garage access will be located. The entrance will be at grade at George Street. See O’Leary-Burke Plan 2.

#### **(c) Protection of Important Public Views:**

There are no protected public views along George Street.

#### **(d) Protection of Important Cultural Resources:**

*Burlington’s architectural and cultural heritage shall be protected through sensitive and respectful redevelopment, rehabilitation, and infill. Archeological sites likely to yield information important to the city’s or the region’s pre-history or history shall be evaluated, documented, and avoided whenever feasible. Where the proposed development involves sites listed or eligible for listing on a state or national register of historic places, the applicant shall meet the applicable development and design standards pursuant to Sec. 5.4.8(b).*

68 Pearl Street (formerly Bove’s Restaurant) is listed on the Vermont State Register of Historic Places. 13-15 and 19 George Street were not included in the 1978 Historic Sites and Survey work (that commenced at 23 George Street; immediately north of these parcels) and therefore not formally listed on the State Register in 1993. The Historic Resource Review and Archaeological Resources Assessment completed by Catherine A. Quinn and Kate Kenny (March 2017) has supplemented an earlier assessment by Suzanne Jamale (September 2012) identifying both 13-15 and 19 George Street as eligible for inclusion on the State Register as part of a George Street Historic District. Therefore, Section 5.4.8 applies to all three properties. See Section 5.4.8, below.

#### **(e) Supporting the Use of Renewable Energy Resources:**

Plan A2.5 (Lofts) illustrates the incorporation of solar array on the rooftop of both senior housing building and the northerly ell of the hotel. See Plans A2.9 and A2.5.

**(f) Brownfield Sites:**

None of the sites are listed on the Vermont DEC list of Brownfield sites.

**(g) Provide for nature's events:**

*Special attention shall be accorded to stormwater runoff so that neighboring properties and/or the public stormwater drainage system are not adversely affected. All development and site disturbance shall follow applicable city and state erosion and stormwater management guidelines in accordance with the requirements of Art 5, Sec 5.5.3.*

*Design features which address the effects of rain, snow, and ice at building entrances, and to provisions for snow and ice removal or storage from circulation areas shall also be incorporated.*

The applicants have provided a robust Stormwater and Erosion Prevention and Sediment Control planning set, which has been shared with the Stormwater engineering division for review. Their approval will be a condition of any permit.

The front entry of the lofts will enjoy a canopy overhang to shelter residents from inclement weather. A rear door to a patio area has a minor overhang; the access from the garage on the lower level will be similarly protected from the elements.

The applicant has identified an area for snow storage at the north of the hotel location, on space by the current HVAC fenced in area behind Victoria Place. See revised O'Leary Burke Plan 2, dated 1.14.2019. Additional space is identified by the new transformer location in the northwest corner of the combined lots. This is located so as to be away from the primary façade, out of the first lot layer and shielded from view from the public ROW. Landscaped buffering is provided to abutting residential properties to the north (Monroe Street).

**(h) Building Location and Orientation:**

The proposed George Street Lofts meets the calculated 4.8' front yard setback, maintaining the existing development pattern and rhythm of structures along the existing streetscape. The building is aligned with the front façade of the neighboring 23 George Street and 3-11 George Street to the south, reinforcing the existing street edge.



GEORGE ST LOFTS

**(i) Vehicular Access:**

Vehicular access will be centralized at the George Street grade entrance, advancing to underground parking south and west of the building. The existing curb cut for 19 George Street will be closed, and the curb cut of 13-15 George Street will be widened to create a comfortable radius for vehicular entry.

Access and parking for the FD5 parcels will be addressed in Article 14 review.

**(j) Pedestrian Access:**

The Lofts will have a central front entry, directly connected to city sidewalks and at grade. Additional access will be provided at the lower (garage) level where an entry vestibule provides access at the southwest corner of the building.

All sidewalk and curb disturbed along George Street during development will be replaced per city standards.

Access from the rear of the lot/surface parking will be provided to George Street via a walkway between George Street parking garage access ramp and the north end of 3-11 George Street (The Stannard House.) See O'Leary-Burke Site Plan 2, and L-100.

**(k) Accessibility for the Handicapped:**

An interior elevation will be available to residents of the Lofts. Relative to 2010 ADA Standards for Accessibility Design, 1 ADA parking space is required for every 25 parking spaces. For the 40 required parking spaces (20 units x 2 per unit), 2 h/c parking spaces will need to be dedicated to this use. Plan 2 (Ground Floor) of the O'Leary Burke plans illustrates 2 h/c spaces immediate to the rear entry in the parking level.

Final ADA compliance is under the jurisdiction of the building inspector.

**(l) Parking and Circulation:**

A proposed underground parking facility, accessed from George Street, will provide the minimum requirement of one- per- unit (20) on-site parking spaces for the Lofts. The Neighborhood Parking District requires 2 parking spaces per unit resulting in an overall requirement of 40 parking spaces. The applicant is requesting a 20 space (50%) parking waiver for the senior housing.

Under the BTV/Form Code, an underground parking space may be counted as 1.75 spaces for the purpose of meeting required parking. The 48 spaces, therefore, count as 84 spaces. The project will retain 39 at-grade spaces, making a total parking count of 123 available spaces. The hotel will require 70 (.75 spaces x 93 rooms), and the existing use (Victoria Place and public parking) 18 spaces, for a total demand of 108 spaces, less than the 123 count.

This calculation omits the 30 required spaces to be available to the public between 8:00 am and 5:00 pm as required by the Purchase and Sale Agreement for the parking lot; assuming those 30 spaces are not leased as allowed by the agreement. In any event, the parking arrangement will rely on a parking management plan to understand the shared use nature of available spaces.

The applicant has also requested to alter the traffic flow on George Street to two-way, up to the parking access drive. This has been submitted to the Department of Public Works who have provided comment (February 1, 2019) and have recommended that the applicants take the matter to the Public Works Commission and the Neighborhood Planning Assembly for further review and comment.



**(m) Landscaping and Fences:**

Landscaping is proposed along George Street, and along the north of the proposed building. At grade green roof is proposed on the west elevation, first floor (over the parking garage). See Plan L-101. A fence is illustrated along the northerly boundary, with a gate opening onto George Street. Plan L-101 defines this as a 6' fence (depicted on plan L-301, A4.2 and Perspectives of the hotel) to "limit visibility of vehicular traffic and proposed lighting." Clear Site Triangle standards will apply relative to the proximity of the driveway at 23 George Street. Any fence within 25' of the driveway may not exceed 3' in height. Refer to Section 5.2.6 (C) 1. for an illustration of that requirement.

**(n) Public Plazas and Open Space:**

There are no public plazas provided or required in the Lofts development. A small deck and green roof area will be available to residents behind the building (Plan L-101), and roof access with tables and chairs on the east facade (see Plans A2.4, 2.5.) The access plaza for the proposed hotel will be addressed in Article 14.

**(o) Outdoor Lighting:**

*Where exterior lighting is proposed the applicant shall meet the lighting performance standards as per Sec 5.5.2.*

Building mounted full cut-off LED lighting is proposed to replace existing fixtures on Victoria Place. Can- style lamps are proposed under the canopy to the hotel, at the entry to the Lofts on George Street and within the first floor at-grade parking under the easterly side of the hotel. See illumination depiction, Plan L-400, 6. Bollards are proposed along the walkway to the pedestrian entrance to the hotel. See Plans L-100 and L-102. The provided photometric confirms that light levels remain compliant with CDO standards for walkways, entrances, and parking ramp.

The specific reference standard in the CDO for appropriate illumination within parking garages is now out-of-date by IESNA standards; the replacement guidance document has not as yet been adopted in a zoning amendment. For this reason, the Planning and Zoning Office has engaged a consultant to confirm appropriate illumination levels for the parking deck; and to provide guidance and overall recommendations to staff.

**(p) Integrate infrastructure into the design:**


*Exterior storage areas, machinery and equipment installations, service and loading areas, utility meters and structures, mailboxes, and similar accessory structures shall utilize setbacks, plantings, enclosures and other mitigation or screening methods to minimize their auditory and visual impact on the public street and neighboring properties to the extent practicable.*

Much of the “guts” of utility service will be out-of-sight: The forcemain will run under the parking garage floor, and high voltage power connections will be either encased in concrete (west side of hotel) or under the Pearl Street entrance to the at-grade parking. The natural gas connection to Victoria Place is proposed to be relocated; that location is to be determined after consultation with Vermont Gas Service and must be identified on plans. A new natural gas service (for the hotel) is proposed on the west side of the building, set back from the building front and adjacent to an outdoor dining patio. Standards of Section 14.6.8 (b) will apply. The water and sewer service will both be relocated, and will connect from Pearl Street as directed by the Department of Public Works. (Plans shared 1/29/2019.) Existing service will be abandoned.

New service will also be provided to the Lofts / George Street development. See O’Leary-Burke Plan 2.

Dumpsters on a concrete pad will be provided on the grade level, south of the Lofts building and surrounded by a fence.

Screening will be provided as required by gated fencing similar to that used along the north edge. We show that on T.J. Boyle’s Landscape plans.

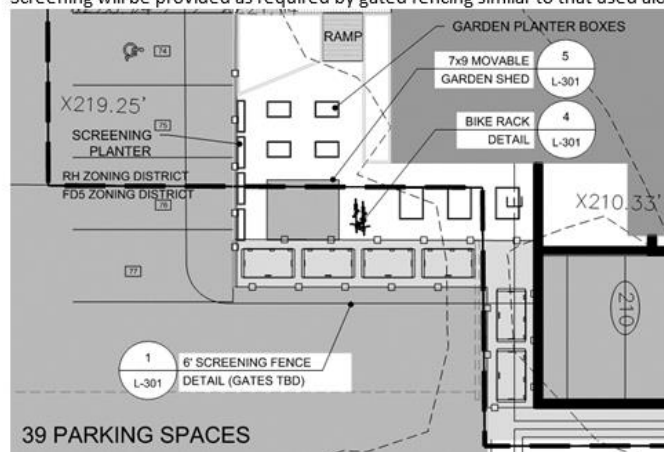

A garden shed, planters, and bike racks are all present behind the Lofts building. Bike racks are also in the public ROW in front of the hotel, and centrally located within the parking garage.

The garage venting and a new transformer are identified on the northwesterly corner of the entire development parcel, behind the hotel. These are adequately screened from public view by their location. (To be addressed in Article 14.) A proposed landscaped buffer should ameliorate any audible impacts to abutting residential properties on Monroe Street.

*Utility and service enclosures and screening shall be coordinated with the design of the principal building, and should be grouped in a service court away from public view. On-site utilities shall be place underground whenever practicable. Trash and recycling bins and*

*dumpsters shall be located, within preferably, or behind buildings, enclosed on all four (4) sides to prevent blowing trash, and screened from public view.*

See above.

*Any development involving the installation of machinery or equipment which emits heat, vapor, fumes, vibration, or noise shall minimize, insofar as practicable, any adverse impact on neighboring properties and the environment pursuant to the requirements of Article 5, Part 4 Performance Standards.*

See above.

### **Part 3: Architectural Design Standards**

#### **Sec. 6.3.2 Review Standards**

##### **(a) Relate development to its environment:**



GEORGE ST LOFTS

##### **1. Massing, Height and Scale:**

The lofts presents as a three story masonry veneer façade to George Street, its principal frontage. The building graduates to four stories three bays behind the frontage. The building remains much larger than the 2-2 ½ story residential buildings north of it; but strikes a median between the larger buildings fronting Pearl Street (Victoria Place, the new hotel, and the Federal Building) and the smaller scale residential structures north of it.

##### **2. Roofs and Rooflines.**

Flat roofs are proposed, with a heavy cornice line and rooftop patios with railings. The residential buildings on George Street tend to have gable front roofs; Victoria Place has a modified Mansard roof and the Federal Building a flat roof.

##### **3. Building Openings**

Windows are symmetrically arranged across the primary facade, with a central recess with entry and two projecting pavilion-type masses on either side. Windows are then arranged by floor in neat columns along each secondary façade.

**(b) Protection of Important Architectural Resources:**

*Burlington's architectural and cultural heritage shall be protected through sensitive and respectful redevelopment, rehabilitation, and infill. Where the proposed development involves buildings listed or eligible for listing on a state or national register of historic places, the applicant shall meet the applicable development and design standards pursuant to Sec. 5.4.8. The introduction of new buildings to a historic district listed on a state or national register of historic places shall make every effort to be compatible with nearby historic buildings.*

See Section 5.4.8.

**(c) Protection of Important Public Views:**

There are no protected views up George Street. The new Lofts building will not infringe upon protected public views east/west along Pearl Street.

**(d) Provide an active and inviting street edge:**

The proposed Lofts building will have a central, easily recognizable entrance under a sheltered canopy. Landscaping and an at-grade entrance will both warm and facilitate building entry.

**(e) Quality of materials:**

*All development shall maximize the use of highly durable building materials that extend the life cycle of the building, and reduce maintenance, waste, and environmental impacts. Such materials are particularly important in certain highly trafficked locations such as along major streets, sidewalks, loading areas, and driveways. Efforts to incorporate the use of recycled content materials and building materials and products that are extracted and/or manufactured within the region are highly encouraged.*

Masonry veneer is proposed, with a metal cornice and precast window sills and beltcourse. The sides and rear are proposed to be sheathed with metal panels of differentiated color between floors, with accent metal panels between floors. Windows are proposed to be fiberglass. All are considered of reasonable durability for new construction.

*Owners of historic structures are encouraged to consult with an architectural historian in order to determine the most appropriate repair, restoration or replacement of historic building materials as outlined by the requirements of Art 5, Sec. 5.4.8.*

Not applicable.

**(f) Reduce energy utilization:**

All new construction is required to meet the Guidelines for Energy Efficient construction pursuant to the requirements of Article VI. Energy Conservation, Section 8 of the City of Burlington Code of Ordinances. (The buildings within the Form District will require third-

party commissioning for the basic building envelope and mechanical systems per Article 14, Section 14.4.3.)

**(g) Make advertising features complementary to the site:**

Any signage will require separate permitting.

**(h) Integrate infrastructure into the building design:**

See Section 6.2.2 (p), above.

**(i) Make spaces secure and safe:**

The photometric plan provides for adequate lighting both at building entrances and within the parking garage, providing for secure visibility for people using and observing these spaces. Intercom systems for multi-unit building should be incorporated where possible to maximize personal safety.

**Article 5: Citywide General Regulations**

**Sec. 5.4.8 Historic Buildings and Sites**

*The City seeks to preserve, maintain, and enhance those aspects of the city having historical, architectural, archaeological, and cultural merit. Specifically, these regulations seek to achieve the following goals:*

*To preserve, maintain and enhance Burlington's historic character, scale, architectural integrity, and cultural resources;*

*To foster the preservation of Burlington's historic and cultural resources as part of an attractive, vibrant, and livable community in which to live, work and visit;*

*To promote a sense of community based on understanding the city's historic growth and development, and maintaining the city's sense of place by protecting its historic and cultural resources; and,*

*To promote the adaptive re-use of historic buildings and sites.*

**(a) Applicability:**

*These regulations shall apply to all buildings and sites in the city that are listed, **or eligible for listing**, on the State or National Register of Historic Places.*

The Quinn/Kenney Historic Resources Review of March, 2017 determined that 13-15 George Street and 19 George Street would be eligible for listing in a George Street Historic District.

The former Bove's Restaurant at 64 Pearl Street is listed on the State of Vermont Register of Historic Places. The standards, therefore, apply.

Reference is made to that study, and that of Suzanne Jamele, September 2002 for further information and assessment of resources.

As 64 Pearl Street (Bove's), 13-15 George Street and 19 George Street are all proposed to be demolished, an **Adverse Finding** would be appropriate for all ten criteria, below.



**(b) Standards and Guidelines:**

*The following development standards, following the Secretary of the Interior's Standards for the Treatment of Historic Properties, shall be used in the review of all applications involving historic buildings and sites subject to the provisions of this section and the requirements for Design Review in Art 3, Part 4. The Secretary of the Interior's Standards are basic principles created to help preserve the distinctive character of a historic building and its site. They are a series of concepts about maintaining, repairing and replacing historic features, as well as designing new additions or making alterations. These Standards are intended to be applied in a reasonable manner, taking into consideration economic and technical feasibility.*

- 1. A property will be used as it was historically or be given a new use that requires minimal change to its distinctive materials, features, spaces, and spatial relationships.*
- 2. The historic character of a property will be retained and preserved. The removal of distinctive materials or alteration of features, spaces, and spatial relationships that characterize a property will be avoided.*
- 3. Each property will be recognized as a physical record of its time, place, and use. Changes that create a false sense of historical development, such as adding conjectural features or elements from other historic properties, will not be undertaken.*
- 4. Changes to a property that have acquired historic significance in their own right will be retained and preserved.*
- 5. Distinctive materials, features, finishes, and construction techniques or examples of craftsmanship that characterize a property will be preserved.*
- 6. Deteriorated historic features will be repaired rather than replaced. Where the severity of deterioration requires replacement of a distinctive feature, the new feature will match the old in design, color, texture, and, where possible, materials recognizing that new technologies may provide an appropriate alternative in order to adapt to ever changing conditions and provide for an efficient contemporary use. Replacement of missing features will be substantiated by documentary and physical evidence.*
- 7. Chemical or physical treatments, if appropriate, will be undertaken using the gentlest means possible. Treatments that cause damage to historic materials will not be used.*
- 8. Archeological resources will be protected and preserved in place. If such resources must be disturbed, mitigation measures will be undertaken.*
- 9. New additions, exterior alterations, or related new construction will not destroy historic materials, features, and spatial relationships that characterize the property. The new work shall be differentiated from the old and will be compatible with the historic materials, features, size, scale, and proportion, and massing to protect the integrity of the property and its environment.*
- 10. New additions and adjacent or related new construction will be undertaken in such a manner that, if removed in the future, the essential form and integrity of the historic property and its environment would be unimpaired.*

**Section 5.4.8 (d) Demolition of Historic Buildings**

*The purpose of this subsection is:*

- *To discourage the demolition of a historic building, and allow full consideration of alternatives to demolition, including rehabilitation, adaptive reuse, resale, or relocation;*
- *Provide a procedure and criteria regarding the consideration of a proposal for the demolition of a historic building; and,*
- *To ensure that the community is compensated for the permanent loss of a historic resource by a redevelopment of clear and substantial benefit to the community, region or state.*

*1. Application for Demolition.*

*For demolition applications involving a historic building, the applicant shall submit the following materials in addition to the submission requirements specified in Art. 3:*

- A. A report from a licensed engineer or architect who is experienced in rehabilitation of historic structures regarding the soundness of the structure and its suitability for rehabilitation;*

The application does not include a report from a licensed engineer, although one had been written for an earlier project surrounding the Stannard House (3-11 George Street). The Jamele report (September 2012) addressed the condition of 13-15 George Street. (See p. 22-26 original report, p. 129-133 in combined submission.) The Quinn/Kenny documentation (March 2017) is the most recent analysis, and provides a broad historic background for each of the relevant properties. The architectural firm representing the development does not assert that the buildings proposed for demolition are structurally unsound, nor do they propose rehabilitation, but replacement buildings in their stead.

- B. A statement addressing compliance with each applicable review standard for demolition;*

See application narrative p. 8, and below.

- C. Where a case for economic hardship is claimed, an economic feasibility report prepared by an architect, developer, or appraiser, or other person experienced in the rehabilitation and adaptive reuse of historic structures that addresses:*

- (i) the estimated market value of the property on which the structure lies, both before and after demolition or removal;*

No fair market value has been provided for any of the properties proposed for demolition. The assessed value, from the Burlington Assessor's property database is as follows:

13-15 George Street    \$277,500

19 George Street        \$326,500

64-68 Pearl Street     \$300,000

*and,*

*(ii) the feasibility of rehabilitation or reuse of the structure proposed for demolition or partial demolition;*

Rehabilitation is not under consideration. No economic hardship is claimed. Not applicable.

*D. A redevelopment plan for the site, and a statement of the effect of the proposed redevelopment on the architectural and historical qualities of other structures and the character of the neighborhood around the sites;*

The application includes a redevelopment plan of all three sites.

*and,*

*E. Elevations, drawings, plans, statements, and other materials which satisfy the submission requirements specified in Art. 3, for any replacement structure or structures to be erected or constructed pursuant to a development plan.*

See attached development elevations, drawings, site plans, statements and other assorted application documents.

## *2. Standards for Review of Demolition.*

*Demolition of a historic structure shall only be approved by the DRB pursuant to the provisions of Art. 3, Part 5 for Conditional Use Review and in accordance with the following standards:*

*A. The structure proposed for demolition is structurally unsound despite ongoing efforts by the owner to properly maintain the structure;*

There is no claim that any of the structures proposed for demolition are structurally unsound.

*or,*

*B. The structure cannot be rehabilitated or reused on site as part of any economically beneficial use of the property in conformance with the intent and requirements of the underlying zoning district; and, the structure cannot be practicably moved to another site within the district;*

The application addresses new development that will incorporate the lots on which the three structures proposed for demolition rest. Moving any of the structures to another site within the district is not under consideration by the applicant.

*or,*

*C. The proposed redevelopment of the site will provide a substantial community-wide benefit that outweighs the historic or architectural significance of the building proposed for demolition.*

This is the standard by which the applicant seeks review. From a January 30, 2019 email: “We are saying they are too small and incompatible with the intended zoning use for the districts in which they exist, and that the City will be much better served by replacing them as proposed.” The new buildings will provide more housing (20 units senior residential units) and a 93-unit hotel.

*And all of the following:*

*D. The demolition and redevelopment proposal mitigates to the greatest extent practical any impact to the historical importance of other structures located on the property and adjacent properties;*

Proposed mitigation measures and intended recording of the structures are outlined in the application narrative (p. 4 “Historic” and p.6, “Natural, historic features/resources.” These include:

1. “Soft reference to the Art Deco finishes” of the Bove restaurant with design and material allusion incorporated into the new hotel building;
2. A by-way panel with relevant information for the neighborhood;
3. A video of the Bove’s Café to be placed on the side of the new restaurant facing the entry plaza. Site photographs, building documentation, and some fabric salvage are included as part of the mitigation of the loss of the three buildings.

*E. All historically and architecturally important design, features, construction techniques, examples of craftsmanship and materials have been properly documented using the applicable standards of the Historic American Building Survey (HABS) and made available to historians, architectural historians and others interested in Burlington’s architectural history;*

Structural recording is proposed to be done and available for review prior to breaking ground/start of demolition.

*and,*

*F. The applicant has agreed to redevelop the site after demolition pursuant to an approved redevelopment plan which provides for a replacement structure(s).*

Demolition is sought to accommodate new construction of a senior housing structure and a new 93 room hotel. No demolition will begin until the project has been approved and ready to proceed in its entirety. There is no delay proposed between the selected structural removals and the commencement of new construction. The project is proposed as a continuous development.

- (i) *Such a plan shall be compatible with the historical integrity and enhances the architectural character of the immediate area, neighborhood, and district;*

The new buildings will be of a more contemporary design, but will be compatible with the existing structures along Pearl Street and provide some transition in massing to the residential scaled buildings on George Street.

- (ii) *Such plans must include an acceptable timetable and guarantees which may include performance bonds/letters of credit for demolition and completion of the project;*

The intended development will respect the 2 year time window allowable in issuance of the zoning permit. The Department of Public Works will determine whether a bond or other form of surety will be required for work associated with the City owned parking lot.

and,

- (iii) *The time between demolition and commencement of new construction generally shall not exceed six (6) months.*

The applicants propose a continuous development schedule with new construction immediately following building demolition.

*This requirement may be waived if the applicant agrees to deed restrict the property to provide for open space or recreational uses where such a restriction constitutes a greater benefit to the community than the property's redevelopment.*

Not applicable.

**3. Deconstruction: Salvage and Reuse of Historic Building Materials.**

*The applicant shall be encouraged to sell or reclaim a structure and all historic building materials, or permit others to salvage them and to provide an opportunity for others to purchase or reclaim the building or its materials for future use. An applicant may be required to advertise the availability of the structure and materials for sale or salvage in a local newspaper on at least three (3) occasions prior to demolition.*

The applicant has offered, as mitigation, reclamation of selected building materials for reuse.

From the application narrative:

“The project will participate in a process including careful removal, stockpiling, advertising and distribution of any valuable salvage materials or artifacts uncovered in the demolition process.”

**For development within FD 5  
(Pearl Street properties)**

**Article 14: Plan BTV**

**Downtown Code**

**Section 14.6.4 Building Height**

**(f) Design and Public Space  
Standards Required for  
Additional Building Height**

*i. Design Standards: The maximum building height and mass is permitted By Right by the underlying Form District, as may be modified by the chosen Building Type and Frontage Type. However, there are a number of ways that building shape, articulations, and choice of materials can be used to reduce the perceived height and mass of taller buildings, and ensure a high quality of design*



*that complements the character of the Downtown and Waterfront area.*

**After consultation with the Design Advisory Board** and a Public Hearing, the Development Review Board shall evaluate any proposal seeking additional Building height under each of the following additional design standards, and find affirmatively that:

- a. *The proposed building presents a design that emphasizes slender, vertically-oriented proportions to assure a rich visually interesting experience as viewed within the context of the downtown skyline; reinforces opportunities for establishing points of reference for visual orientation; and provides visual interest and human scale at the pedestrian level through the use of a variety of scales, materials, fenestration, massing, or other architectural design techniques;*

The proposed hotel will introduce a significant presence along Pearl Street, with a 5-story attenuated façade anchored by the shop-front for a proposed restaurant with a lissom articulated façade above. The fifth story is set back to provide an open balcony for a penthouse suite or small function room and to visually moderate the apparent height of the building. Design and material treatments are intended to make reference to the Art Deco façade of the former restaurant, an icon in the community. The height, materials and building treatment will provide an interesting visual experience and a point of reference within the City skyline. The design interest and detailing at the streetfront will ensure pedestrian enhancement.

- b. *Step backs, horizontal and vertical variation, selection of materials, and/or other architectural design technics are used to reinforce the street wall, create transitions from buildings of a smaller mass and height, and reduce the perceived height and mass of upper stories from the street level;*

Material and tonal variation, coupled with the intended fifth floor step-back will help settle the building into the street context and visually modulate the apparent height of the hotel building. The easterly “ell” will be recessed from the street front behind an entry patio, but the combination of stilted support with an open at-grade parking deck, and the dark materials of the upper floor visually slenderize the building mass. Reference is made to exterior elevations, A4.2. and,

- c. *Upper story proportions of the building are oriented and tapered and/or separated into separate masses in order to retain sky view between individual building elements from the public thoroughfare.*

The constraints of the 64-68 Pearl Street site prescribe the slender proportions of the building front. The building face is segregated into discrete portions, defined by window arrangement, materials, and plane. The design successfully creates interest, maximizes the volume, and discretely modulates the mass.

*The DRB may condition approval of additional building height by reducing the By-Right building mass by no more than 10% of the total floor area of the new floors enabled by granting the additional building height. In no case shall the maximum By-Right building height be reduced.*

#### *ii. Active Public Space and Restrooms*

*A minimum of 20 sf/1,000 sf of the gross floor area above 85 feet shall be dedicated to active and publicly accessible upper story rooftops and terraces, and/or street-level public restrooms as follows....*

Not applicable. The proposed building is not proposed to exceed the threshold of 85' in height.


**Items for the Board's consideration:**

1. All four parcels must be merged if the project is to be compliant for the required on-site parking for the residential (senior housing) portion of the development.
2. Any signage will require separate permitting.
3. Intercom systems for the multi-unit building should be incorporated where possible to maximize personal safety.
4. All mitigation measures proposed for the loss of 64-68 Pearl Street, 13-15 George Street and 19 George Street shall be incorporated as conditions of approval in the issuance of a zoning permit.
5. The Department of Public Works recommends taking the request to introduce two-way traffic on George Street to the NPA and the Public Works Commission for review and comment.





1 BASEMENT  
1/4" = 1'-0"

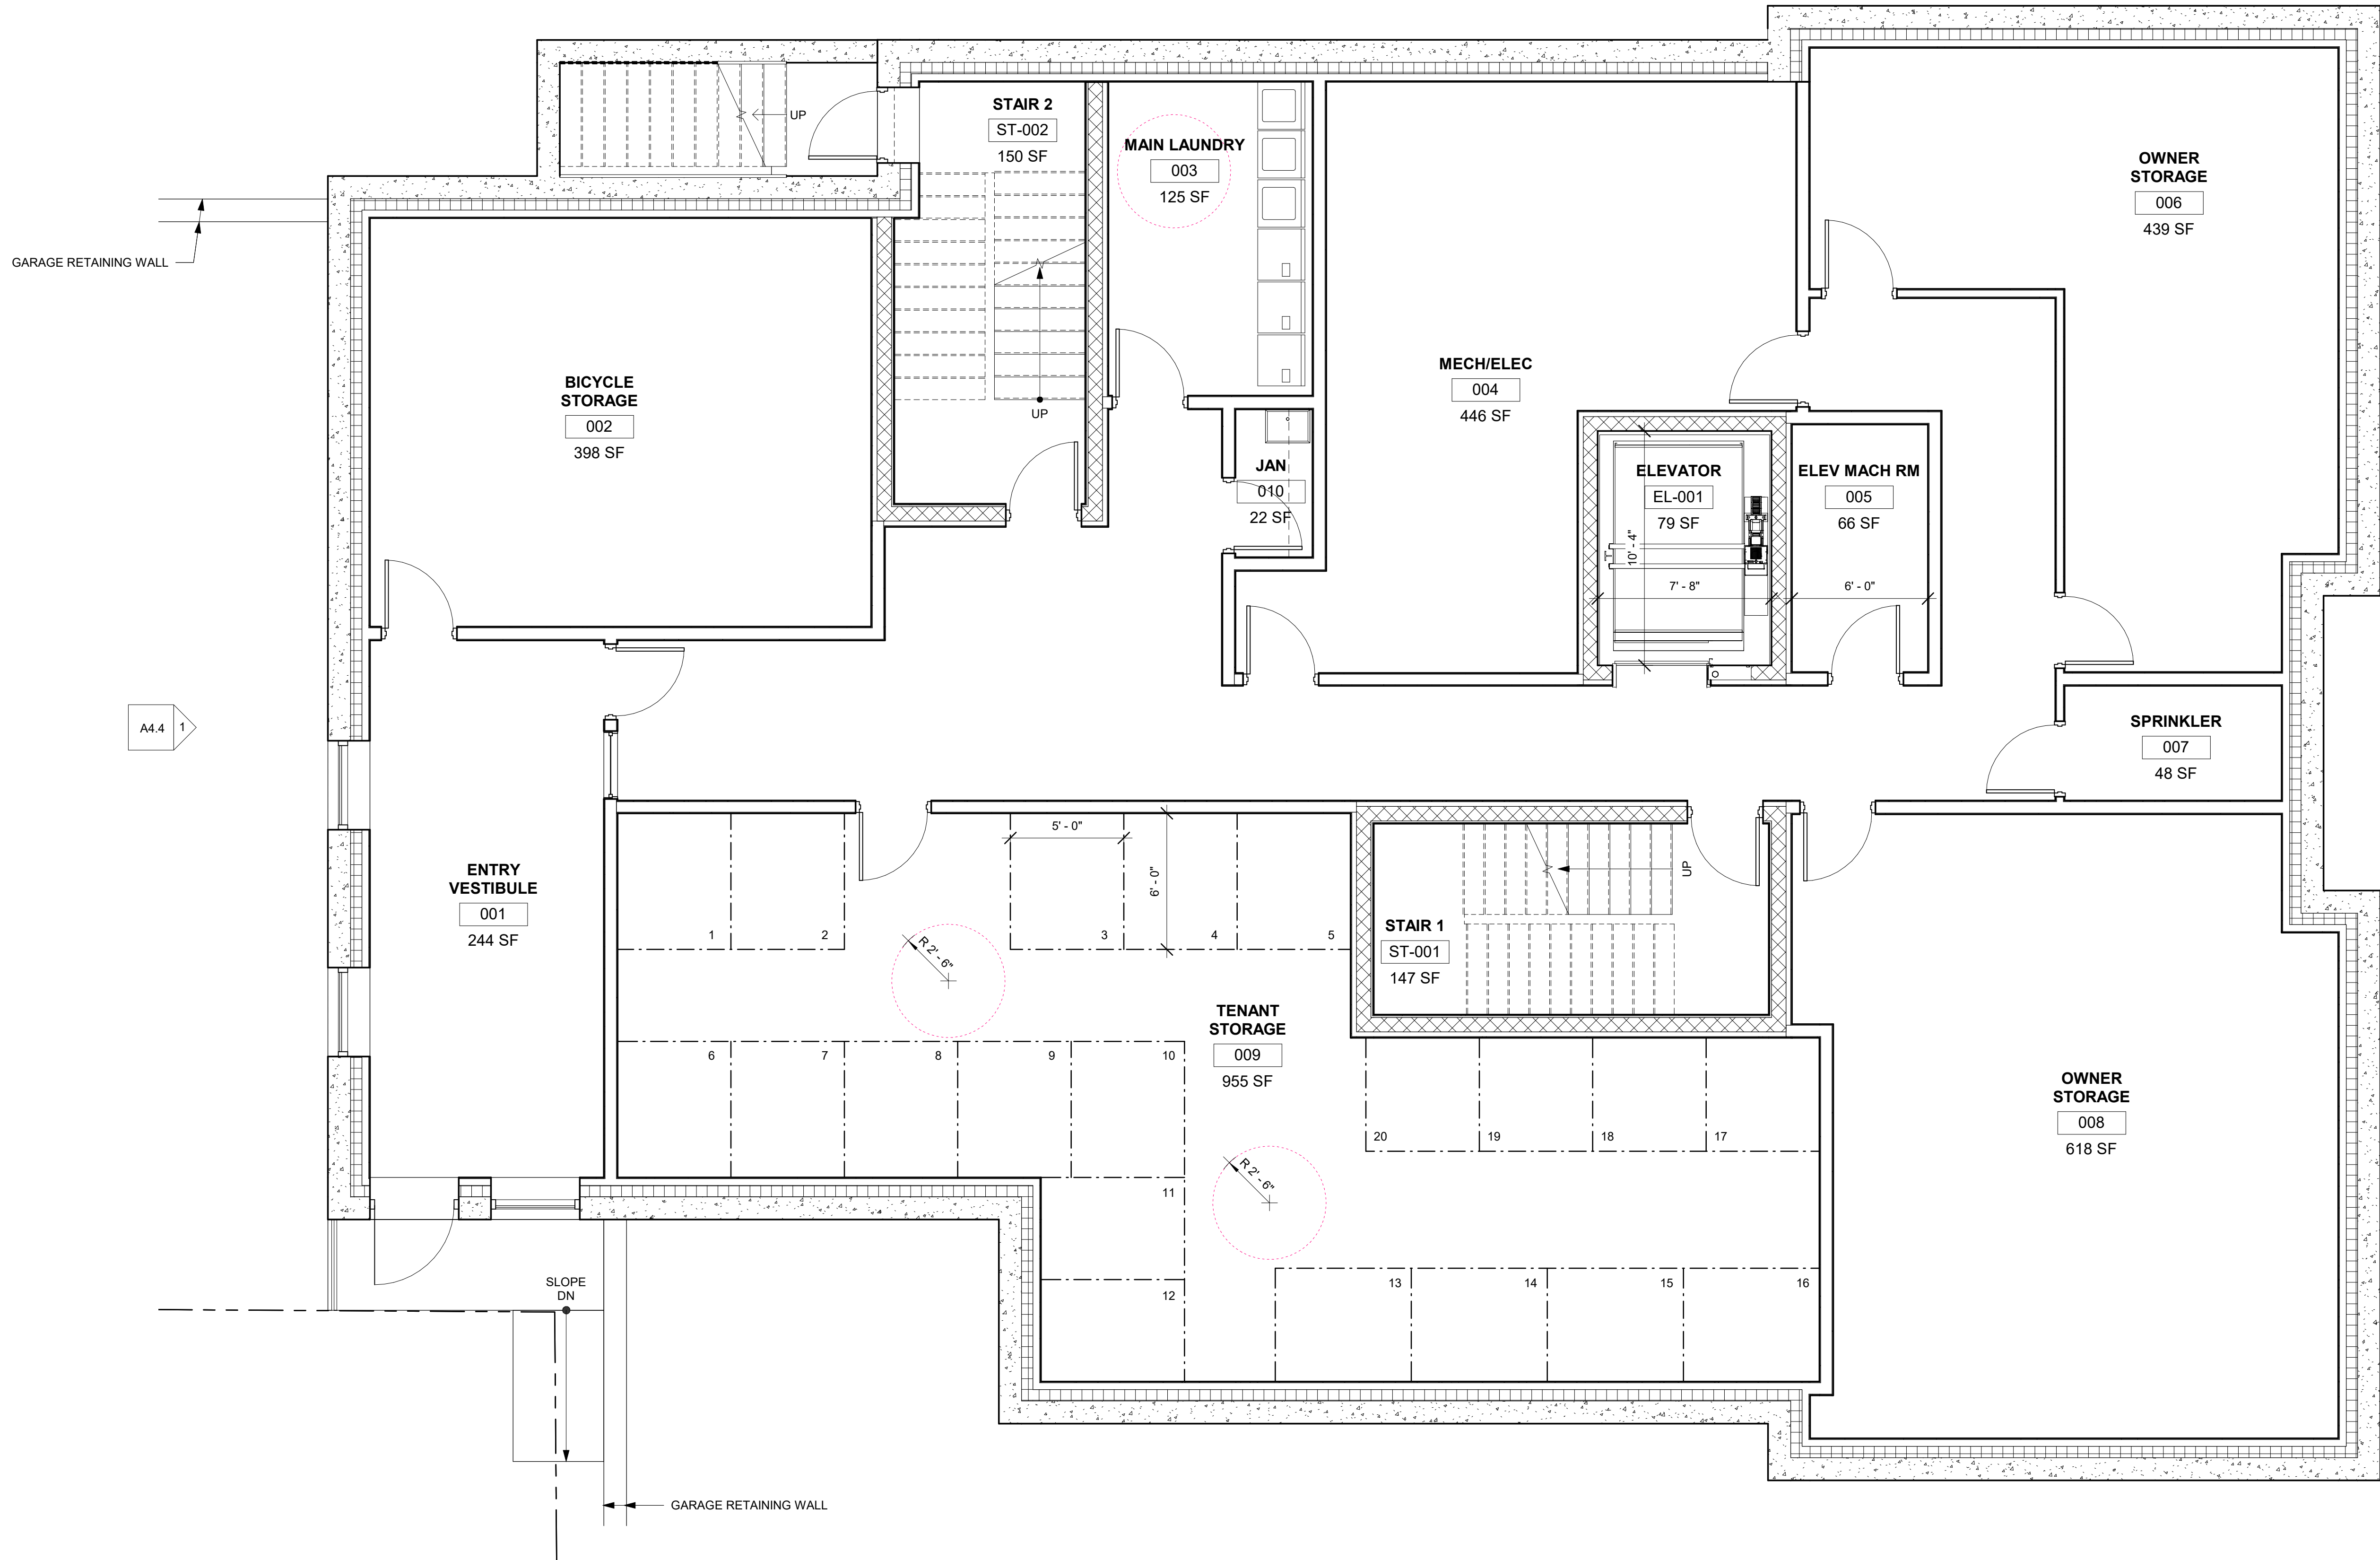

A4.4 1

1 A4.2

1  
A4.3

ZONING PERMIT SET  
JANUARY 15th, 2019

project name:

GEORGE STREET LOFTS  
13-19 GEORGE STREET  
BURLINGTON, VT 05401


scale: 1/4" = 1'-0"  
project no. 15-1102  
checked by: JRP  
drawn by: EK  
date:

| Date | Revisions |
|------|-----------|
|------|-----------|

sheet title:  
BASEMENT  
FLOOR PLAN

sheet no.

A2.0  
LOFTS

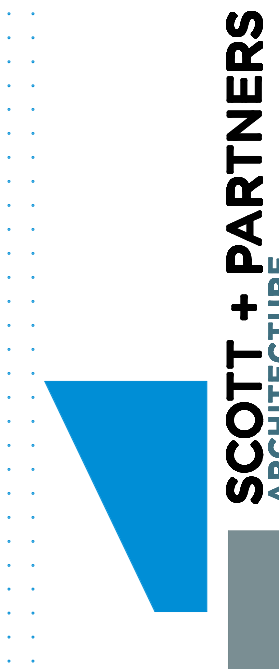


SCOTT + PARTNERS  
ARCHITECTURE


7 CARMICHAEL ST. ESSEX JUNCTION, VT 05452  
P. 802.879.5153 F. 802.872.2764 SCOTTPARTNERS.COM




1/15/2019 2:46:25 PM S:\1-SHP-Projects\MULTI-FAMILY-HOUSING\George + Pearl SIG\GEORGE STREET LOFTS\George + Pearl SIG\GEORGE STREET LOFTS\Drawings\REV\ITBOVE GEORGE STREET LOFTS.rvt

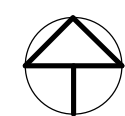

1 FIRST FLOOR  
1/4" = 1'-0"

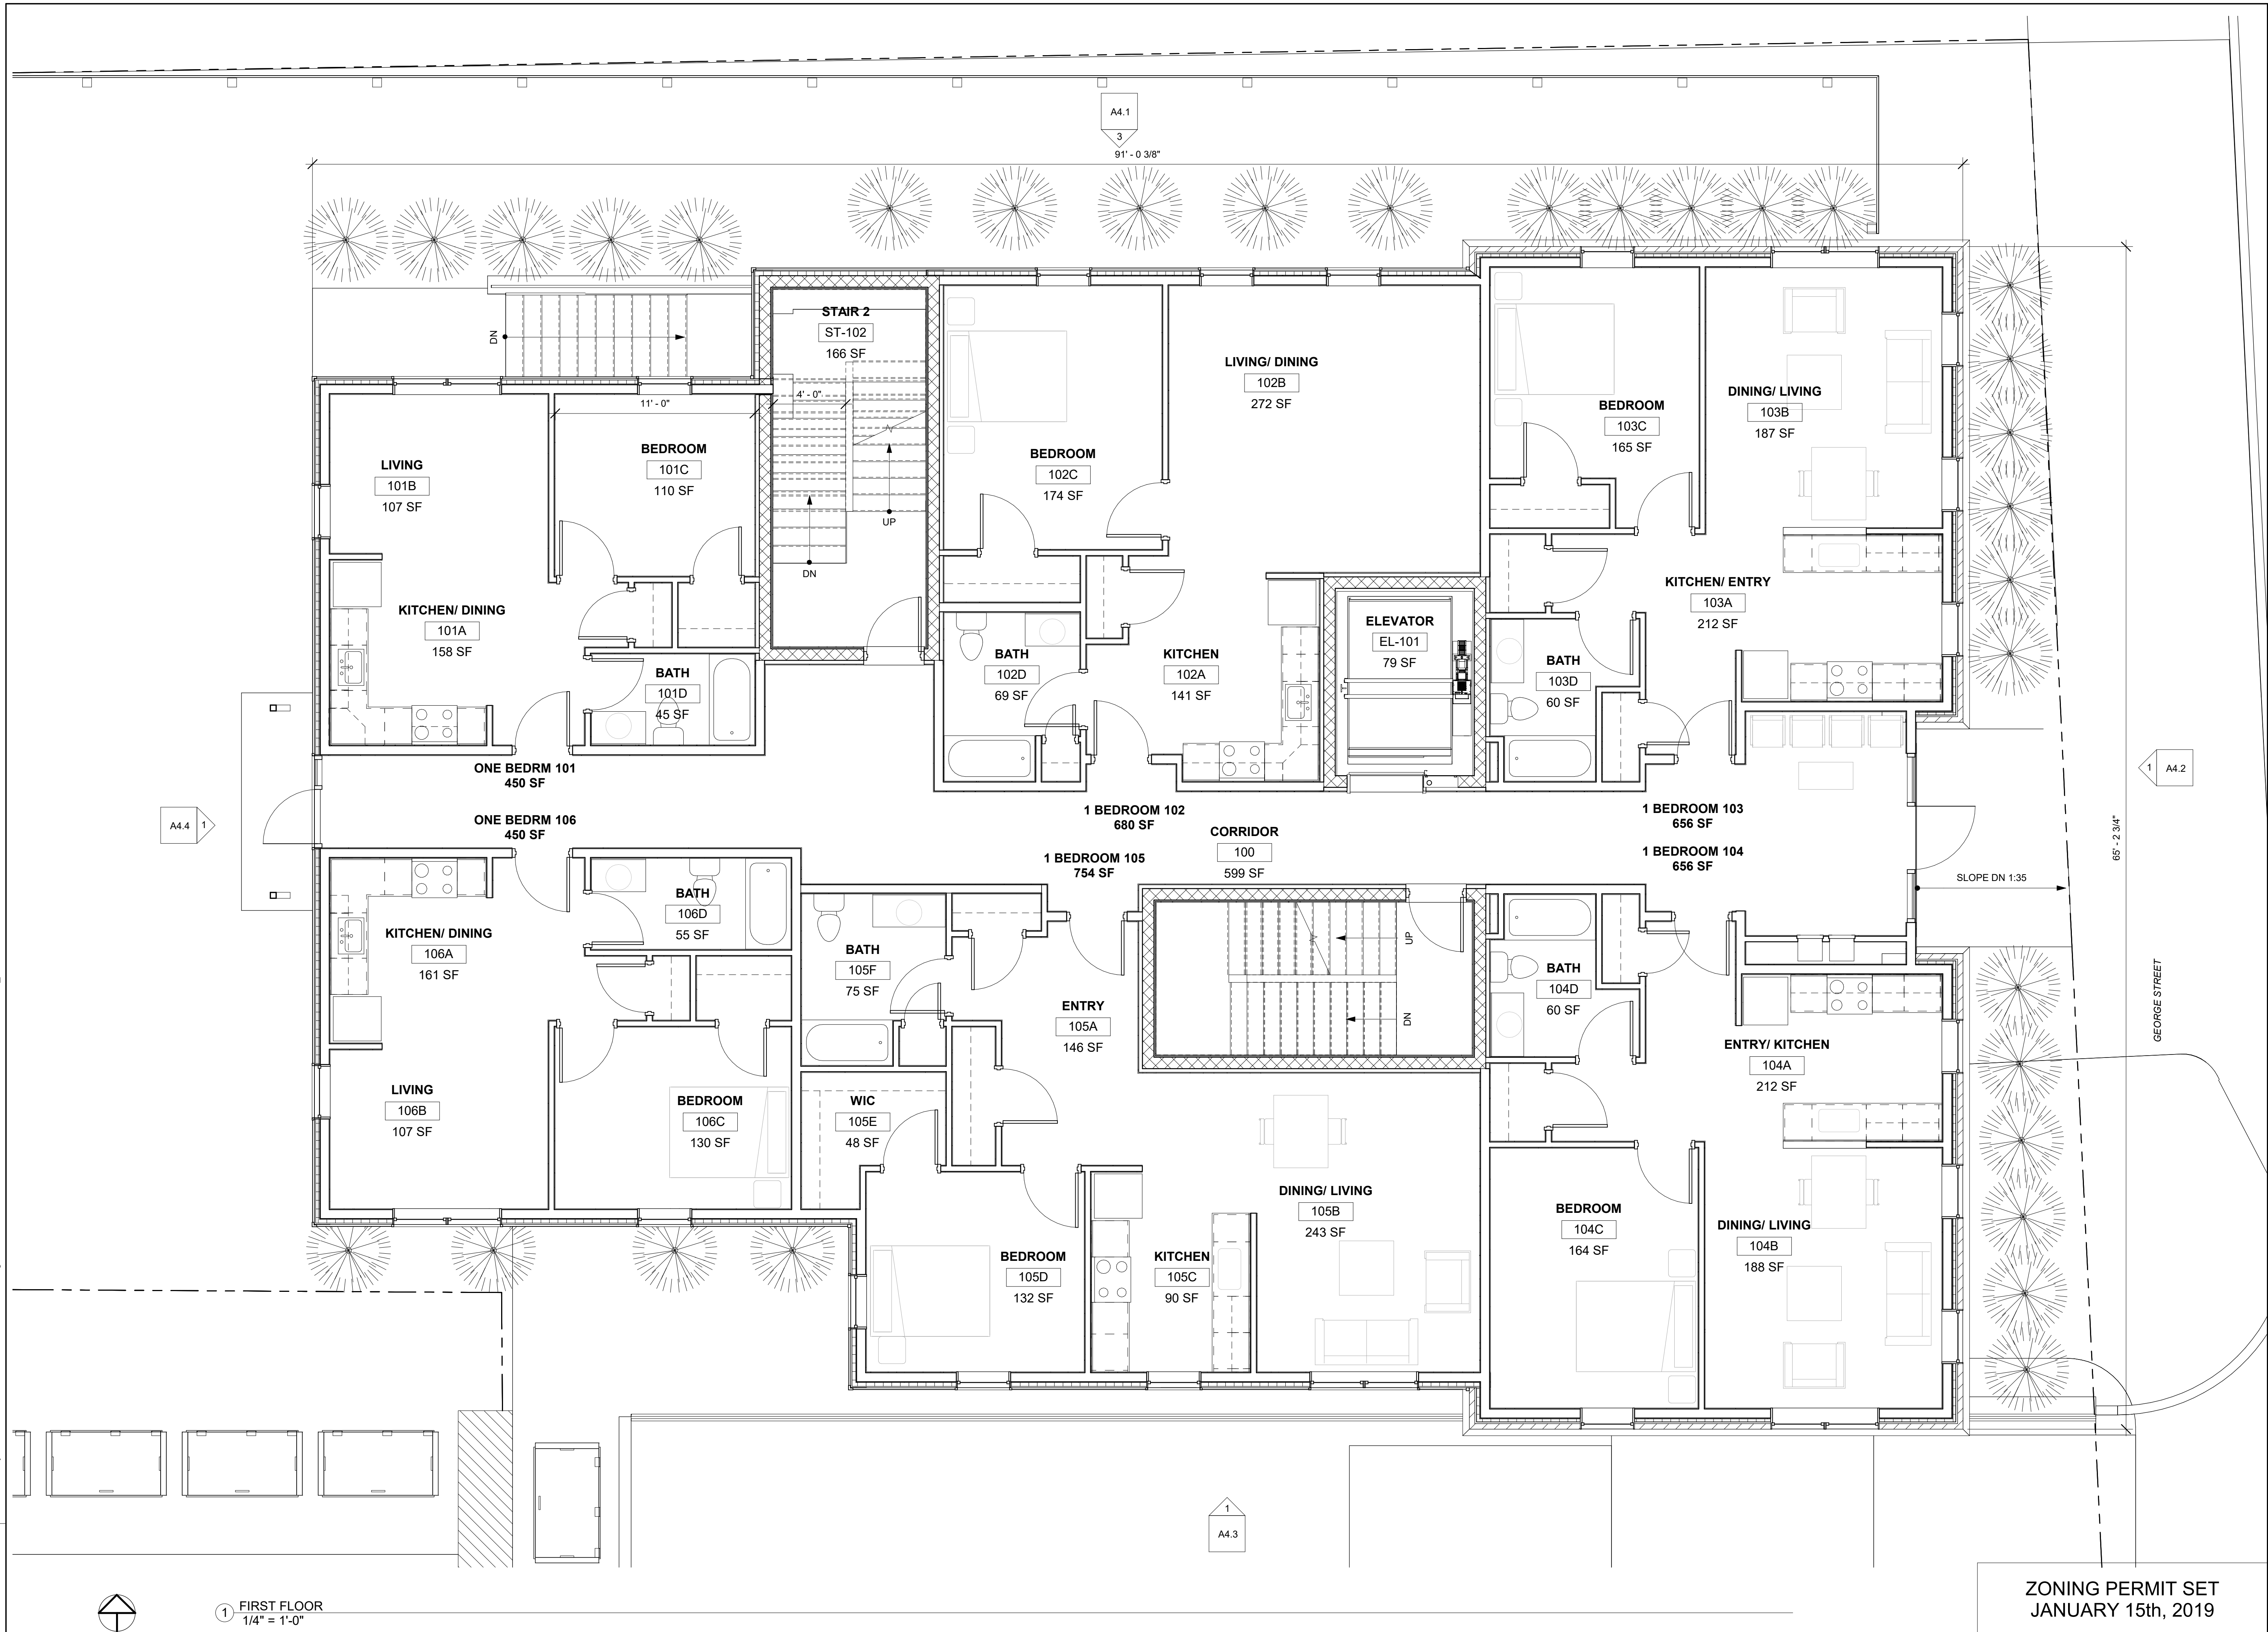

ZONING PERMIT SET  
JANUARY 15th, 2019

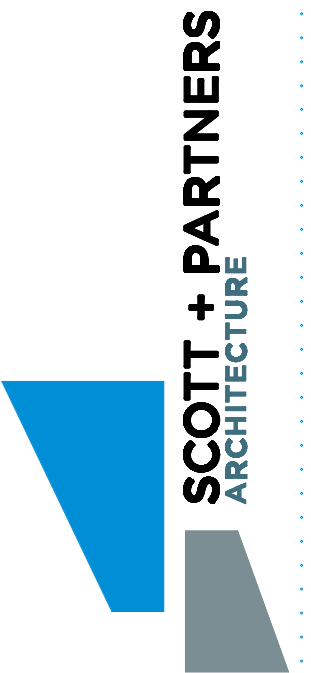

**SCOTT + PARTNERS**  
ARCHITECTURE  
7 CARMICHAEL ST. ESSEX JUNCTION, VT 05452  
P. 802.879.5153 F. 802.872.2764 [SCOTTPARTNERS.COM](http://SCOTTPARTNERS.COM)

project name:  
**GEORGE STREET LOFTS**  
**13-19 GEORGE STREET**  
**BURLINGTON, VT 05401**

scale: 1/4" = 1'-0"  
project no. 15-1102  
checked by: JRP  
drawn by: EK  
date:

| Date | Revisions |
|------|-----------|
|------|-----------|


sheet title:  
**FIRST FLOOR PLAN**

sheet no.  
**A2.1**  
**LOFTS**





1 SECOND FLOOR  
1/4" = 1'-0"

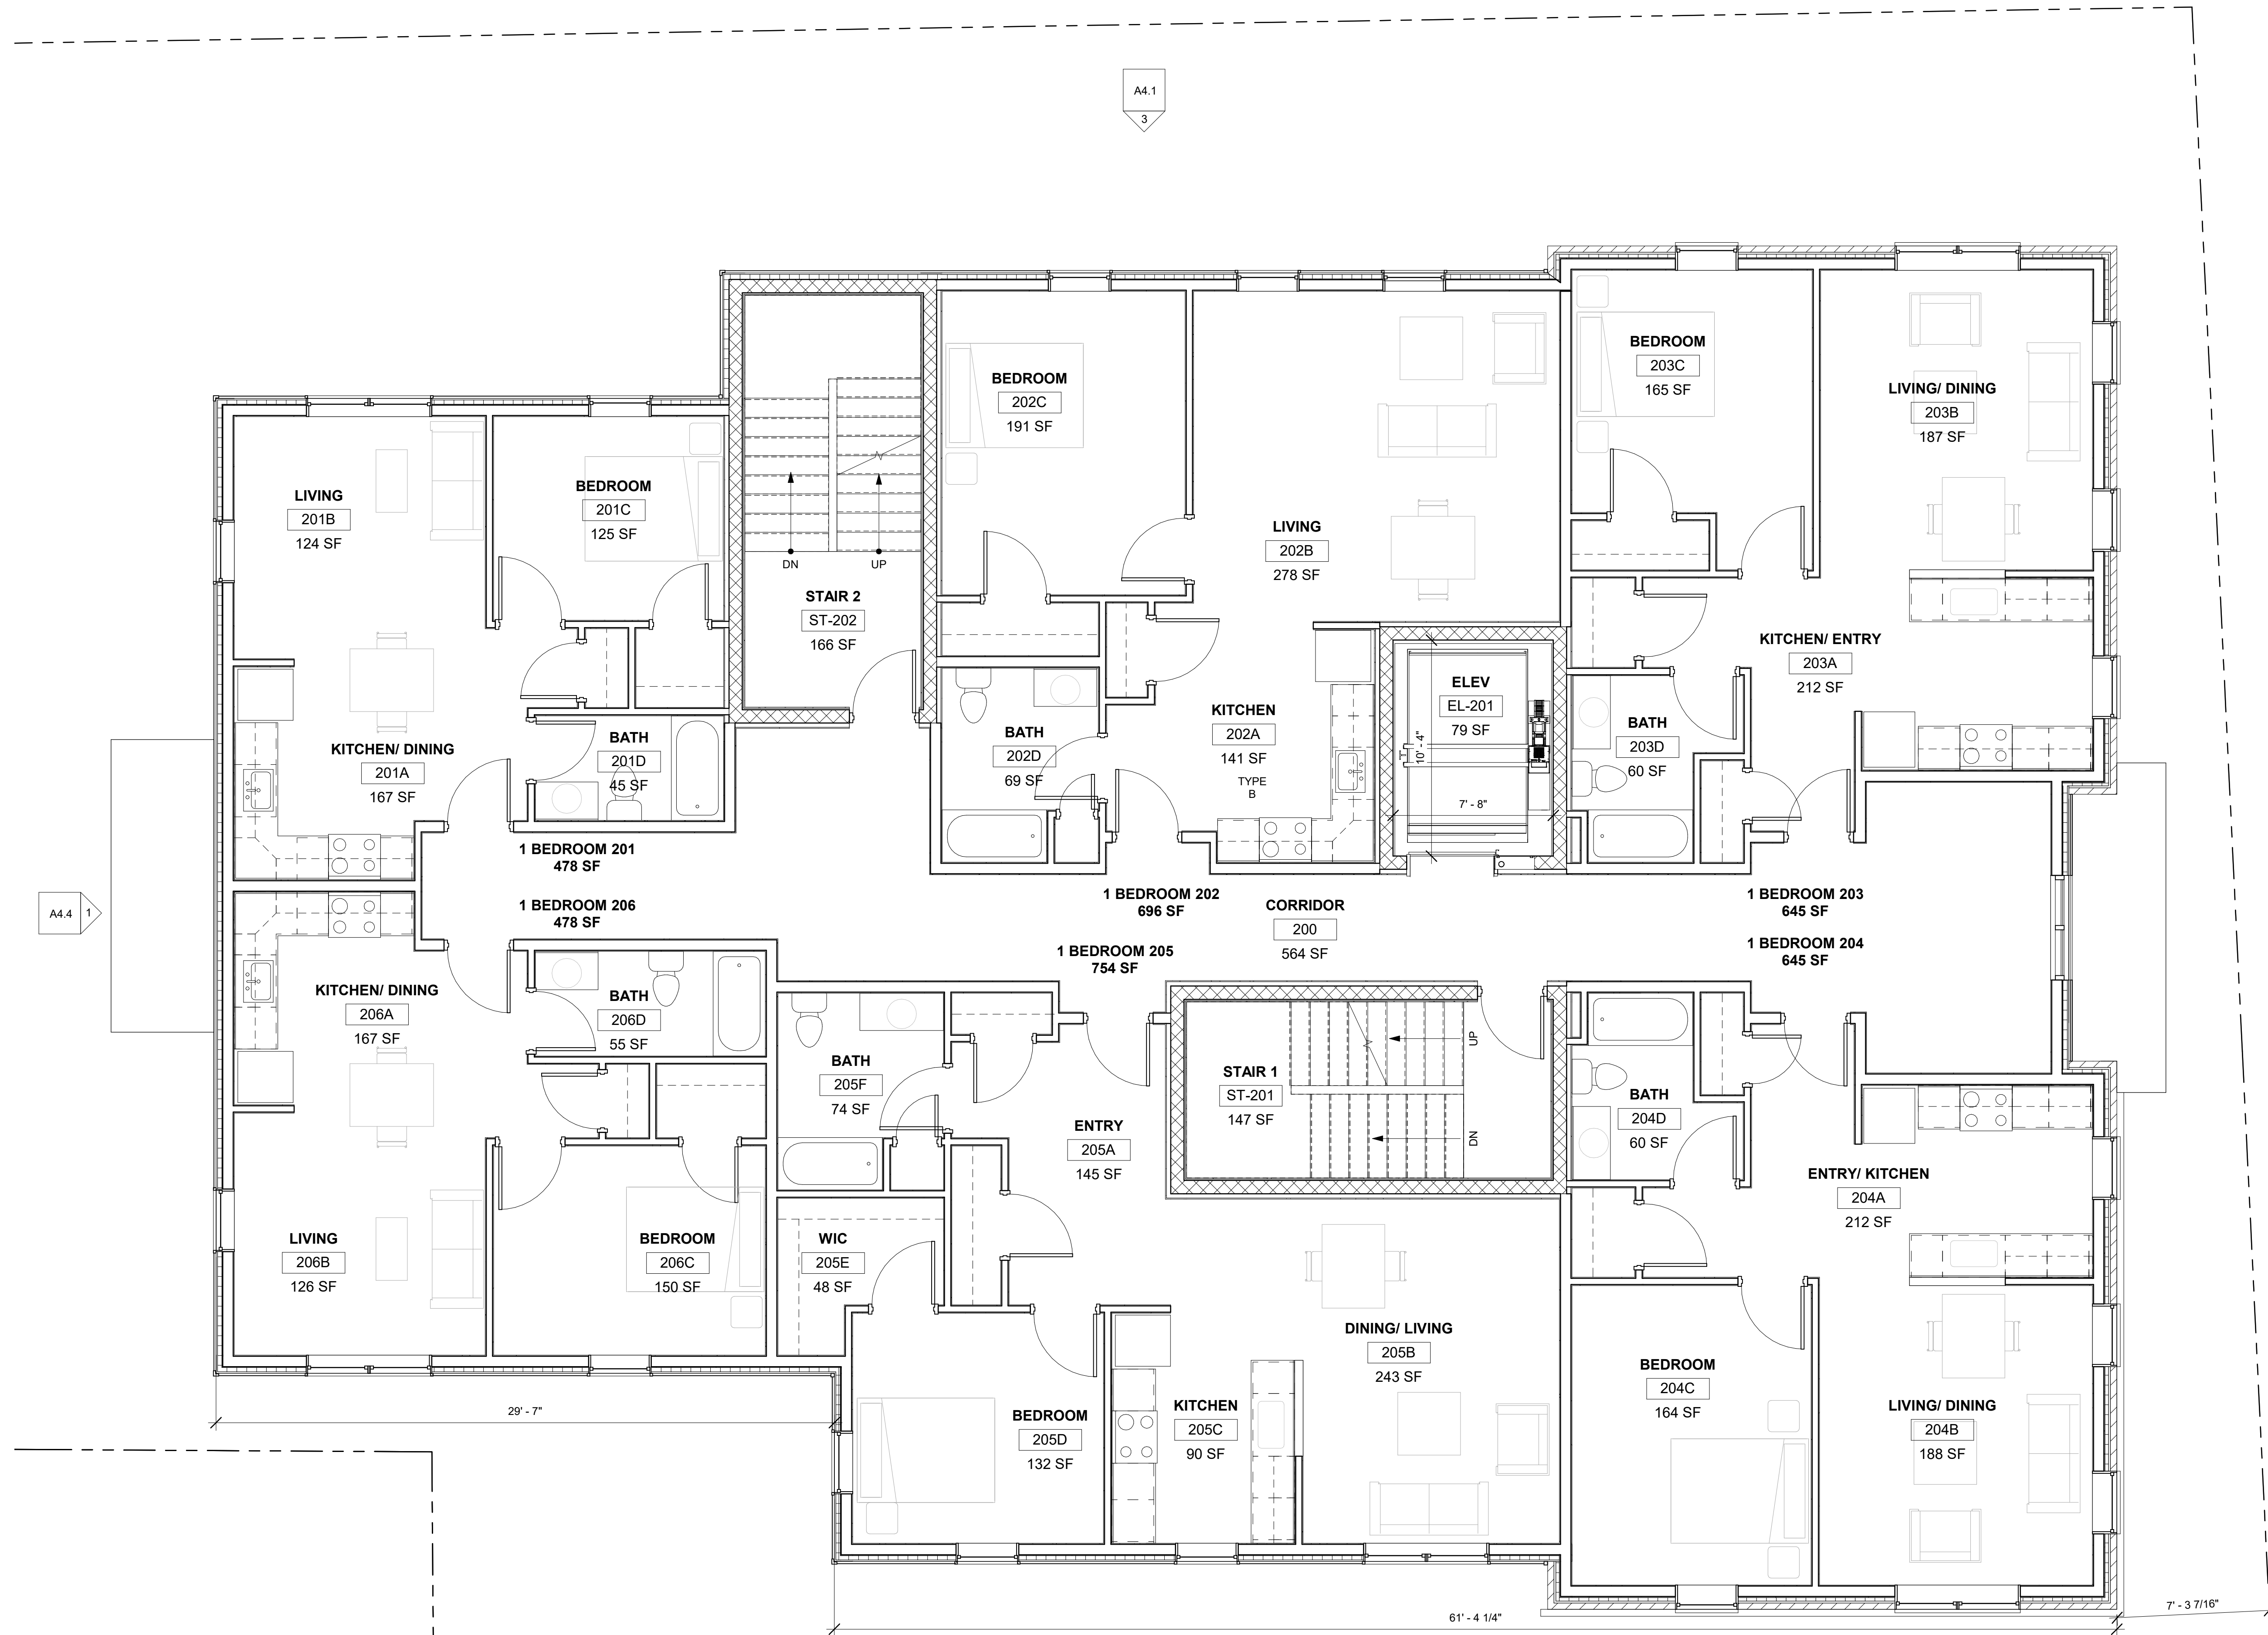

project name:

GEORGE STREET LOFTS  
13-19 GEORGE STREET  
BURLINGTON, VT 05401

scale: 1/4" = 1'-0"  
project no. 15-1102  
checked by: JRP  
drawn by: EK  
date:

| Date | Revisions |
|------|-----------|
|------|-----------|

sheet title:  
SECOND FLOOR  
PLAN

sheet no.


A2.2  
LOFTS

SCOTT + PARTNERS  
ARCHITECTURE  
7 CARMICHAEL ST. ESSEX JUNCTION, VT 05452  
P. 802.879.5153 F. 802.872.2764 SCOTTPARTNERS.COM





1 THIRD FLOOR  
1/4" = 1'-0"

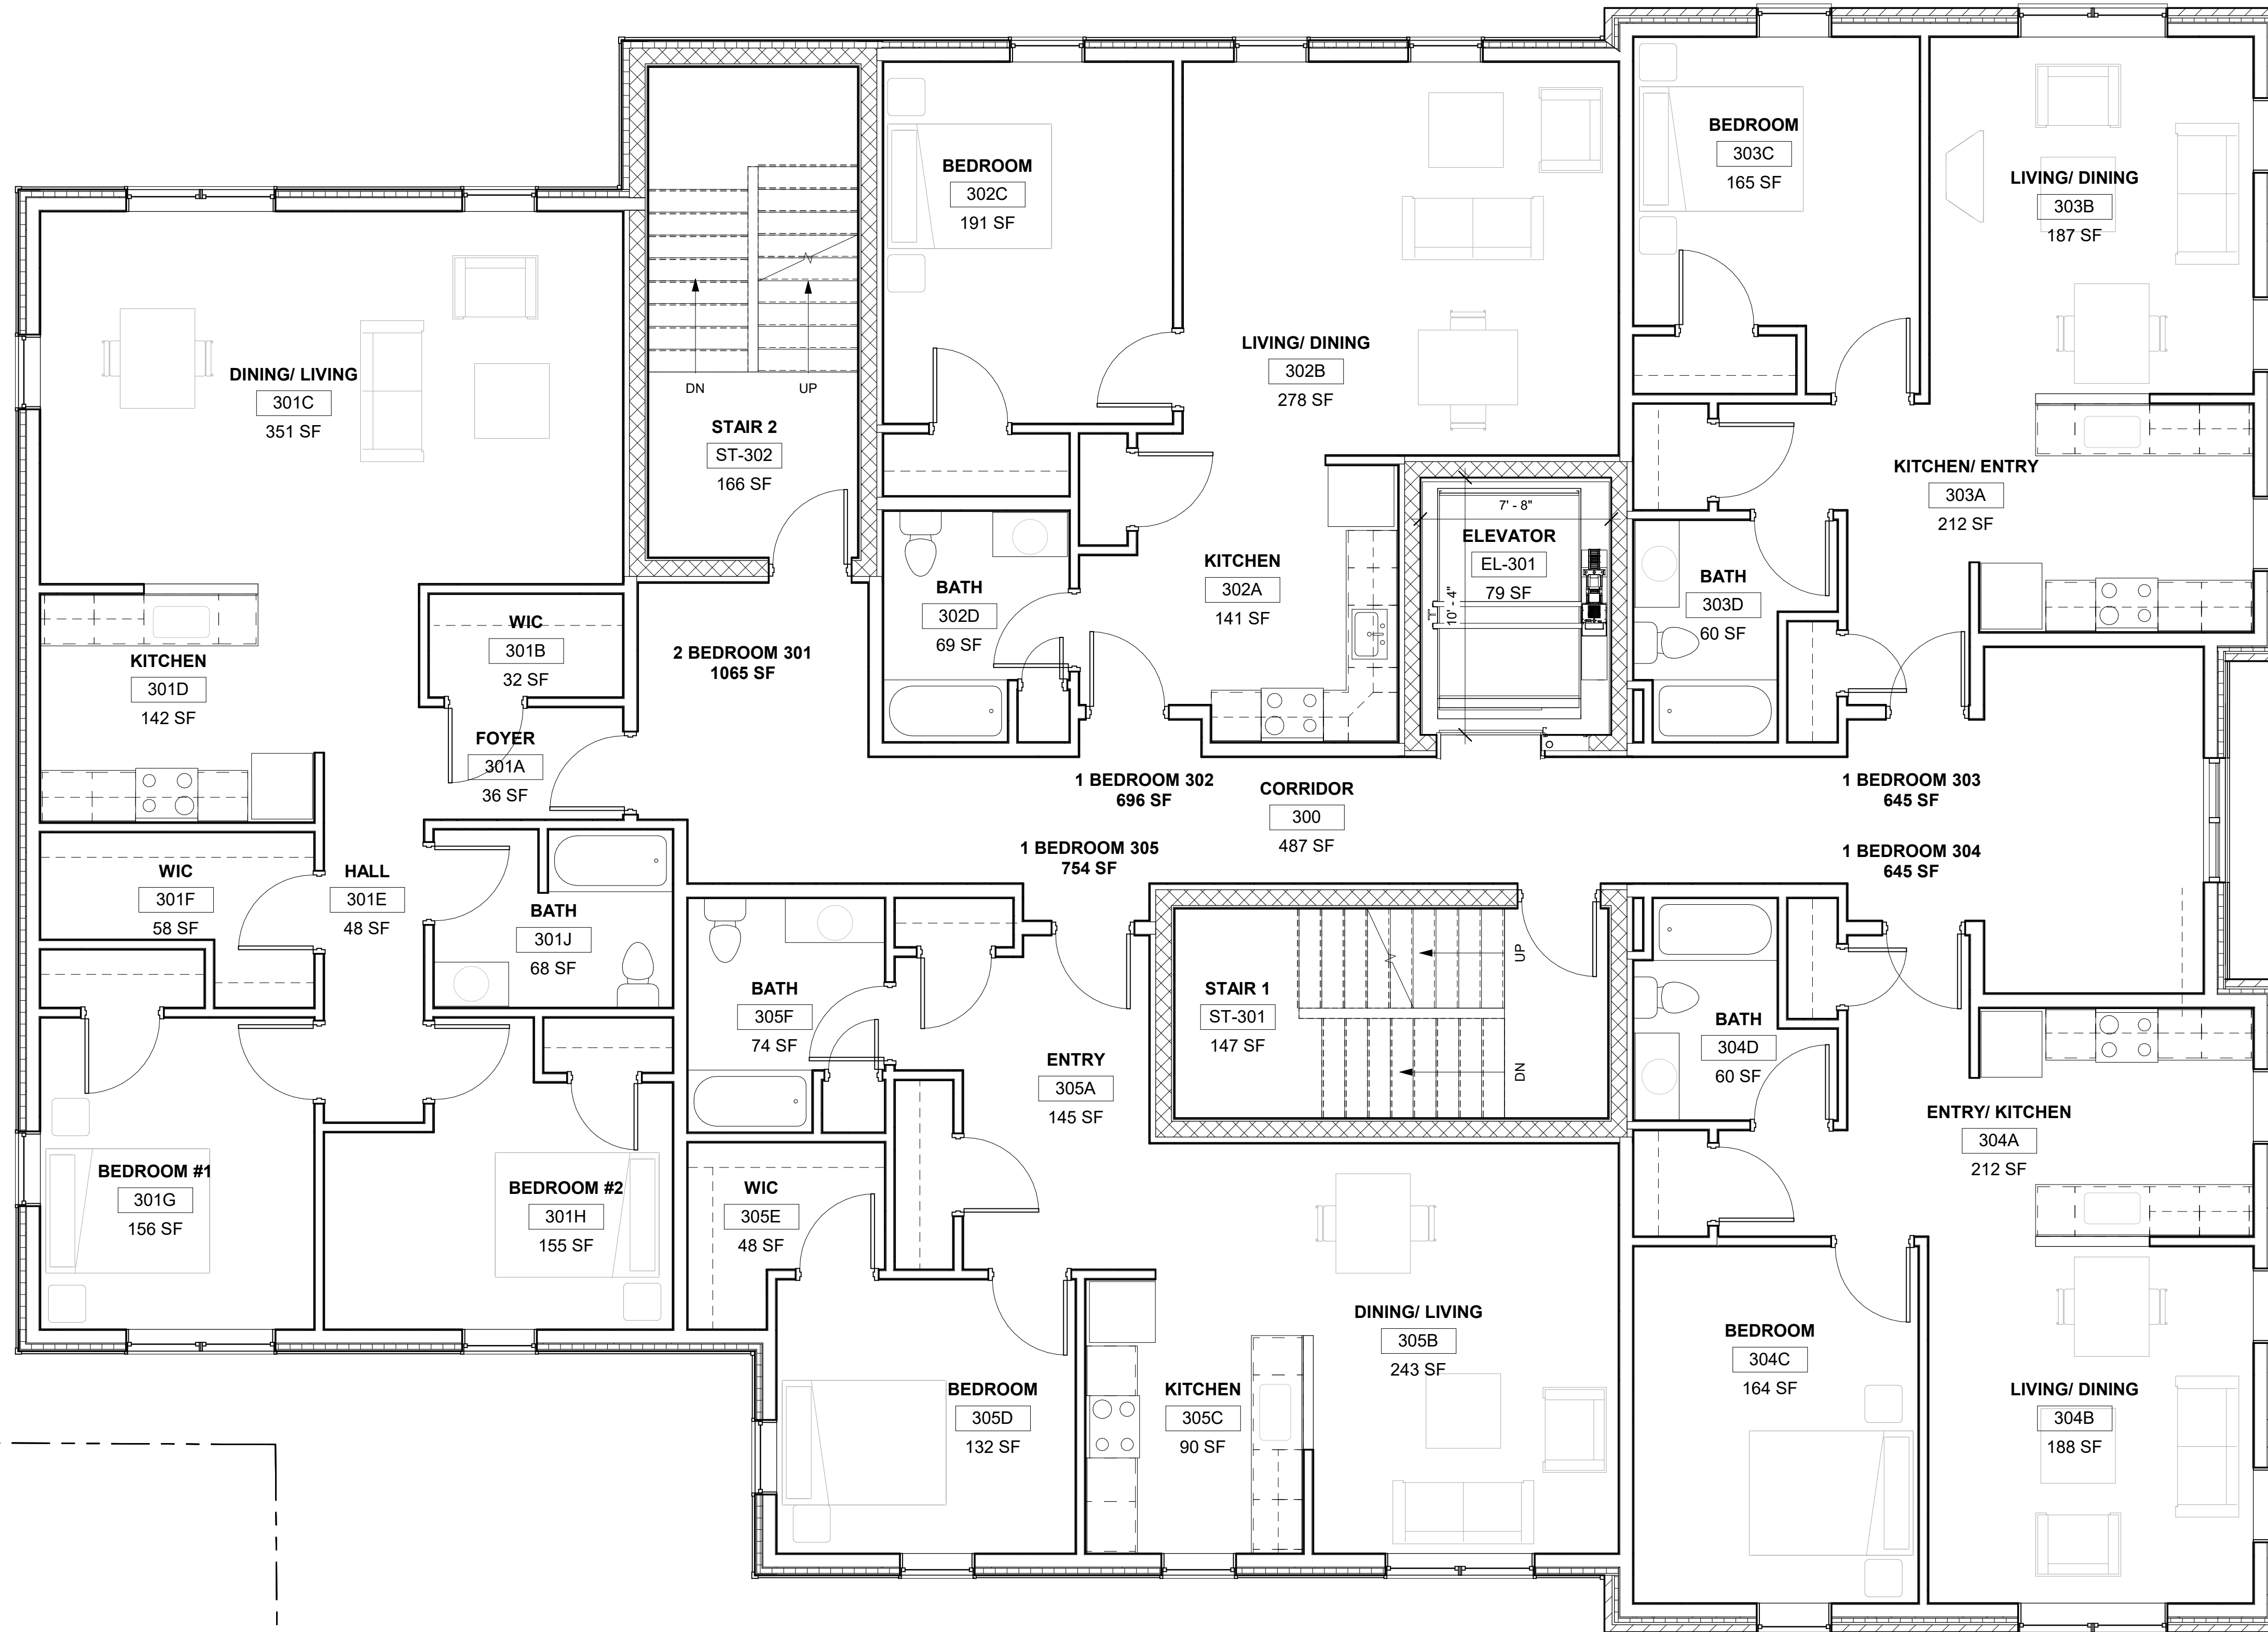

1 A4.2

A4.1  
3

A4.4  
1

1  
A4.3

project name:

GEORGE STREET LOFTS  
13-19 GEORGE STREET  
BURLINGTON, VT 05401

scale: 1/4" = 1'-0"  
project no. 15-1102  
checked by: JRP  
drawn by: EK  
date:

| Date | Revisions |
|------|-----------|
|------|-----------|

sheet title:  
THIRD FLOOR  
PLAN



sheet no.

A2.3  
LOFTS

ZONING PERMIT SET  
JANUARY 15th, 2019


SCOTT + PARTNERS  
ARCHITECTURE  
7 CARMICHAEL ST. ESSEX JUNCTION, VT 05452  
P. 802.879.5153 F. 802.872.2764 SCOTTPARTNERS.COM



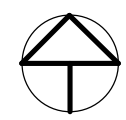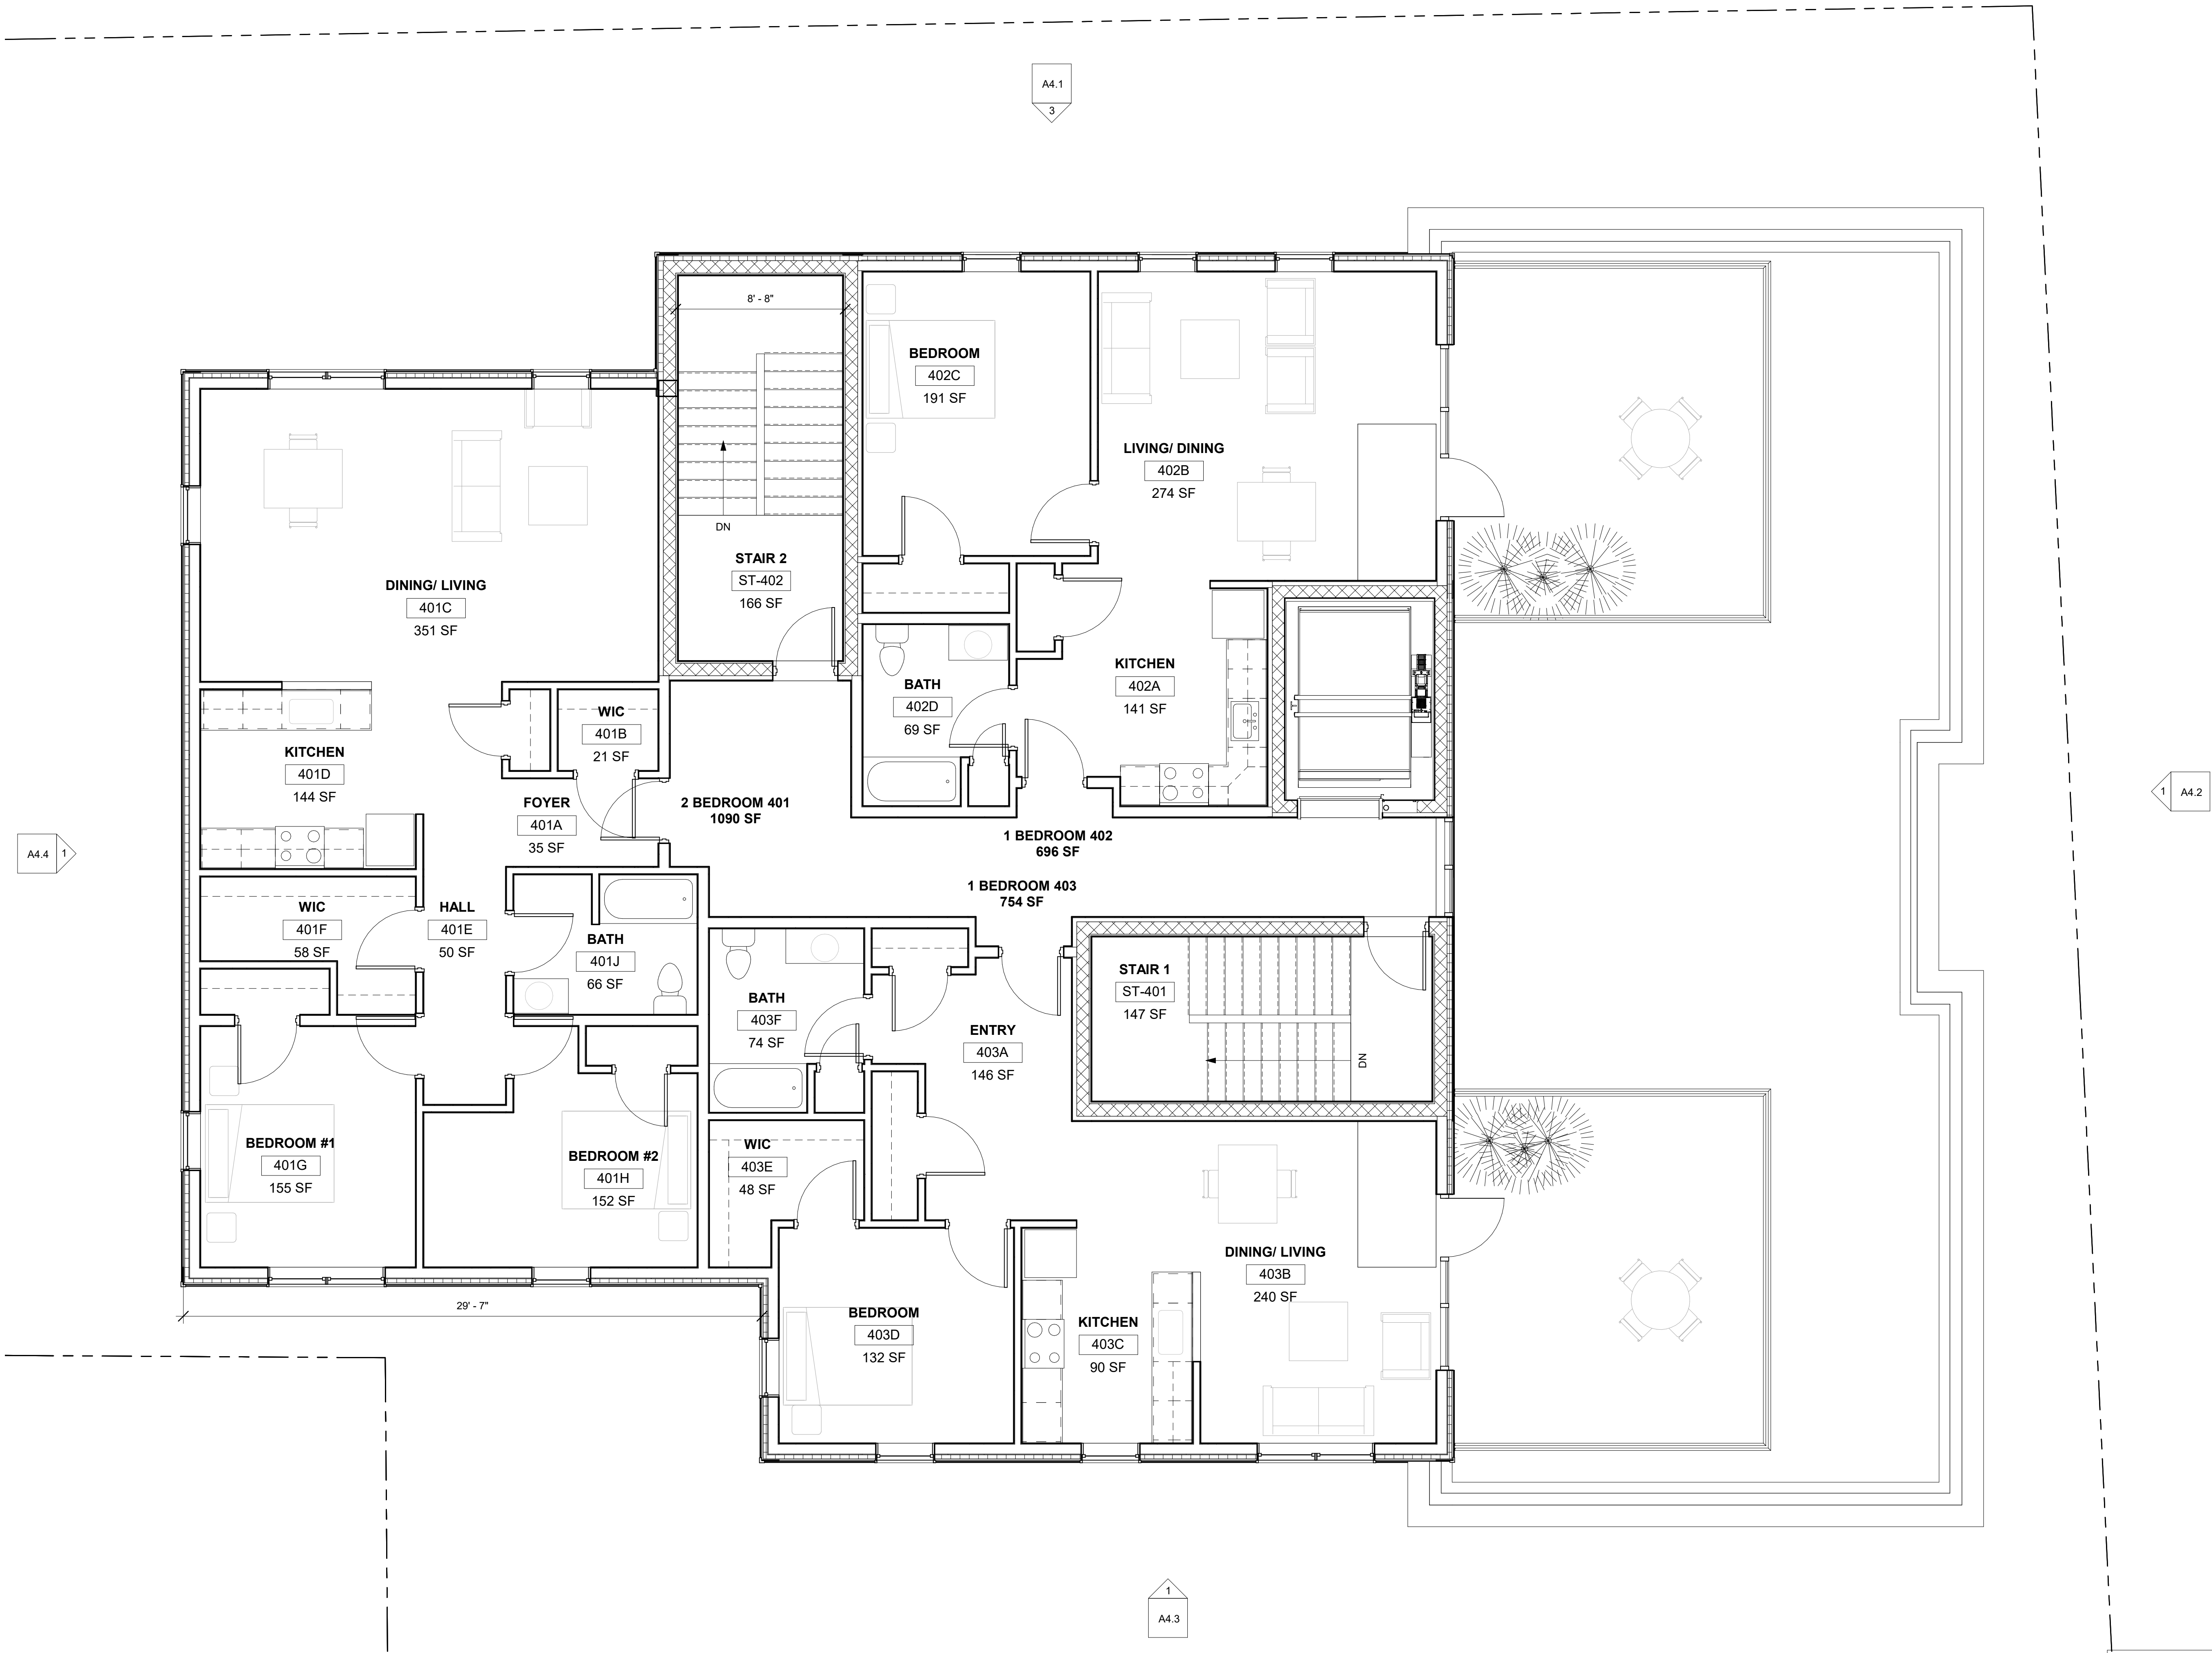

① FOURTH FLOOR  
1/4" = 1'-0"

ZONING PERMIT SET  
JANUARY 15th, 2019

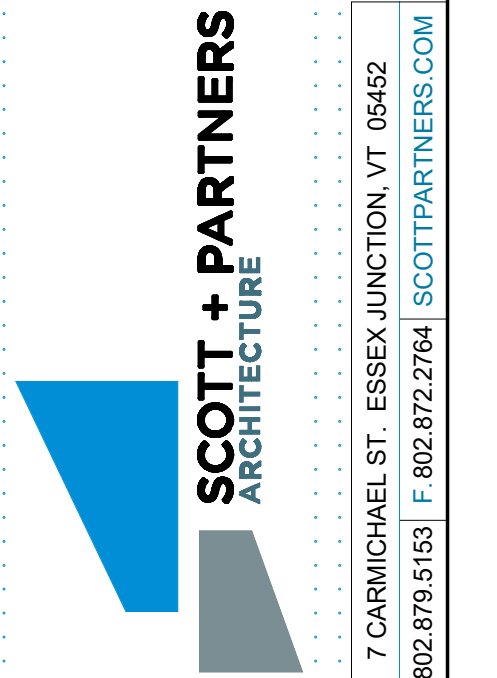

project name:  
**GEORGE STREET LOFTS**  
**13-19 GEORGE STREET**  
**BURLINGTON, VT 05401**


scale: 1/4" = 1'-0"  
project no. 15-1102  
checked by: JRP  
drawn by: EK  
date:

| Date | Revisions |
|------|-----------|
|------|-----------|

sheet title:  
**FOURTH FLOOR  
PLAN**

sheet no.  
**A2.4**  
**LOFTS**



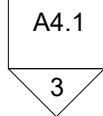

  
A4.3

1 A4.2

|      |   |
|------|---|
| A4.4 | 1 |
|------|---|

① ROOF PLAN  
1/4" = 1'-0"

project name:

GEORGE STREET LOFTS  
13-19 GEORGE STREET  
BURLINGTON, VT 05401

|             |              |
|-------------|--------------|
| scale:      | 1/4" = 1'-0" |
| project no. | 15-1102      |
| checked by: | JRP          |
| drawn by:   | AS           |
| date:       |              |

|      |           |
|------|-----------|
| Date | Revisions |
|------|-----------|

sheet title:  
ROOF PLAN

sheet no.  
**A2.5**  
LOFTS

**SCOTT + PARTNERS**  
ARCHITECTURE

7 CARMICHAEL ST. ESSEX JUNCTION, VT. 05452  
P. 802.879.5153 F. 802.872.2764 [SCOTTPARTNERS.COM](http://SCOTTPARTNERS.COM)



1/15/2019 2:46:39 PM S:\1-S+P-Projects\4-MULTI-FAMILY-HOUSING\George + Pearl SIG\GEORGE STREET LOFTS\Drawings\REV\ITBOVE\_GEORGE STREET LOFTS.rvt S:\1-S+P-Projects\4-MULTI-FAMILY-HOUSING\George + Pearl SIG\GEORGE STREET LOFTS\Drawings\REV\ITBOVE\_GEORGE STREET LOFTS.rvt



③ NORTH ELEVATION  
1/4" = 1'-0"

ZONING PERMIT SET  
JANUARY 15th, 2019



project name:  
GEORGE STREET LOFTS  
13-19 GEORGE STREET  
BURLINGTON, VT 05401

scale: 1/4" = 1'-0"  
project no. 15-1102  
checked by: JRP  
drawn by: AS  
date:

| Date | Revisions |
|------|-----------|
|------|-----------|

sheet title:  
NORTH  
ELEVATION

sheet no.  
**A4.1**  
LOFTS





① EAST ELEVATION  
1/4" = 1'-0"

ZONING PERMIT SET  
JANUARY 15th, 2019

project name:

GEORGE STREET LOFTS  
13-19 GEORGE STREET  
BURLINGTON, VT 05401

scale: 1/4" = 1'-0"  
project no. 15-1102  
checked by: JRP  
drawn by: AS  
date:


| Date | Revisions |
|------|-----------|
|------|-----------|

sheet title:  
EAST ELEVATION

sheet no.  
**A4.2**  
LOFTS

**SCOTT + PARTNERS**  
ARCHITECTURE  
7 CARMICHAEL ST. ESSEX JUNCTION, VT 05452  
P. 802.879.5153 F. 802.872.2764 | SCOTTPARTNERS.COM



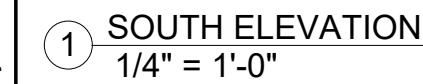

ZONING PERMIT SET  
JANUARY 15th, 2019

project name:

GEORGE STREET LOFTS  
13-19 GEORGE STREET  
BURLINGTON, VT 05401

|             |              |
|-------------|--------------|
| scale:      | 1/4" = 1'-0" |
| project no. | 15-1102      |
| checked by: | JRP          |
| drawn by:   | AS           |
| date:       |              |

| Date | Revisions |
|------|-----------|
|------|-----------|

sheet title:

**SOUTH  
ELEVATION**

sheet no.  
**A4.3**  
LOFTS







project name:

GEORGE STREET LOFTS  
13-19 GEORGE STREET  
BURLINGTON, VT 05401

scale: 1/4" = 1'-0"  
project no. 15-1102  
checked by: JRP  
drawn by: AS  
date:

| Date | Revisions |
|------|-----------|
|------|-----------|


sheet title:  
WEST ELEVATION

sheet no.  
**A4.4**  
LOFTS

**SCOTT + PARTNERS**  
ARCHITECTURE  
7 CARMICHAEL ST. ESSEX JUNCTION, VT 05452  
P. 802.879.5153 F. 802.872.2764 SCOTTPARTNERS.COM

ZONING PERMIT SET  
JANUARY 15th, 2019



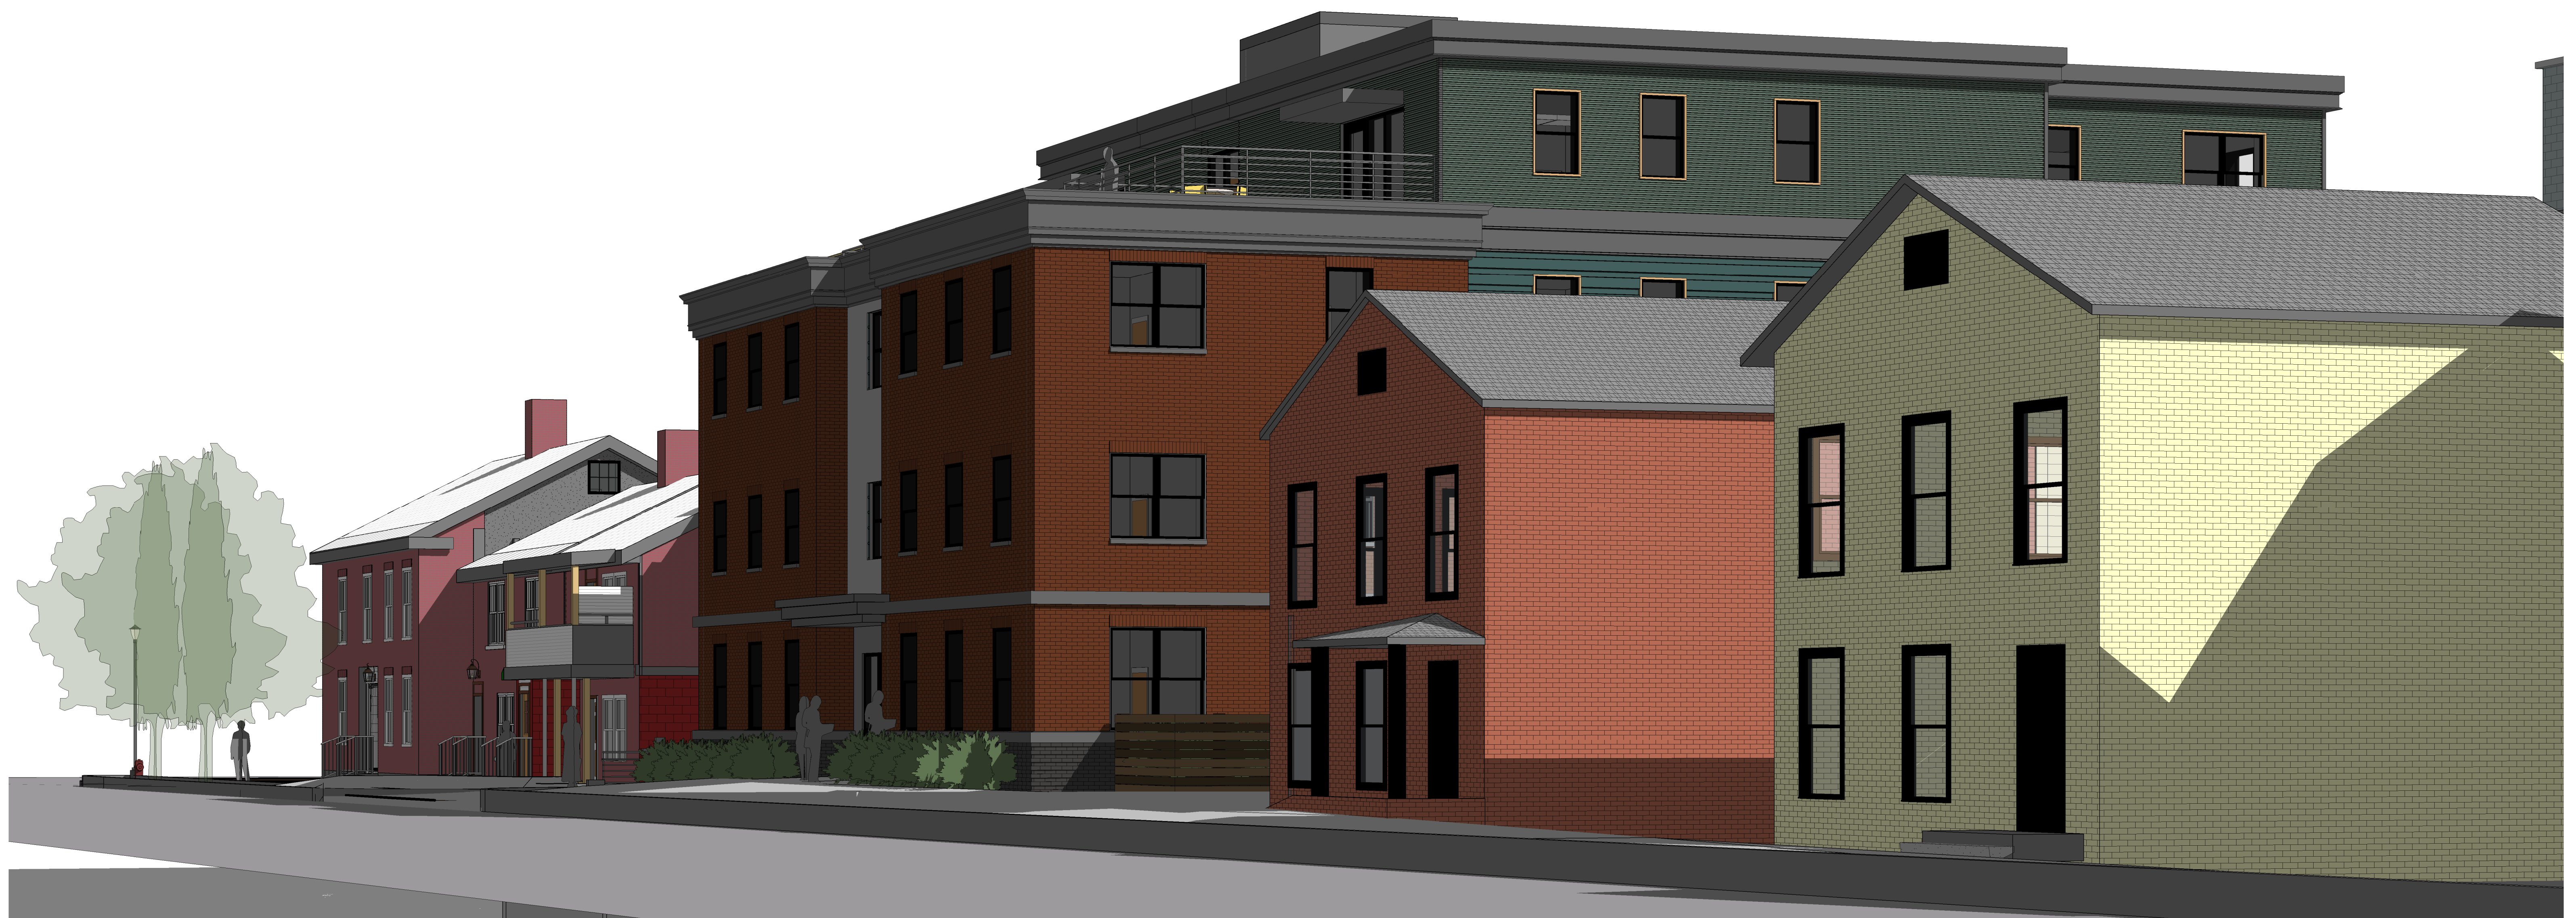

## GEORGE ST LOFTS

PERSPECTIVE 1

01/15/19





## GEORGE ST LOFTS

### PERSPECTIVE 2

01/15/19





## GEORGE ST LOFTS


### PERSPECTIVE 3

01/15/19







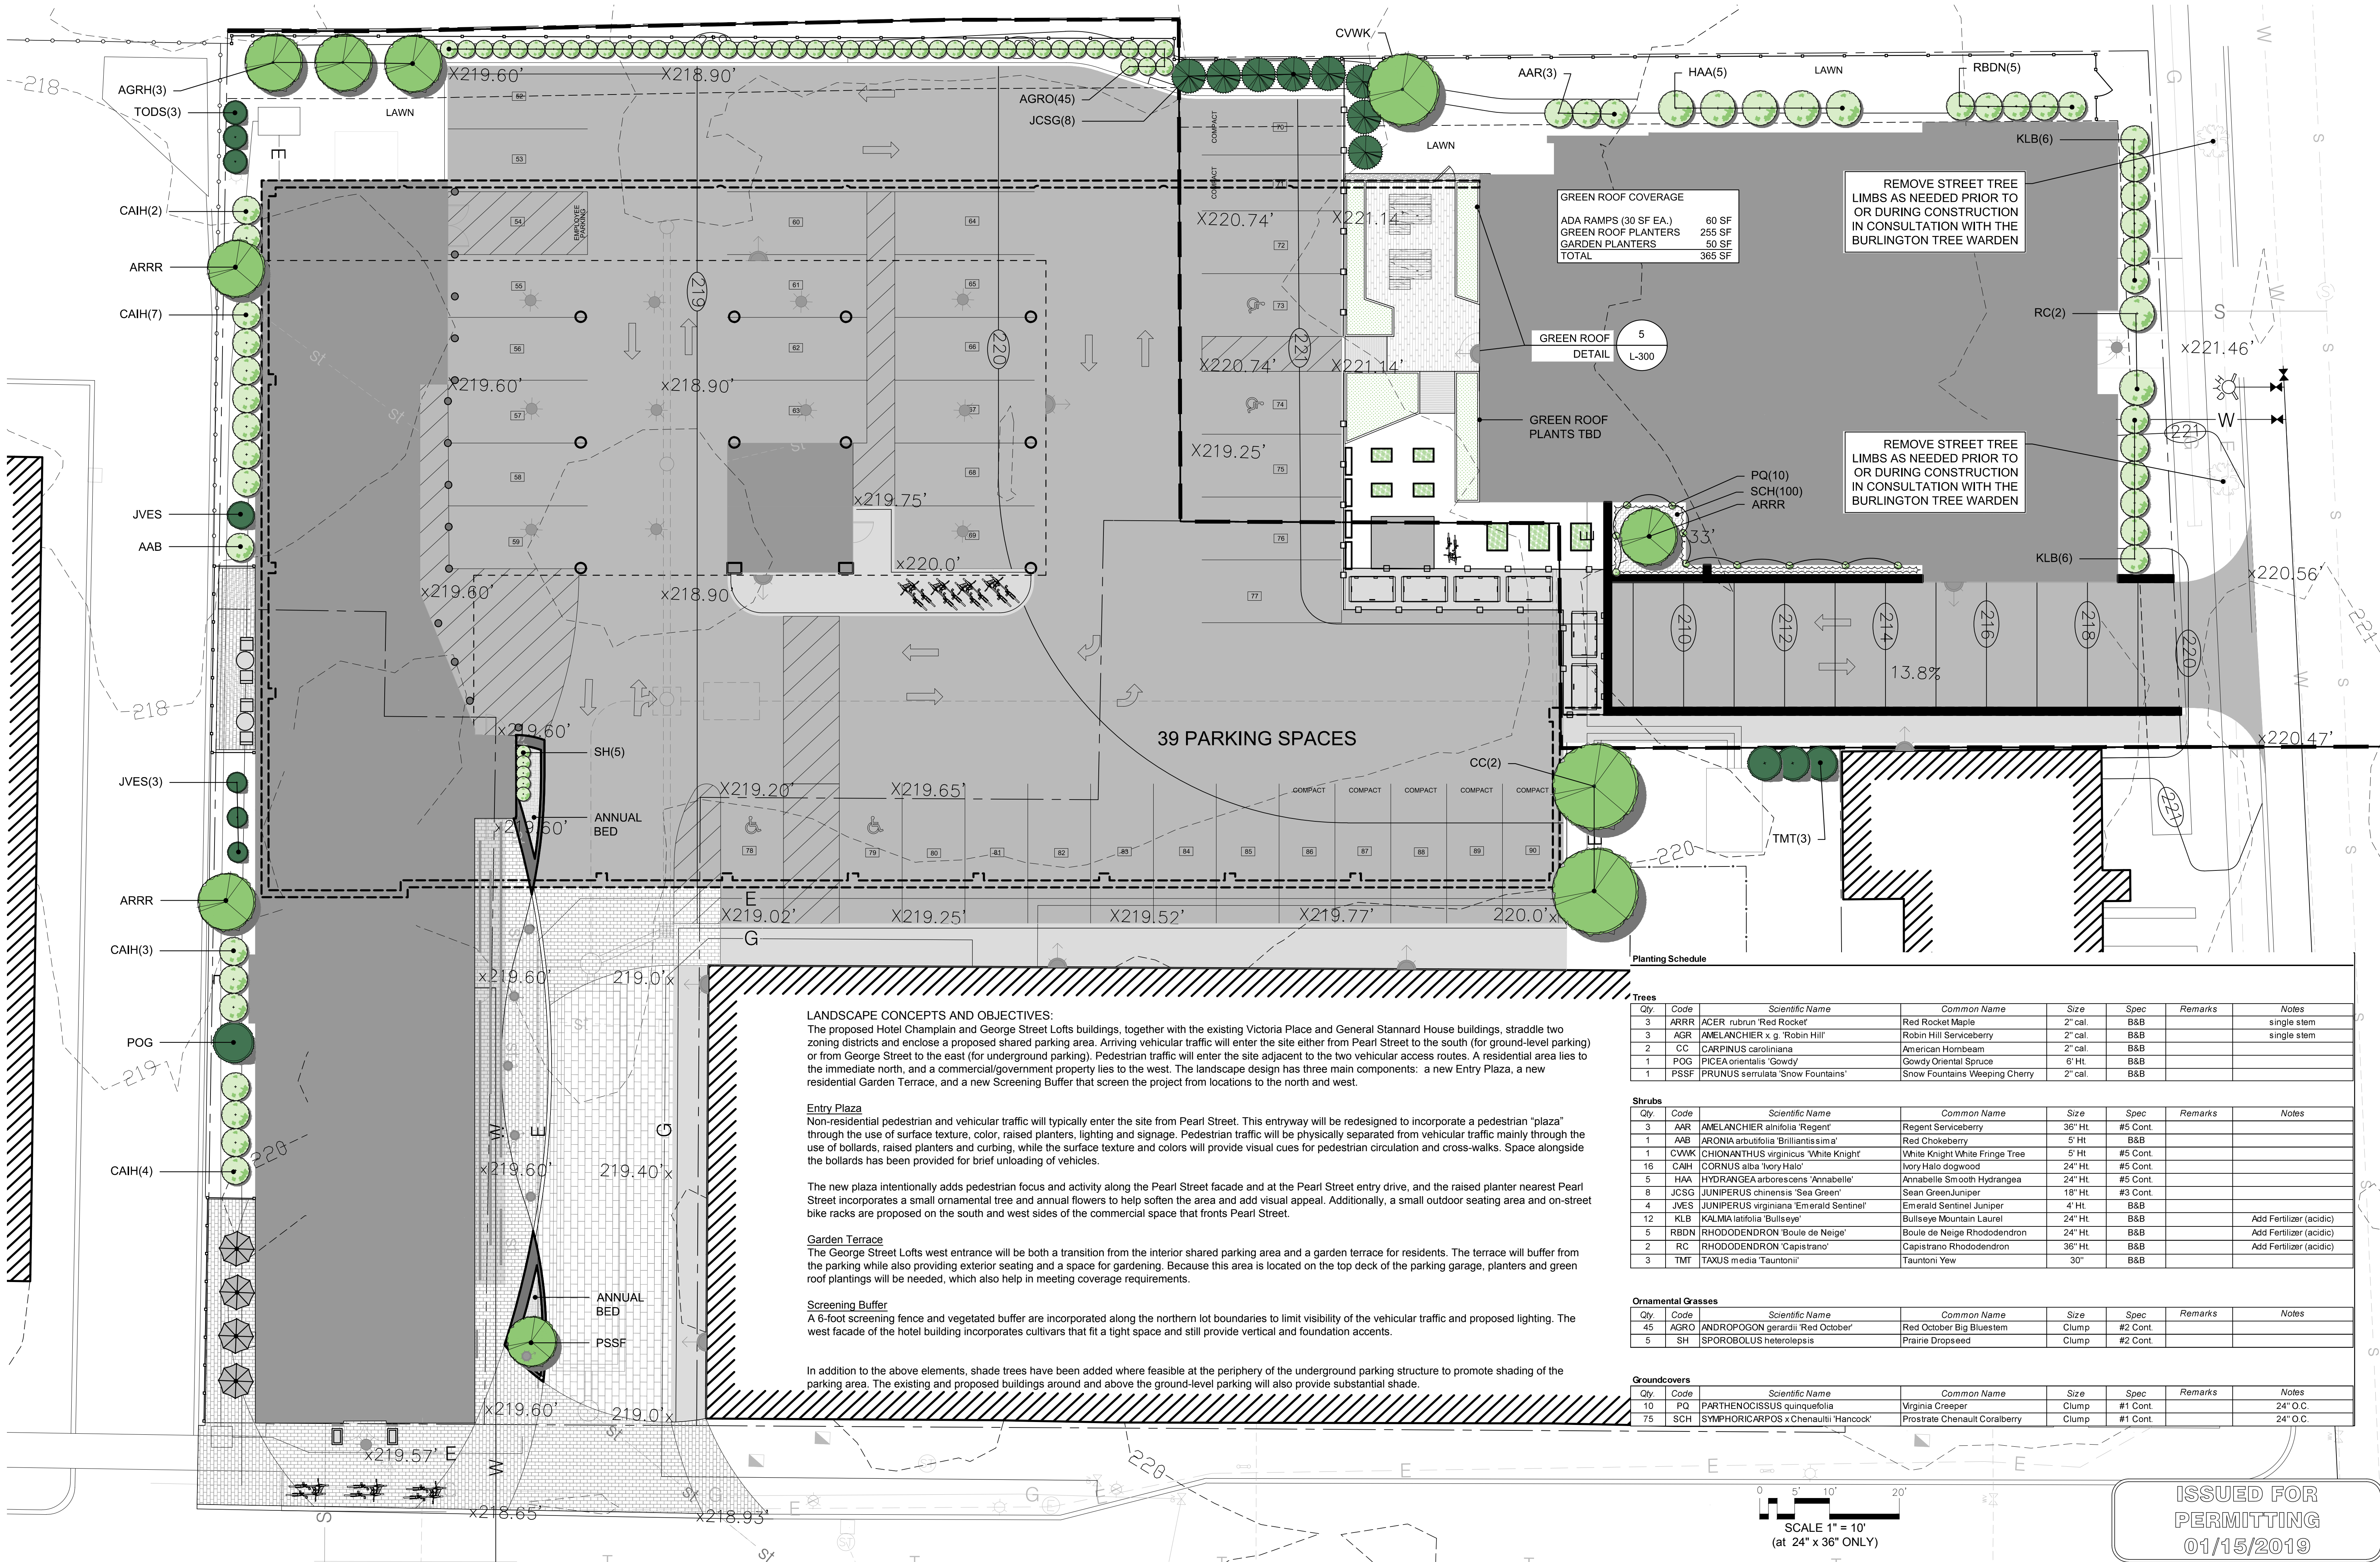

| revisions | date | revisions | date |
|-----------|------|-----------|------|
|           |      |           |      |
|           |      |           |      |

T. J. Boyle Associates, LLC

landscape architects • planning consultants

301 college street • burlington • vermont • 05401 802 • 658 • 3555

http://www.tjboyle.com



jbo/mjb

design by

jbo

drawn by

01/15/19

date

1" = 10'


Hotel Champlain

Landscape Plan

sheet no:

L-101



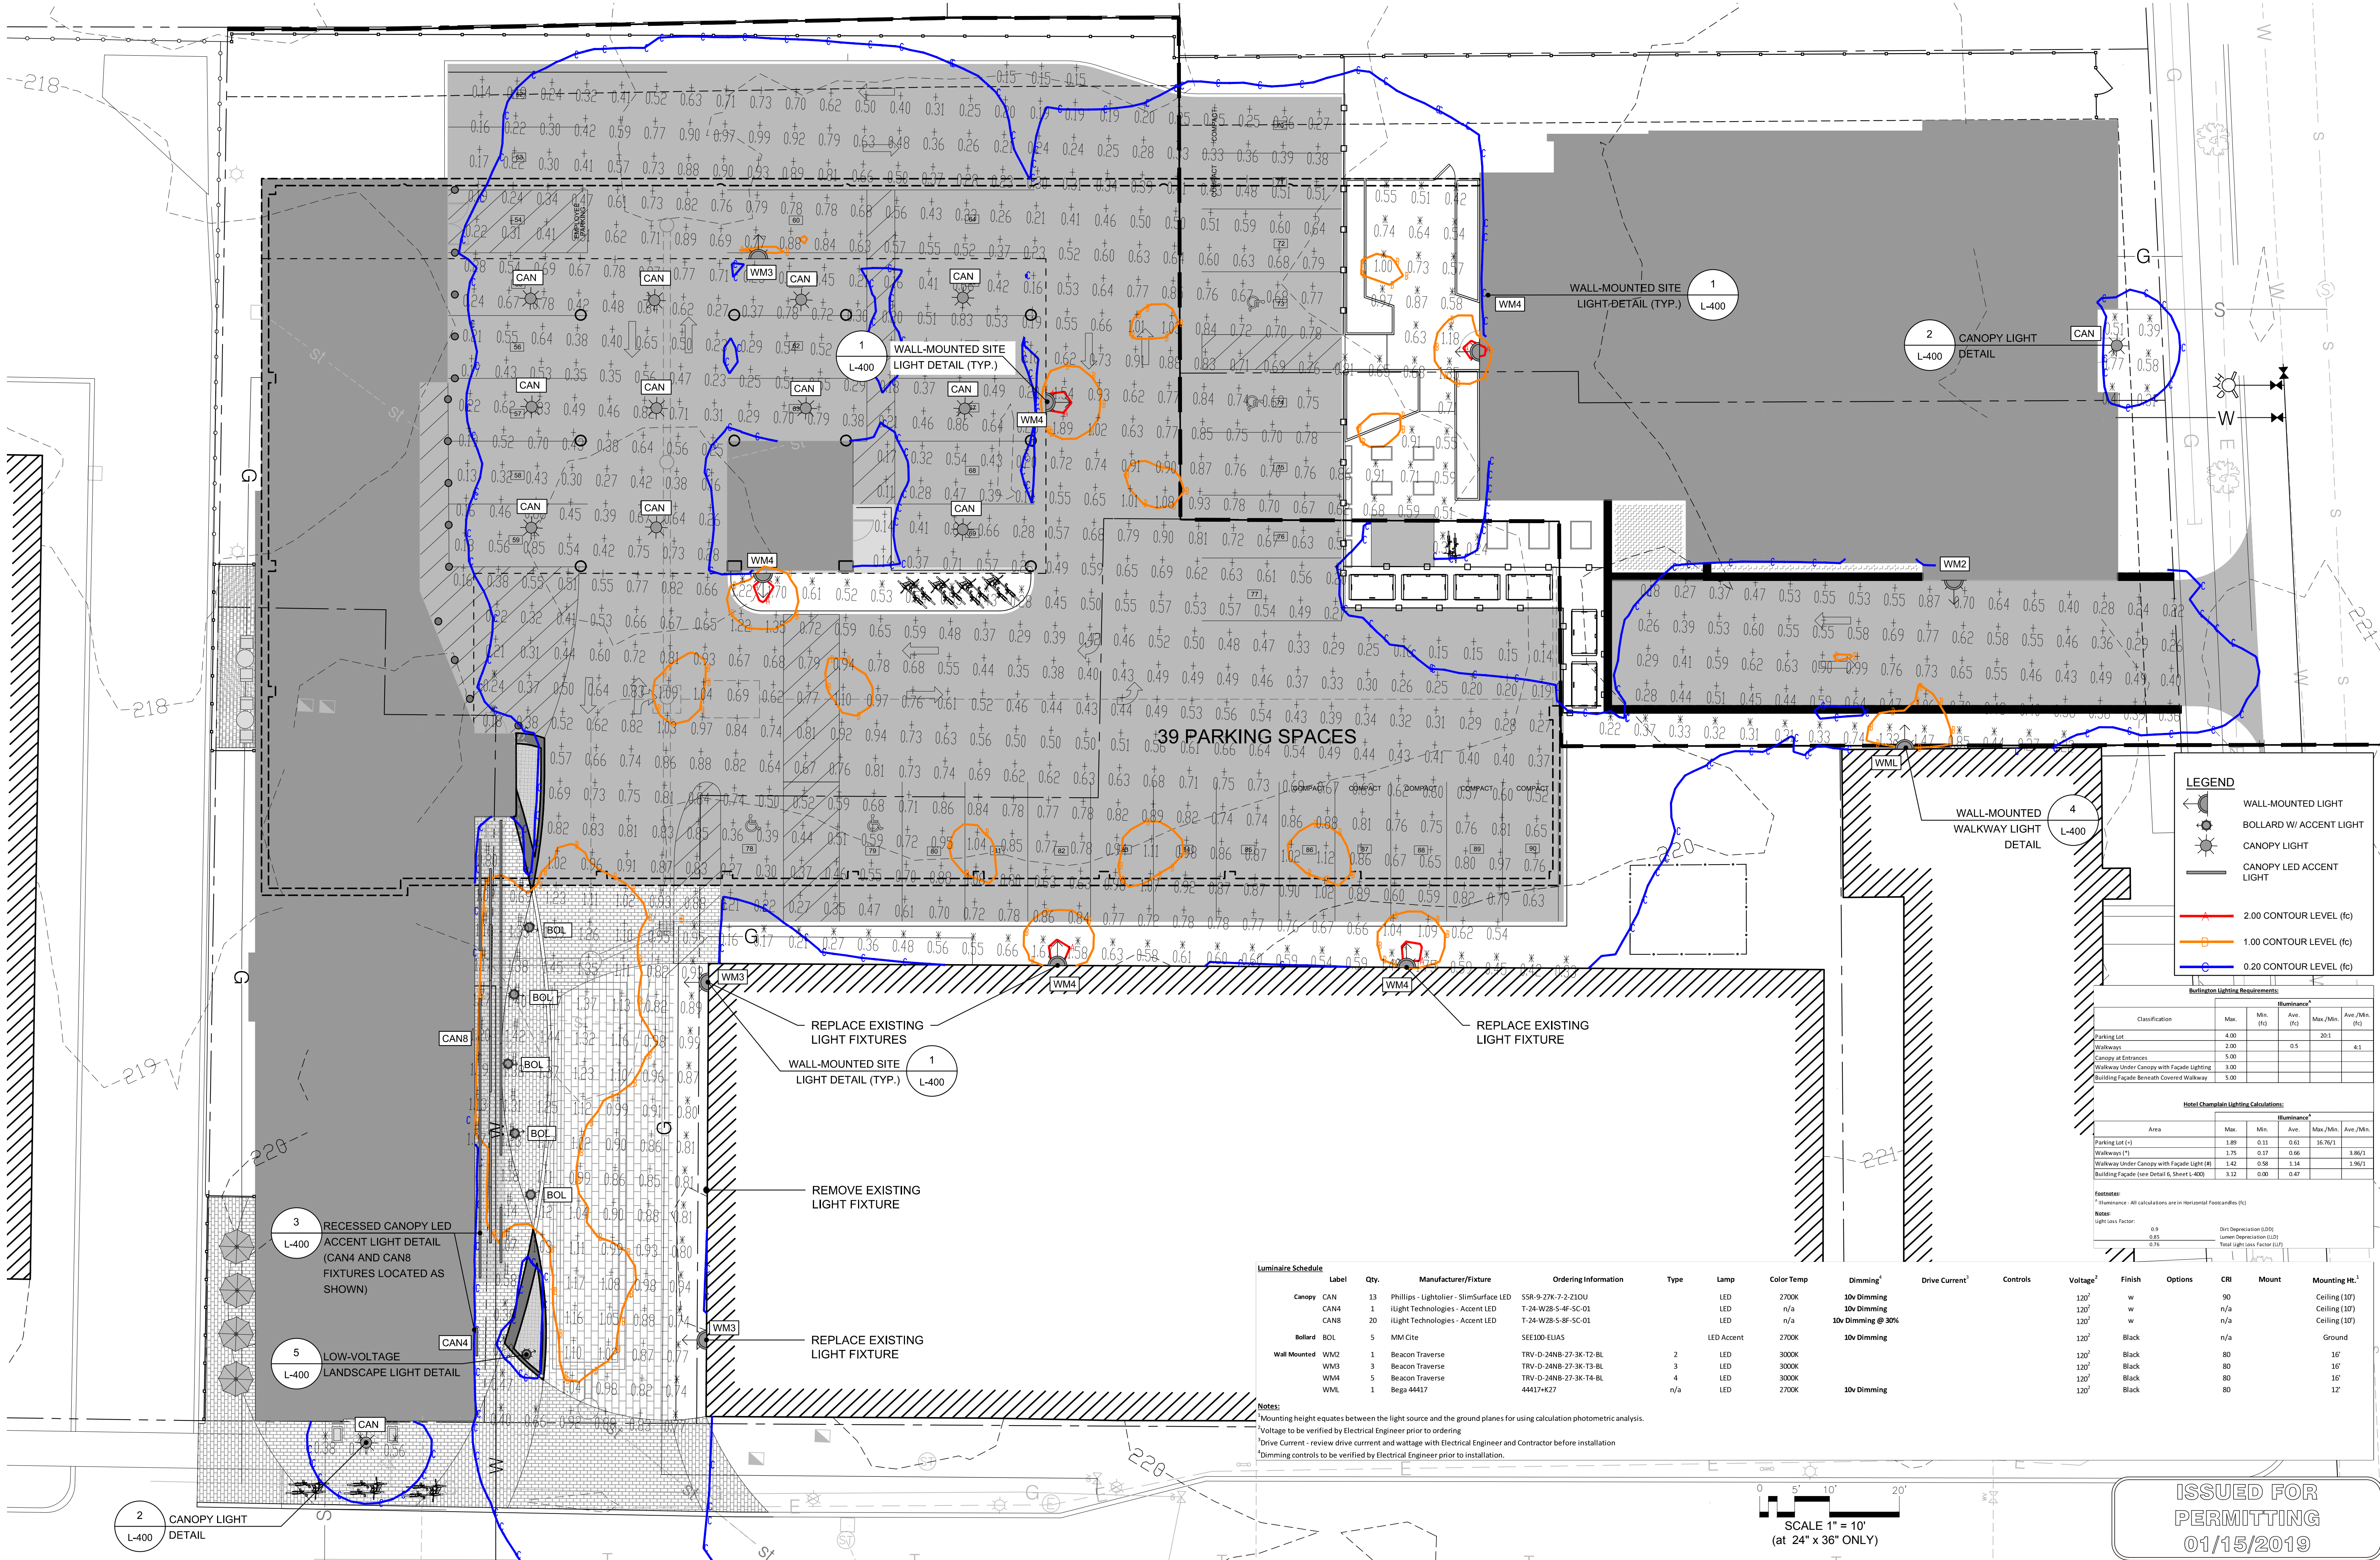

**LEGEND**

- WALL-MOUNTED LIGHT
- BOLLARD W/ ACCENT LIGHT
- CANOPY LIGHT
- CANOPY LED ACCENT LIGHT

2.00 CONTOUR LEVEL (fc)  
1.00 CONTOUR LEVEL (fc)  
0.20 CONTOUR LEVEL (fc)

**Footcandle Requirements**

| Classification                            | Max. | Min. | Ave. | Max./Min. | Ave./Min. |
|-------------------------------------------|------|------|------|-----------|-----------|
| Parking Lot                               | 4.00 |      |      | 20:1      |           |
| Walkways                                  | 2.00 |      | 0.5  |           | 4:1       |
| Canopy at Entrances                       | 5.00 |      |      |           |           |
| Walkway Under Canopy with Facade Lighting | 3.00 |      |      |           |           |
| Building Facade Beneath Covered Walkway   | 5.00 |      |      |           |           |

**Hotel Champlain Lighting Calculations**


| Area                                        | Max. | Min. | Ave. | Max./Min. | Ave./Min. |
|---------------------------------------------|------|------|------|-----------|-----------|
| Parking Lot (-)                             | 1.89 | 0.11 | 0.61 | 16.76:1   | 3.86:1    |
| Walkways (+)                                | 1.75 | 0.17 | 0.66 |           |           |
| Walkway Under Canopy with Facade Light (+)  | 1.42 | 0.58 | 1.14 |           | 1.96:1    |
| Building Facade (see Detail 6, Sheet L-400) | 3.12 | 0.00 | 0.47 |           |           |

**Footcandle:**  
\* Illuminance - All calculations are in Horizontal Footcandles (fc)  
**Notes:**  
Light loss factor: 0.9  
Dirt Depreciation (DD): 0.85  
Lumen Depreciation (LD): 0.76  
Total Light Loss Factor (LLF): 0.76

**Luminaire Schedule**

| Label        | Qty. | Manufacturer/Fixture             | Ordering Information                    | Type                   | Lamp       | Color Temp | Dimming           | Drive Current | Controls | Voltage | Finish | Options | CRI | Mount | Mounting Ht.  |
|--------------|------|----------------------------------|-----------------------------------------|------------------------|------------|------------|-------------------|---------------|----------|---------|--------|---------|-----|-------|---------------|
| Canopy       | CAN  | 13                               | Phillips - Lightolier - SlimSurface LED | SSR-9-27K-7-2-Z10U     | LED        | 2700K      | 10v Dimming       |               |          | 120v    | w      |         | 90  |       | Ceiling (10') |
| CAN4         | 1    | iLight Technologies - Accent LED | T-24-W28-S-4F-SC-01                     | LED                    | n/a        | 3000K      | 10v Dimming       |               |          | 120v    | w      |         | n/a |       | Ceiling (10') |
| CAN8         | 20   | iLight Technologies - Accent LED | T-24-W28-S-8F-SC-01                     | LED                    | n/a        | 3000K      | 10v Dimming @ 30% |               |          | 120v    | w      |         | n/a |       | Ceiling (10') |
| Bollard      | BOL  | 5                                | MM Gite                                 | SEE100-ELIAS           | LED Accent | 2700K      | 10v Dimming       |               |          | 120v    | Black  |         | n/a |       | Ground        |
| Wall Mounted | WM2  | 1                                | Beacon Traverse                         | TRV-D-24NB-27-3K-T2-BL | 2          | LED        | 3000K             |               |          | 120v    | Black  |         | 80  |       | 16'           |
|              | WM3  | 3                                | Beacon Traverse                         | TRV-D-24NB-27-3K-T3-BL | 3          | LED        | 3000K             |               |          | 120v    | Black  |         | 80  |       | 16'           |
|              | WM4  | 5                                | Beacon Traverse                         | TRV-D-24NB-27-3K-T4-BL | 4          | LED        | 3000K             |               |          | 120v    | Black  |         | 80  |       | 16'           |
|              | WM1  | 1                                | Bega 44417                              | 44417-K27              | n/a        | LED        | 2700K             | 10v Dimming   |          | 120v    | Black  |         | 80  |       | 12'           |

**Notes:**  
\* Mounting height equates between the light source and the ground planes for using calculation photometric analysis.  
\* Voltage to be verified by Electrical Engineer prior to ordering.  
\* Drive Current - review drive current and wattage with Electrical Engineer and Contractor before installation.  
\* Dimming controls to be verified by Electrical Engineer prior to installation.

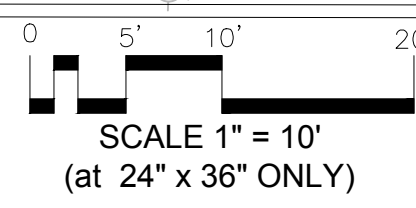

ISSUED FOR PERMITTING  
01/15/2019




GENERAL PLANTING NOTES:

1. THE LANDSCAPE CONTRACTOR SHALL LOCATE AND VERIFY THE EXISTENCE OF ALL UTILITIES PRIOR TO STARTING WORK. CONTACT DIG SAFE TWO FULL BUSINESS DAYS BEFORE PLANTING. (48 HOUR MIN.)
2. THE LANDSCAPE CONTRACTOR SHALL SUPPLY ALL PLANT MATERIAL IN QUANTITIES SUFFICIENT TO COMPLETE THE PLANTING SHOWN ON ALL DRAWINGS. THE PLAN QUANTITIES SHALL ALWAYS SUPERCEDE THE PLANT LIST.
- 3.
4. ALL PLANT MATERIAL SHALL CONFORM AND BE INSTALLED TO THE GUIDELINES ESTABLISHED BY THE CURRENT ANSI Z60.1.
5. NO PLANT SHALL BE PUT INTO THE GROUND BEFORE ROUGH GRADING HAS BEEN FINISHED AND APPROVED BY THE PROJECT LANDSCAPE ARCHITECT OR EQUAL.
6. THE LANDSCAPE CONTRACTOR SHALL PROVIDE AMENDED PLANTING SOIL AS PER THE CONTRACT SPECIFICATIONS.
7. SOIL DEPTH SHOULD BE AS LISTED BELOW WITH A 2/3 PLANTING SOIL TO 1/3 COMPOST MIX. EXISTING SOIL ON SITE WHICH MEETS THE CONTRACT SPECIFICATIONS MAY BE USED. REMOVE SUB GRADE AND OTHER GRAVEL FILL IN PLANTING AREAS ON SITE.
  - 7.1. GROUND COVER BEDS: 12" DEPTH.
  - 7.2. LAWN AREAS: 6" DEPTH
  - 7.3. SHRUB/PLANT BEDS: 18" DEPTH
8. PLANTS SHALL BE INSTALLED SUCH THAT THE ROOT FLARE IS AT OR SLIGHTLY ABOVE FINAL GRADE (DUE TO NURSERY PRACTICES THIS MAY REQUIRE REMOVING SOIL FROM THE TOP OF THE ROOT BALL TO LOCATE THE ROOT FLARE).
9. ALL PLANTS SHALL BE BALLED AND BURLAPPED OR CONTAINER GROWN AS SPECIFIED. NO CONTAINER GROWN STOCK WILL BE ACCEPTED IF IT IS ROOT BOUND. ALL ROOT WRAPPING MATERIAL MADE OF SYNTHETICS OR PLASTICS SHALL BE REMOVED AT THE TIME OF PLANTING.
10. WITH CONTAINER GROWN STOCK, THE CONTAINER SHALL BE REMOVED AND THE CONTAINER BALL SHALL BE CUT THROUGH THE SURFACE IN TWO VERTICAL LOCATIONS.
11. THE DAY PRIOR TO PLANTING, THE LOCATION OF ALL TREES AND SHRUBS SHALL BE FLAGGED FOR APPROVAL BY THE PROJECT LANDSCAPE ARCHITECT OR EQUAL.
9. LANDSCAPE ARCHITECT MAY REQUIRE ALL PLANTS BE SPRAYED WITH AN ANTIDESSICANT WITHIN 24 HOURS AFTER PLANTING. IN TEMPERATE ZONES, ALL PLANTS SHALL BE SPRAYED WITH AN ANTIDESSICANT AT THE BEGINNING OF THEIR FIRST WINTER.
10. STAKING PLANTS IS AT THE DISCRETION OF THE LANDSCAPE CONTRACTOR. ONLY STAKE PLANTS IN THE MANNER SPECIFIED IN THE PLANTING DETAILS.
11. ALL PLANTS SHALL BE WATERED THOROUGHLY TWICE DURING THE FIRST 24 HOUR PERIOD AFTER PLANTING. ALL PLANTS SHALL THEN BE WATERED WEEKLY, IF NECESSARY, DURING THE FIRST GROWING SEASON.
12. THE LANDSCAPE CONTRACTOR SHALL REFER TO THE CONTRACT SPECIFICATIONS FOR ADDITIONAL REQUIREMENTS.
13. THE LANDSCAPE CONTRACTOR SHALL REFER TO THE PLANT LIST FOR SEASONAL REQUIREMENTS RELATED TO THE TIME OF PLANTING.

PLANT SPACING CHART

| Spacing 'D' | Row 'A' | Number of Plants | Area Unit      |
|-------------|---------|------------------|----------------|
| 6" O.C.     | 5.2"    | 4.61             | 1 SQ. FT.      |
| 8" O.C.     | 6.93"   | 2.6              |                |
| 10" O.C.    | 8.66"   | 1.66             |                |
| 12" O.C.    | 10.4"   | 1.15             |                |
| 15" O.C.    | 13.0"   | 7.38             | 10 SQ. FT.     |
| 18" O.C.    | 15.8"   | 5.12             |                |
| 24" O.C.    | 20.8"   | 2.91             |                |
| 30" O.C.    | 26.0"   | 1.55             |                |
| 36" O.C.    | 30.0"   | 1.25             | 100 SQ. FT.    |
| 4' O.C.     | 3.46'   | 7.25             |                |
| 5' O.C.     | 4.38'   | 4.61             |                |
| 6' O.C.     | 5.2'    | 3.2              |                |
| 8' O.C.     | 6.93'   | 1.8              |                |
| 10' O.C.    | 8.66'   | 1.16             | 1000 SQ. FT.   |
| 12' O.C.    | 10.4'   | 8                |                |
| 15' O.C.    | 13.0'   | 5                |                |
| 20' O.C.    | 17.3'   | 2.88             |                |
| 25' O.C.    | 21.65'  | 1.85             | 10,000 SQ. FT. |
| 30' O.C.    | 26.0'   | 1.29             |                |
| 40' O.C.    | 34.6'   | 7.22             |                |

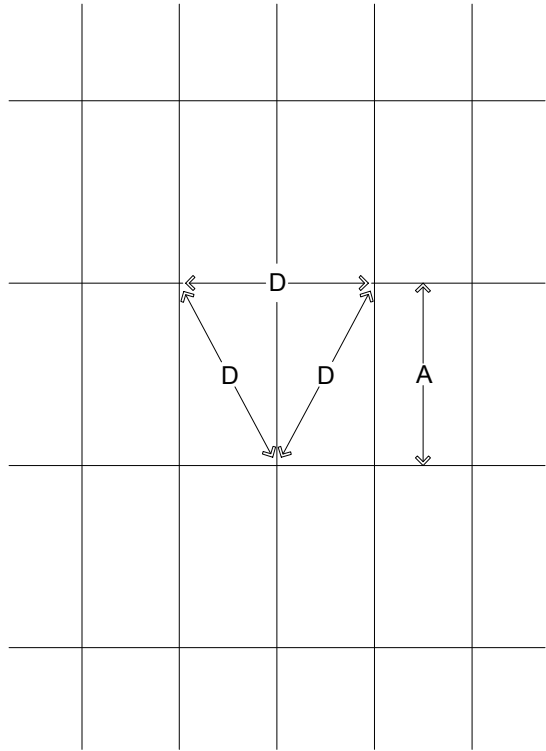

O.C. = ON CENTER

FOR USE WHEN PLANTS ARE SHOWN  
EQUIDISTANT FROM EACH OTHER (AS SHOWN)


PLANT SPACING CHART

7 PLANT SPACING CHART DETAIL

L-200 NTS


TREE PRUNING NOTES:

- CONSULT CITY TREE WARDEN PRIOR TO BEGINNING WORK
- REFER TO ANSI A300 (Part 1, MOST UPDATED VERSION) PRUNING SPECIFICATIONS FOR ADDITIONAL INFORMATION.
- WORK SHOULD BE PREFORMED BY A CERTIFIED ARBORIST OR PROFESSIONAL TREE COMPANY.
- AVOID DAMAGING BARK AND OTHER LIVING TISSUE THROUGHOUT THE PRUNING PROCESS.
- MAKE SURE PRUNING TOOLS ARE SHARP.
- MAKE CLEAN CUT AS CLOSE TO THE BRANCH COLLAR AS POSSIBLE. DO NOT LEAVE A STUB.
- REDUCE THE SIZE OF THE BRANCH FOR A BETTER CUT.
- THE FIRST AND SECOND CUTS SHOULD BISECT THE ANGLE BETWEEN ITS BRANCH BARK RIDGE AND AN IMAGINARY LINE PERPENDICULAR TO THE BRANCH OR STEM.
- NOT MORE THAN 25% OF GROWTH SHOULD BE REMOVED FROM A CANOPY DURING A GROWING SEASON.

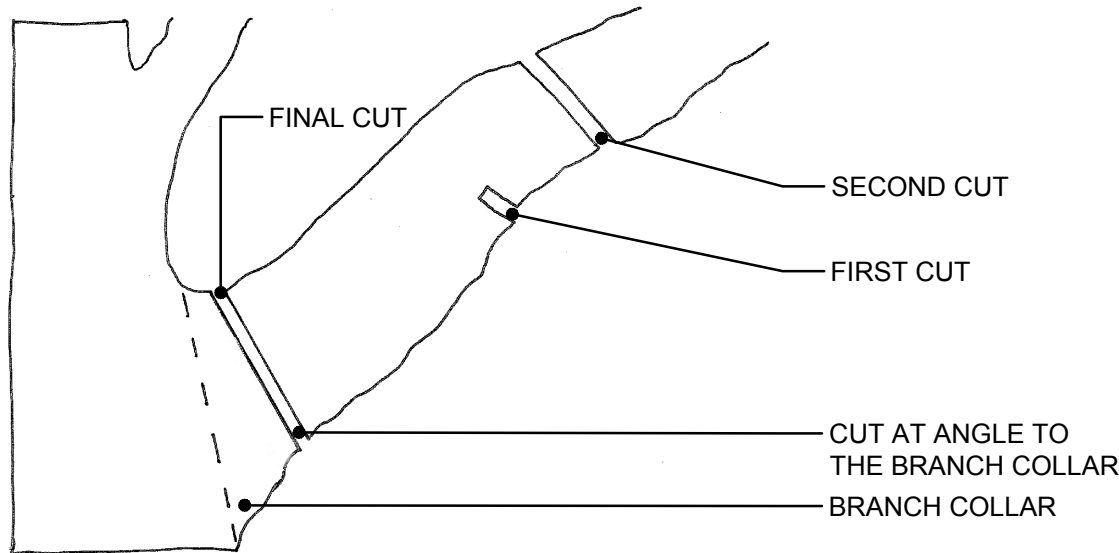


8 TREE PRUNING ILLUSTRATION

L-200 NTS

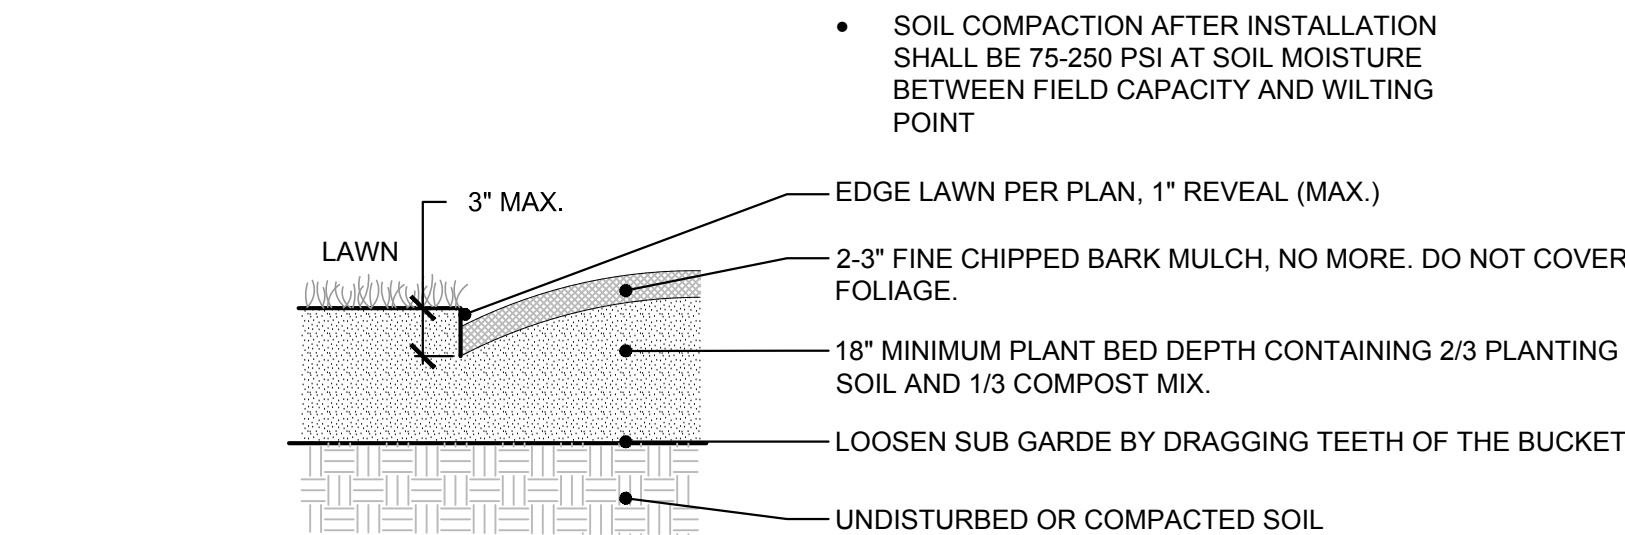


6 PLANT BED

L-200 NTS

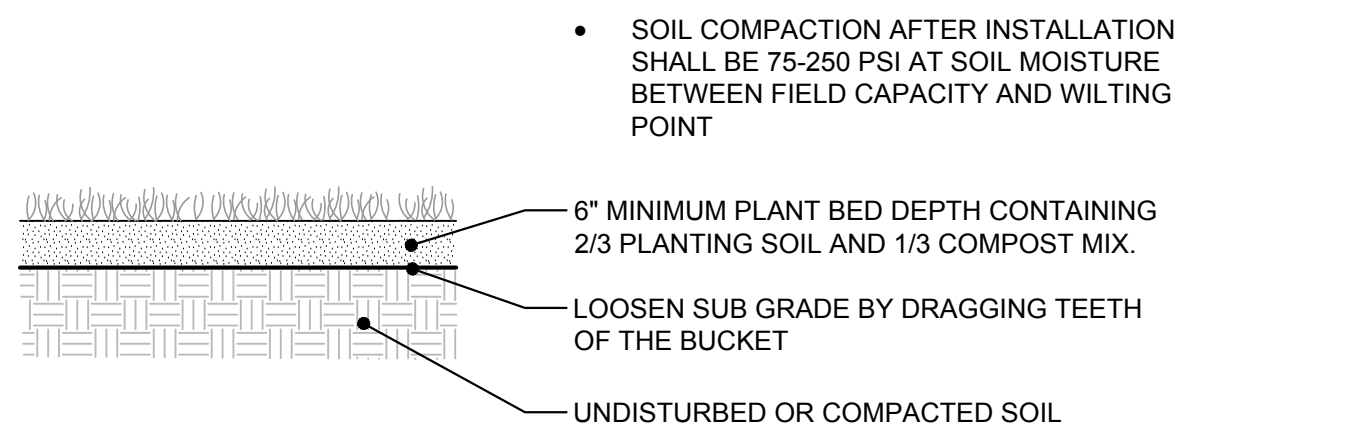


5 LAWN & SEEDING AREA

L-200 NTS

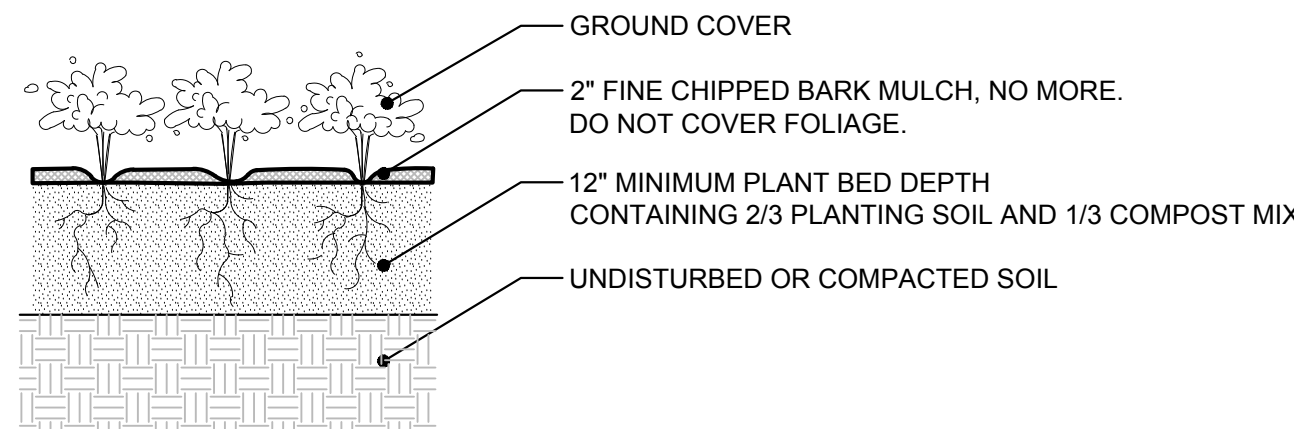


4 GROUND COVER PLANTING

L-200 NTS

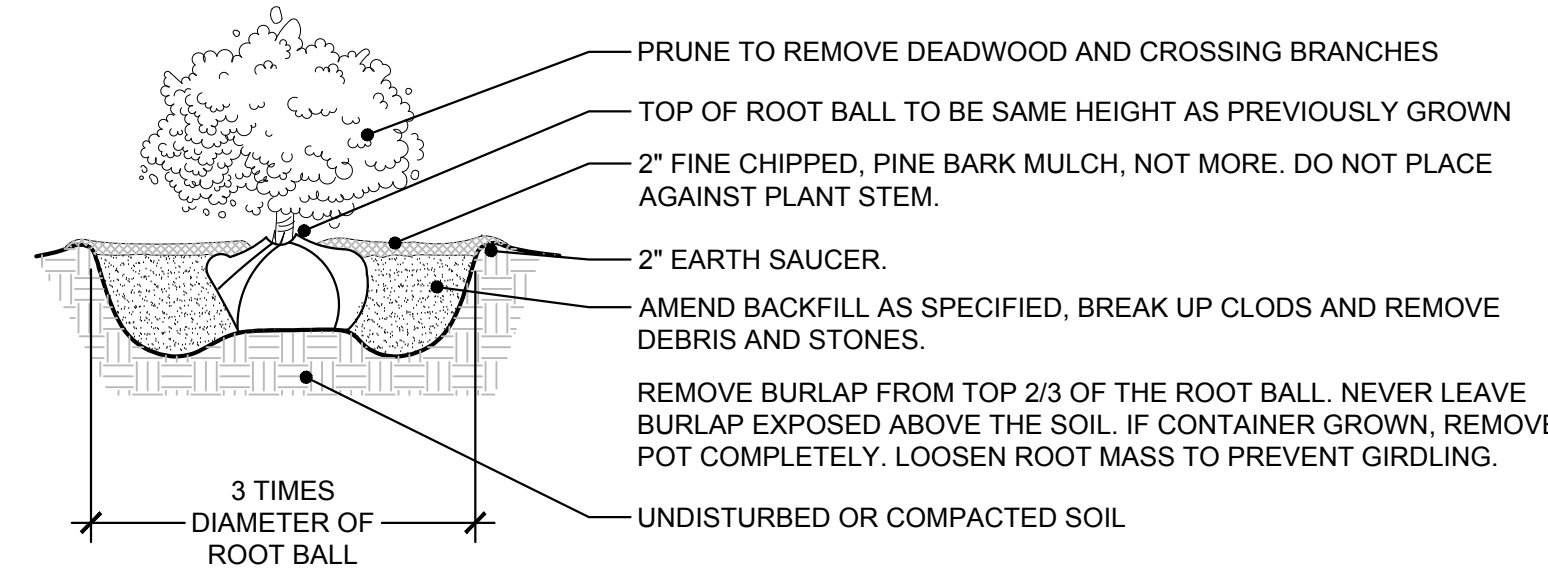

3 SHRUB PLANTING

L-200 NTS

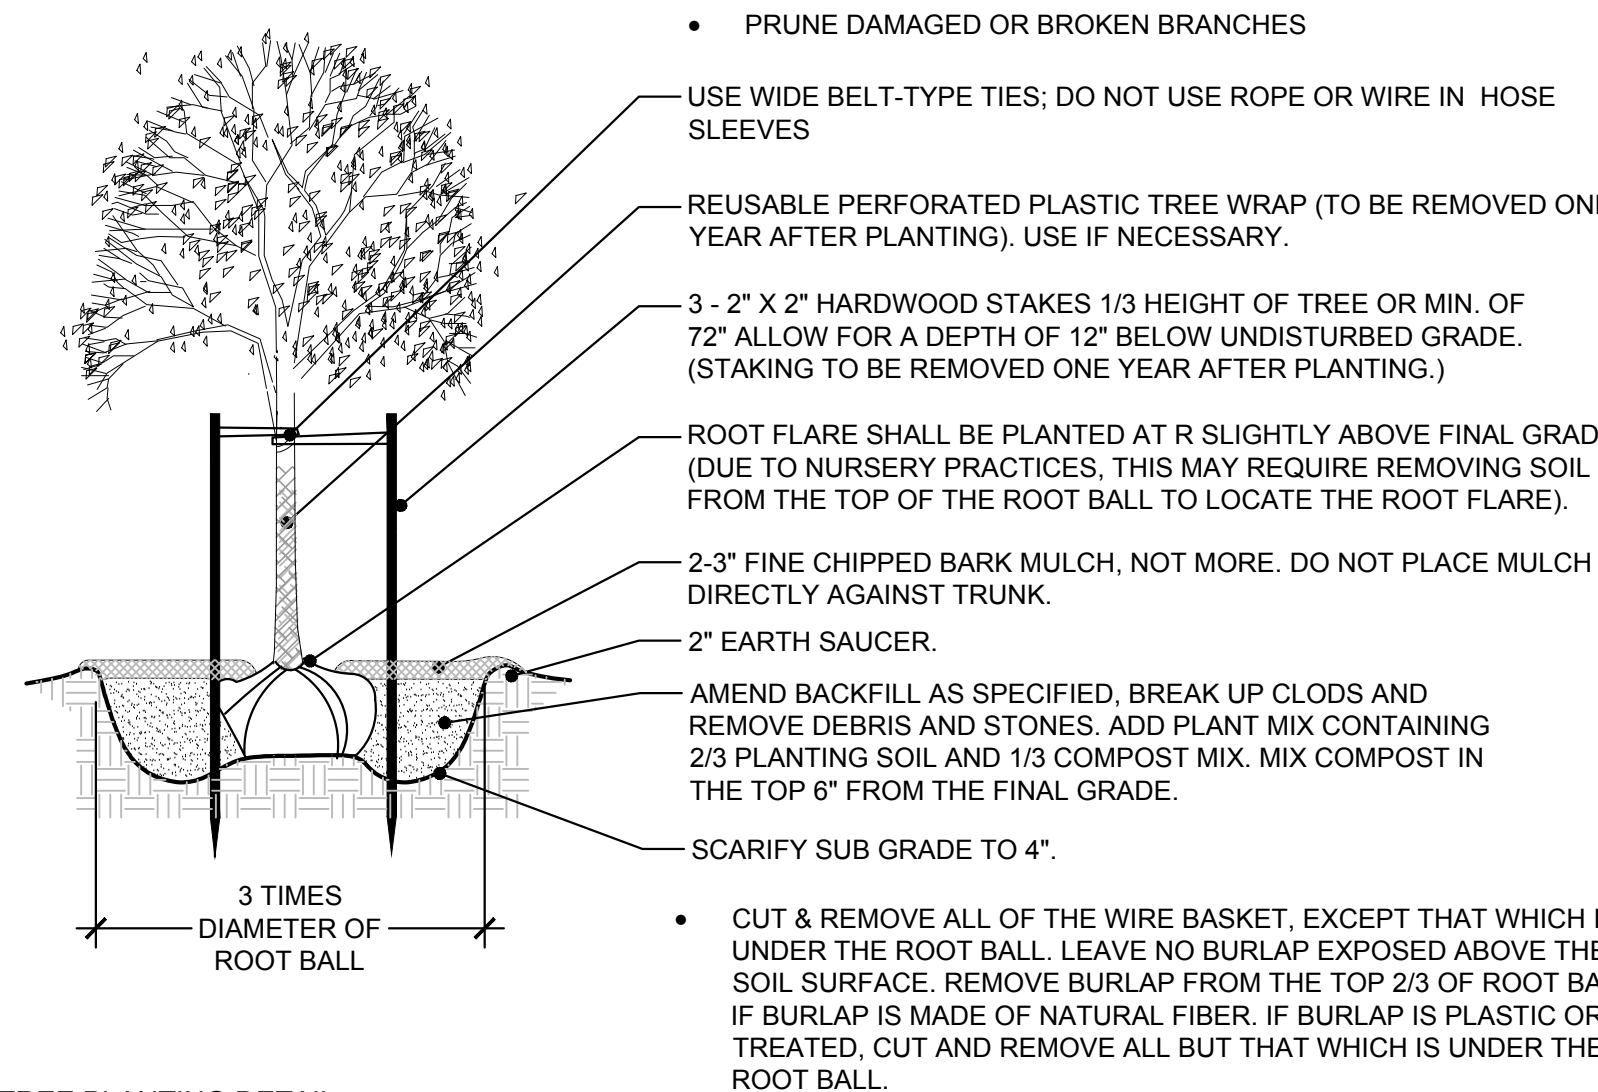

1 TREE PLANTING DETAIL

L-200 NTS

T. J. Boyle Associates, LLC

| revisions | date | revisions | date |
|-----------|------|-----------|------|
|           |      |           |      |
|           |      |           |      |
|           |      |           |      |

landscape architects • planning consultants

301 college street • burlington • vermont • 05401 802 • 658 • 3555 <http://www.tjboyle.com>

|                      |                 |                  |
|----------------------|-----------------|------------------|
| jbo/mjb<br>design by | jbo<br>drawn by | 01/15/19<br>date |
| jbo                  |                 |                  |

Hotel Champlain  
Landscape Details

sheet no:

L-200



PAVERS TO BE DETERMINED

PAVERS TO BE DETERMINED

rooflite

Certified Green Roof Media

SOIL SYSTEM OVERVIEW

PERENNIAL ROOFS

PERENNIAL ROOFS

- Perennial roofs are semi-intensive green roofs with a media depth of 6-8 inches.
- This system may need irrigation, depending on the regional climate and the kind of plants used.
- This system supports taller plants that require more root space & a consistent water supply, including perennials and grasses.
- Perennial green roofs give you the option to create an inviting and dynamic outdoor space with more structure and color.
- Perennial roofs may be across the whole roof area or integrated as part of a larger green roof application.

Weight

Biodiversity

Water Holding

Maintenance

LOWHIGH

PLANT MATERIAL

rooflite® semi-intensive

rooflite® separation fabric

rooflite® drain

ROOT RESISTANT WATERPROOFING (BY OTHERS)

ROOF STRUCTURE

ARTIFICIAL LIGHT

PERENNIAL PLANT

si

rooflite® semi-intensive

Used in projects where a wide range of perennials, grasses, small shrubs and evergreens or turf are specified. Supports vigorous growth and long-term success.

sf

rooflite® separation fabric

A root permeable fabric used to separate the growth media from the drainage layer.\*

dr

rooflite® drain

Granular lightweight aggregate that creates a natural root environment and can be used as an alternative to a synthetic drainage layer. It can also be used as a bedding layer when pavers or patios are specified.\*

FOR ILLUSTRATION ONLY. DO NOT USE FOR CONSTRUCTION. ONLY INTENDED FOR PLANNING PURPOSES. NOT TO SCALE. FOR FULL DRAWINGS, VISIT [ROOFLITE®. GROWTH MEDIA CAN ALSO BE USED IN COMBINATION WITH DRAIN & FILTER PRODUCTS SUPPLIED BY OTHERS.](http://www.rooflitesoil.com)

REV 01/03/17

Skyland USA, PO Box 159, Landenberg, PA 19350 610.268.0017 [rooflitesoil.com](http://www.rooflitesoil.com)

©2016 SKYLAND USA

4

PAVER 4

L-300

SCALE: NTS

2

PAVER 2

L-300

SCALE: NTS

PAVERS TO BE DETERMINED

PAVERS TO BE DETERMINED

3

PAVER 3

L-300

SCALE: NTS

1

PAVER 1

L-300

SCALE: NTS

|           |  |  |  |      |  |  |  |           |  |  |  |      |  |  |  |
|-----------|--|--|--|------|--|--|--|-----------|--|--|--|------|--|--|--|
| revisions |  |  |  | date |  |  |  | revisions |  |  |  | date |  |  |  |
|           |  |  |  |      |  |  |  |           |  |  |  |      |  |  |  |
|           |  |  |  |      |  |  |  |           |  |  |  |      |  |  |  |
|           |  |  |  |      |  |  |  |           |  |  |  |      |  |  |  |

T. J. Boyle Associates, LLC

landscape architects • planning consultants

301 college street • burlington • vermont • 05401 802 • 658 • 3555 <http://www.tjboyle.com>

jbo/mjb

design by

jbo

drawn by

01/15/19

date

Hotel Champlain

Hardscape Details

sheet no: L-300












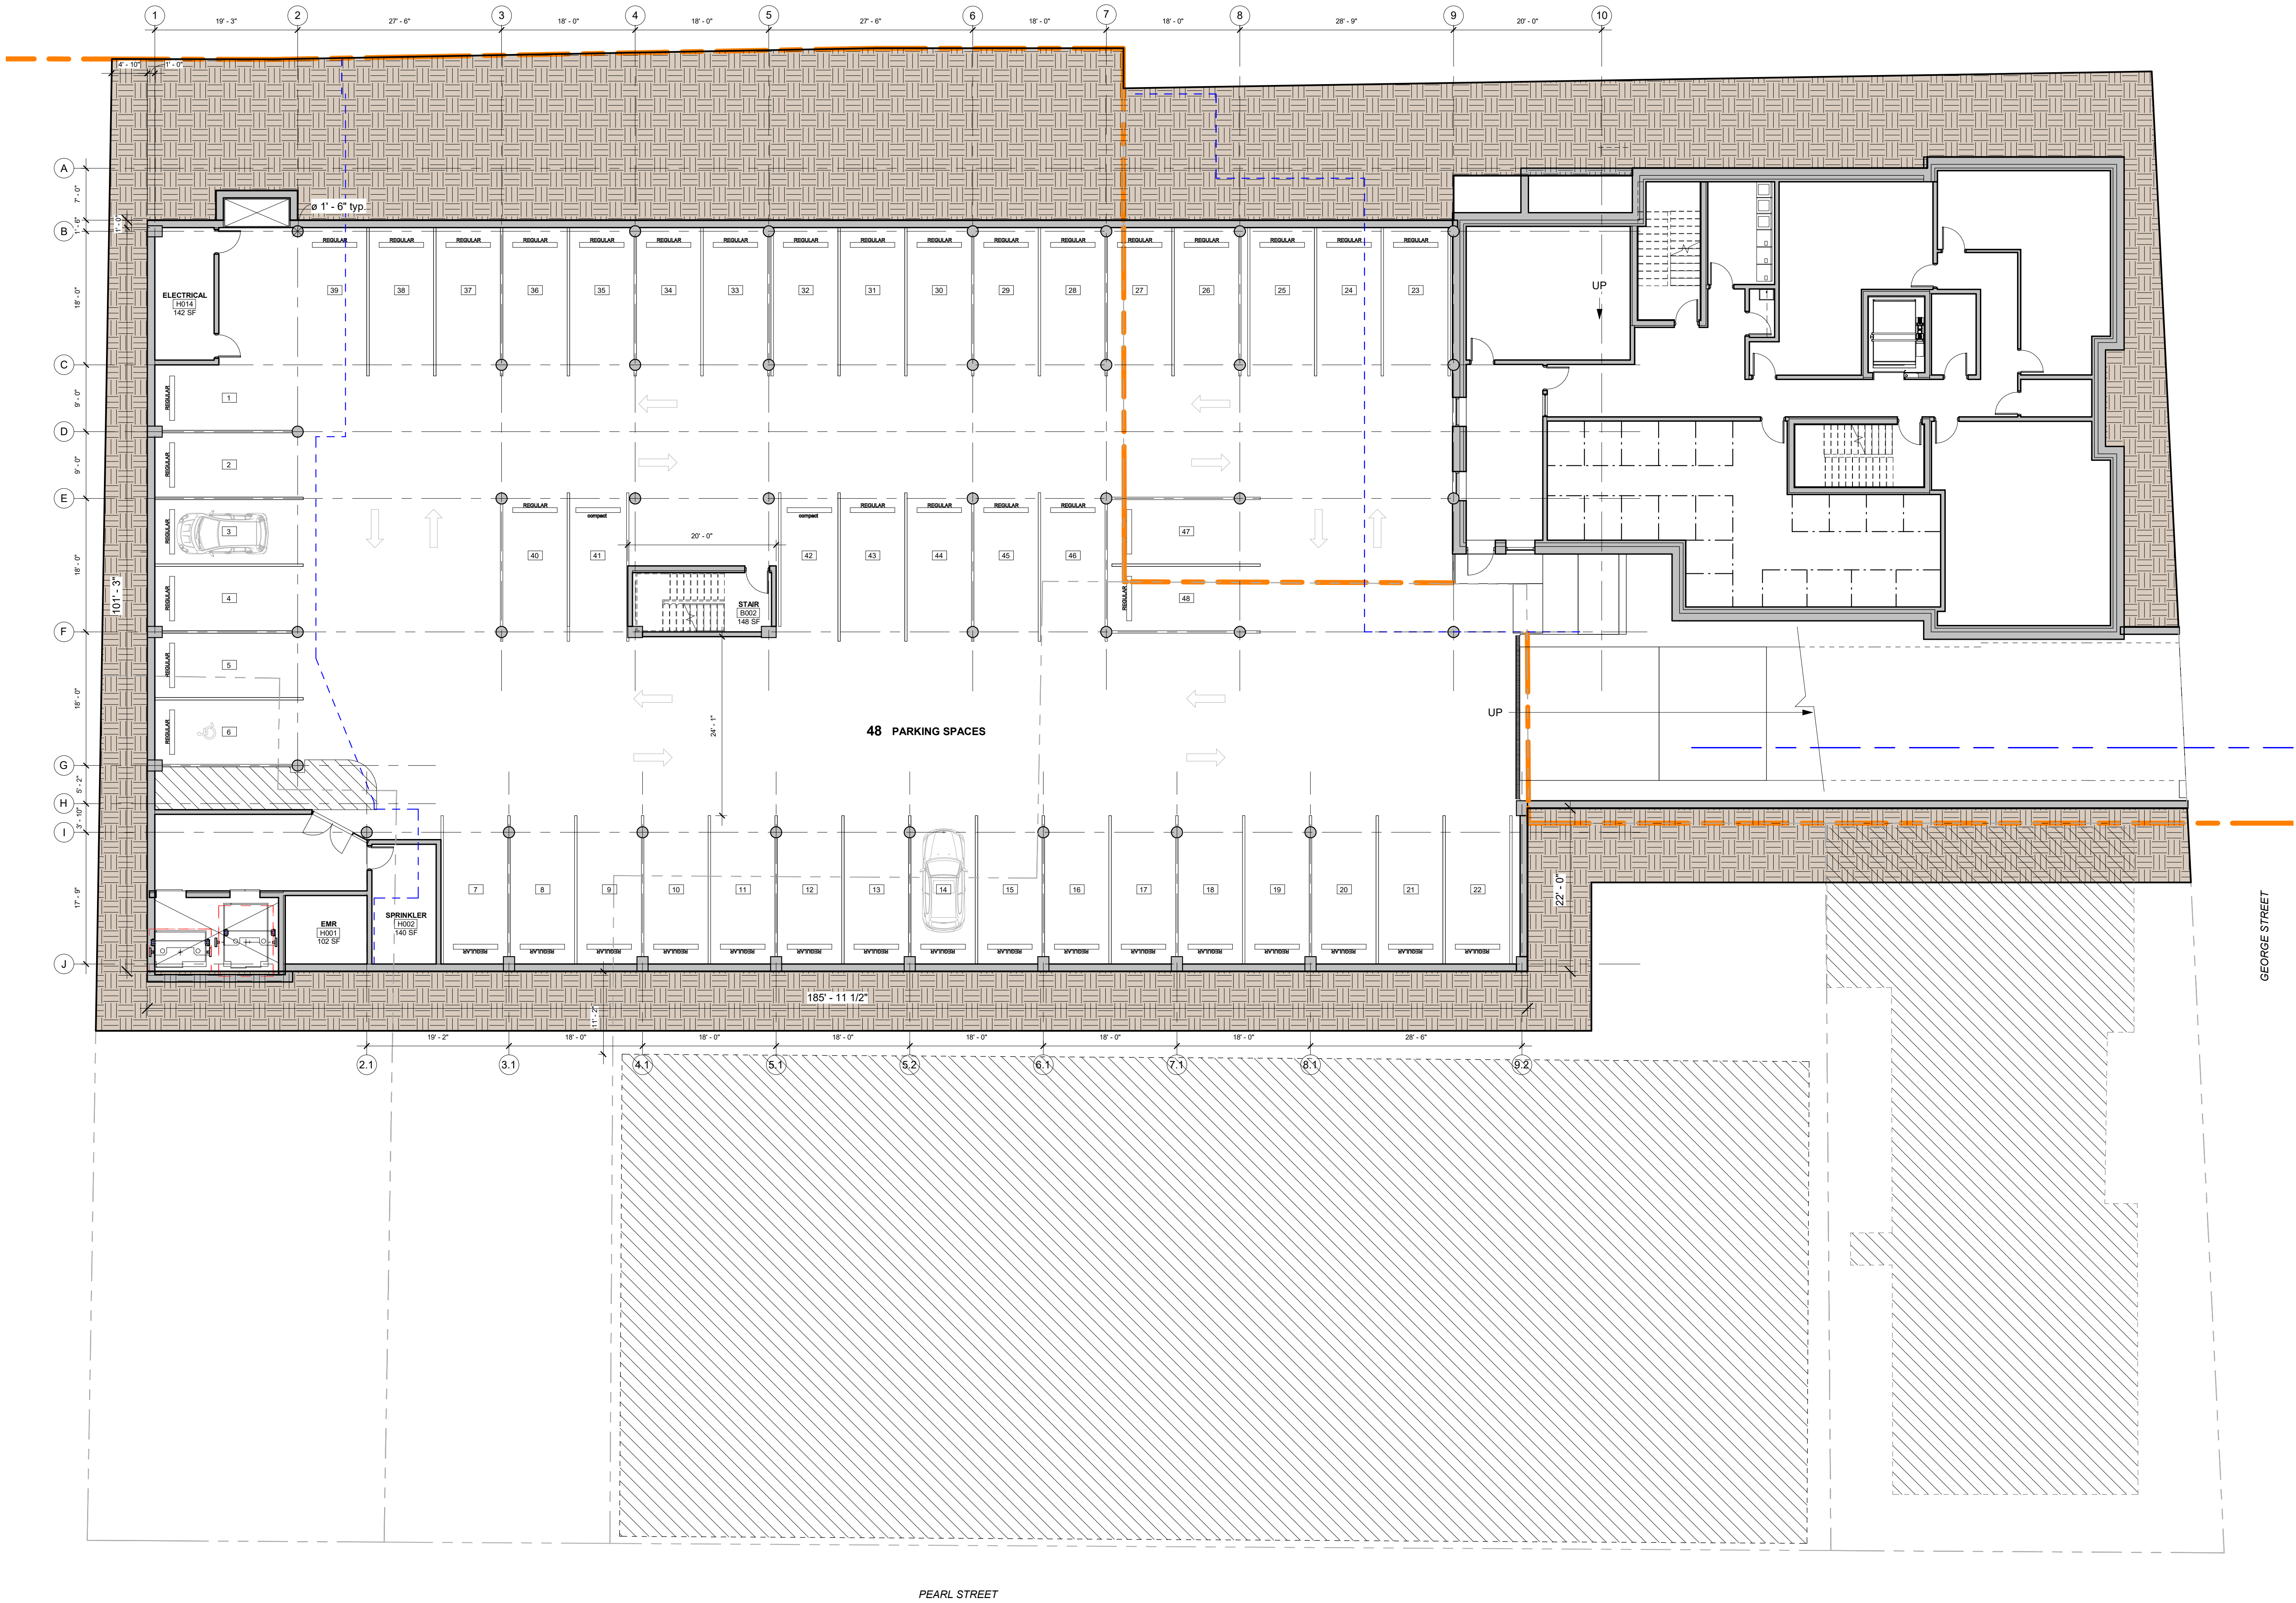

1 BELOW GRADE FLOOR PLAN  
3/32" = 1'-0"

ZONING PERMIT SET



HOTEL CHAMPLAIN  
64-68 PEARL STREET  
BURLINGTON, VT 05401

project name:


scale: 3/32" = 1'-0"  
project no. 15-1102  
checked by: JBA  
drawn by: AS  
date: 01/15/19

| Date | Revisions |
|------|-----------|
|------|-----------|

sheet title:  
BELOW GRADE  
PARKING

sheet no.  
**A2.0**  
HOTEL



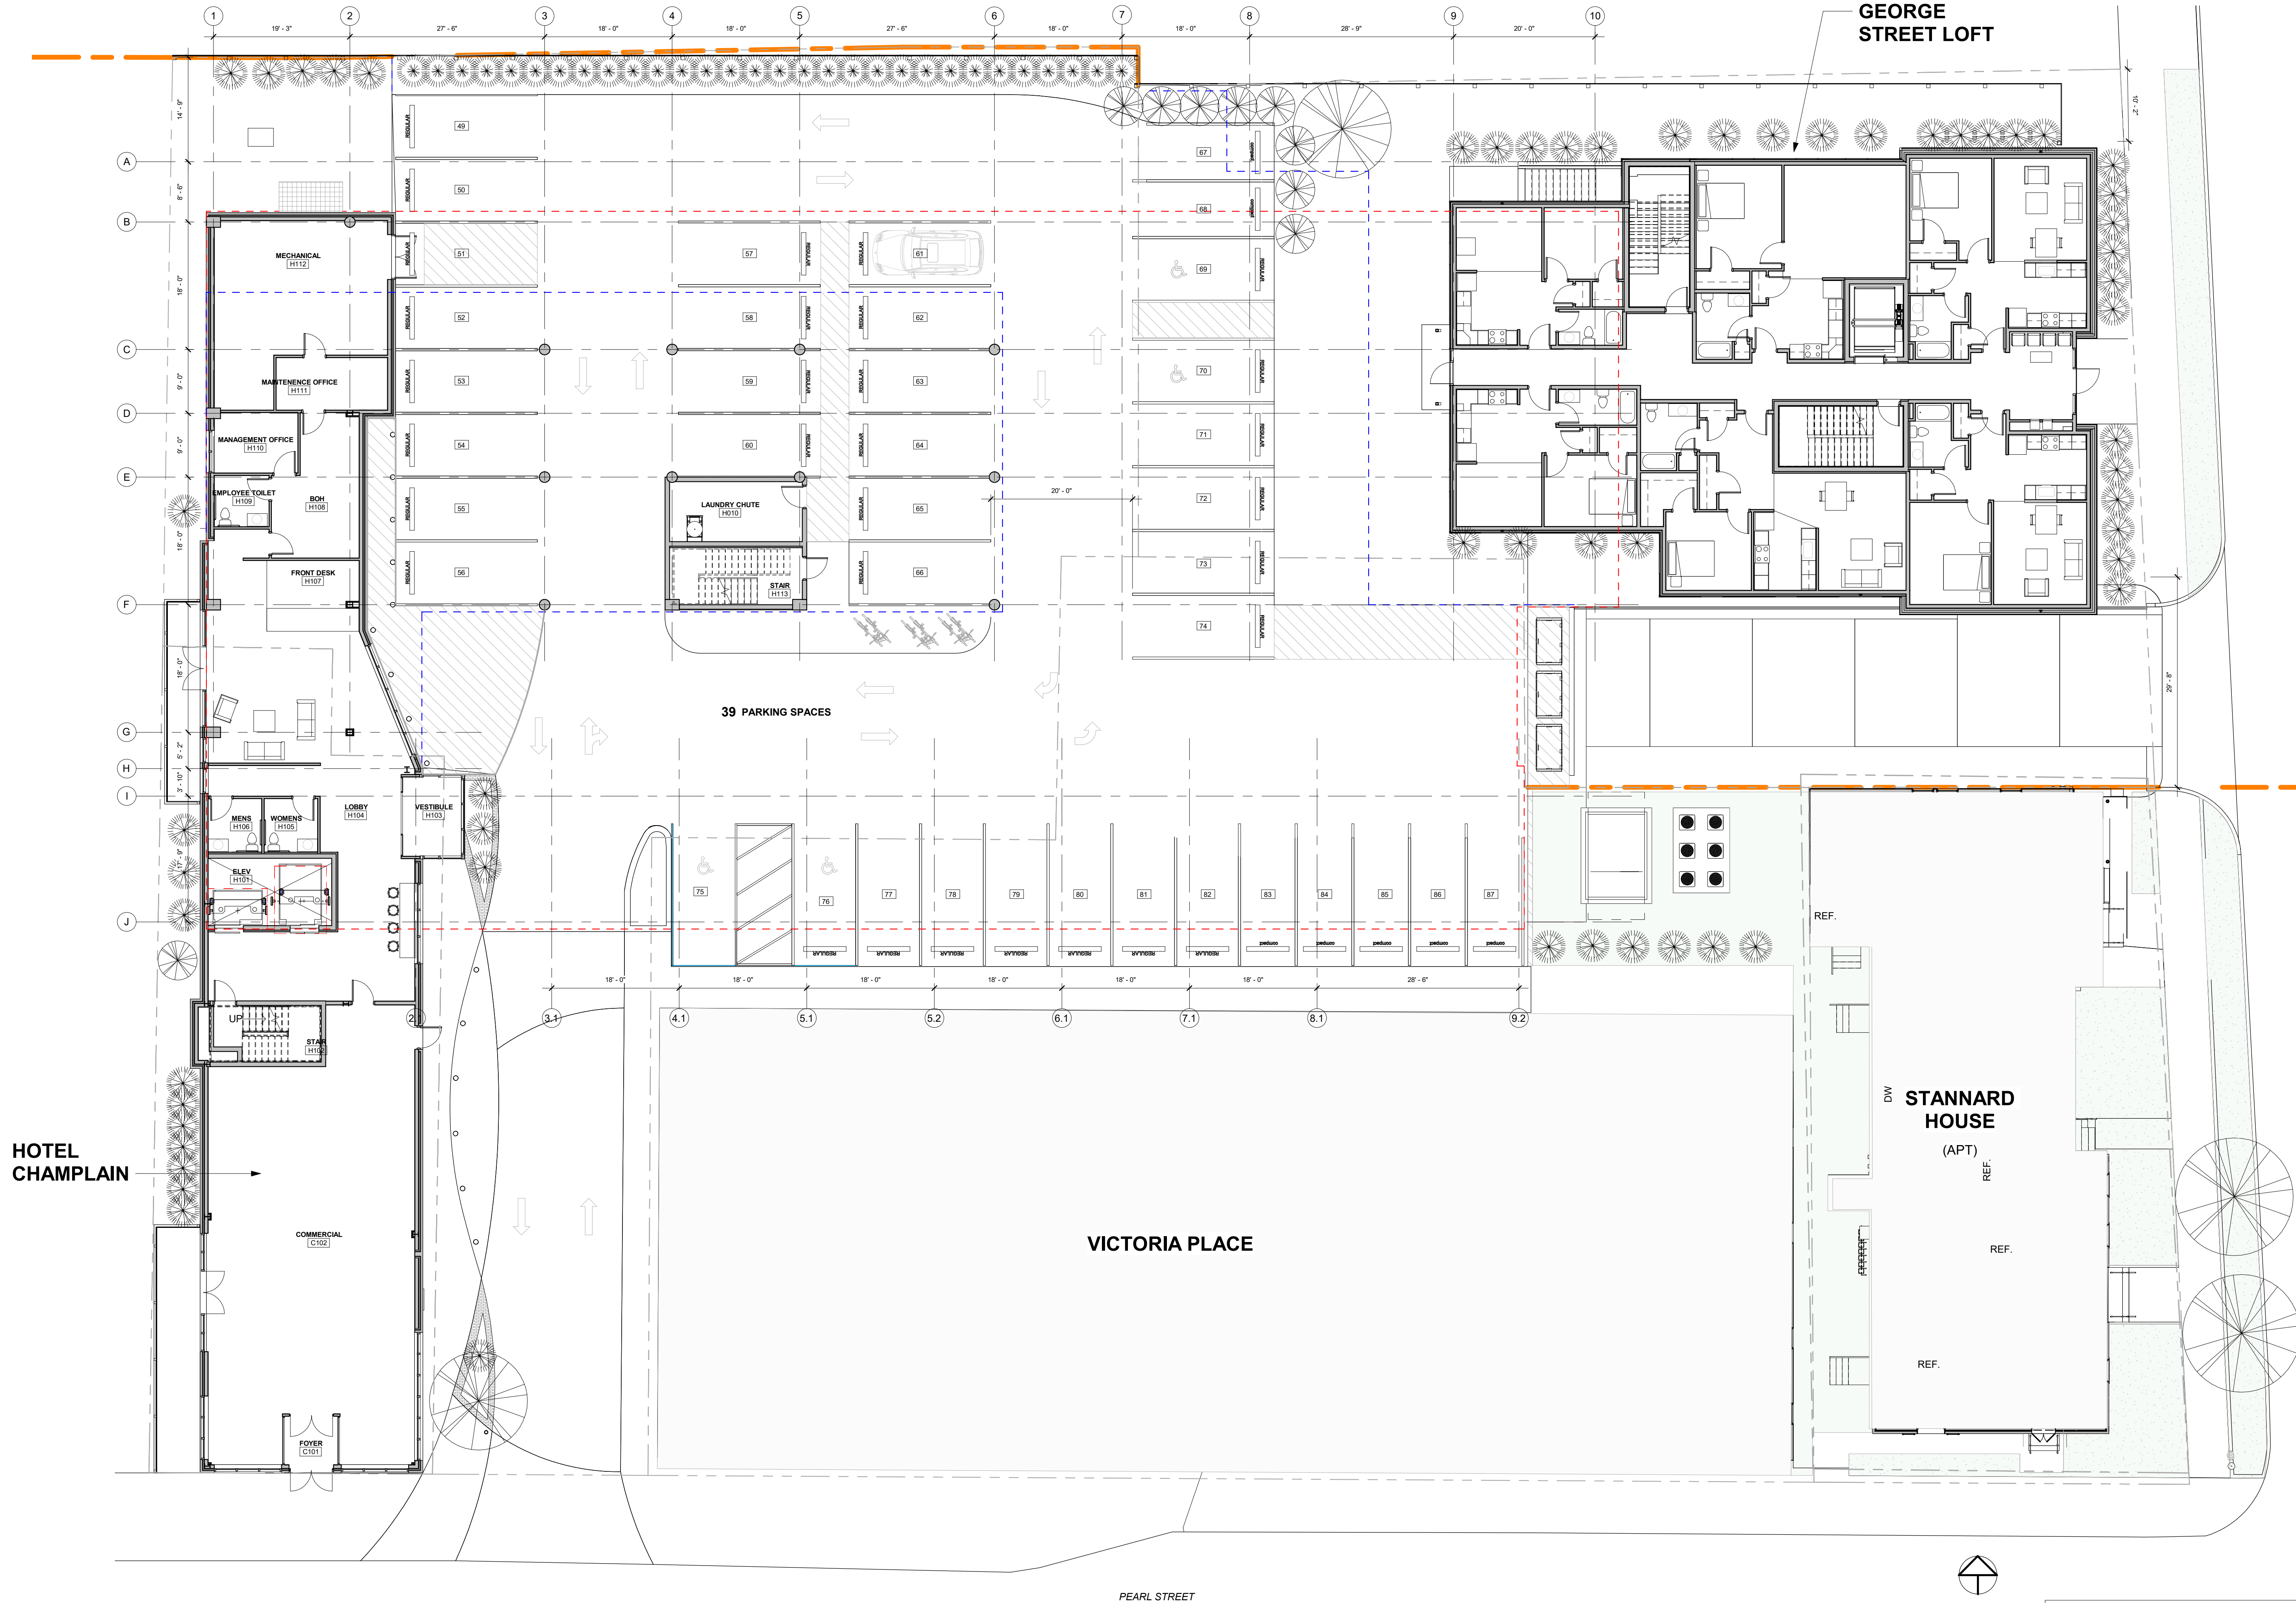

1 GROUND LEVEL FLOOR PLAN  
3/32" = 1'-0"

ZONING PERMIT SET



project name:  
HOTEL CHAMPLAIN  
64-68 PEARL STREET  
BURLINGTON, VT 05401

scale: 3/32" = 1'-0"  
project no. 15-1102  
checked by: JBA  
drawn by: AS/EC  
date: 01/15/19


| Date | Revisions |
|------|-----------|
|------|-----------|

sheet title:  
GROUND LEVEL  
PARKING

sheet no.  
**A2.1**  
HOTEL



1 BELOW GRADE FLOOR PLAN  
1/8" = 1'-0"

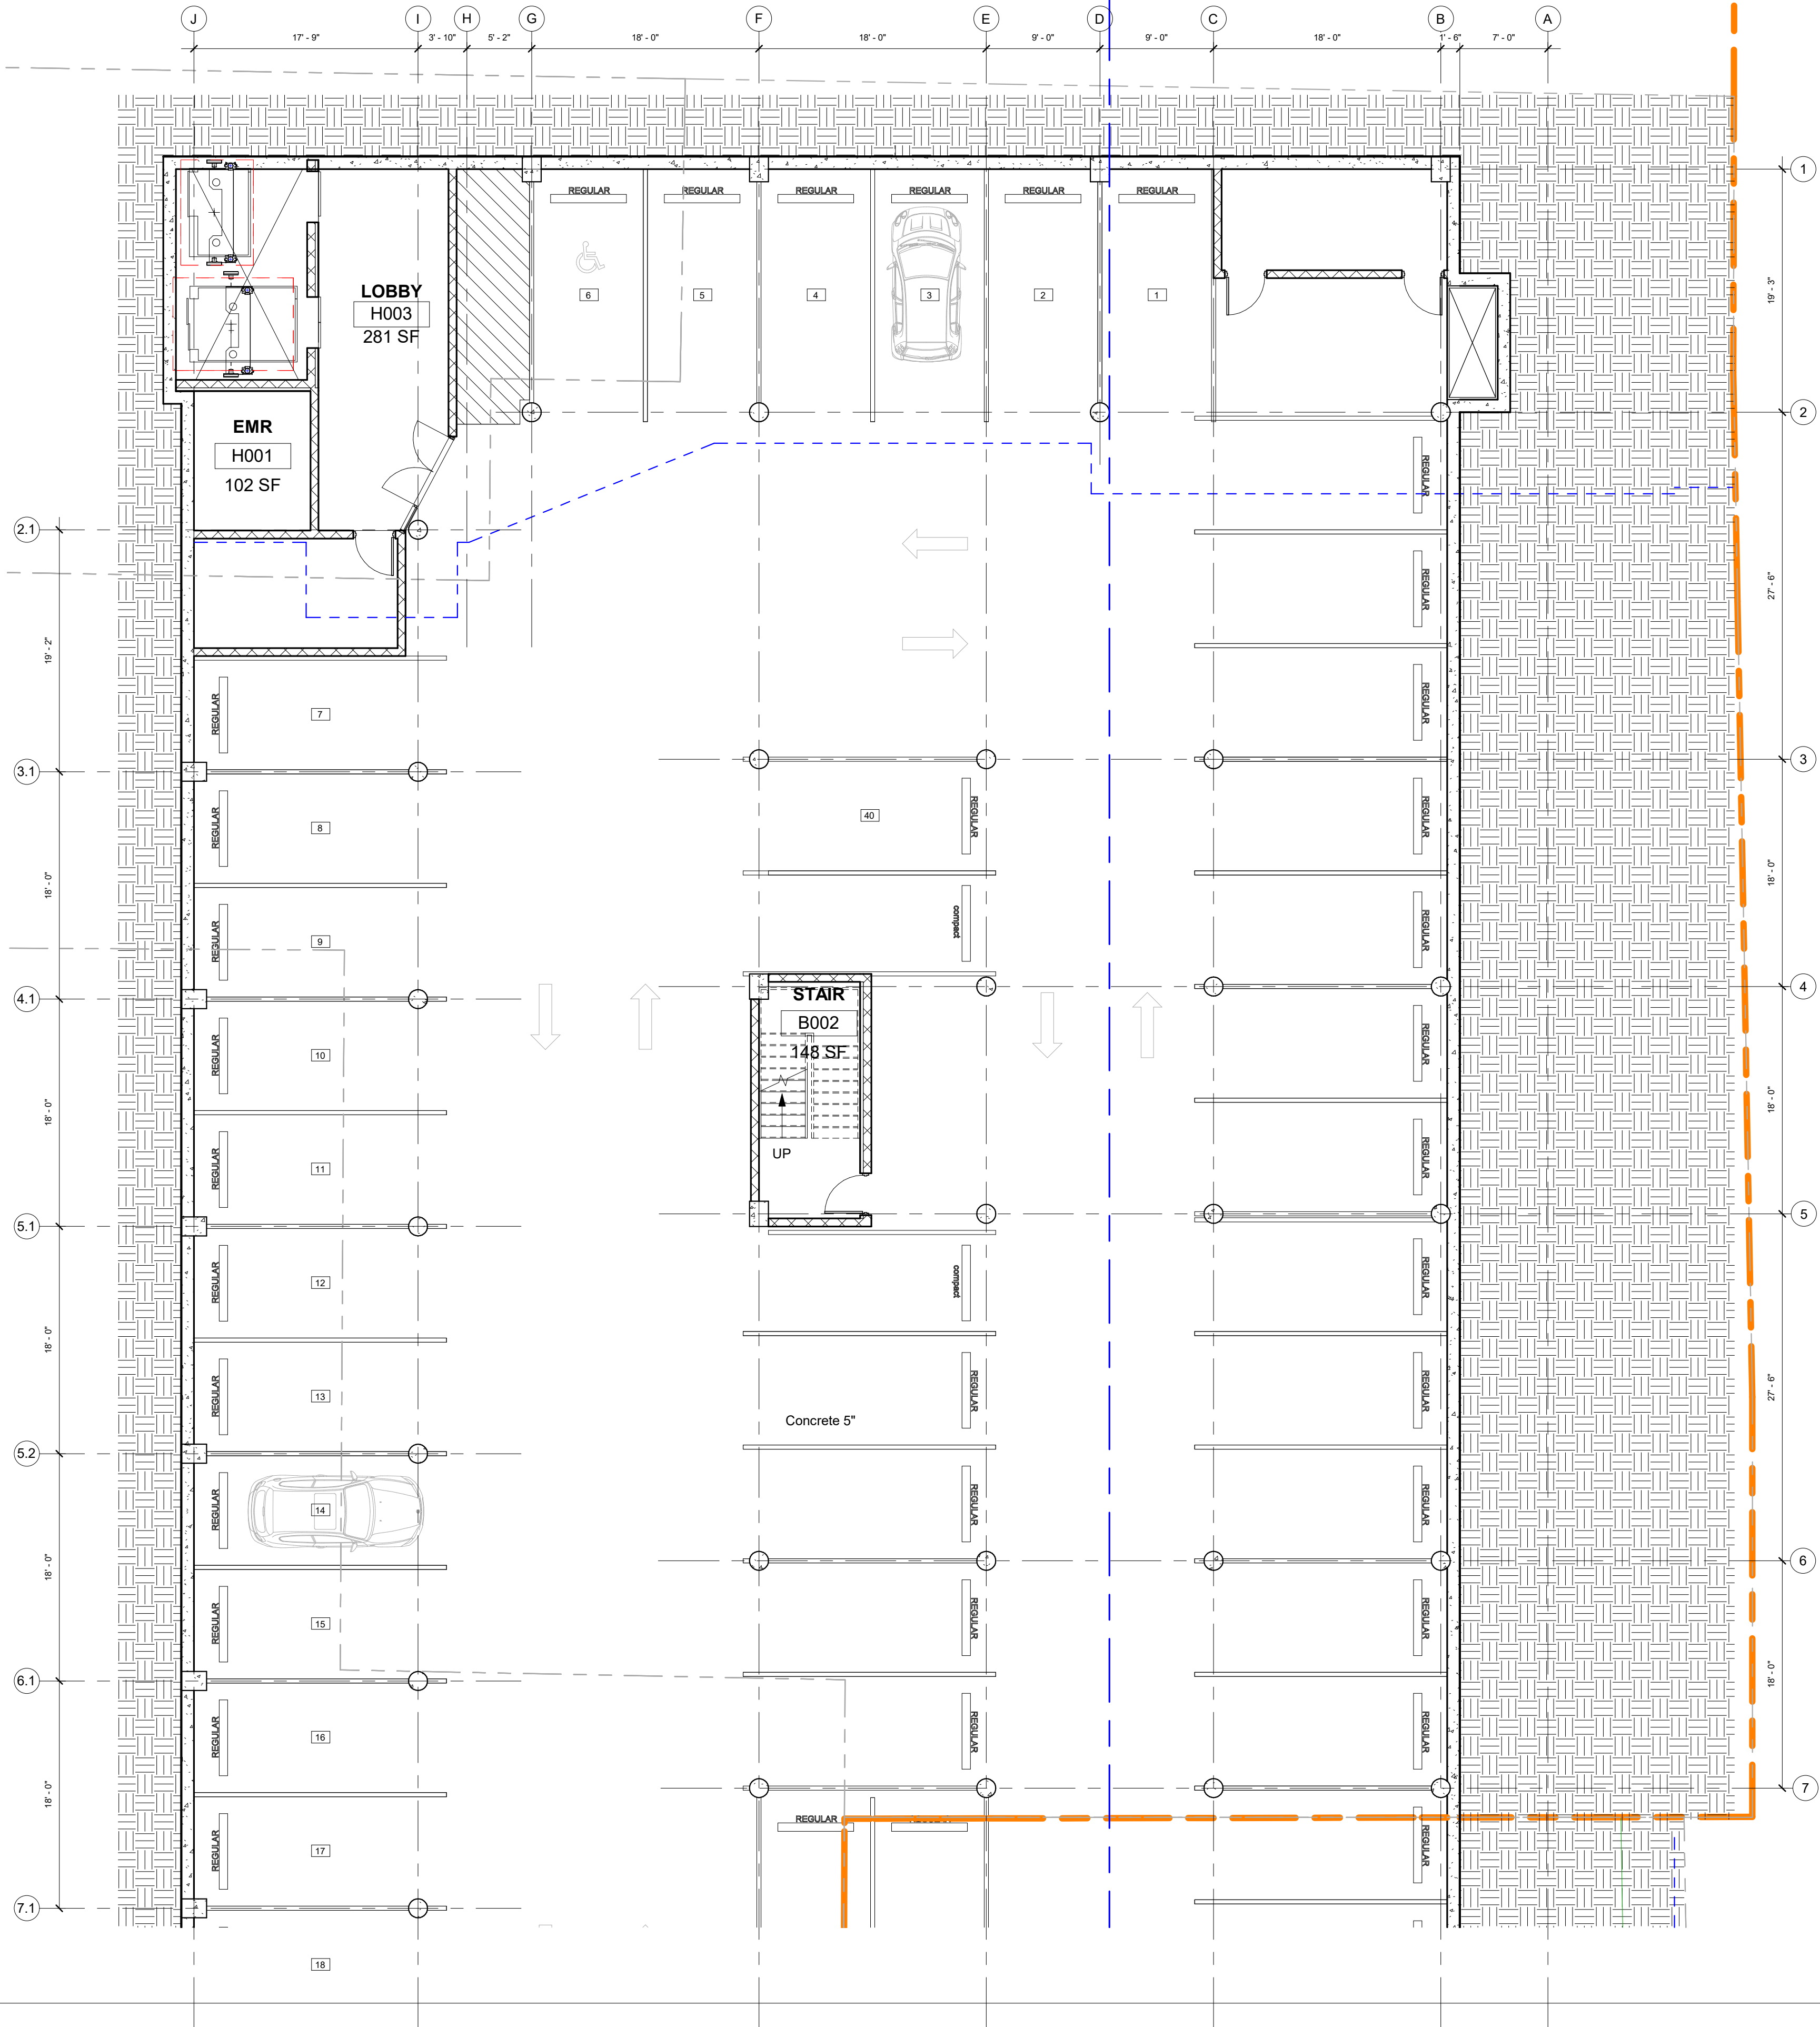

ZONING PERMIT SET



7 CARMICHAEL STREET ESSEX JUNCTION, VT 05452  
P. 802.879.5153 F. 802.872.2764 SCOTTPARTNERS.COM

HOTEL CHAMPLAIN  
64-68 PEARL STREET  
BURLINGTON, VT 05401

project name:


scale: 1/8" = 1'-0"  
project no. 15-1102  
checked by: JBA/TS  
drawn by: JN/AS/EC  
date: 01/15/19

Date Revisions

sheet title:  
HOTEL - BELOW  
GRADE PLAN


sheet no.  
A2.3  
HOTEL



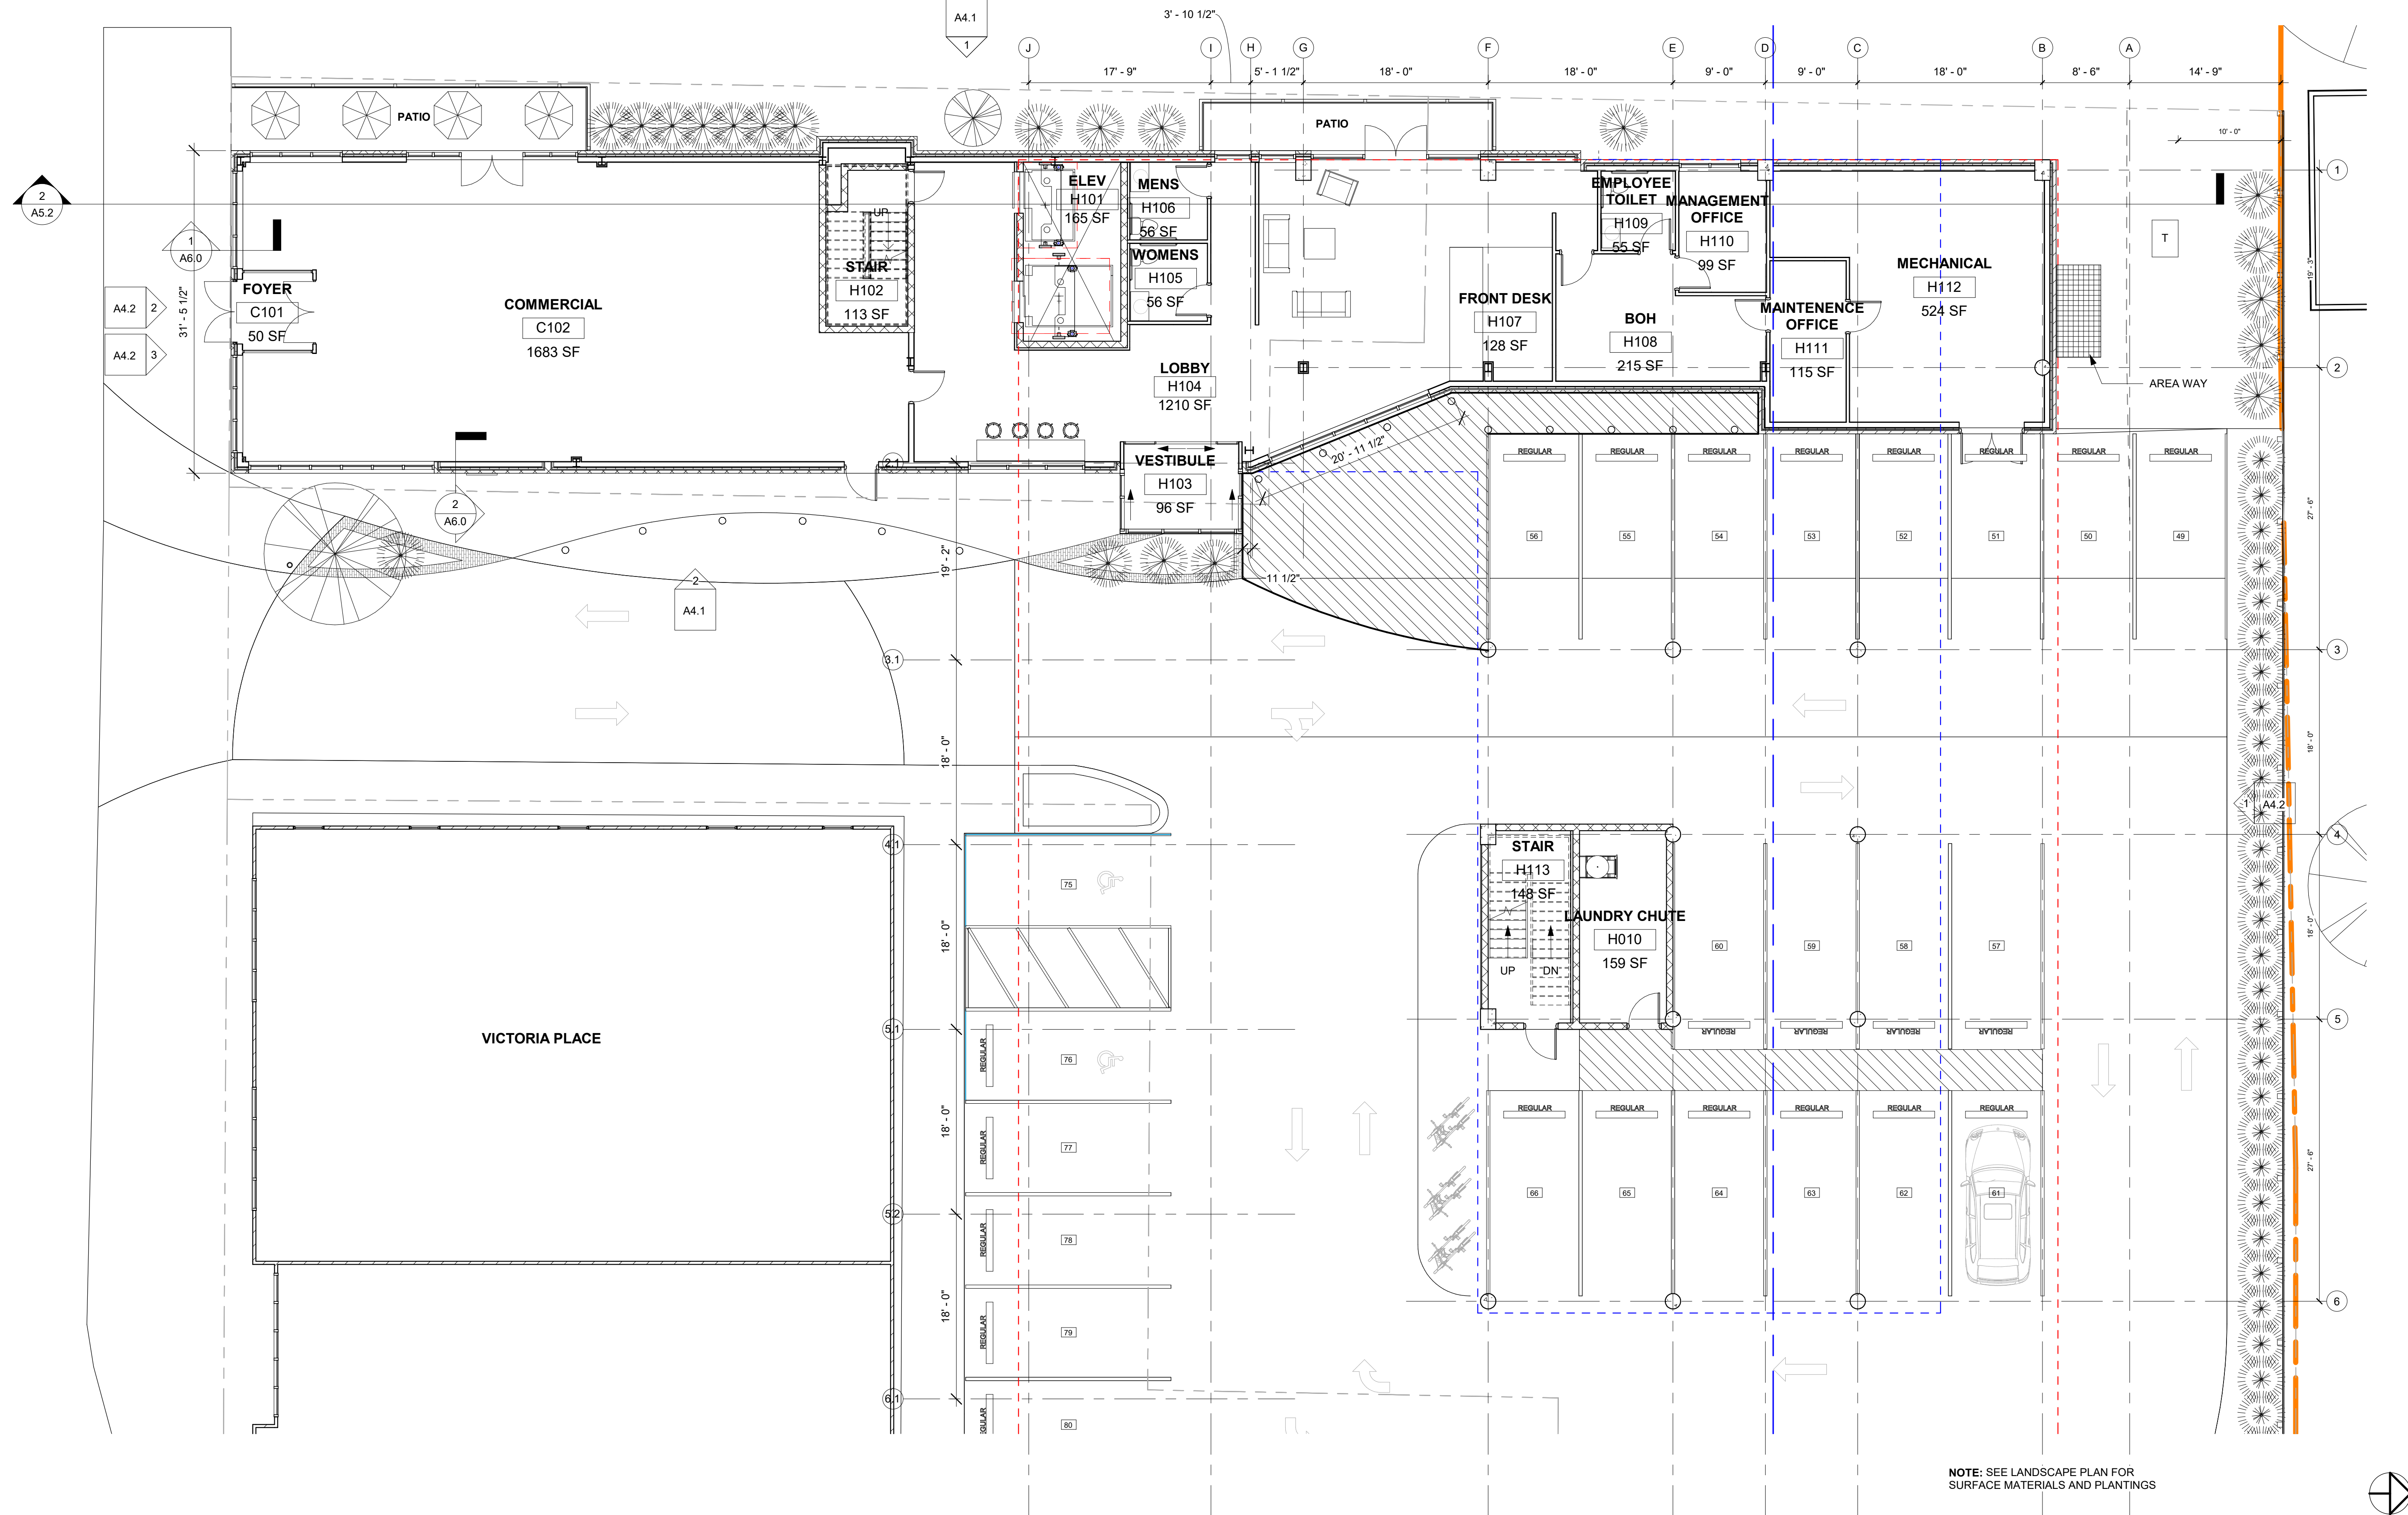

1 FIRST FLOOR PLAN  
1/8" = 1'-0"

ZONING PERMIT SET

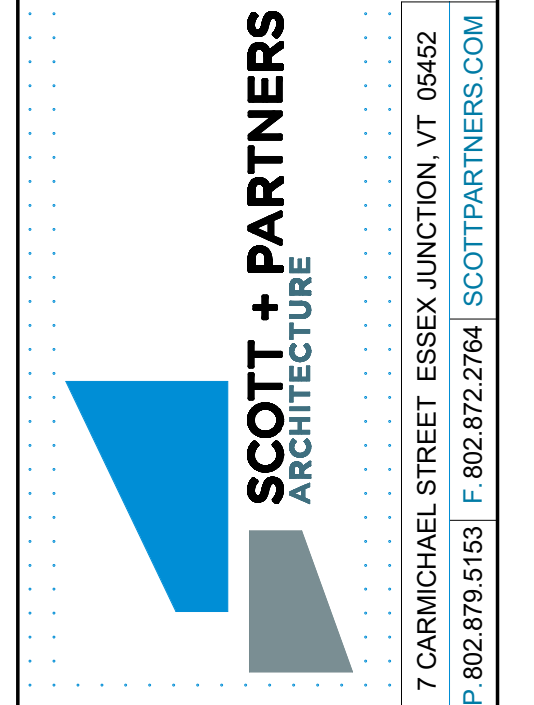

project name:  
**HOTEL CHAMPLAIN**  
**64-68 PEARL STREET**  
**BURLINGTON, VT 05401**


scale: 1/8" = 1'-0"  
project no. 15-1102  
checked by: JA/TS  
drawn by: JN/AS/EC  
date: 01/15/19

| Date | Revisions |
|------|-----------|
|------|-----------|

sheet title:  
**HOTEL - FIRST FLOOR PLAN**


sheet no.  
**A2.4**  
**HOTEL**



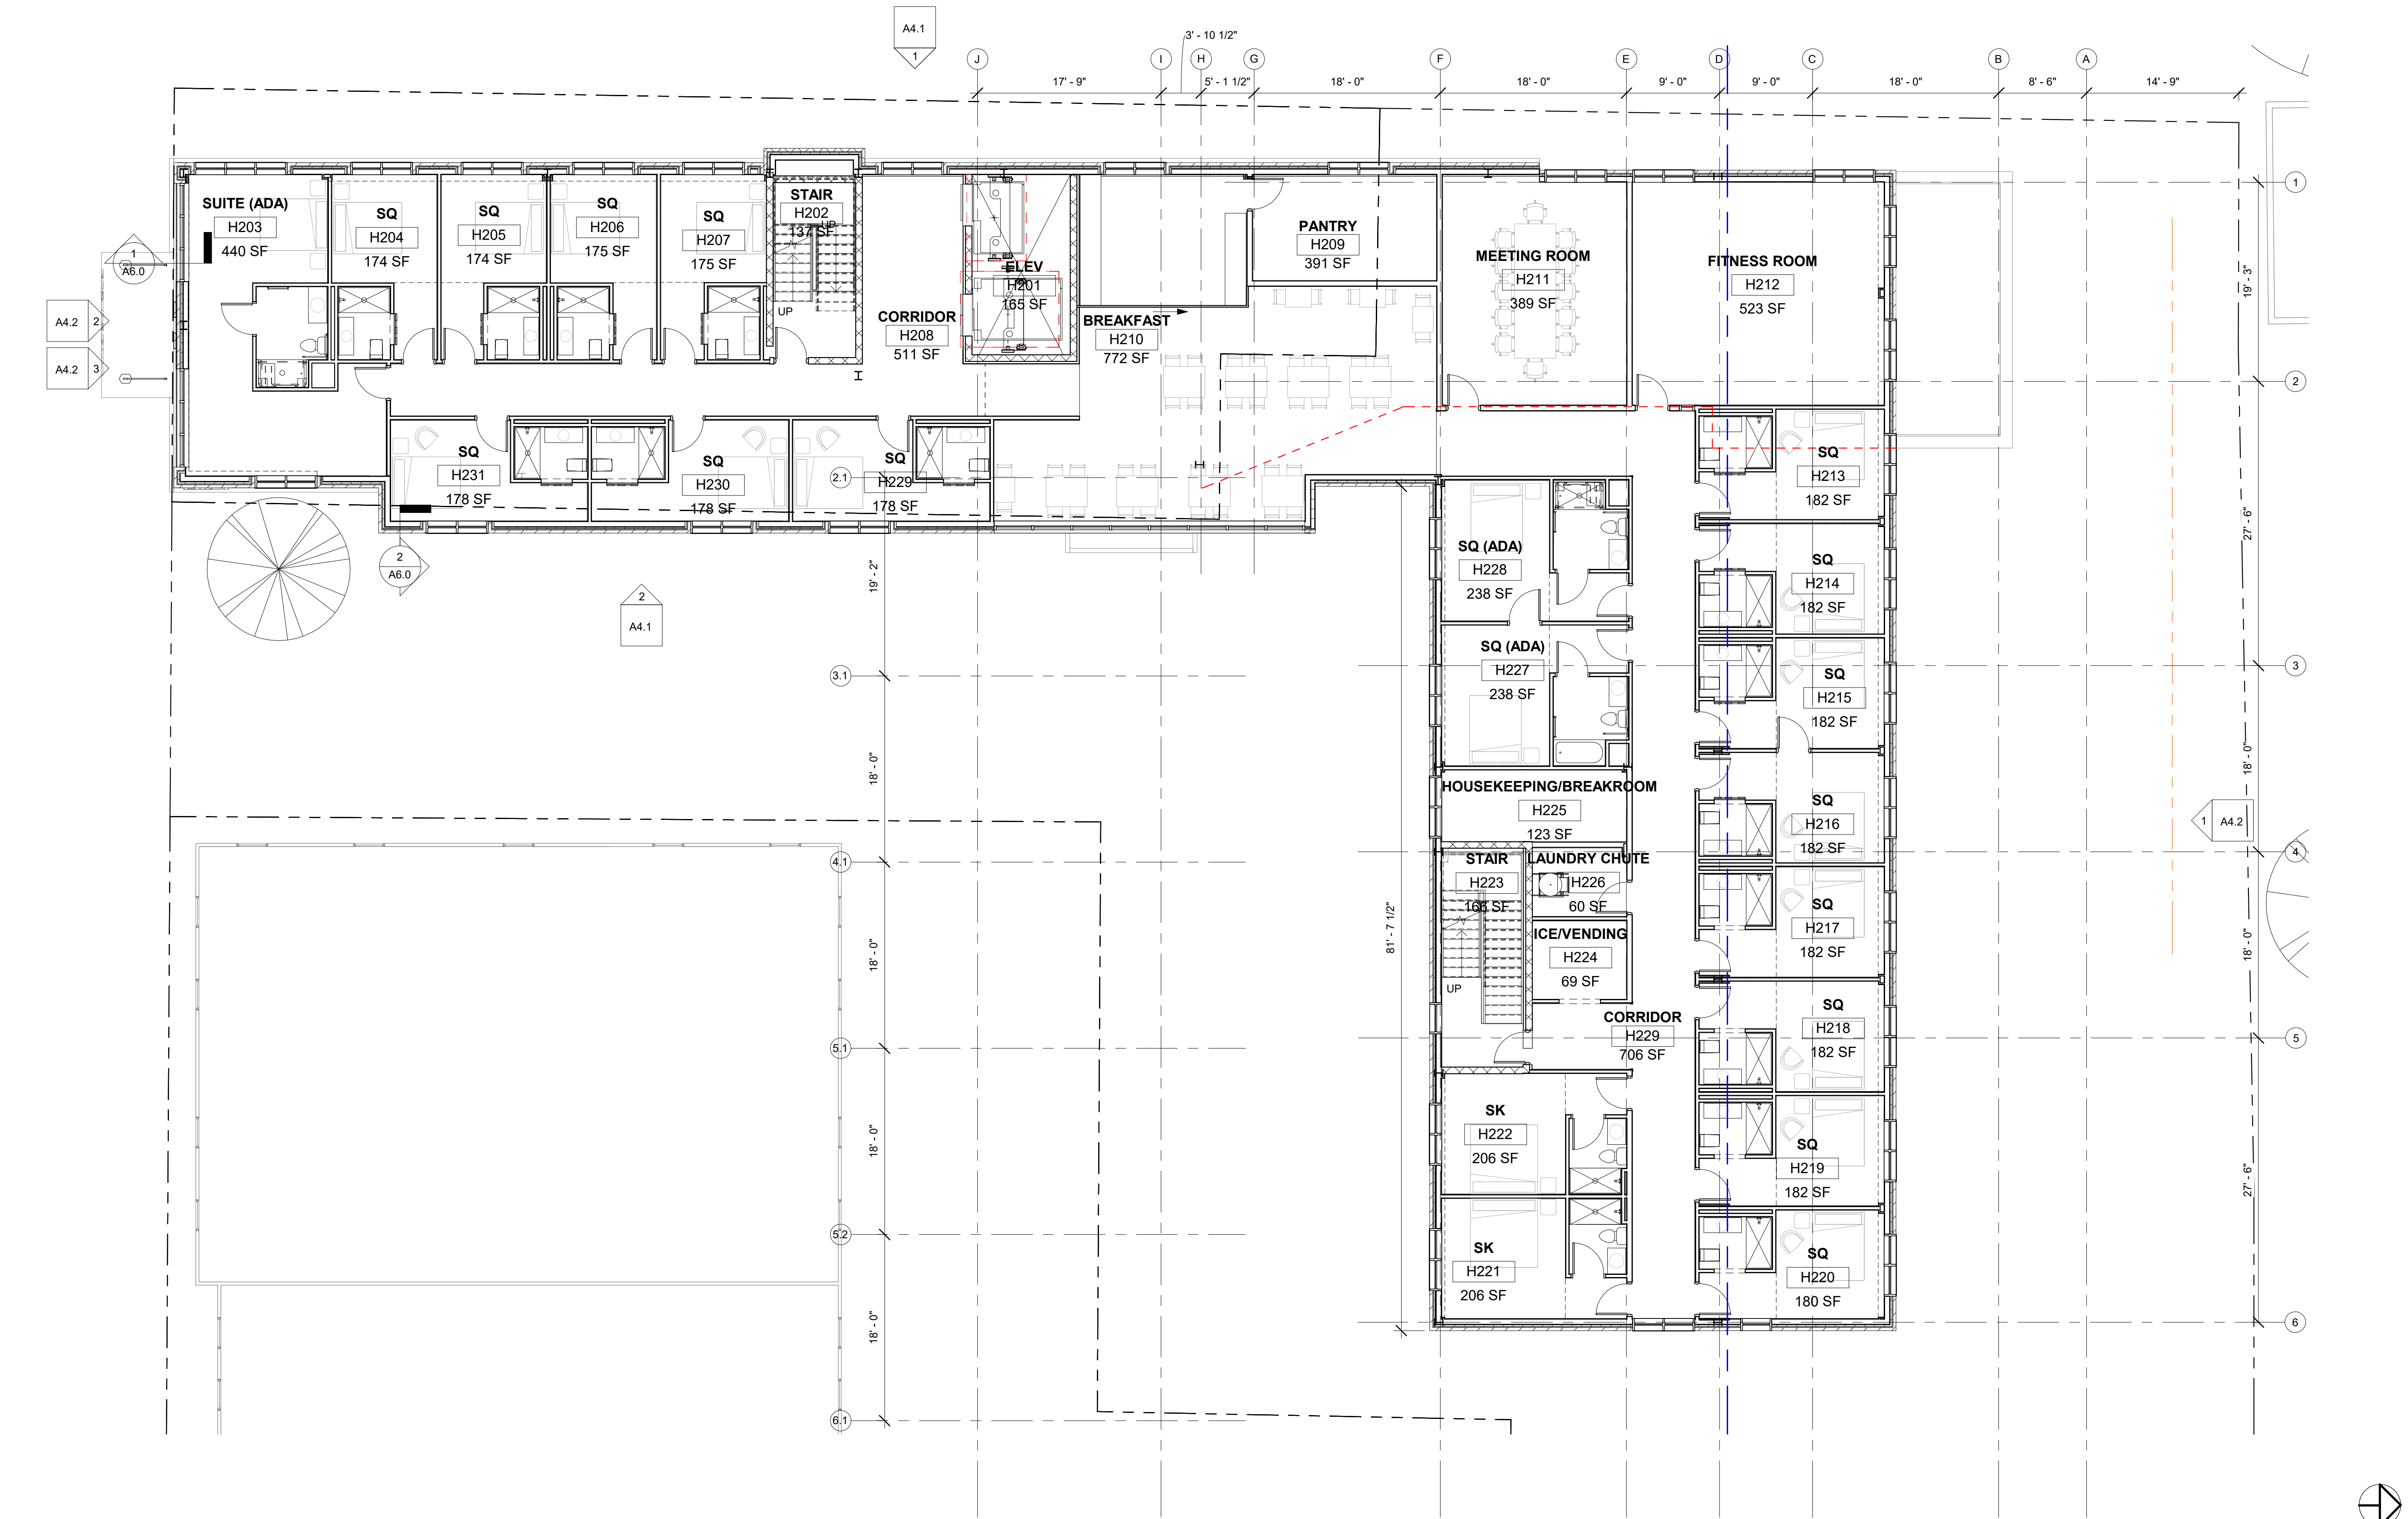

1 SECOND FLOOR PLAN  
1/8" = 1'-0"

ZONING PERMIT SET

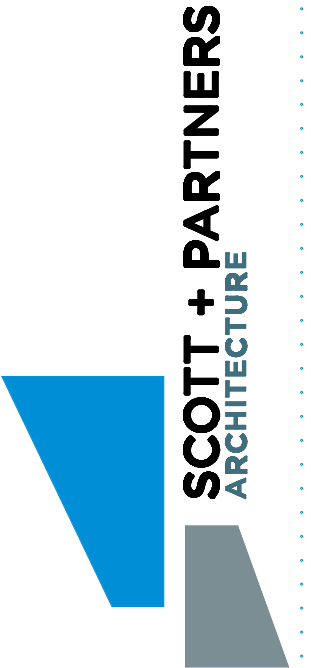

SCOTT + PARTNERS  
ARCHITECTURE  
7 CARMICHAEL STREET ESSEX JUNCTION, VT 05452  
P. 802.879.5153 F. 802.872.2764 SCOTTPARTNERS.COM

project name:  
**HOTEL CHAMPLAIN**  
**64-68 PEARL STREET**  
**BURLINGTON, VT 05401**

scale: 1/8" = 1'-0"  
project no. 15-1102  
checked by: JA/TS  
drawn by: JN/AS/EC  
date: 01/15/19


| Date | Revisions |
|------|-----------|
|------|-----------|

sheet title:  
**HOTEL - SECOND  
FLOOR PLAN**

sheet no.  
**A2.5**  
HOTEL



1 THIRD FLOOR PLAN  
1/8" = 1'-0"

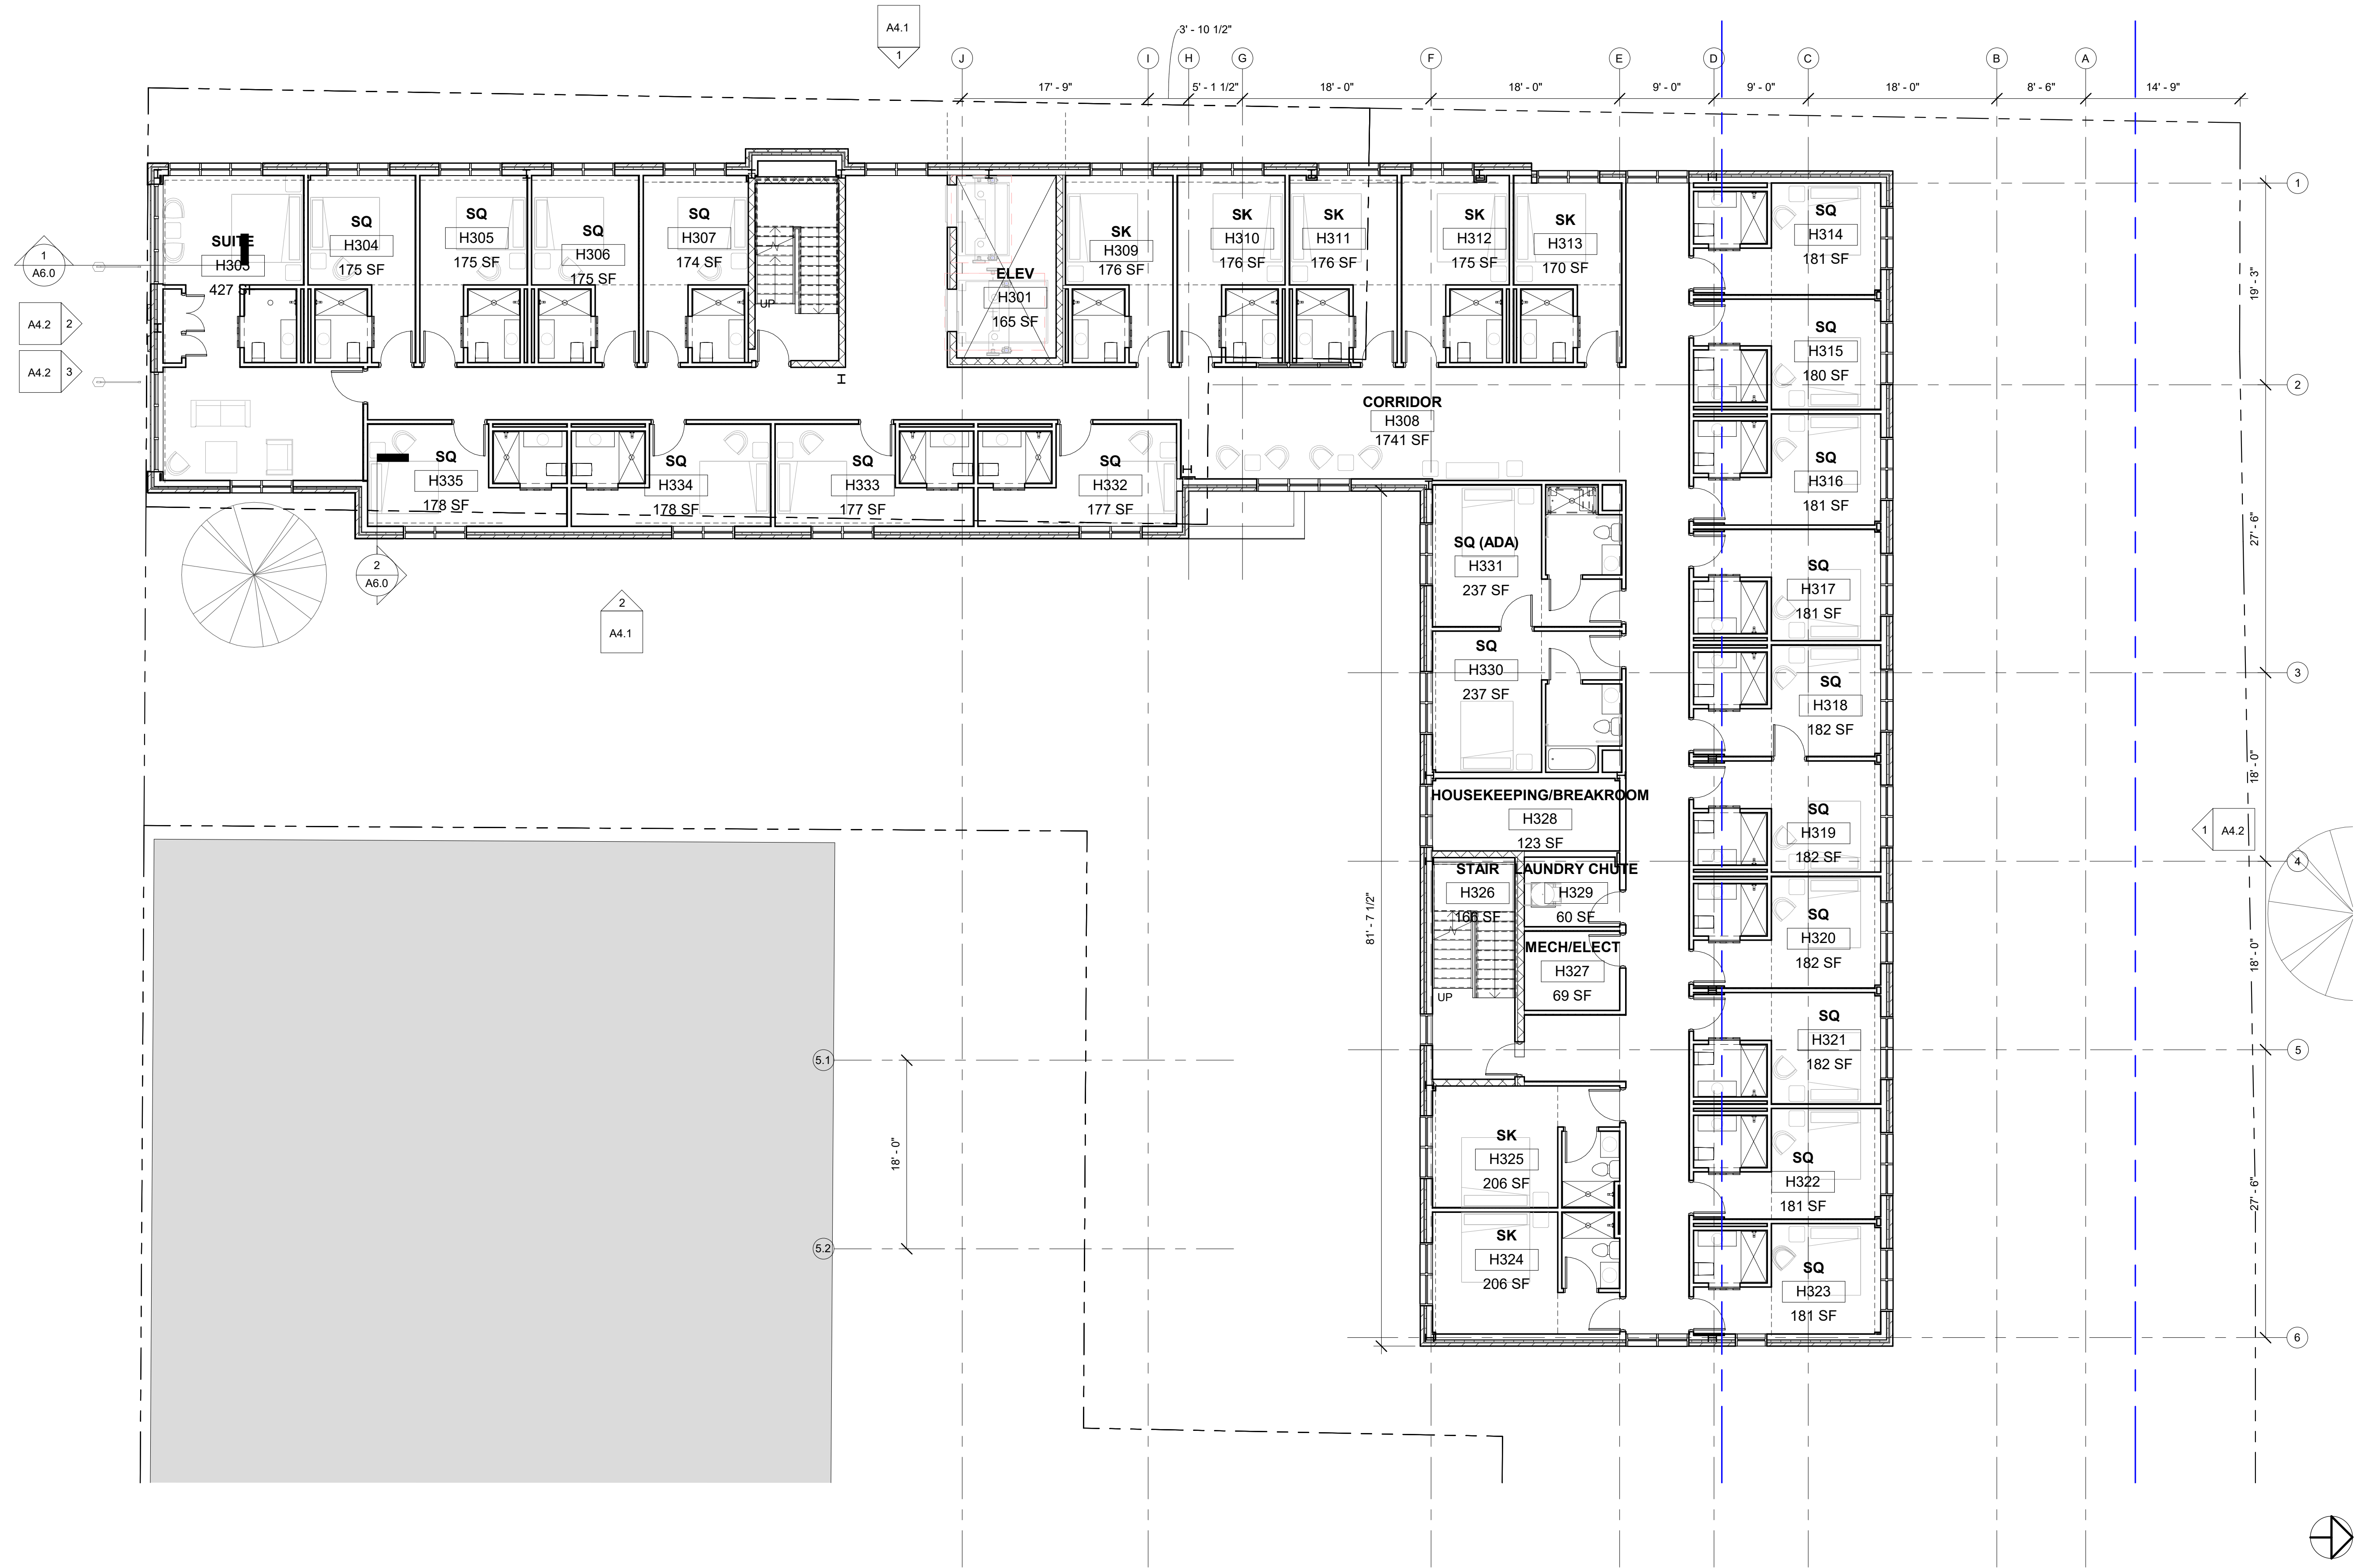

ZONING PERMIT SET



HOTEL CHAMPLAIN  
64-68 PEARL STREET  
BURLINGTON, VT 05401

project name:

scale: 1/8" = 1'-0"  
project no. 15-1102  
checked by: JS/TS  
drawn by: JN/AS/EC  
date: 01/15/19


| Date | Revisions |
|------|-----------|
|------|-----------|

sheet title:  
HOTEL - THIRD  
FLOOR PLAN


sheet no.  
**A2.6**  
HOTEL



1 FOURTH FLOOR PLAN  
1/8" = 1'-0"

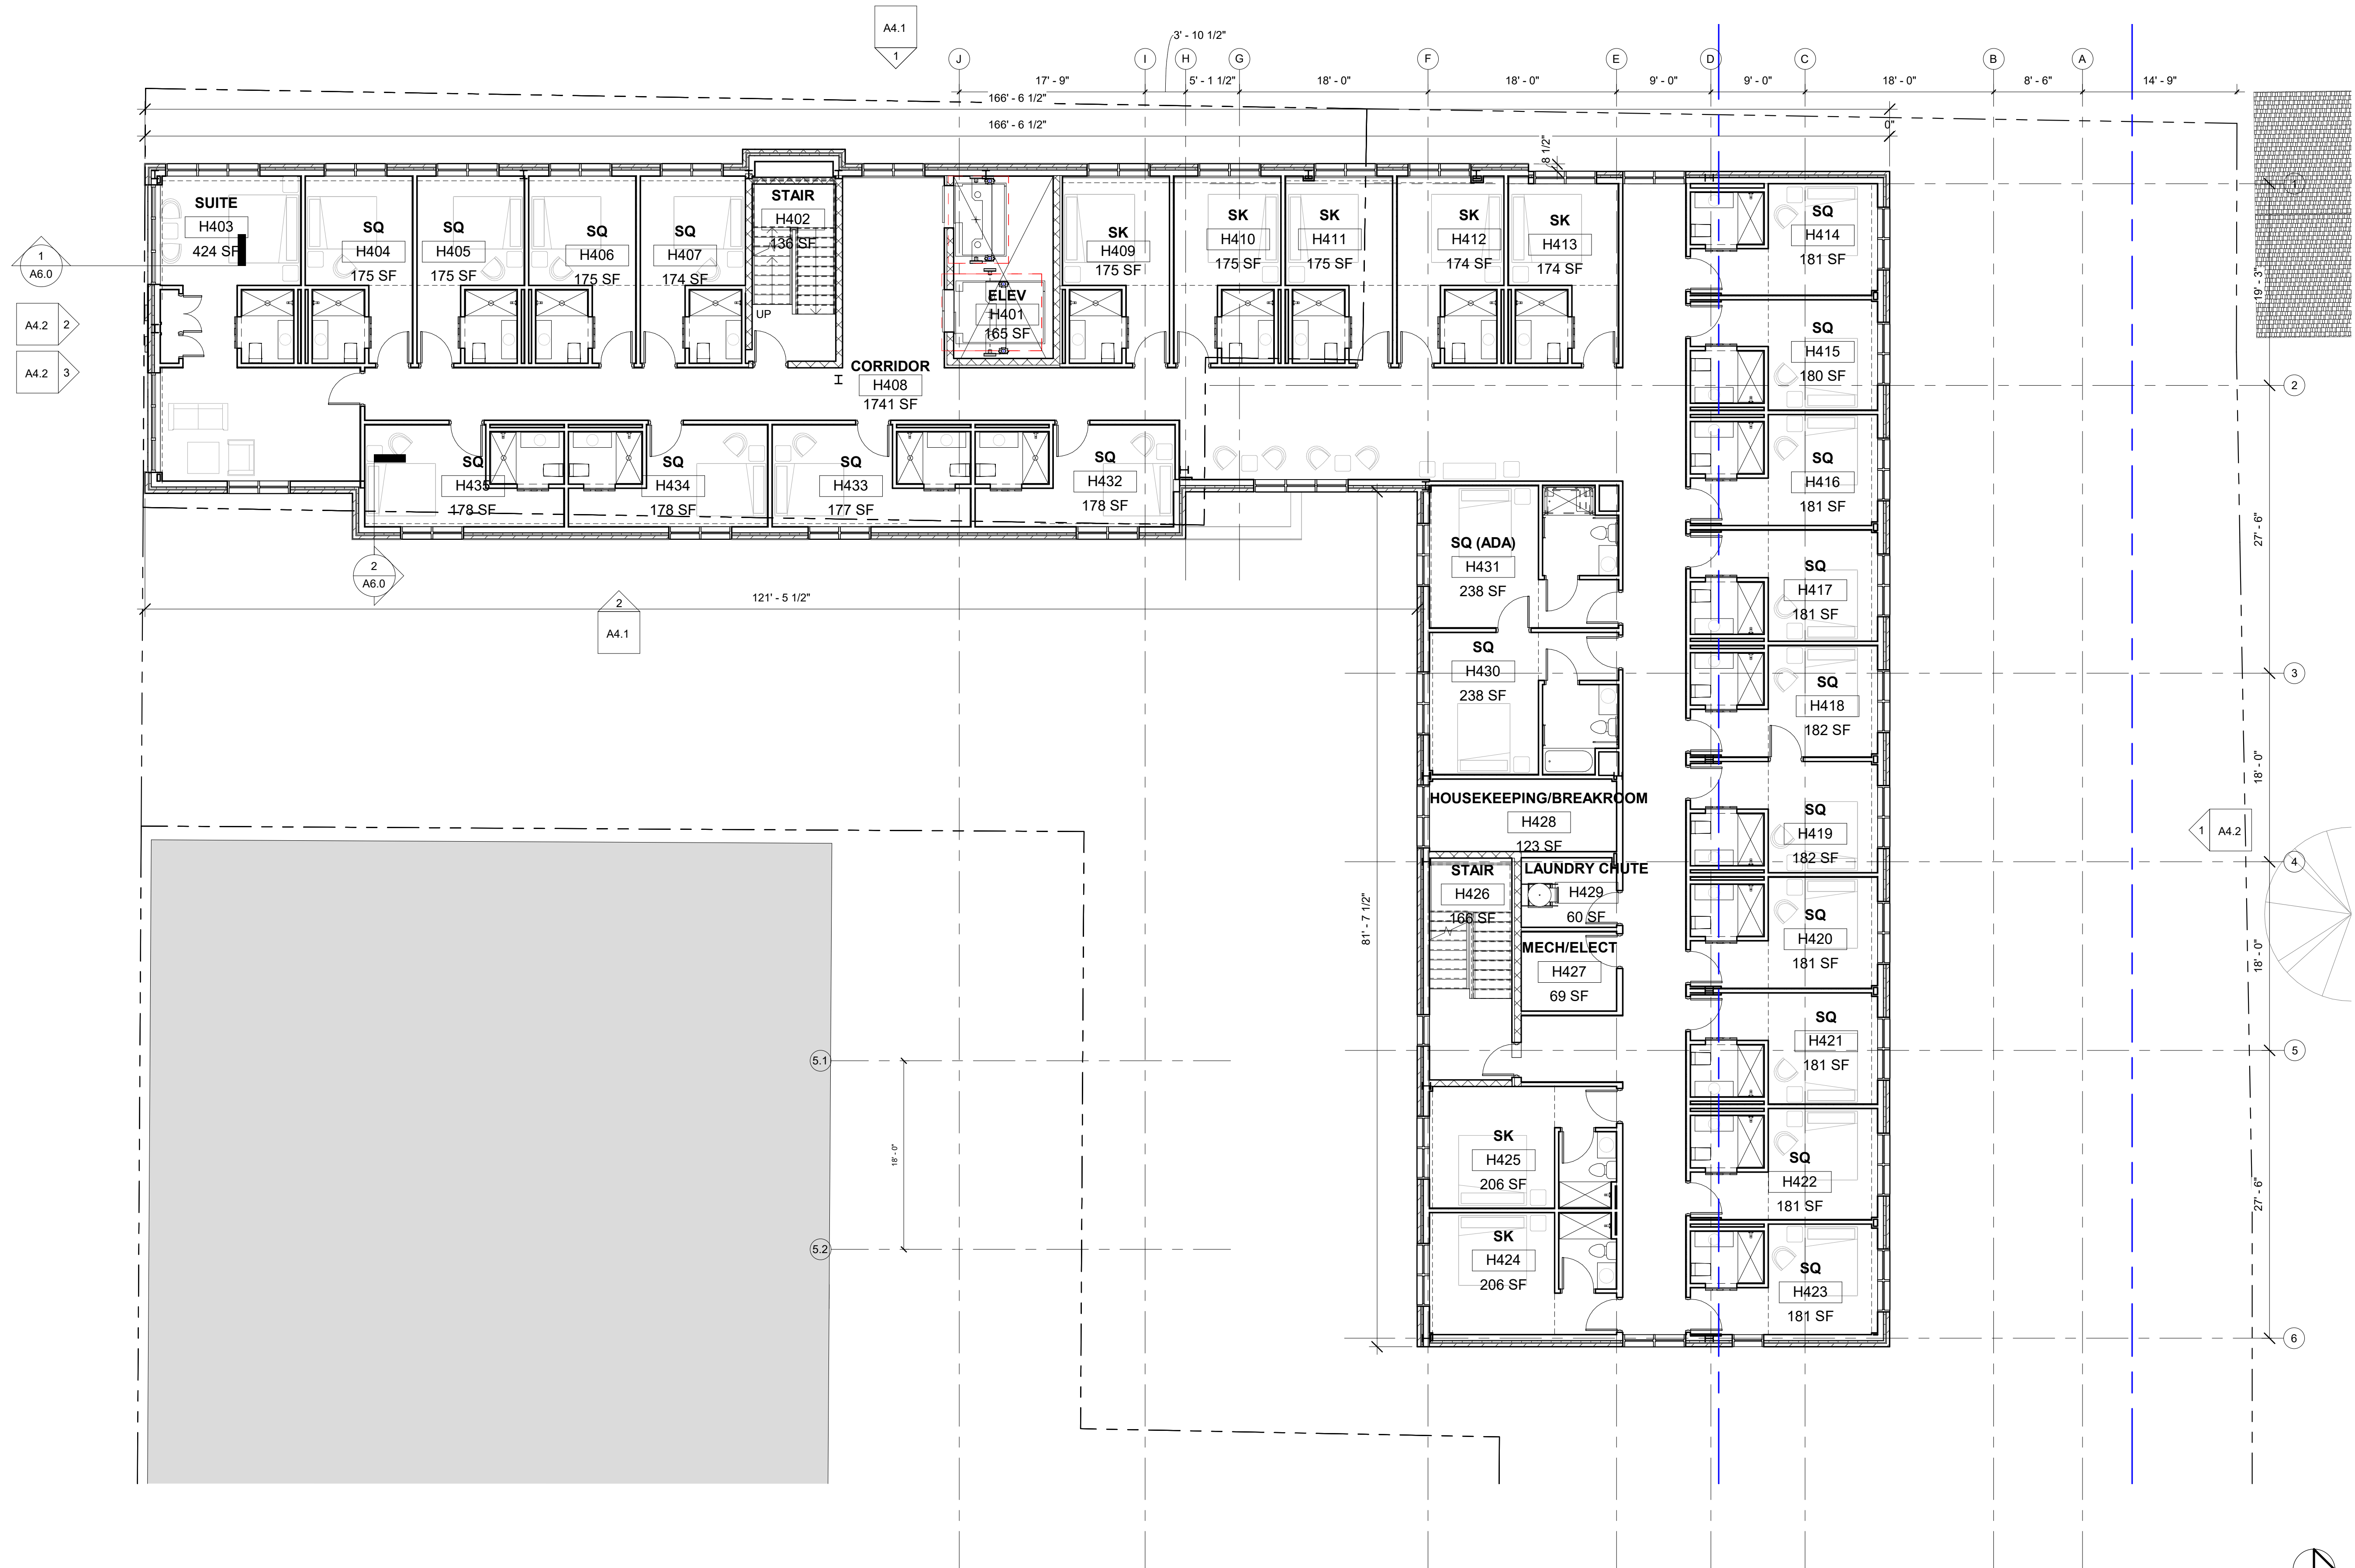

ZONING PERMIT SET

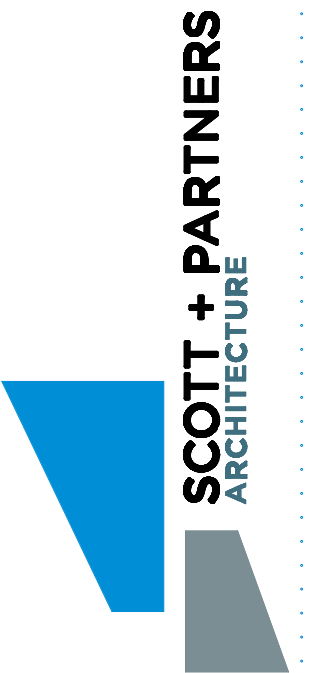

SCOTT + PARTNERS  
ARCHITECTURE  
7 CARMICHAEL STREET ESSEX JUNCTION, VT 05452  
P. 802.879.5153 F. 802.872.2764 SCOTTPARTNERS.COM

project name:  
**HOTEL CHAMPLAIN**  
**64-68 PEARL STREET**  
**BURLINGTON, VT 05401**

scale: 1/8" = 1'-0"  
project no. 15-1102  
checked by: JA/TS  
drawn by: JN/AS/EC  
date: 01/15/19

| Date | Revisions |
|------|-----------|
|------|-----------|

sheet title:  
**HOTEL - FOURTH  
FLOOR PLAN**

sheet no.  
**A2.7**  
HOTEL



1 FIFTH FLOOR PLAN  
1/8" = 1'-0"



ZONING PERMIT SET



HOTEL CHAMPLAIN  
64-68 PEARL STREET  
BURLINGTON, VT 05401


scale: 1/8" = 1'-0"  
project no. 15-1102  
checked by: JA/TS  
drawn by: JN/AS/EC  
date: 01/15/19

Date Revisions

sheet title:  
HOTEL - FIFTH  
FLOOR PLAN


sheet no.  
**A2.8**  
HOTEL



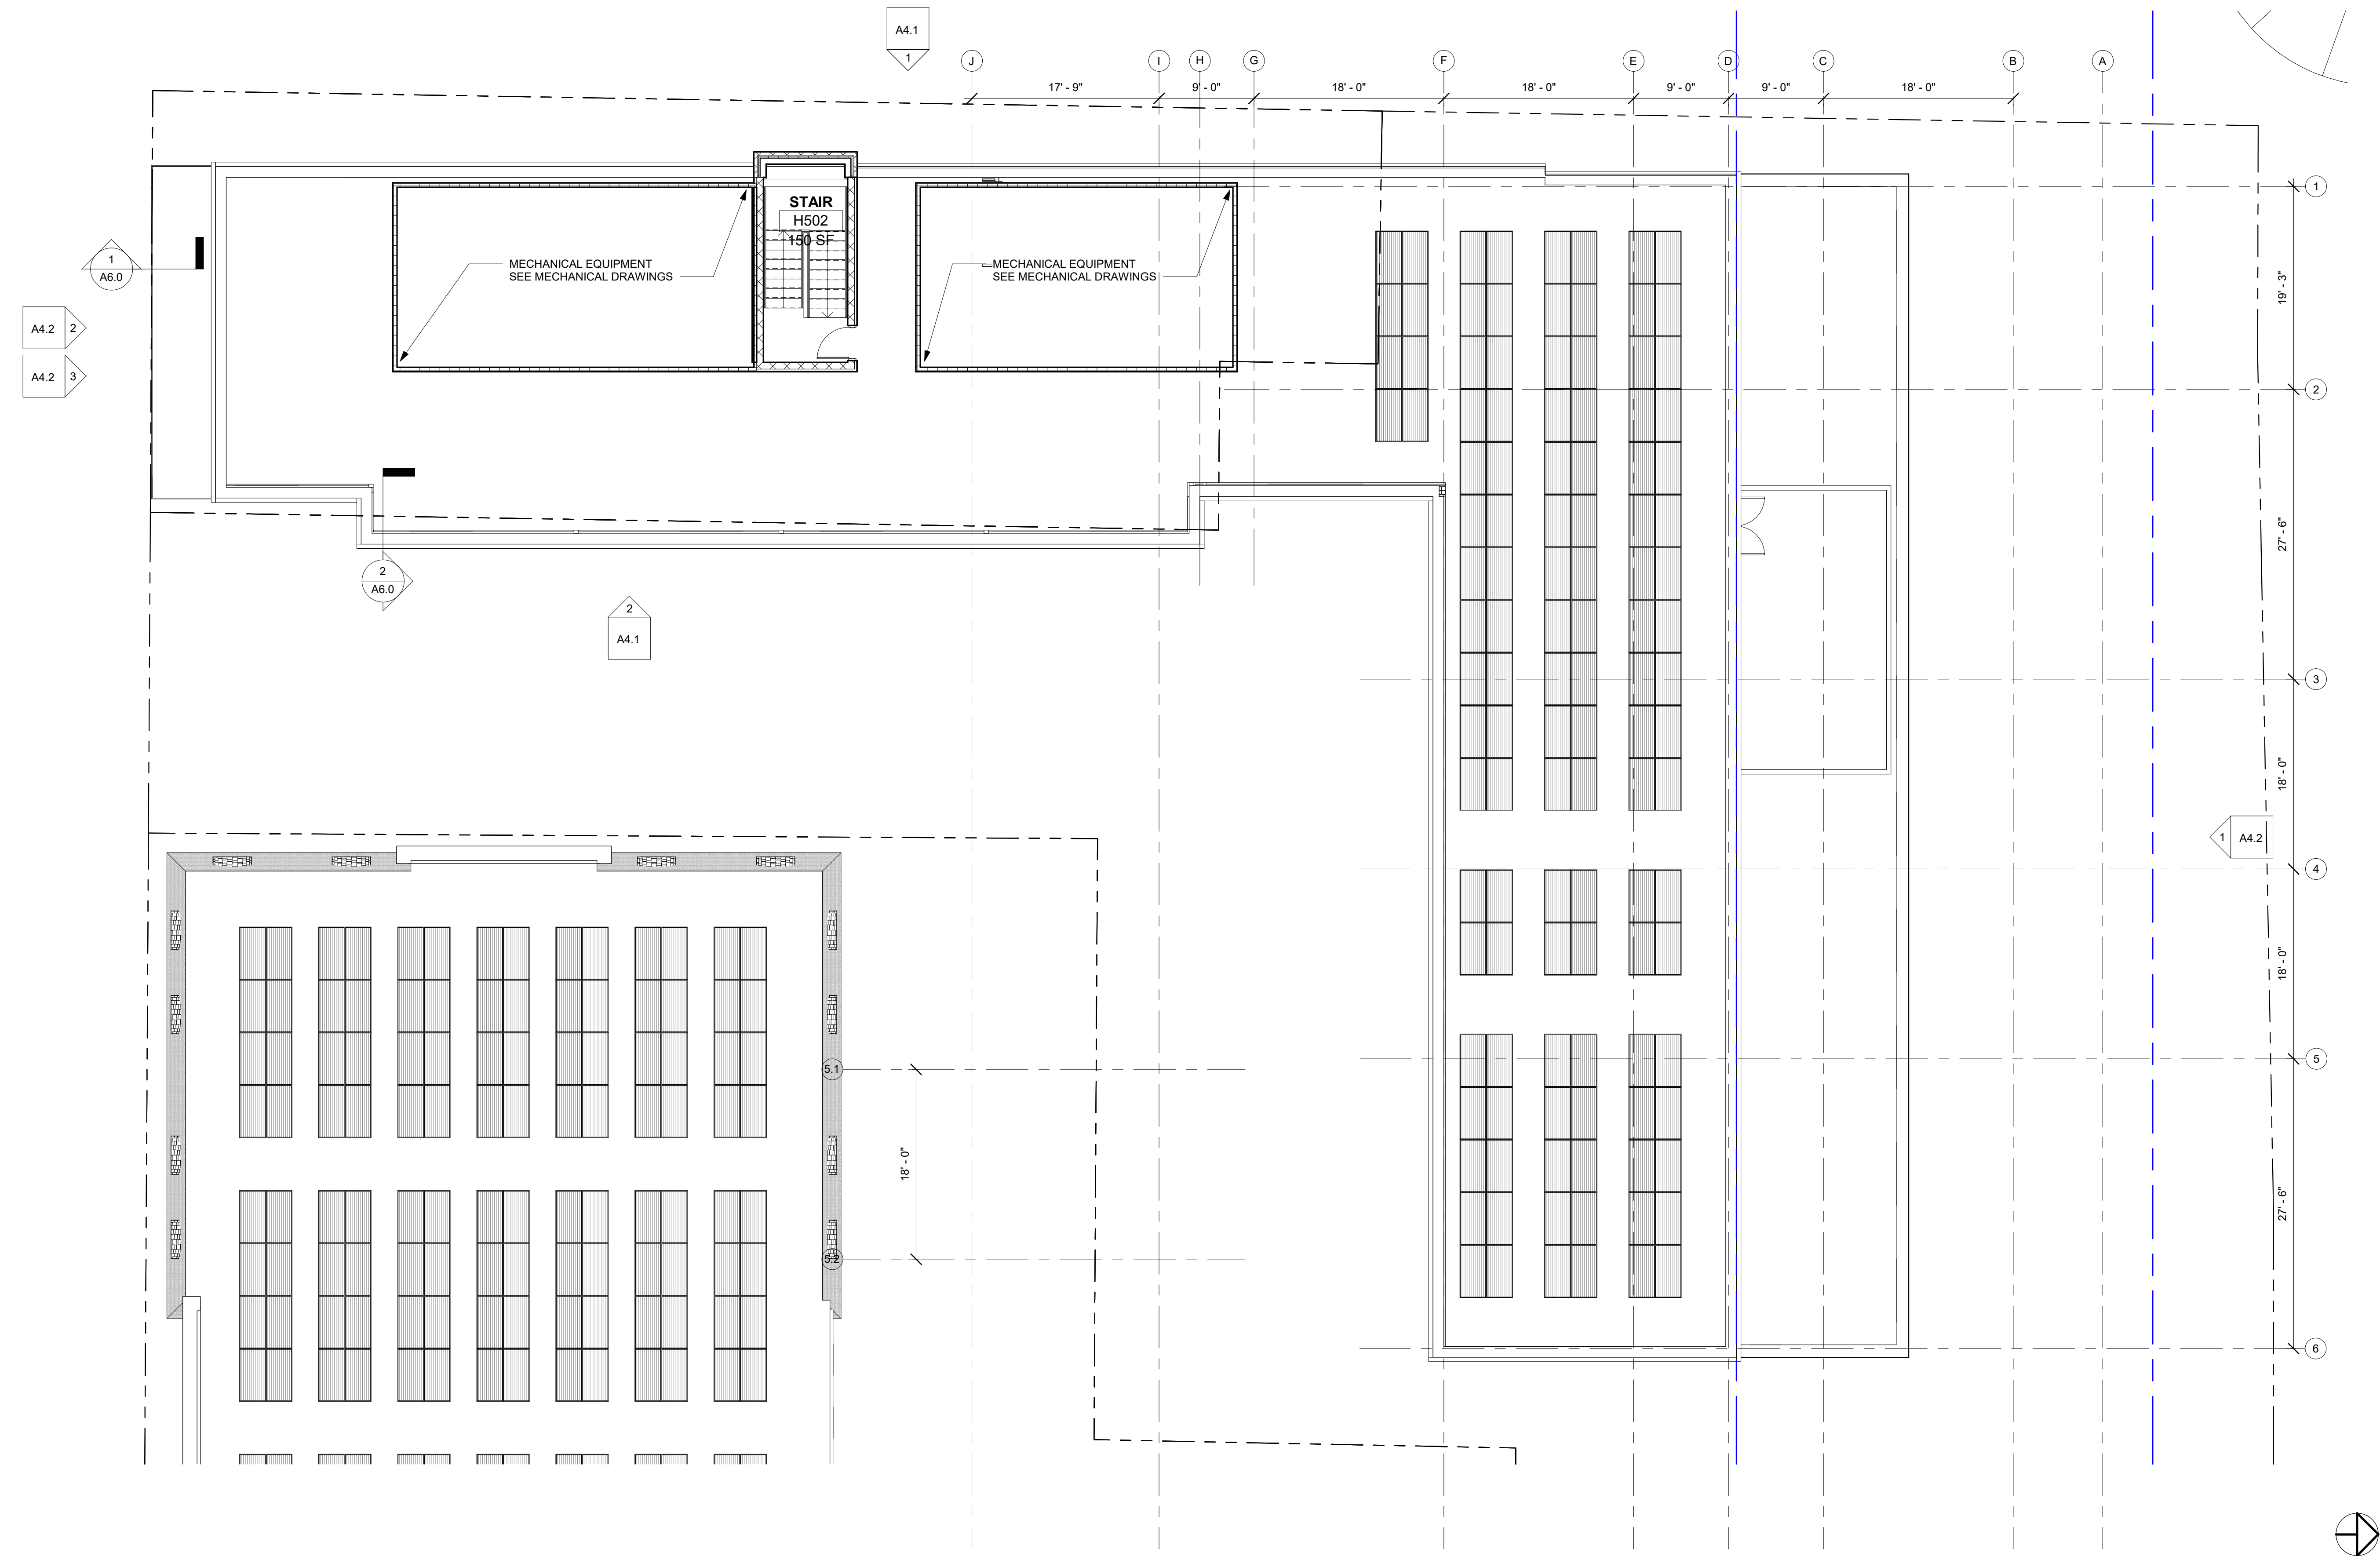

1 ROOF PLAN  
1/8" = 1'-0"

ZONING PERMIT SET

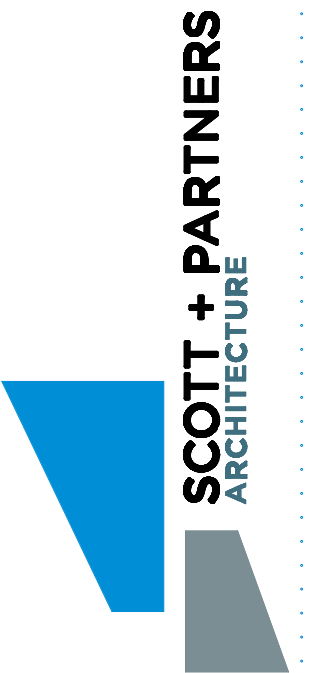

SCOTT + PARTNERS  
ARCHITECTURE  
7 CARMICHAEL STREET ESSEX JUNCTION, VT 05452  
P. 802.879.5153 F. 802.872.2764 SCOTTPARTNERS.COM

project name:  
**HOTEL CHAMPLAIN**  
**64-68 PEARL STREET**  
**BURLINGTON, VT 05401**

scale: 1/8" = 1'-0"  
project no. 15-1102  
checked by: JA/TS  
drawn by: JN/AS/EC  
date: 01/15/19

| Date | Revisions |
|------|-----------|
|------|-----------|

sheet title:  
**HOTEL - ROOF  
PLAN**

sheet no.  
**A2.9**  
HOTEL



1/15/2019 6:47:57 PM S:\1-SHP-Projects\MULTI-FAMILY-HOUSING\George + Pearl SHOTEL VICTORIADRAWINGSREVIT\SHP - Pearl SHOTEL VICTORIADRAWINGSREVIT\SHP - Pearl SHOTEL VICTORIADRAWINGSREVIT - SD.rvt



① WEST ELEVATION  
1/8" = 1'-0"



② HOTEL - EAST ELEVATION  
1/8" = 1'-0"

ZONING PERMIT SET



project name:  
**HOTEL CHAMPLAIN**  
**64-68 PEARL STREET**  
**BURLINGTON, VT 05401**

scale: 1/8" = 1'-0"  
project no. 15-1102  
checked by: JA/TS  
drawn by: JN/AS/EC  
date: 01/15/19

| Date | Revisions |
|------|-----------|
|------|-----------|

sheet title:  
**HOTEL EXTERIOR ELEVATIONS**

sheet no.  
**A4.1**  
**HOTEL**



1/16/2019 9:42:27 AM S:\1-S-P-Projects\4-MULTI-FAMILY-HOUSING\George + Pearl SHOTEL VICTORIA\DRAWINGS\REVITS+P - BOVE\_PEARL STREET HOTEL - SD.rvt



project name:  
**HOTEL CHAMPLAIN**  
**64-68 PEARL STREET**  
**BURLINGTON, VT 05401**

scale: 1/8" = 1'-0"  
project no. 15-1102  
checked by: JBA/TS  
drawn by: JN/AS/EC  
date: 01/15/19

| Date | Revisions |
|------|-----------|
|------|-----------|

sheet title:  
**HOTEL EXTERIOR ELEVATIONS**

sheet no.  
**A4.2**  
**HOTEL**

ZONING PERMIT SET



HOTEL CHAMPLAIN  
64-68 PEARL STREET  
BURLINGTON, VT 05401

sheet no.  
**A6.0**  
HOTEL





## HOTEL CHAMPLAIN

### PERSPECTIVE 1

01/15/19





## HOTEL CHAMPLAIN

### PERSPECTIVE 2

01/15/19





## HOTEL CHAMPLAIN

### PERSPECTIVE 3

01/15/19






## HOTEL CHAMPLAIN

### PERSPECTIVE 4

01/15/19



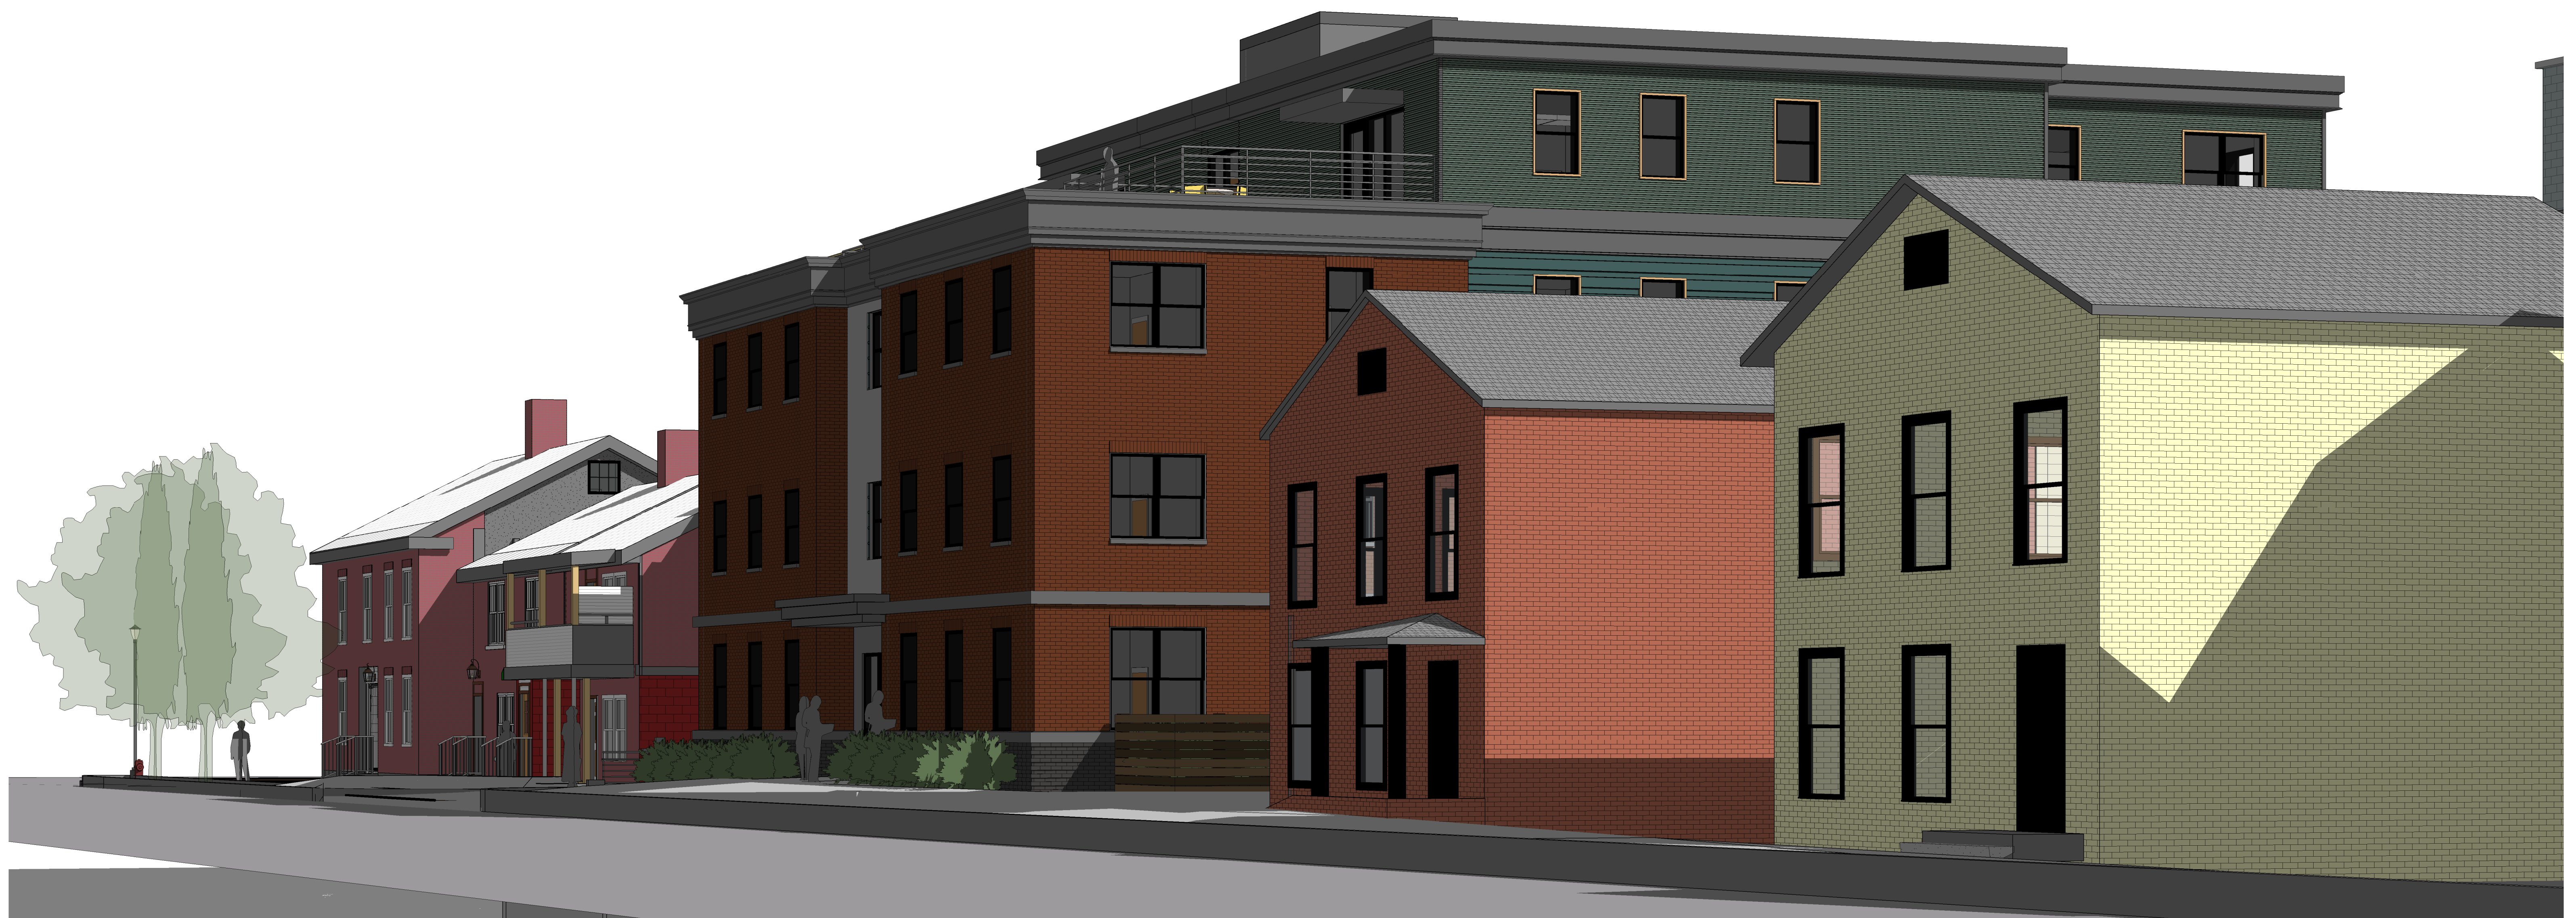

## GEORGE ST LOFTS

PERSPECTIVE 1

01/15/19





## GEORGE ST LOFTS

### PERSPECTIVE 2

01/15/19








## GEORGE ST LOFTS

### PERSPECTIVE 3

01/15/19



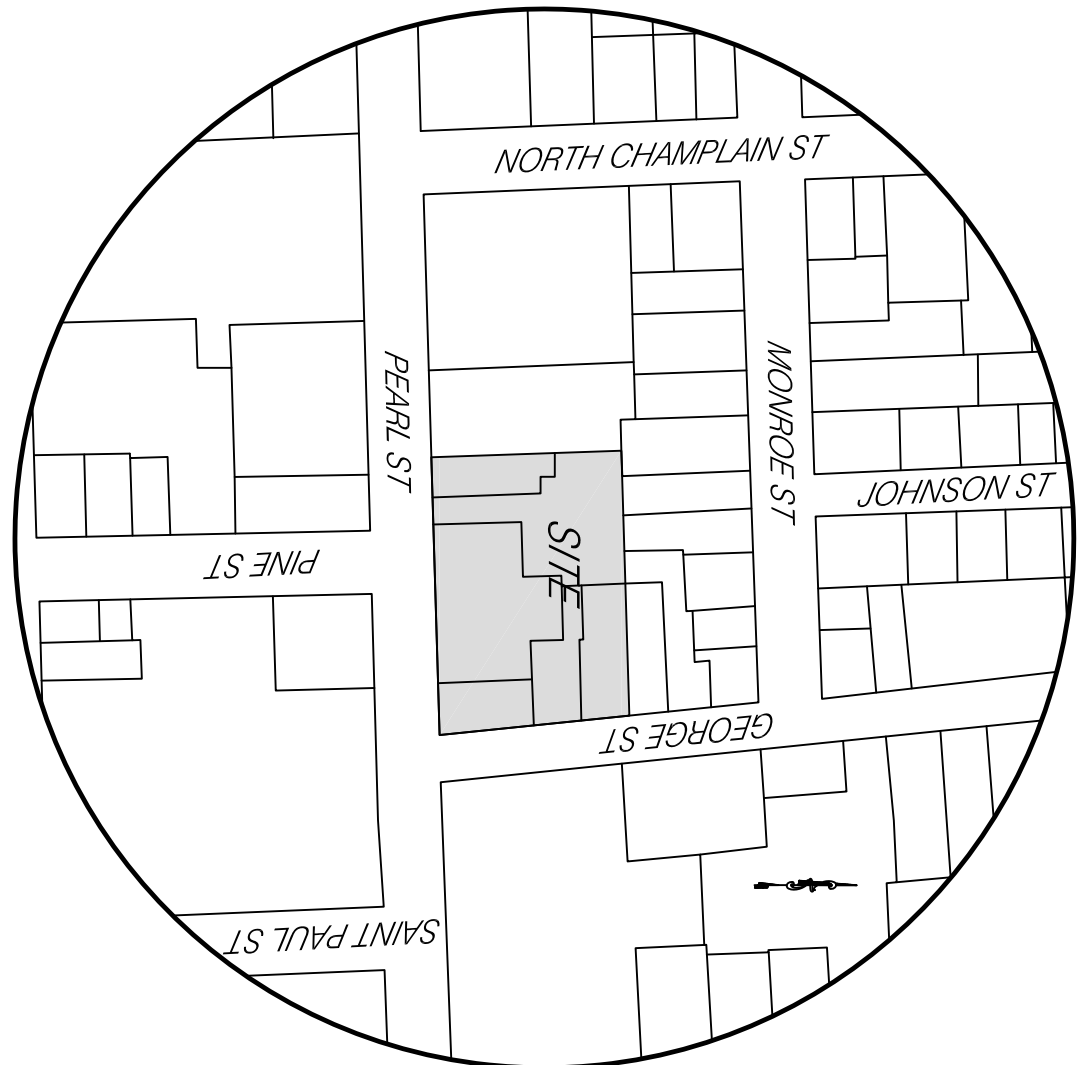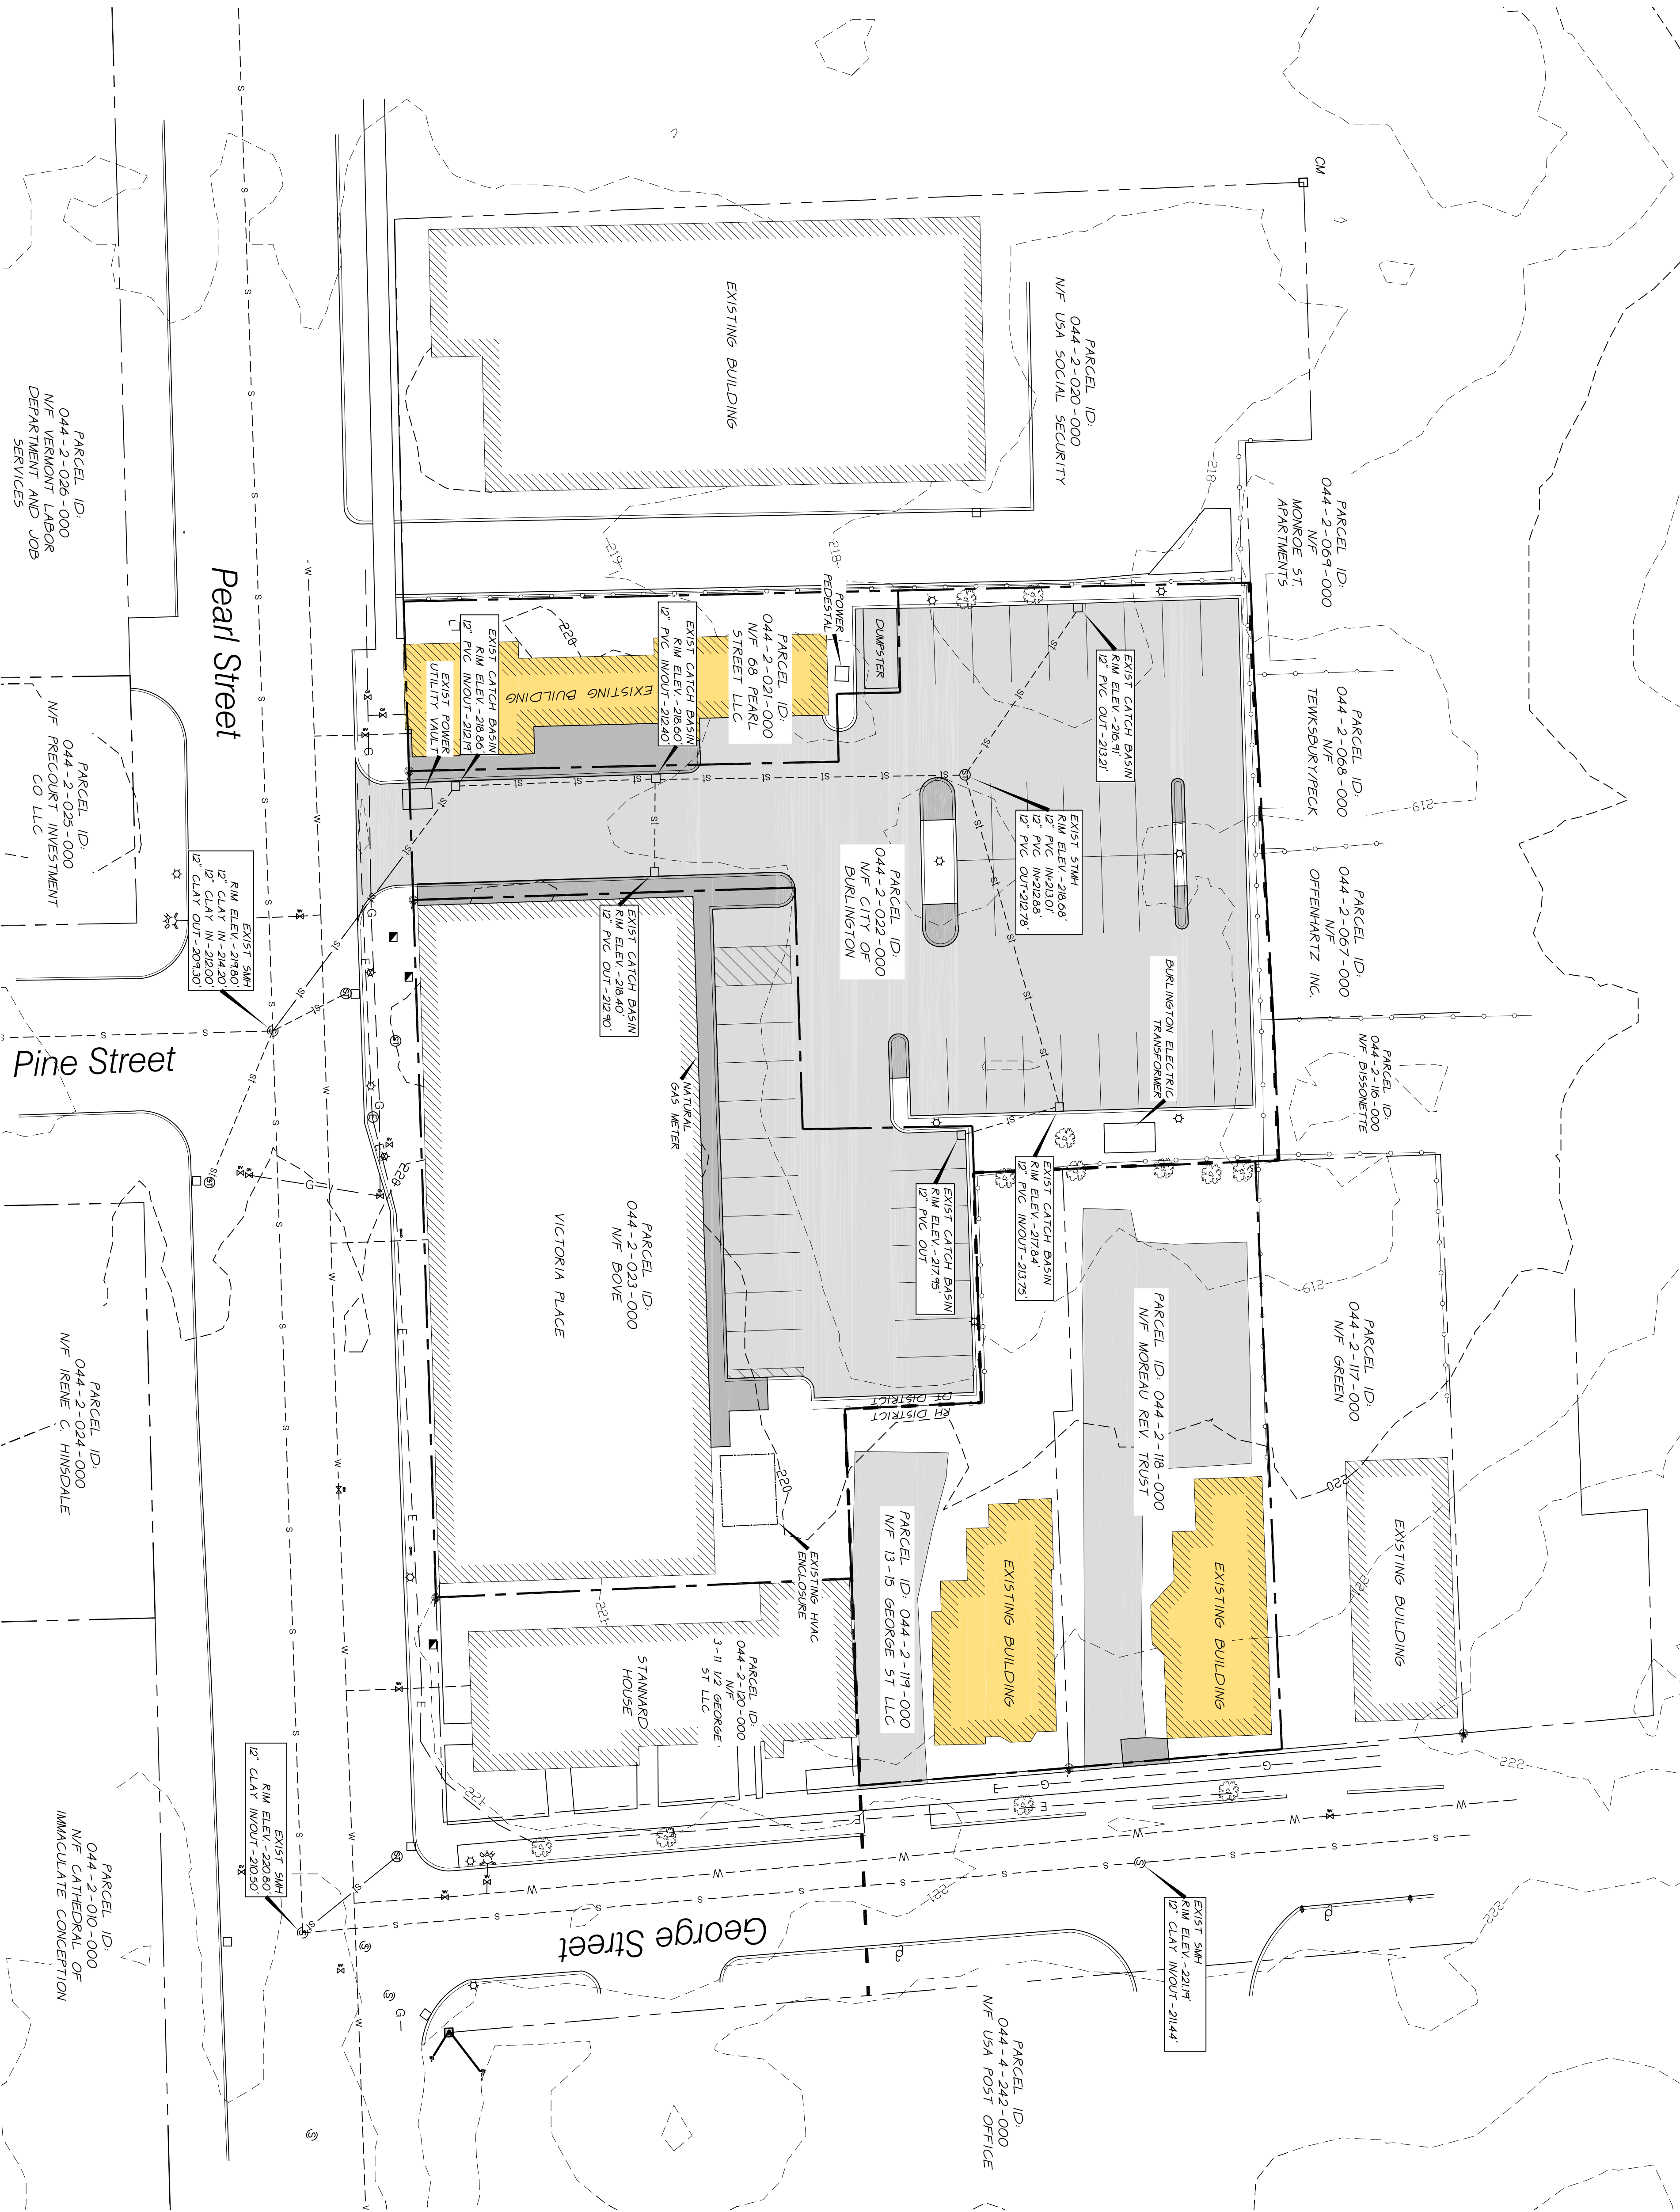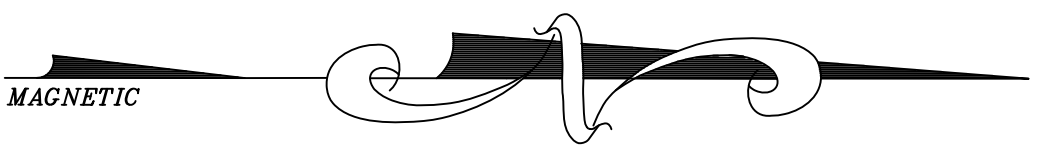

Location Map

Scale: 1" = 200'

## Legend

- PROJECT BOUNDARY
- OTHER PROPERTY LINE
- SETBACK
- SIDELINE OF EASEMENT
- CONTOUR LINE ( U.S.G.S. DATUM )
- PROPOSED FINISH GRADE CONTOUR
- EXISTING UNDERGROUND ELECTRIC
- EXISTING SEWERLINE
- EXISTING STORM
- EXISTING WATERLINE
- EXISTING NATURAL GASLINE
- EXISTING TELECOMMUNICATIONS
- EXISTING/PROPOSED HYDRANT
- ABOVE / BELOW-GROUND PARKING
- EXISTING PAVED/GRAVEL DRIVE

## Zoning Information


### EXISTING PARCELS INVOLVED IN PROJECT

- PARCEL ID: 044-2-118-000  
AREA: .16 ACRES
- PARCEL ID: 044-2-119-000  
AREA: .12 ACRES
- PARCEL ID: 044-2-021-000  
AREA: .11 ACRES
- PARCEL ID: 044-2-022-000  
AREA: .37 ACRES
- PARCEL ID: 044-2-023-000  
AREA: .41 ACRES

- TOTAL COMBINED LOT AREA \* 51025 SF / 117 AC
- EXISTING BUILDING COVERAGE \* 0.35 AC (29.4%)
- EXISTING OVERALL COVERAGE \* 0.95 AC (80.7%)


### EXISTING PARKING:

- 148 TOTAL PARKING SPACES!
- 18 NON-METERED SPACES BELONGING TO VICTORIA PLACE
- 30 SPACES OWNED BY THE CITY OF BURLINGTON

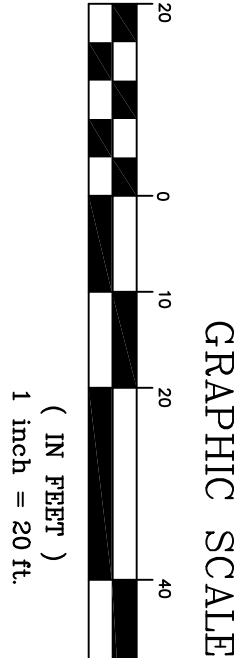

## Owner/Applicant

3 GEORGE STREET, LLC  
218 OVERLAKE DRIVE  
COLCHESTER, VT 05466

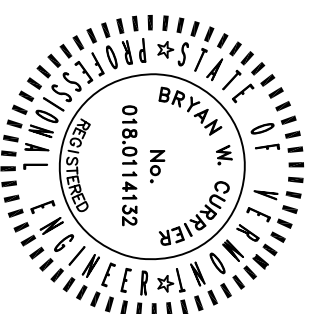

| DATE   | REVISION                                           | BY |
|---|----------------------------------------------------|----|
| START   | ENCLOSURE                                          |    |
| DESIGN   | <input checked="" type="checkbox"/> RECORD DRAWING |    |
| DATE   | <input type="checkbox"/> SKETCH/CONCEPT            |    |
| DRAWN   | BY                                                 |    |
| CHECKED   | DATE                                               |    |
| SCALE   | 1" = 20'                                           |    |
| O'LEARY-BURKE<br>CIVIL ASSOCIATES, P.C.                                                                     |                                                    |    |
| 13 CORPORATE DRIVE<br>FERRISVILLE, VT 05758<br>PHONE 858-8880<br>FAX 858-8881<br>EMAIL: oab@olearyburke.com |                                                    |    |
| Burlington Vermont                                                                                          |                                                    |    |
| Hotel Champlain                                                                                             |                                                    |    |
| Existing Conditions                                                                                         |                                                    |    |
| PLAN SHEET #                                                                                                |                                                    | 1  |



# HOTEL CHAMPLAIN AND GEORGE STREET LOFTS AT VICTORIA PLACE



**PROJECT LOCATION:**

**Pearl Street and George Street  
Burlington, VT 05401**

**Owner**

Rick Bove  
Burlington, VT 05401  
P: (802) 999-9998  
Rick Bove  
rickbove@comcast.net

**Architect**

Scott + Partners, Inc., Architects  
20 Main Street  
Essex Junction, VT 05452  
P: (802) 879-5153  
John Alden. AIA  
jba@scottpartners.com

**Electrical Engineer**

Pearson & Associates  
PO Box 610  
174 Thomas Lane  
Stowe, VT 05672

**Structural Engineer**

Engineering Ventures, PC  
208 Flynn Avenue, Suite 2a  
Burlington, VT 05401

**Civil Engineer**

O'Leary - Burke Civil Associates, PLC  
13 Corporate Drive  
Essex Junction, VT 05452

**Mechanical**

Engineering Service of Vermont, LLC  
Waterbury Stowe Rd, 2nd floor  
VT 05677

**DRAWINGS LIST:**

|         |                                 |
|---------|---------------------------------|
| GENERAL |                                 |
| A0.0    | COVER SHEET                     |
| CIVIL   |                                 |
| 1       | EXISTING CONDITIONS             |
| 2       | SITE PLAN                       |
| 3       | OVERALL SITE PLAN               |
| 4       | SEWER DETAILS                   |
| 5       | WATER DETAILS                   |
| 6       | ROADWAY DETAILS                 |
| E1      | EROSION CONTROL PLAN            |
| E2      | EROSION CONTROL PLAN            |
| E3      | EROSION CONTROL PLAN            |
| PL1     | BOUNDARY PLAT of HOTEL VICTORIA |
| ST1     | STORMWATER MANAGEMENT PLAN      |
| ST2     | STORMWATER MANAGEMENT PLAN      |
| ST3     | STORMWATER MANAGEMENT PLAN      |
| ST4     | STORMWATER MAINTENANCE PLAN     |

|           |                     |
|-----------|---------------------|
| LANDSCAPE |                     |
| L-100     | SITE AMENITIES PLAN |
| L-101     | LANDSCAPE PLAN      |
| L-102     | LIGHTING PLAN       |
| L-200     | LANDSCAPE DETAILS   |
| L-300     | HARDSCAPE DETAILS   |
| L-301     | SITE DETAILS        |
| L-400     | LIGHTING DETAILS    |

|                                |                               |
|--------------------------------|-------------------------------|
| ARCHITECTURAL- HOTEL CHAMPLAIN |                               |
| A2.0                           | BELOW GRADE PARKING           |
| A2.1                           | GROUND LEVEL PARKING          |
| A2.3                           | HOTEL - BELOW GRADE PLAN      |
| A2.4                           | HOTEL - FIRST FLOOR PLAN      |
| A2.5                           | HOTEL - SECOND FLOOR PLAN     |
| A2.6                           | HOTEL - THIRD FLOOR PLAN      |
| A2.7                           | HOTEL - FOURTH FLOOR PLAN     |
| A2.8                           | HOTEL - FIFTH FLOOR PLAN      |
| A2.9                           | HOTEL - ROOF PLAN             |
| A4.1                           | HOTEL EXTERIOR ELEVATIONS     |
| A4.2                           | HOTEL EXTERIOR ELEVATIONS     |
| A6.0                           | WALL SECTIONS                 |
|                                | HOTEL CHAMPLAIN PERSPECTIVE 1 |
|                                | HOTEL CHAMPLAIN PERSPECTIVE 2 |
|                                | HOTEL CHAMPLAIN PERSPECTIVE 3 |
|                                | HOTEL CHAMPLAIN PERSPECTIVE 4 |

|                                |                               |
|--------------------------------|-------------------------------|
| ARCHITECTURAL- GEORGE ST LOFTS |                               |
| A2.0                           | BASEMENT FLOOR PLAN           |
| A2.1                           | FIRST FLOOR PLAN              |
| A2.2                           | SECOND FLOOR PLAN             |
| A2.3                           | THIRD FLOOR PLAN              |
| A2.4                           | FOURTH FLOOR PLAN             |
| A2.5                           | ROOF PLAN                     |
| A4.1                           | NORTH ELEVATION               |
| A4.2                           | EAST ELEVATION                |
| A4.3                           | SOUTH ELEVATION               |
| A4.4                           | WEST ELEVATION                |
|                                | GEORGE ST LOFTS PERSPECTIVE 1 |
|                                | GEORGE ST LOFTS PERSPECTIVE 2 |
|                                | GEORGE ST LOFTS PERSPECTIVE 3 |

|                    |   |
|--------------------|---|
| SYMBOL LEGEND      |   |
| WALL TAG           | WALL TYPE   |
| WINDOW TAG         | WINDOW TYPE   |
| DOOR TAG           | DOOR NUMBER   |
| ROOM TAG           | <div>Room name</div> <div>101</div> <div>150 SF</div> <div>ROOM NAME</div> <div>ROOM NUMBER</div> <div>AREA</div> |
| SECTION MARK       | <div>1</div> <div>A101</div> <div>DRAWING NUMBER</div> <div>SHEET NUMBER</div>                                    |
| EXTERIOR ELEVATION | <div>1</div> <div>A4.1</div> <div>DRAWING NUMBER</div> <div>SHEET NUMBER</div>                                    |
| INTERIOR ELEVATION | <div>1</div> <div>A8.1</div> <div>DETAIL NUMBER, TYP</div> <div>DRAWING NUMBER</div> <div>SHEET NUMBER</div>      |
| DETAIL SECTION     | <div>1</div> <div>A101</div> <div>DRAWING NUMBER</div> <div>SHEET NUMBER</div>                                    |
| FLOOR FINISH TAG   | <div>Floor Material</div> <div>Floor Material</div> <div>FLOOR MATERIAL</div>                                     |
| DETAIL             | <div>1</div> <div>A101</div> <div>DRAWING NUMBER</div> <div>SHEET NUMBER</div>                                    |

SCOTT + PARTNERS  
ARCHITECTURE

7 CARMICHAEL STREET ESSEX JUNCTION, VT 05452  
P: 802.879.5153 F: 802.872.2764 | SCOTTPARTNERS.COM

project name:

HOTEL CHAMPLAIN  
64-68 PEARL STREET  
BURLINGTON, VT 05401

scale: 1/4" = 1'-0"

project no. 15-1102

checked by: JA/TS

drawn by: AS/EC

date: 01/15/19

| Date | Revisions |
|------|-----------|
|      |           |




sheet title:  
COVER SHEET

sheet no.  
A0.0



# Legend

- PROJECT BOUNDARY
- OTHER PROPERTY LINE
- SETBACK
- SIDELINE OF EASEMENT
- CONTOUR LINE ( USGS DATUM )
- PROPOSED FINISH GRADE CONTOUR
- EXISTING UNDERGROUND ELECTRIC
- EXISTING SEWERLINE
- EXISTING STORM
- EXISTING WATERLINE
- EXISTING NATURAL GASLINE
- EXISTING TELECOMMUNICATIONS
- EXISTING/PROPOSED HYDRANT
- ABOVE / BELOW - GROUND PARKING
- EXISTING PAVED/GRAVEL DRIVE

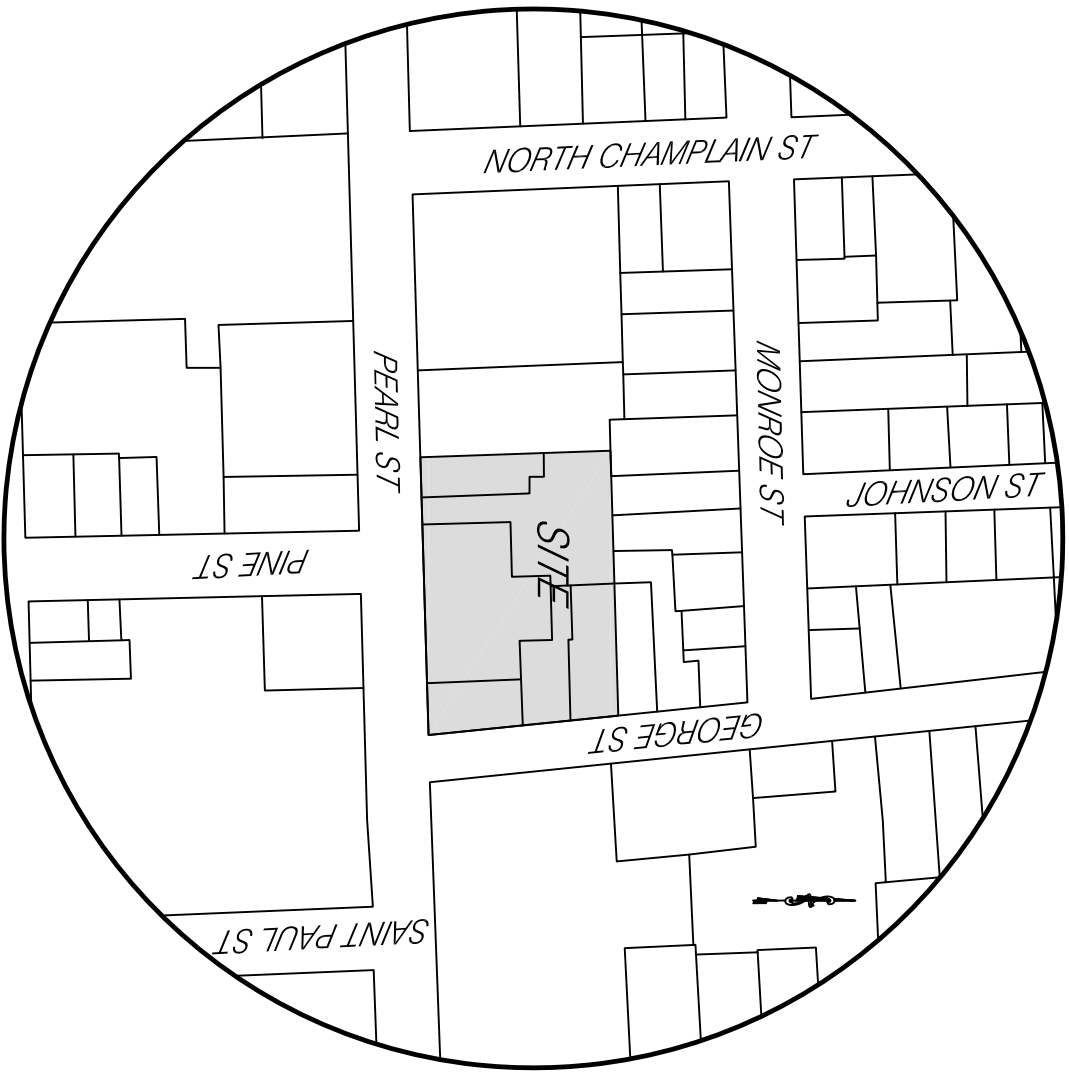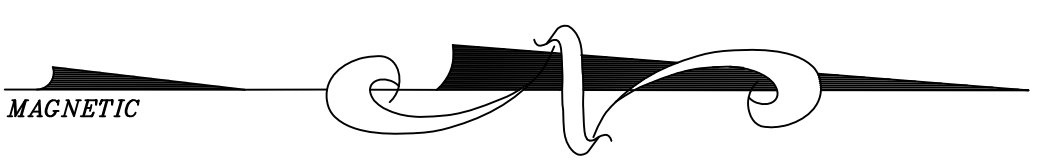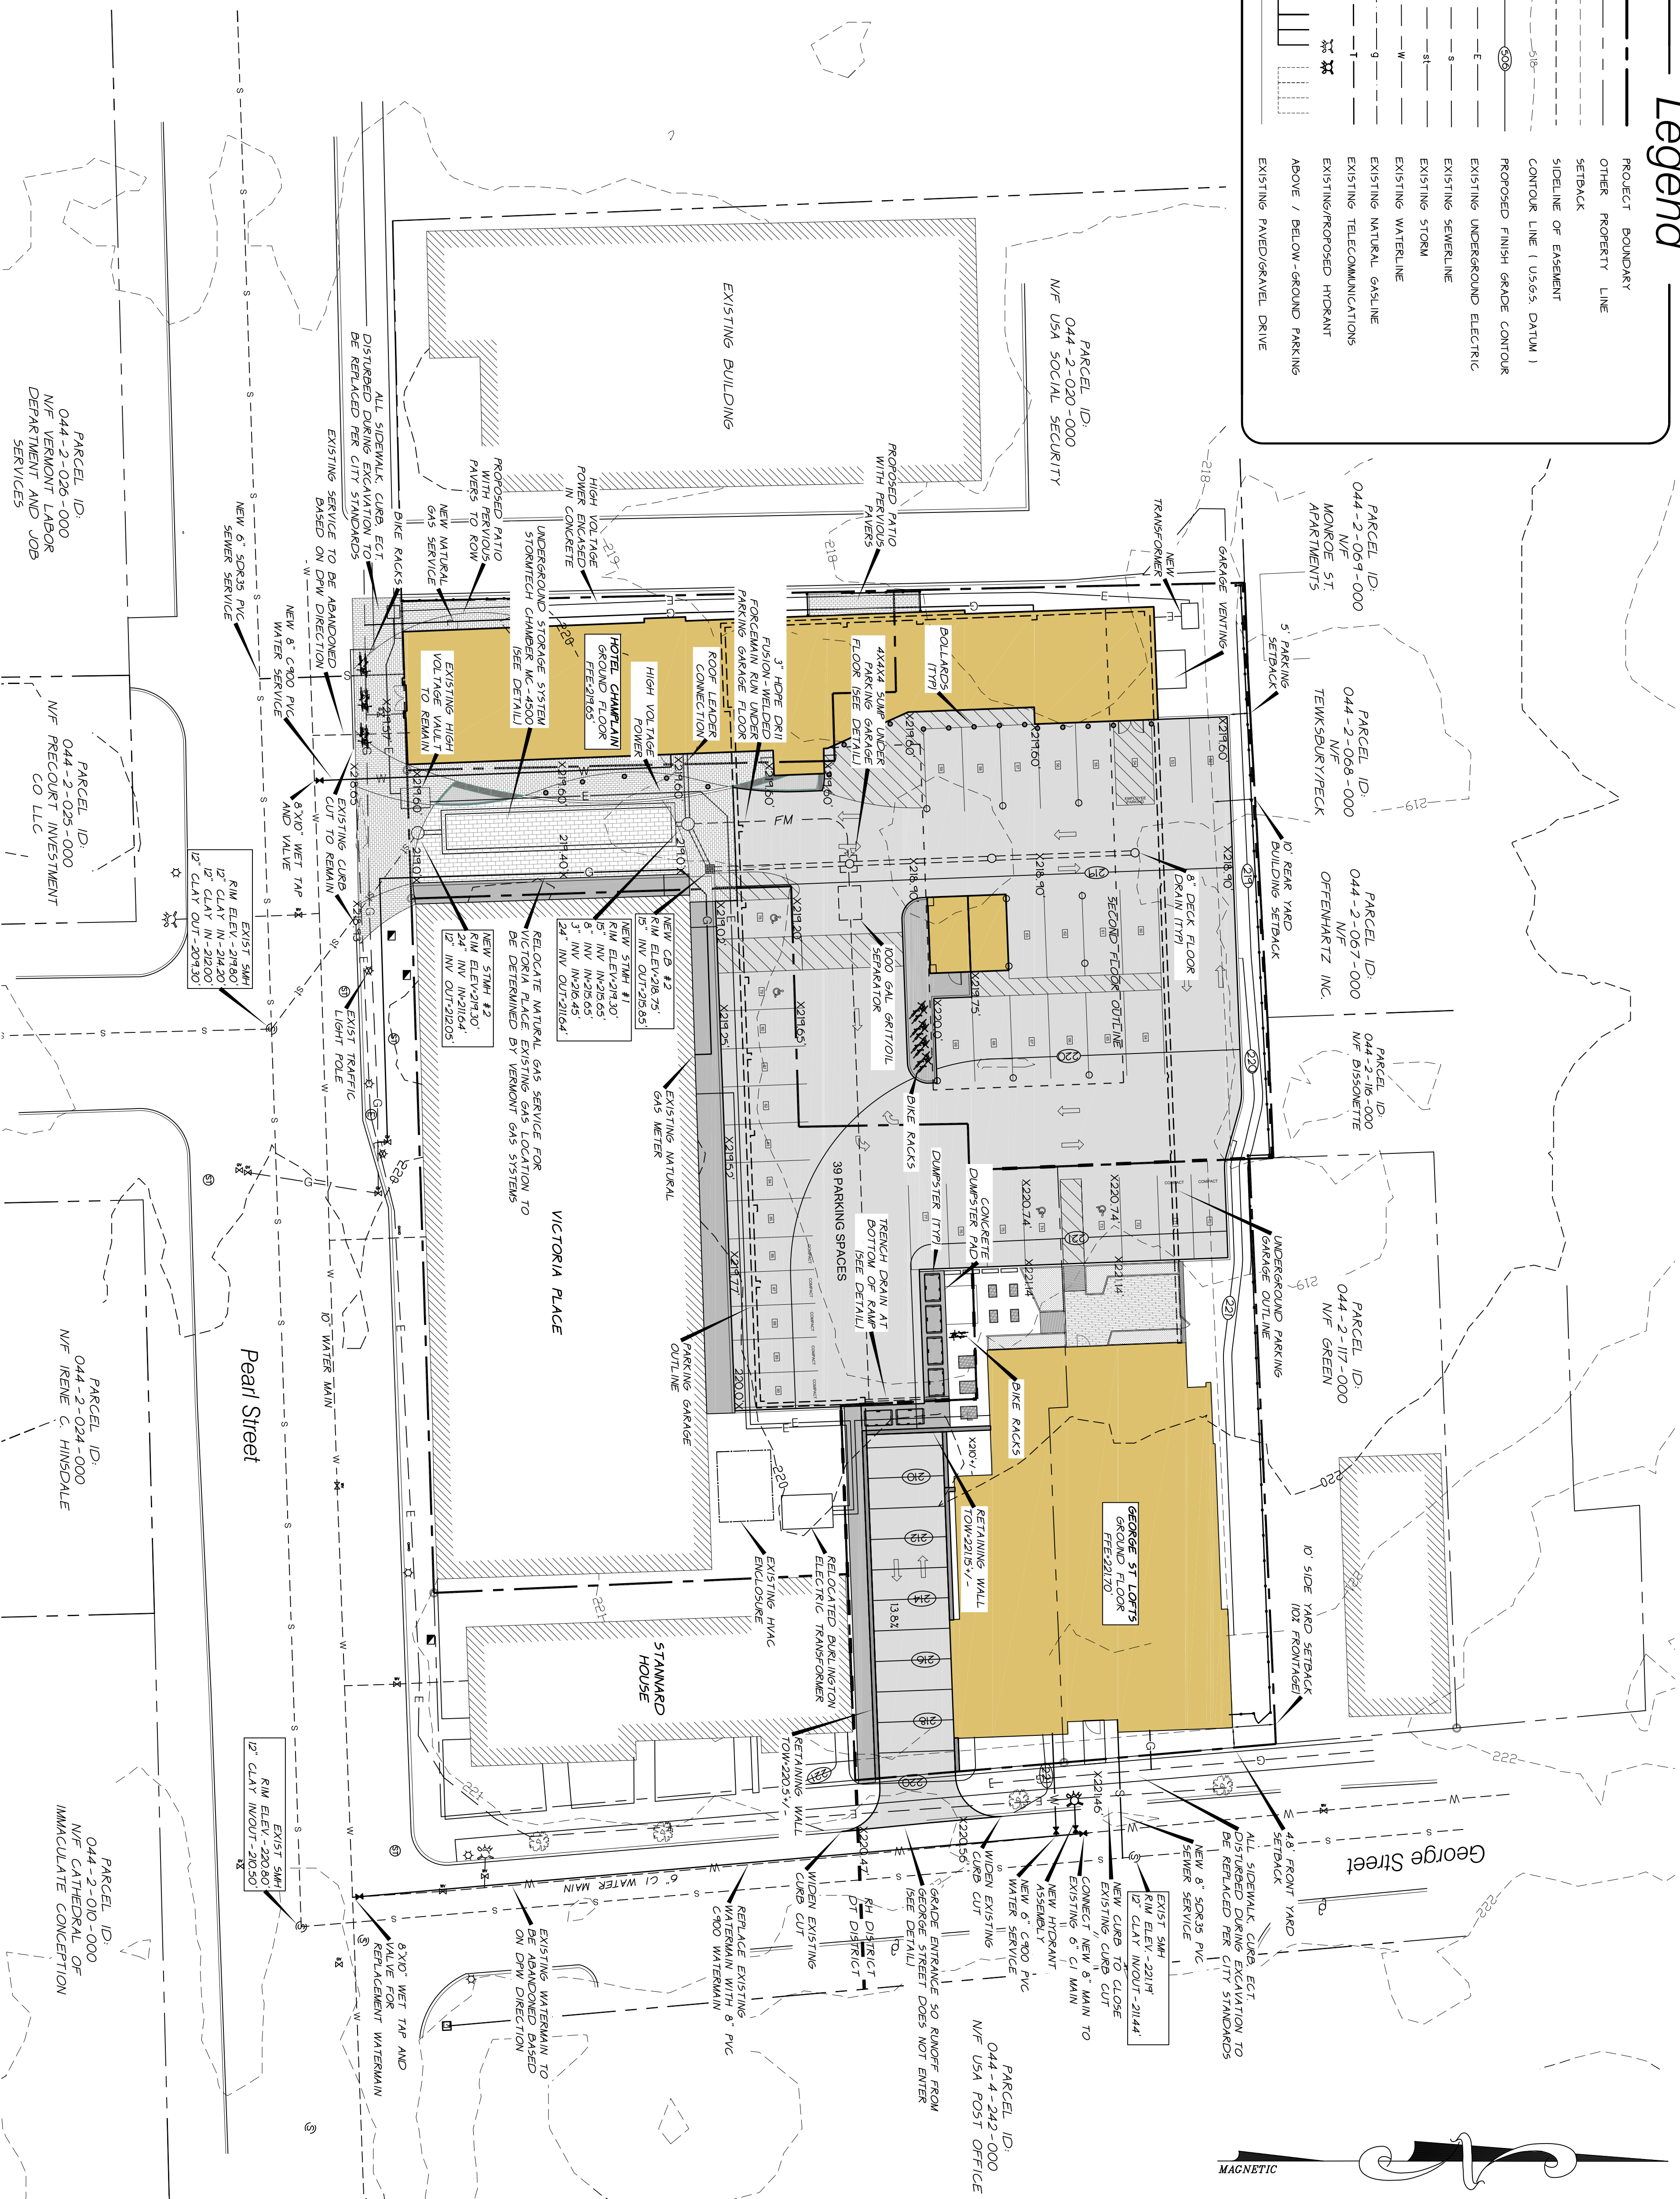


Location Map

Scale 1" = 200'

## Zoning Information

- RH DISTRICT COVERAGE:**  
TOTAL LOT AREA: 12,262 SF • 0.28 AC (2 PARCELS)  
PROPOSED BUILDING COVERAGE: 5,402 SF • 0.12 AC (144.1%)  
PROPOSED TOTAL COVERAGE: 9,766 SF • 0.23 AC (179.6%)
- DT DISTRICT COVERAGE:**  
TOTAL LOT AREA: 38,765 SF • 0.89 AC (3 PARCELS)  
PROPOSED BUILDING COVERAGE: 24,750 SF • 0.57 AC (164.4%)  
PROPOSED TOTAL COVERAGE: 34,652 SF • 0.80 AC (189.4%)
- PARKING REQUIREMENTS:**  
PARKING REQUIRED:  
VICTORIA PLACE • 18 SPACES  
GEORGE STREET LOFTS:  
20 UNITS X 2 SPACES/UNIT X 50% WAIVER • 20 SPACES  
HOTEL CHAMPLAIN:  
43 ROOMS X 0.75 SPACES/ROOM • 70 SPACES  
REQUIRED PARKING • 108 SPACES
- PARKING PROPOSED:**  
84 SPACES UNDERGROUND (48 SPACES X 175-84 SPACES PER 146,710)  
39 SPACES ABOVEGROUND
- PROPOSED PARKING • 123 SPACES**
- BICYCLE PARKING REQUIREMENTS:**  
**LONG TERM SPACES**  
GEORGE ST LOFTS • 20 UNITS X 0.10 SPACES PER UNIT (ELDERLY)  
• 2 SPACES  
HOTEL CHAMPLAIN • 43 ROOMS X 0.05 SPACES PER UNIT (HOTEL)  
• 5 SPACES  
• 1700 SF RESTAURANT X .001 SPACES PER SF  
• 2 SPACES  
**REQUIRED LONG TERM SPACES • 9 SPACES**
- SHORT TERM SPACES**  
GEORGE ST LOFTS • 20 UNITS X 0.10 SPACES PER UNIT (ELDERLY)  
2 SPACES  
HOTEL CHAMPLAIN • 43 ROOMS X 0.1 SPACES PER UNIT (HOTEL)  
• 10 SPACES  
1700 SF RESTAURANT X .002 SPACES PER SF  
• 4 SPACES  
**REQUIRED SHORT TERM SPACES • 16 SPACES**

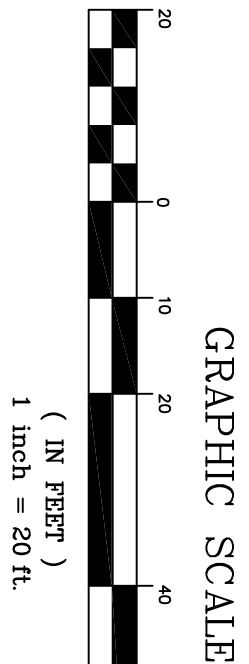


GRAPHIC SCALE

( 1 IN FEET )  
1 inch = 20 ft.

## Owner/Applicant



3 GEORGE STREET, LLC  
218 OVERLAKE DRIVE  
COLCHESTER, VT 05466

NOTE: ALL EXISTING ELECTRIC AND GAS INFRASTRUCTURE SHALL BE VERIFIED BY BURLINGTON ELECTRIC AND VERMONT GAS SYSTEMS PRIOR TO THE START OF CONSTRUCTION

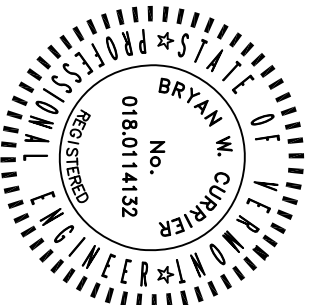


| DATE                                                                                                   | REVISION                                                                                | BY           |
|---|-----------------------------------------------------------------------------------------|--------------|
| START                                                                                                  | <input checked="" type="checkbox"/> RECORD DRAWING <input type="checkbox"/> PRELIMINARY |              |
| DESIGN                                                                                                 | <input type="checkbox"/> FINAL <input type="checkbox"/> SKETCH/CONCEPT                  |              |
| ENR   |                                                                                         |              |
| DRAWN BY                                                                                               | O'LEARY-BURKE CIVIL ASSOCIATES, P.C.                                                    |              |
| CHECKED BY                                                                                             | Burlington Vermont                                                                      |              |
| SCALE                                                                                                  | 1"=20'                                                                                  |              |
| 13 CORPORATE DRIVE<br>FERRIS, VT 05758<br>PHONE 838-8880<br>FAX 838-8880<br>EMAIL: oab@olearyburke.com |                                                                                         |              |
| Hotel Champlain                                                                                        |                                                                                         | DATE 1-14-19 |
| Site Plan                                                                                              |                                                                                         | 2016-02      |
| Ground Floor                                                                                           |                                                                                         | S9           |
| 2   |                                                                                         | P&M SHEET #  |



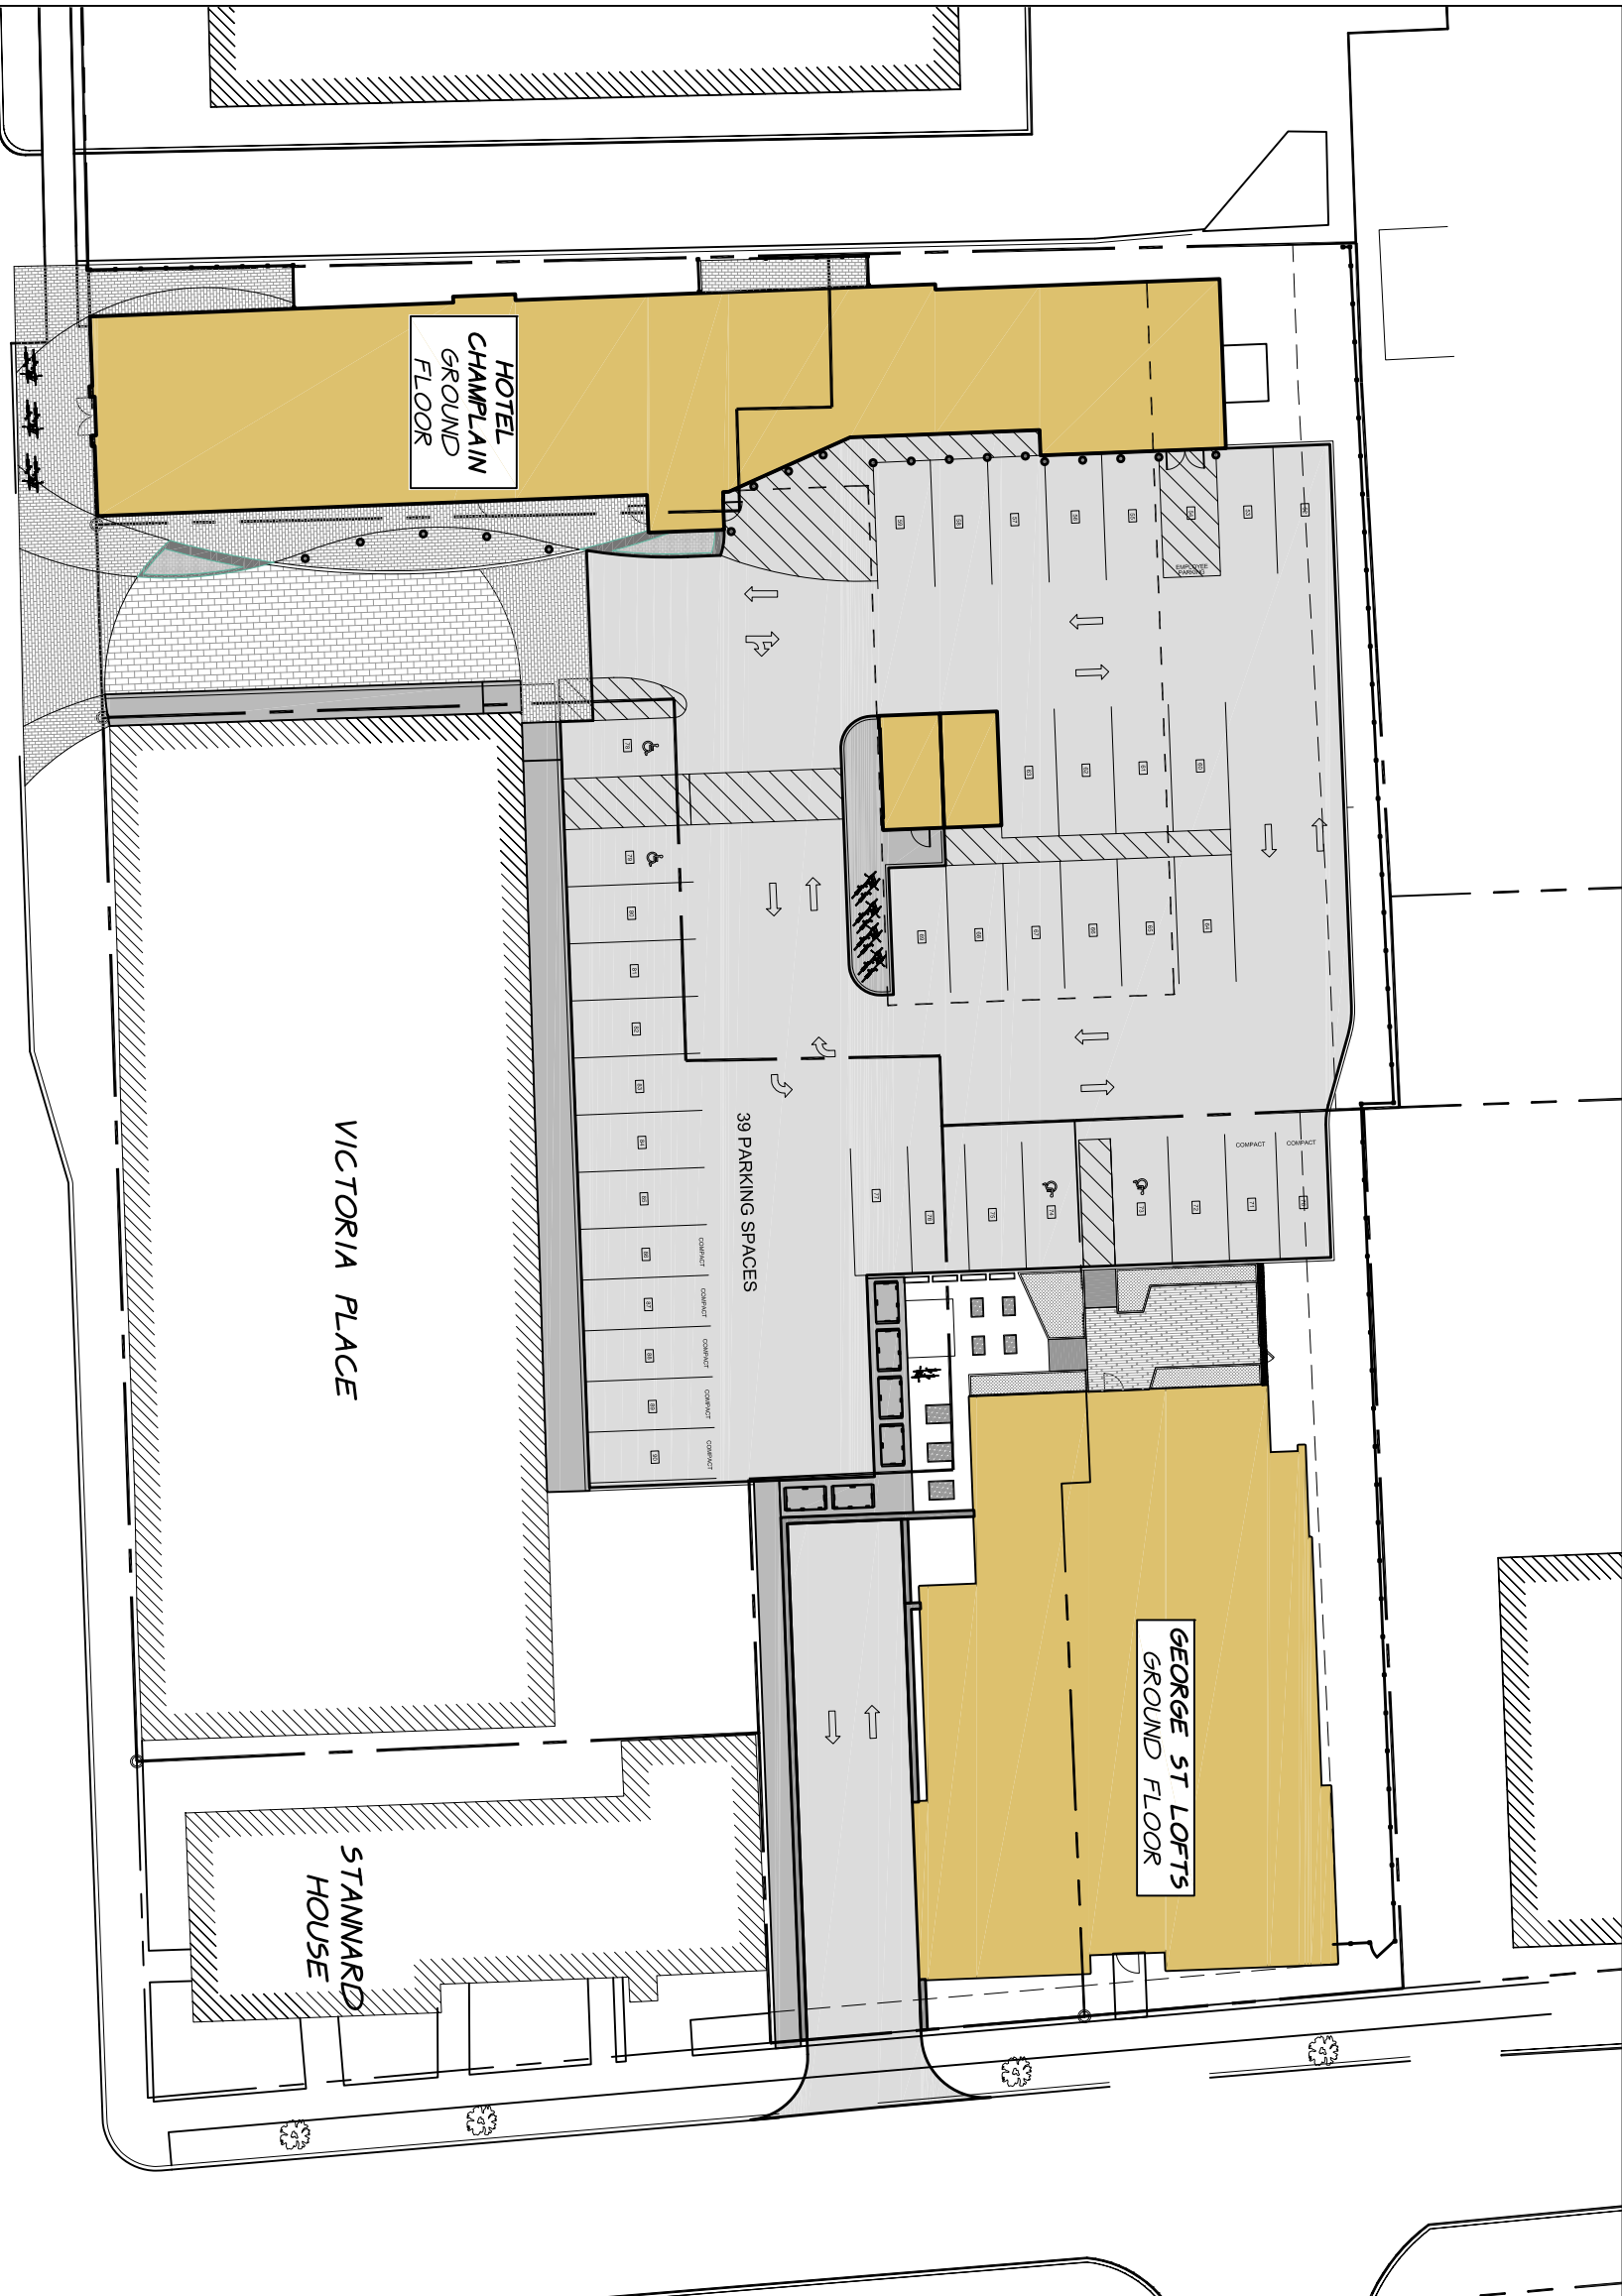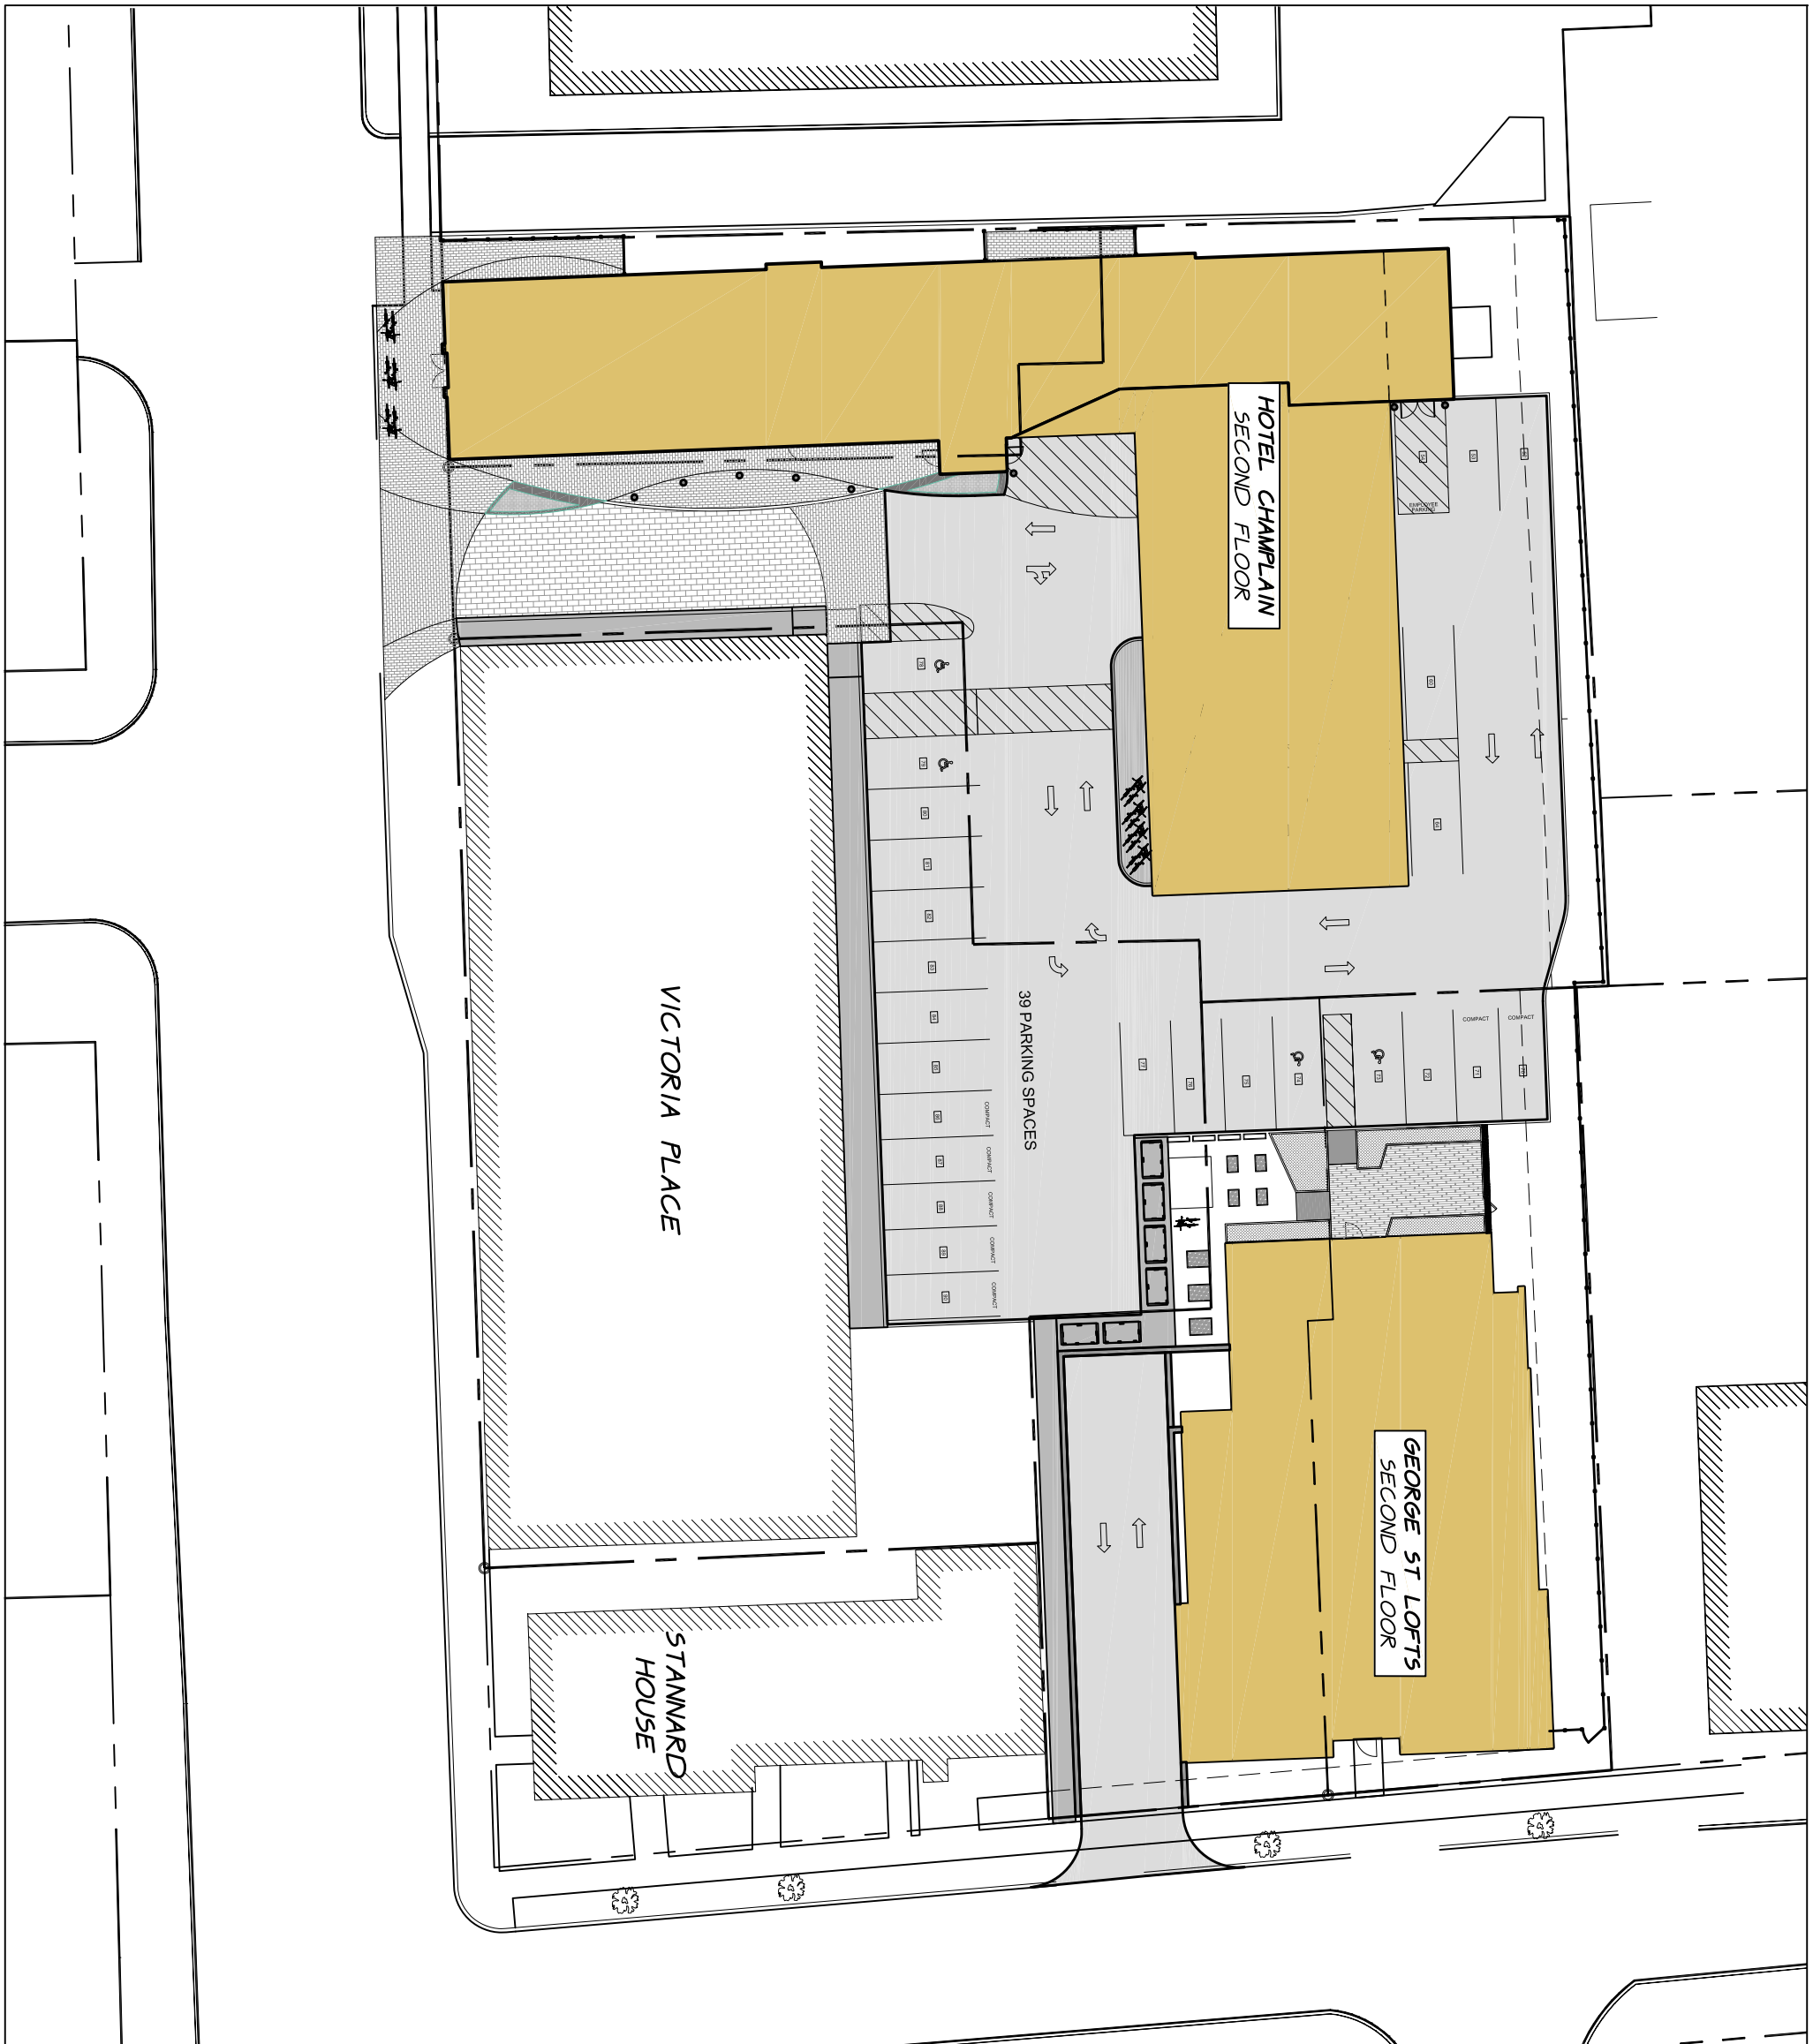


SECOND FLOOR

1"=30'

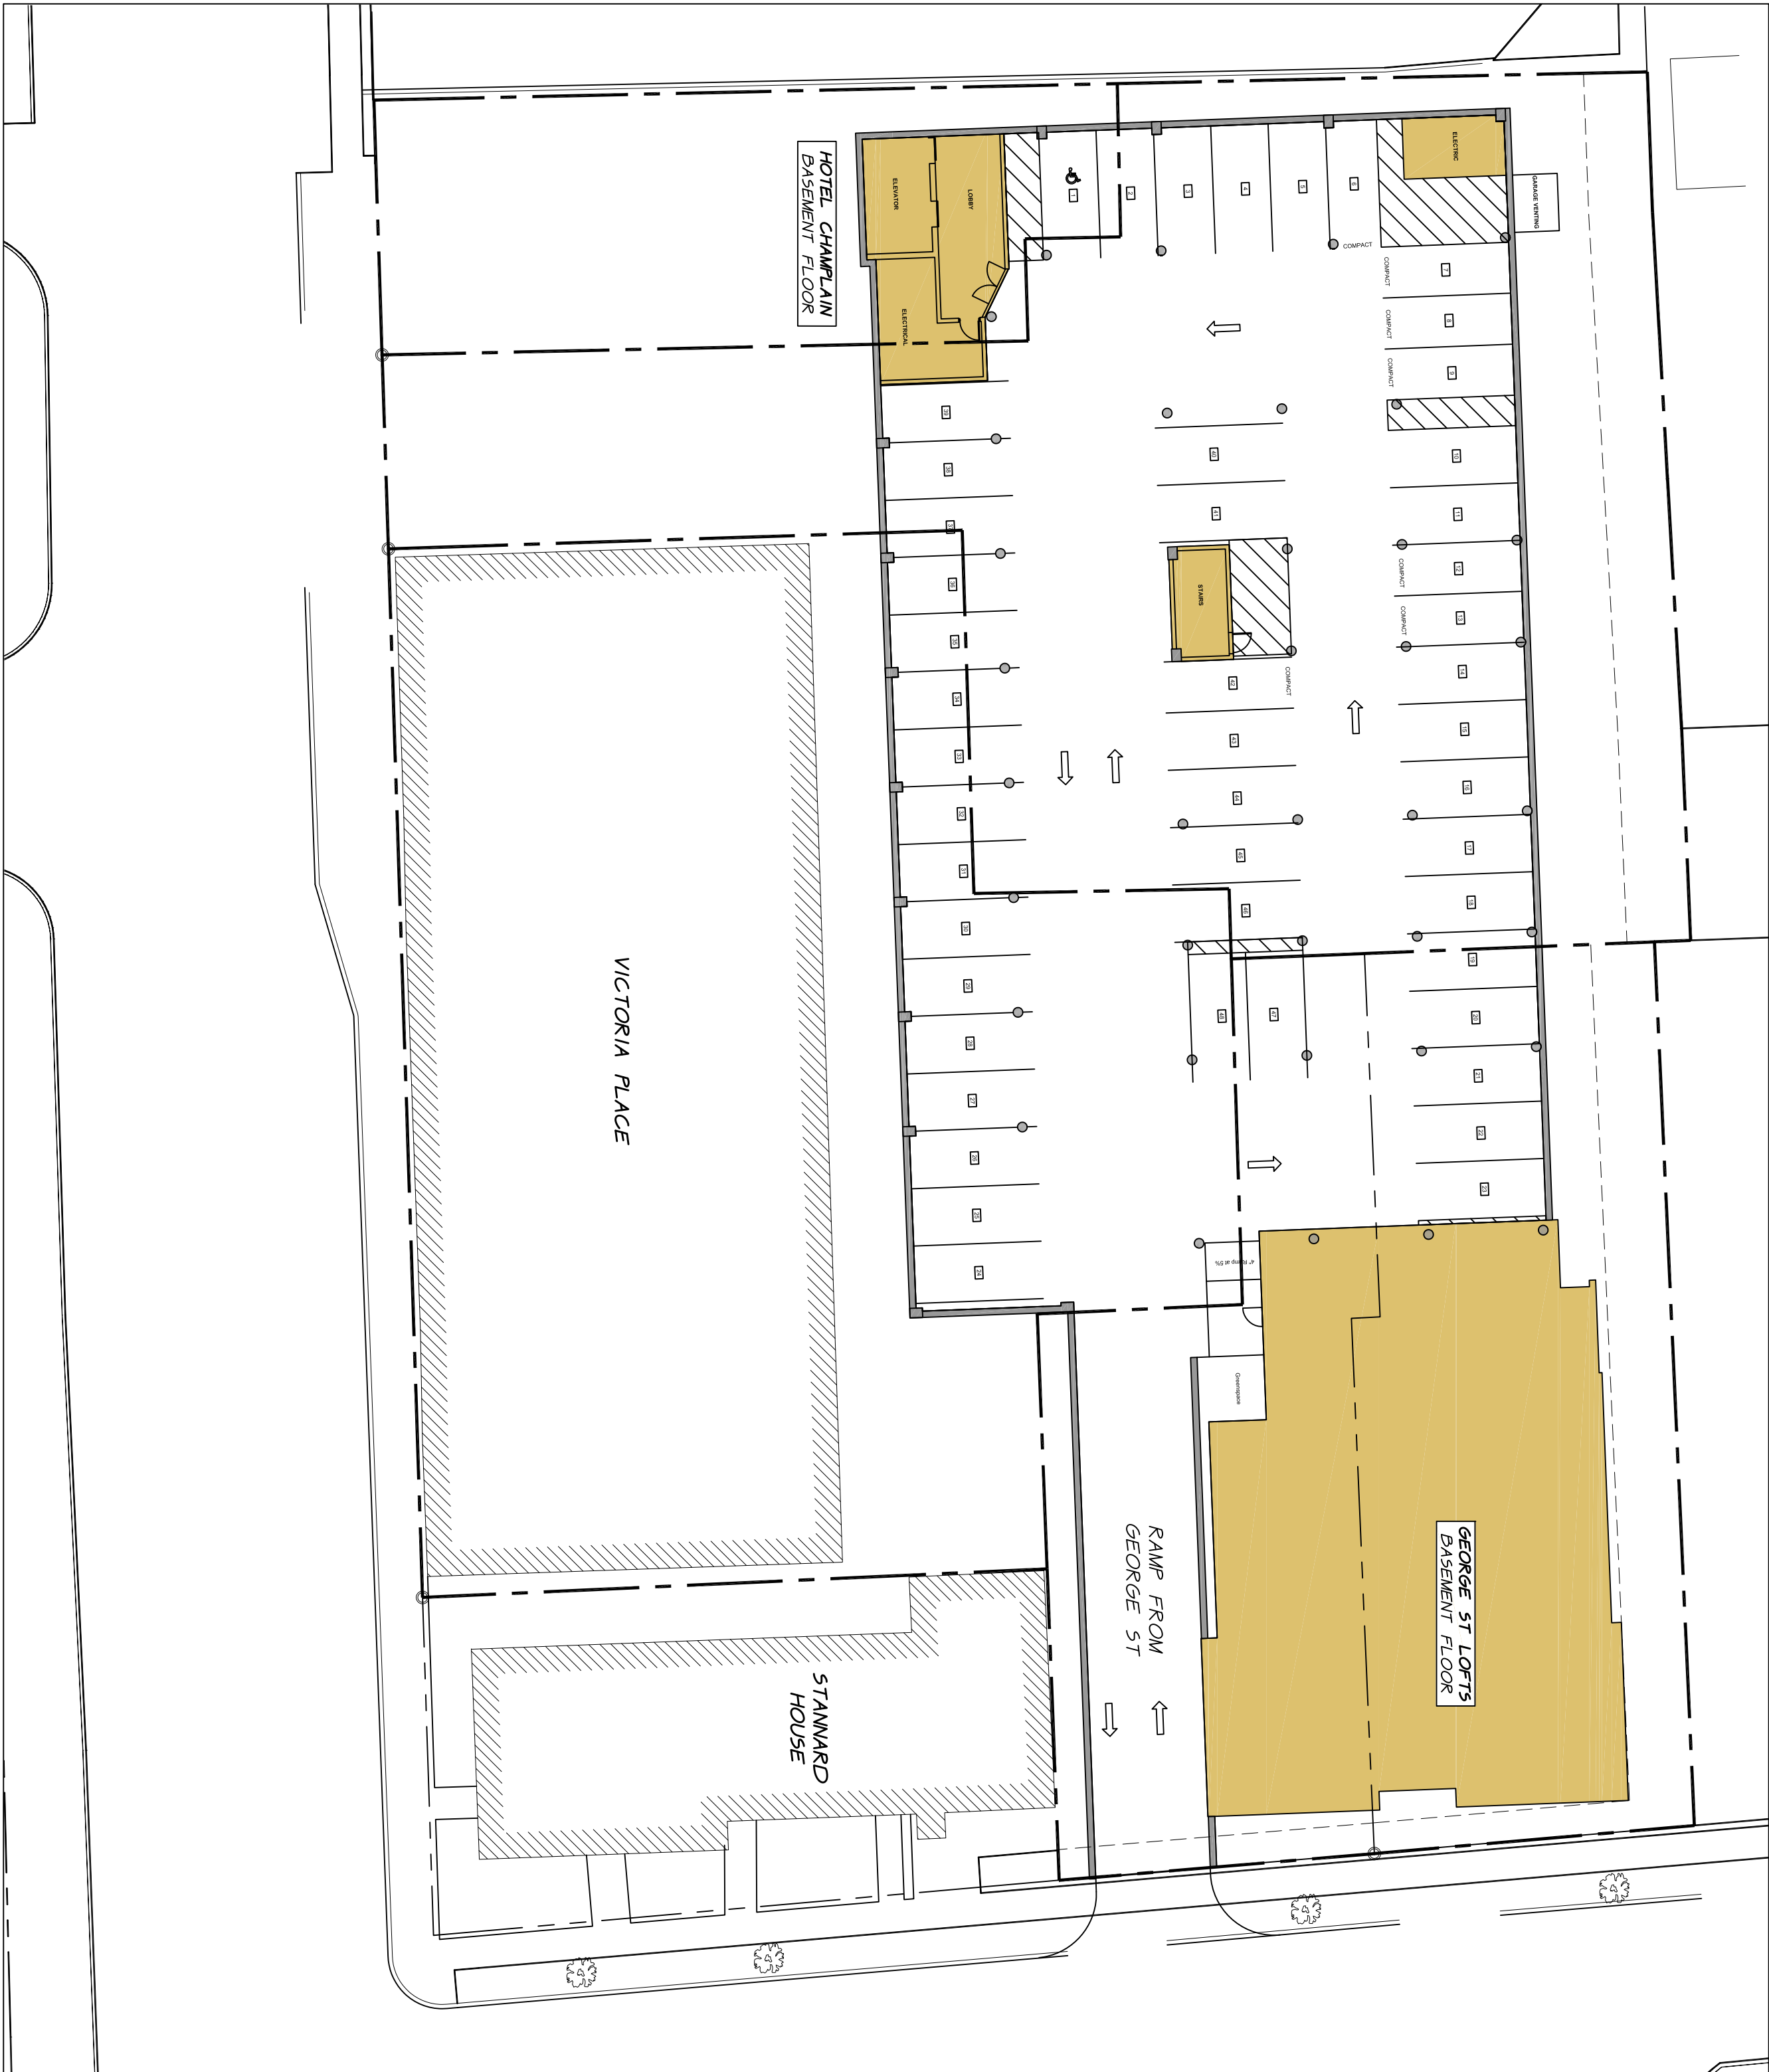


BASEMENT FLOOR  
PARKING GARAGE

GRAPHIC SCALE

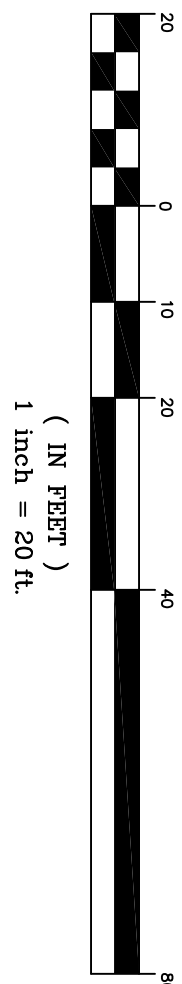

Owner/Applicant

3 GEORGE STREET, LLC  
218 OVERLAKE DRIVE  
COLCHESTER, VT 05466

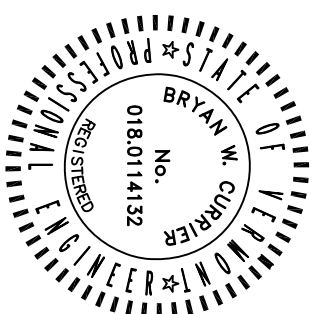

| DATE       | REVISION   | DATE                                    | BY           |
|------------|---|-----------------------------------------|--------------|
| SYNOPSIS   | <input type="checkbox"/> RECORD DRAFTING                                                                           | <input type="checkbox"/> PRELIMINARY    | DATE 1-14-19 |
| DESIGN     | <input type="checkbox"/> FINAL                                                                                     | <input type="checkbox"/> SKETCH/CONCEPT | 2019-02-20   |
| DRAWN BY   | O'LEARY-BURKE CIVIL ASSOCIATES, PLLC                                                                               |                                         | SCALE 1"=20' |
| CHECKED BY | 13 CORPORATE DRIVE<br>FARMINGTON, VT 05401<br>PHONE 802-888-8888<br>FAX 802-888-8889<br>EMAIL: oab@olearyburke.com |                                         | PLAN SHEET # |
| PROJECT    | Hotel Champlain   |                                         | 3            |
| SCALE      | Overall Site Plan                                                                                                  |                                         |              |
| DATE       | Ground, Basement & Second Floor                                                                                    |                                         |              |









7 CARMICHAEL ST. SUITE 102 ESSEX JUNCTION, VT 05452

P 802.879.5153

F 802.872.2764

SCOTTPARTNERS.COM

## PERMIT APPLICATION – PROJECT NARRATIVE

**Project:** *Hotel Champlain & George Street Lofts, including the following parcels:*

- #13-15 George St. (RH) – current apt/residence
- #19 George St. (RH) – current apt/residence
- #68 Pearl St. (FD5/E) – former Bove’s Restaurant
- #80 Pearl St. (FD5/E) – Victoria Place (Existing)
- #70 Pearl St. (FD5/mostly E) – surface parking lot  
(See the Civil plans for parcel numbers)

**Applicant:** **3 George Street LLC, Rick Bove / Scott + Partners Architects, Agent**

**Date:** **January 15, 2019**



**Request:** This project will improve 4 existing underutilized parcels surrounding the Victoria Place section of Pearl Street; two parcels fronting on Pearl including the former Bove’s Café, and two fronting on George Street just to the north of the recently refurbished General Stannard House. The bulk of the property is in the FD5 district with the (E) height overlay where our proposal calls for a new hotel which will add an estimated 30 new jobs and create both architectural and pedestrian energy along this edge of the downtown core. The two parcels along George Street will be improved by the addition of a new senior apartment building that will use the RH zoning in place to more successfully realize the natural transition from George Street to the Pearl Street corridor. To achieve this, we are seeking permission to:

- Remove one structure at #64/68 Pearl Street - commonly known as the former *Bove’s Café*.
- Build a new 93 room hotel building on the combined 64/68 + 70 Pearl lots. Most of the existing surface parking on 70 Pearl will remain. The building will be built above the surface parking. A new underground parking structure will be constructed below this surface parking – accessed from George St. Total parking across the 4 parcels will be 87 physical parking spaces (counts as 123 with bonuses for below grade parking).
- Remove two structures at #13 and #19 George Street and replace them with a single apartment building containing 20 units of senior housing (Net 14 new units).
- Highlighted DRB acceptance is requested for the following items:
  - Additional height in the FD5(E) zone facing Pearl.
  - Parking waiver for the Apartment building: seeking 50% waiver from 40 to 20 spaces.
  - Canopy encroachment at the Pearl St. façade- proposed new restaurant entry.

### **Design Objectives:**

This project is aimed at increasing quality senior housing and affordable transient-leisure hotel accommodations at the edge of the downtown core. The Project areas lies just steps from the new transportation center on St. Paul and Cherry Streets and will provide a well-designed transition from the FB5/E Zone along Pearl to the smaller scale RH neighborhoods to the north.

The project is designed to enhance street life along the Pearl Street Corridor. The proposed new *Hotel Champlain* will bring guests and activity to lower Pearl Street while a first-floor restaurant on Pearl St. will



continue the 75 year legacy of the Bove's family café. The new restaurant will occupy the full first floor frontage along Pearl St. The hotel entry will be halfway down the driveway accessing the rear of the site (same as existing access to the parking). This entryway will be completely redesigned to have a pedestrian "plaza" feel through the use of surface texture, planters, color, lighting and signage. See Landscape drawings and architectural renderings.

In accordance with *Plan BTV*, the *Downtown Housing Strategy Report* and the *Burlington Housing Action Plan*, this project will add much needed senior housing in one of the targeted locations at the edge of the downtown core. Walkability and proximity to public transportation make this an ideal location for seniors.

Project components have been weighed carefully to minimize the loss of existing historic fabric while improving the most important historic resources within the project boundaries and adding density, providing jobs and new housing units. We have consulted with City staff and SHPO to identify appropriate mitigation measures for the proposed removals and have found significant ways to preserve historic resources and incorporate history into the design of the project. See additional information in the attached FB checklists.

The project can be broken down into three major components.

1. **George Street Lofts – Senior Housing (13-19 George Street)**: we will remove the low density residential structures at 13-15 and 19 George Street (6 existing units combined) and replace them with a single RH compliant apartment building containing 20 units for a net add of 14 units. We will be asking for a parking waiver to provide one space per unit for this building which consists of predominantly 1-bedroom units (18 out of the 20 units are 1 bedroom). Ample parking is available within the overall complex while one space per unit will be assigned to the apartment building.
2. **Hotel Champlain – 68 Pearl (former Bove's Café) and 70 Pearl Street (parking lot)**: we will remove the structure at 64 Pearl St. (the former Bove's Restaurant) and combine the lot with the parking area at 70 Pearl. We will construct a new 93 room hotel with a commercial space fronting on Pearl Street (likely an Italian restaurant). The surface parking will remain, accessed from Pearl Street as it is now. Additional parking will be underground (accessed from George St.).
3. **Underground Parking – (below 70 Pearl Street)**: this 48 space, below grade concrete and steel structured parking garage will serve both the Hotel and Apartment building. The hotel will offer valet or self-parking. Access in and out is from a ramp to George Street. Direct connection to the Elevator lobbies in the hotel and the apartments is provided.

## **PROJECT DETAILS:**

---

### **Hotel Champlain:**

Subject to the Form District Code requirements found in Article 14: PlanBTV Downtown Code.

The proposed hotel and adjacent plaza entry to the parking/hotel lobby has been designed to enhance the Pearl Street FD5 zone, Pearl St. corridor views and provide a balanced transition from the city's urban core to the south and the RH neighborhood to the north. Dynamic façade and roof forms along Pearl St. are complemented by the hardscape upgrade and new entry plaza created between the new structure and Victoria Place to the east. The plaza will intentionally add focus and activity at Pearl St. while signaling the access route to the hotel entry along the east side.

The hotel will have a significant Pearl Street presence with a 5-story façade anchored by the shop-front for the restaurant and striking, narrow façade above. The 5<sup>th</sup> story is set back to provide an open balcony for a penthouse suite or small function room and modulate the apparent height of the building. The first



floor line will be prominently articulated. In addition, as recommended by SHPO as a mitigation for the removal of the former Bove Restaurant building, certain art deco treatments will be used on the Pearl St. facade to recall the former Bove's Café, including the use of black facing materials at street level and style elements in the façade arrangement above.

The current parking lot access drive by Victoria Place will be retained to access the surface parking and Hotel entry. The hotel entry is placed along the east side with an overhang to both protect and draw attention to the entry. The bulk of the hotel is elevated above the parking lot. Access for hotel guests/visitors, registration and deliveries will circle under the building. Access for fire apparatus, emergency vehicles and trash removal will not circle under the building. Access and staging for emergency vehicles have been coordinated with the fire marshal.

Setbacks, height and massing have been sculpted to meet the new FD code with a height bonus overlay (E) as applicable to the front half of the project (closest to Pearl).

- *We are requesting permission to exceed the base 4 stories/45' height limit in this height overlay area and go to 5 stories/59' in height as allowed with DRB approval (6 stories/65' is max allowed).* The project height steps down to the north as required under the new rule, making a nice, gradual transition to the RH district beyond. Limited rooftop equipment will be located on the lower roof areas. Screening elements are utilized to reduce visibility from neighboring properties.

**Hotel: Key Project Criteria:**

This project meets all requirements of the Form Based Code, Chapter 14. Refer to the attached Chapter 14 Checklists for details. *We are asking for approval to increase the building height from the base maximum of 45 feet to 59 feet* (65' max allowed).

- ➔ Supporting criteria for additional height (FD14.6.4-d)
  - a. The proposed building presents a very "slender" façade and massing to its primary façade along Pearl Street. The grade level story presents well to the street with a defined shop frontage, entry canopy and strong floor line, the remainder of the primary façade is vertically oriented by design with a layering of full height central pilasters to organize and offset the secondary layering of fenestration bands.
  - b. In addition to changing material from brick to metal tile at the Penthouse level (5<sup>th</sup> floor), the Pearl St. façade is stepped back with an open balcony and tapered canopy adding interest and energy to the skyline, especially looking down the Pearl Street Corridor toward the lake.
  - c. The length of east and west façades are interrupted with strong vertical elements to break up the façade. These elements punch through to the roof and add variety to the skyline. The overall skyline interacts well with adjacent structures of similar height.

Dimensional Information: The proposed hotel project includes a total of 36,692 sf on 5 floors + basement.

|                        |                  |                                                                     |
|------------------------|------------------|---------------------------------------------------------------------|
| Basement:              | 1,056            | (limited area in the garage level only)                             |
| 1 <sup>st</sup> Floor: | 4,882            | (easterly wing is parking at this level)                            |
| 2 <sup>nd</sup> Floor: | 8,164            |                                                                     |
| 3 <sup>rd</sup> Floor: | 8,133            |                                                                     |
| 4 <sup>th</sup> Floor: | 8,133            |                                                                     |
| 5 <sup>th</sup> Floor: | 6,324            | (set-back from RH zone to north limits the footprint of this level) |
| <b>Total:</b>          | <b>36,692 SF</b> |                                                                     |



Historic : The removal of former Bove's Café and design integration of replacement façade has been reviewed in detail with both the City Planning staff and SHPO. Key concerns centered on mitigation of the loss of the art deco features of the former restaurant. Discussion suggested that a soft reference to art deco and the previous black Carrera façade material would be desirable. The proposed design includes a dark polished tile or glazed block façade at the first floor giving way to other materials above. The Pearl street façade contains detailing which emphasizes the vertical proportions and subservient window insets-typical design techniques found in art deco structures of similar mid-rise size. A By-way panel with relevant information for the neighborhood and like to a Bove's Café video will be placed on the side of the new restaurant facing the entry plaza. See additional information at the end of this report specific to the BCO chapter on Demolition. See also the existing site photographs, Archeological Report and Historic Listing for the parcel.

Green and High-Performance Buildings: The proposed hotel is in excess of 25,000sf but under 50,000sf. As such, it is subject to the third-party commissioning requirements for the building envelope and mechanical systems. We have a strong history of delivering high performance buildings and are pleased to include several well established, third-party commissioning agents as part of the project.

#### Parking Lot/Garage:

The project contains 39 surface parking spaces generally as they are now behind the former Bove's restaurant and 48 below grade structured parking spaces sited under the parking lot located but accessed from George Street.

- 48 spaces are subject to the planBTV provision allowing structured parking spaces to be counted at 1.75 spaces of those required in Article 8. This generates a total parking count of 123 spaces against the total demand of 108. Demand = [existing use (18) + hotel demand (70) + apartments (20)] = 108 spaces.
- To improve access to this lot, especially for the hotel guests, we are evaluating the potential for the end section of George Street (to Monroe) to be made two-way. This may reduce the number of vehicles that would need to travel through the residential neighborhoods of Monroe and George Streets to access the new parking garage (and post office lot).
- Stacked Parking: we are also evaluating the use of stacked parking to accommodate peak parking days for hotel use. This will affect parking in the garage only and will be achieved operationally by the valet parking attendants using temporary measures including chains and cones. See diagrams showing that stacked parking options that can increase garage level capacity to 55-60 cars.

#### George Street Loft Apartments:

The proposed 20 unit senior housing apartment building sits wholly within the **RH district** and replaces two smaller, converted single family homes currently containing a total of 6 apartments for a net addition of 14 apartments. New units will meet all current regulations and include affordable units as called for in the *Senior Housing Bonus* section of the BCO.

Density is calculated as follows: Base density of 40u/A is increased to 80u/A under the senior housing bonus. Combining lots 13-15 with 19  $(5176+6759) = 11,935\text{sf}/43,560\text{sf/A} = 0.2739\text{A} \times 80 = 21.9$  units maximum allowed. 20 are Proposed.

Lot coverage maximum allowed is 80% in the RH district. We are proposing 80%. Green space is provided along George St. and to the north and west of the building as buffers and back yard. See the landscape plan showing use and planting. Amenities for the senior housing including raised gardening beds and picnic tables are provided.

Parking is provided in the structured underground parking garage shared with the hotel. 20 dedicated spaces are proposed. (50% waiver required). Based on demand, the building is predominantly single bedroom (18) with only (2) two bedroom units.

Building Design: The design of this building has been reviewed on several previous trips to the DRB. Two projecting bays, lower in height than the rear section, are placed to continue the rhythm and scale of the George St. neighborhood. The rear section faces the surface parking lot and hotel with design elements and density that reflect the transition from neighborhood to urban core. Materials used along George St. are predominantly brick reflecting the structures on either side.

Dimensional statistics: Proposed new apartment building will contain 18 (1) bedroom units and two (2) bedroom units. Accessibility and visitability will comply with the ADA rules and the VT Access Board rules.

The proposed square footage is:

|                       |                    |
|-----------------------|--------------------|
| Basement              | = 5,178 Sf         |
| First Floor           | = 5,272 Sf         |
| Second Floor          | = 5,272 Sf         |
| Third Floor           | = 5,272 Sf         |
| <u>Fourth Floor</u>   | <u>= 3,596 Sf</u>  |
| <b>Total Building</b> | <b>= 24,590 Sf</b> |

#### **ADDITIONAL PROJECT-WIDE INFORMATION.**

1. *Community Capacity*: Public water and sewer is proposed. A letter confirming capacity is forthcoming. After meeting with the Fire Chief and DPW, the project will add a hydrant along George St. to serve the apartment building and replace the city water line from Pearl St. to this new hydrant to increase flow. See Civil plans.
2. *Traffic*: A traffic and parking study has been completed by Lamoreaux & Dickenson that shows negligible impact on area traffic. Based on the proposed net increase in units, there will be minimal effect on surrounding streets. As noted in the Form District checklists for the Hotel building, we are evaluating possible two-way traffic on George St. to Monroe to facilitate entry into the garage from George St. We will go along with recommendations or the neighbors and the DPW and are fine with either outcome. See discussion in the FD checklist.
3. *Parking*: L&D's traffic analysis also addresses parking. It evaluates the existing and future demand with a time of day overlay that shows a maximum anticipated use of 87 vehicles at any one time. We have 87 physical parking spaces in the proposed plan. In addition, it shows that there will be sufficient overlap in use/time to satisfy the City requirement to provide 30 day-use spaces for use by the public. (This requirement is in the sale agreement for the 70 Pearl). Operationally, this will be enforced by the owner through the use of metering and valet parking services for the hotel.
4. *Bylaws in effect*: The project will comply with all City bylaws.
5. *Renewable Energy*: The project is pursuing a solar panel array lease program for the roof. We will be complying with or exceeding the VT Commercial Building Energy Standards – Stretch Goals and providing varying levels of commissioning for key systems.



6. *Fundamental Commissioning*: The hotel portion of the project is subject to LEED v.4 Fundamental Commissioning requirements for the building envelope and mechanical systems. See attached commissioning plans which exceed the requirements.
7. *Cumulative Impacts*: The overall result of this project will be to improve the transition from the small-scale residential George St. neighborhood to the city's urban core with Pearl St. as the dividing line or transition zone. Much of Pearl St. is denser, taller, more urban by design. Streets feeding into Pearl will naturally develop more densely at their connection point. The proposed apartment building is completely within the RH limits for height, setbacks, density and yet has been designed to continue the lower scale dwelling pattern and massing that runs north along the rest of George St. It is balanced between the pattern language of the surrounding structures while bringing forth a contemporary feel and appearance.
8. *Signage*: Restaurant signage above the canopy (but below the 14'/2<sup>nd</sup> floor level limit); Hotel signage: on front side corner and above hotel entry on east side. Directional signage for parking and drop-off.
9. *Construction Time Limits*: the project will commence directly after receipt of permits. The removals and site preparation/parking garage will be Phase 1 with the new construction proceeding directly thereafter (no gap in timing). Full build-out will be achieved within a two year window. Hours of construction will be as per city regulation for projects adjacent to residential neighborhoods. PeakCM has been selected as Construction Managers and are working through logistics and schedules now.
10. *Operational Hours*: Apartment units: N/A; Restaurant at Pearl St.- likely 11am to midnight. Hotel will be open 24/7.
11. *Future Enlargement*: None planned.
12. *Natural, historic features/resources*: this project follows the recent renovation of the Historic Stannard House on the corner of Pearl and George Streets. The proposed removal of three existing structures includes the former Bove's Café with mitigation strategies as discussed above. The other two structures are unlisted, small former single-family homes which are significantly under developed for an RH zone near the Pearl St. corridor. These structures were also reviewed by the architect and SHPO during evaluation of the site. While potentially contributing to the overall neighborhood to the north, they are not listed structures and they have been significantly renovated both inside and out. However, as mitigation for their removal, we propose to fully document them photographically and to salvage significant fabric resources including slate roofing and remaining stained glass panels/doors.
13. *Growth patterns*: the proposed project enhances the city's stated growth patterns. This mixed use commercial and residential project will reinforce the developing urban edge along the Pearl St. corridor and provide much needed housing units in a section of the city forming the transition between Downtown and Residential.
14. *Housing*: this project adds housing with a net increase of **14** units.
15. *Jobs*: this project will add an estimated **30** jobs in downtown Burlington.
16. *Parks*: minimal impact will be offset by payment of impact fees.
17. *Dimensional standards and density*: (See Form District checklists for the hotel building.)
  - a. *Apartment building - RH Zone*: Height: 35' allowed; 35' proposed.

- i. Setbacks: percentage of lot size: see plans. Note that the north side setback has been doubled as the two current lots have effectively been merged into one wider lot. In lieu of the current structure that sits along the north neighbor's driveway, a significant green space and fencing has been placed along the north to provide a buffer and minimize pedestrian cut-through.
    - ii. Coverage: 80% allowed: proposed = 80%, See the landscape plans for layout. Amenities will include a picnic area and above ground planting beds for the senior housing units.
  - b. *Zone boundary:* As this project spans two zones and multiple lots (same owner), there are several items that need clarification. The lots will be merged to eliminate the difficulties related to parking for the apartments (all 20 spaces serving the apartments need to physically be on the apartment building lot). See the parking allocation diagram in the Civil drawings showing that the spaces serving the apartment building are the spaces in the garage closest to the apartment building entrance. These spaces span the zone transition line (assuming it does not move despite the removal of the lot/property lines). All other setbacks and dimensional standards applicable to the FD and RH zones are met, including the rear yard setback for the RH building (measured as if the lot line was left in its current place – it is only “moved/removed” to address the parking rules.
18. *Pedestrian access:* The existing Pearl St. driveway to the rear parking area will be completely rebuilt to create a new shared access plaza with a pedestrian feel. See description above. Access from the rear of the lot/surface parking will also be provided to George St. via a walkway between George St. parking garage access ramp and the north end of the Stannard House.
19. *Accessibility:* ADA requirements will be met in full. The commercial space, residential entries and all common space will be fully accessible. Apartment units will all be visitable; the state/city required percentage will be adaptable or accessible.
20. *Landscaping and fences:* Landscaping, fencing and garden treatments will be applied to the greenspace adjacent to the RH zone north of the new development to screen for headlights. Trees for shading and raised planters will be used as well. See Landscape Narrative on the landscape drawings for full description of design intent and layout.
21. *Public plaza and open space:* while there is no large open space, it is our design intent to integrate the commercial spaces into the street life of the Pearl St./George Street corner. The Tavern/Café's glass wall enclosing the main façade of the Stannard House will “showcase” activity and energize the public streetscape (active and inviting street edge).
22. *Outdoor lighting:* Building mounted lighting is designed to accent the architectural features and entries. Fixtures are downcast, cut-off fixtures. Upper level patio lighting is kept back from the roof edge to minimize its spill-over to below. The covered parking area will be lit by ceiling mounted units. Existing LED and HID wall-mounted fixtures on the Victoria Place building will be replaced with all-LED site fixtures in order to adequately light the parking area. The tight constraints of the site and need to light the drive and parking areas lead to an increased illuminance on these walkways. General-purpose walkways on the site have a slightly brighter average illuminance than allowed (0.66 versus 0.5 footcandles). The proposed walkway under overhead canopy with adjacent façade lighting (i.e. the walkway to the hotel entrance) is also affected (1.14 footcandles versus 0.5 footcandles). All other lighting requirements (max footcandles, max/min ratios, and avg/min ratios) are below the allowed maximums.
23. *See lighting plans and fixture cut sheets in the landscape design drawing set.*



24. *Infrastructure*: mechanical components will be housed in the basement or in screened rooftop locations and not visible other than the grill or grating. See plans. Utilities will be underground.
25. *Safety-security*: the project has been designed in accordance with the State/City Fire and Building Code, NFPA 1, 101 and the IBC, 2015 editions. In addition, it has been reviewed with the Fire Chief and Building Inspector for compliance with life safety concerns. There will be an intercom/camera system associated with the apartment entries/parking lot.

**Demolition:** this project proposes the demolition/removal of the non-listed but eligible residential structures at 13 and 19 George St. and demolition of the listed structure at 68 George St. known as the former Bove's Café. See above and Historic Consultant's report for detail. The removals are not due to neglect or hardship, but to make the replacement buildings possible. Based on stated goals for this zone, the proposed project trades removal of several low-caliber structures for restoration, protection and re-use of the main historic structure on the site.

1. *Application for Demolition*: in accordance with the Demolition standards, we offer the following:
  - a. Report from a licensed engineer: see attached.
  - b. Demolition Review Standards: will comply- see below.
  - c. Hardship: n/a
  - d. Redevelopment Plan and Statement of effect: see Historic and Archeological Reports.
  - e. Elevations, plans and statements: Will provide as required prior to removal for all listed structures.
2. *Standards for Approval*: this application is being submitted under standard 2.c. —that a substantial community-wide benefit outweighs the historic significance of the buildings proposed for demolition.
  - d. *Demolition and redevelopment proposal mitigates to the greatest extent practical any impact to the historical importance of other structures located on the property and adjacent properties.*

The project's most significant impact to existing historic resources is the sentimental loss of the landmark Bove's Café. Although the restaurant has been closed for years, it still represents a tender spot in the hearts of many City residents. The structure itself is a often modified small vernacular structure now out of place along Pearl St. The most recent modification 78 years ago for the restaurant façade includes black facing material and what is described as mildly "Art Deco" themes. This project will replace that structure with a larger restaurant and hotel but through design and façade treatment, it seeks to keep the spirit of the Bove's Café alive and well. See design statements above and mitigation strategies that have included input from members of the Bove family and SHPO.

Other structures proposed for replacement are less significant but also valuable in their own way. Mitigation includes documentation, fabric salvage and design sensitivity. The redevelopment plan, through the design of massing, façade layout and street pattern language, seeks to continue to support surrounding use and neighborhood characteristics.

- e. *All historically and architecturally important design, features, construction techniques, examples of craftsmanship and materials have been properly documented using the applicable standards of the Historic American Building Survey (HABS) and made available*

*to historians, architectural historians and others interested in Burlington's architectural history:*

This will be done during the design phase of the project and available for review prior to breaking ground/start of demolition.

- f. *The applicant has agreed to redevelop the site after demolition pursuant to an approved redevelopment plan which provides for a replacement structure.*

The proposed project seeks demolition to allow the new construction. No demolition will begin until the project is ready to proceed in its entirety. There will be no delay between the selected removals and the commencement of new construction. It will appear as one continuous project.

- g. *Deconstruction, salvage and reuse of historic materials.*

The proposed project will allow the salvage and reuse of any and all historic building materials. Unfortunately, previous modifications and alterations have already removed or compromised the integrity of many interior components and windows, exterior trim, etc. The project will participate in a process including careful removal, stockpiling, advertising and distribution of any valuable salvage materials or artifacts uncovered in the demolition process. The Archeological report has analyzed the area and does not anticipate that the project excavation will uncover significant resources.

*End of Project Narrative.*

---

**Attachments:**

- COA Level II Checklist, application fee
- planBTV checklists
- Traffic Study and Addendum update
- Photos of existing conditions
- UVM Historic/Archeological Report
- Cx Commissioning Plan for Building Envelope - Hotel
- Cx Commissioning Plan for Mechanical Systems – Hotel
- Landscaping Narrative- see Landscaping drawings
- Lighting cut sheets – see Landscaping Drawings
- Building material cut sheets
- Erosion Control Plan – See Civil Plans.
- Lot Coverage calculations – See Civil Plans
- NPA meeting summary

Plans sets:

- Drawing sets: (1) full size at 24x36, (1) reduced to 11x17
- Existing Conditions Plat

- 
- PDF copy of everything





## Department of Planning and Zoning

149 Church Street, City Hall

Burlington, VT 05401-8415

Phone: (802) 865-7188

Fax: (802) 865-7195

[www.burlingtonvt.gov/pz](http://www.burlingtonvt.gov/pz)

### COA Level II Review Application Checklist

Use this checklist for all applications for zoning permits eligible for Design Review with a construction cost of **more than \$24,000** - See Sec. 3.2.2 of the Zoning Ordinance.

In order for your application to be considered complete, the following information **must** be provided as applicable:

- ☐ A completed application form, signed by the property owner;
- ☐ The application fee (see below), in cash or check (no cards). Checks to be made out to the 'City of Burlington' (There will also be a fee to request the Final Certificate of Occupancy when the project is complete);
- ☐ Photographs of the subject property, showing the location of the project (and neighboring properties if applicable);
- ☐ A full size site plan of the subject property (with an additional copy at 11x17 size), that is accurate and to scale, indicating the location and dimensions of all existing structures, walkways, driveways, and other significant features; and all proposed changes with all dimensions; distances from the front, side and rear property lines to each proposed new structure and/or site improvement, which shall include the following as applicable:
  - Identifying information including the record owner of land, north arrow, date (including any revision dates) and scale (recommended at a scale of 1" = 8, 10, 16, 20, 40 feet);
  - Property lines and abutting streets;
  - Rights of way or easements affecting the property;
  - Existing natural features of the site including water courses and applicable buffers, wetlands and applicable buffers, floodplains, trees and other vegetation, etc;
  - Existing and proposed setbacks to property lines and/or public rights-of-way;
  - Existing and proposed contours at no more than 5-foot intervals;
  - Location of existing and proposed utilities and facilities (water, sewer, electric, telephone, fire hydrant);
  - Location of existing and proposed buildings;
  - Height of proposed buildings and how measured (refer to Sec. 5.2.6);
  - Location and number of parking spaces pursuant to the requirements of Article 8, and the type of barriers used to define parking areas (bollards, curbs, etc.); and,
  - Information regarding any applicable zoning overlay districts as defined in Article 4, Part 5.
- ☐ A coverage calculation table showing the square foot area of all existing and proposed structures and hard surfaces (walkways, driveways etc), with a total percentage coverage calculation based on lot size (see 'Site Plans Design Review Guide' for an example of this table); ([Refer to Civil Drawings](#))
- ☐ Building elevations (drawings to scale with color rendering if possible) for all proposed and/or modified buildings and any related buildings (full size with an additional copy of each elevation at 11x17 size). Elevations of each exterior façade shall indicate all architectural details, window and door openings with dimensions and trim details, and materials, siding (wood clapboard, brick, etc.), roof, trim, colors to be used. Elevations must show all roof-mounted equipment, ground-mounted equipment, building-mounted signs and/or sign bands, and building-mounted light fixtures;
- ☐ Specification sheets (also known as cut sheets) from the manufacturer or retailer for all new windows, doors, mechanical equipment, lighting etc;
- ☐ At least two architectural wall cross-sections (one front wall and one side wall), at a scale of 1 inch equals 1 foot, illustrating the relief (e.g. projections and setbacks) of the architectural features shown in the building elevations;

- ☐ At least one color-rendered perspective drawing from a realistic public vantage point showing the proposed building(s) and landscaping after five to seven years of growth;
- ☐ A detailed plan for new landscaping (with an additional copy at 11x17 size) that clearly identifies species by Latin name, readily understood symbol, and common name, and which shows all screening of parking, dumpsters, and ground mounted mechanical/electrical equipment. The landscape plan should be accompanied by a brief statement of the landscape concepts and objectives. Where applicable, information should be submitted indicating streetscape design;
- ☐ If the project involves disturbing 400 sq ft or more of land (removing or adding anything that will create exposed soil) an 'Erosion Prevention and Sediment Control Plan' will be required. Please complete the EPSC Questionnaire and provide an EPSC site plan indicating locations of control such as silt fences, hay bales etc. (Some projects may require further permanent stormwater control measures as required by the City Stormwater Plan Engineer).

**Please Note:** Applications involving building features, cornices, canopies or similar projections that project over the public Right of Way will require a separate approval from either the City Council or Church Street Marketplace prior to installation. This can take up to four weeks so please visit the Clerk/Treasurers Office or the Church Street Marketplace to obtain the appropriate information and application form as soon as possible.

**Applications involving a COA Level II Review should closely follow the Development Review Standards found in Article 6.**

**Application Fee:**

1. \$110 and;
2. \$2/\$1,000 of estimated construction cost



Base fee - 1st parcel = \$110  
 (2 x (\$10,500,000/\$1,000)) = \$21,000  
 (4 x \$80) for addn'l parcels = \$320  
**TOTAL Application Fee = \$21,430**

**Development Review Fee (required before permit is picked up):**

\$4.50/\$1,000 of estimated construction cost



## planBTV Downtown Code Application Compliance Checklist – Sec. 14.4 Building Types

### Instructions:

This Compliance Checklist is a tool to be use for documentation and confirmation of compliance with the requirements of Article 14 planBTV: Downtown Code. This checklist documents compliance **only** with the requirements of Art. 14. Other sections of the CDO as applicable (e.g. Art 8 Parking, Art 9 Inclusionary and Replacement Housing) will require additional documentation.

The Applicant Compliance Documentation should be as brief as necessary to explain how compliance with the requirements have been achieved, and should specifically reference related plans and illustrations where applicable. **Complete one checklist for each Building.**

|                                |                                    |
|--------------------------------|------------------------------------|
| <b><u>Property Address</u></b> | <b>68, 70 Pearl St</b>             |
| <b><u>Form District</u></b>    | <b>FD5 with Height Overlay (E)</b> |
| <b><u>Building Type</u></b>    | <b>Mixed Use</b>                   |

| <b>Ordinance Requirement</b>                                    | <b>Applicant Compliance Documentation</b>   | <b><u>DPZ Office Use Only:</u> Staff Compliance Confirmation</b>                                                                                       |
|-----------------------------------------------------------------|---|---|
| <b>Green and High Performance Buildings</b><br>(Sec. 14.4.3 b.) | Hotel building is between 25,000 and 50,000 → 3 <sup>rd</sup> party commissioning.<br>-Commissioning Team is Jon Haehnal of BHV Integrated Services for the shell and Glenn Thomas, PE for the Mechanical systems.<br>-Commissioning Plan is attached. | <input type="checkbox"/> Not applicable<br><input type="checkbox"/> In compliance<br><input type="checkbox"/> Not in compliance<br><u>Explanation:</u> |
| <b>Units</b>                                                    | N/A (93 Hotel Rooms, 1 commercial space)   | <input type="checkbox"/> Not applicable<br><input type="checkbox"/> In compliance<br><input type="checkbox"/> Not in compliance<br><u>Explanation:</u> |
| <b>Building Height</b>                                          | 14' first story<br>45' (4) x 11' for upper stories + 1 foot for roof<br>59 feet total → Allowed in height overlay (E) zone, but requires approval (over 45')                                                                                           | <input type="checkbox"/> Not applicable<br><input type="checkbox"/> In compliance<br><input type="checkbox"/> Not in compliance<br><u>Explanation:</u> |

**planBTV Downtown Code Application Compliance Checklist – Sec. 14.4 Building Types**

| <b>Ordinance Requirement</b>                         | <b>Applicant Compliance Documentation</b>   | <b><u>DPZ Office Use Only:</u> Staff Compliance Confirmation</b>                                                                                       |
|------------------------------------------------------|---|---|
| <b>Additional Building Height</b><br>(Sec.14.6.4 d.) | a. Key public view is along Pearl St. (south) Detailing above the shopfront emphasized vertical proportions. Western façade is broken up with expressed vertical elements (stair/elevator).<br>b. Penthouse expressed horizontally to reduce apparent height. Front and rear setbacks provide relief and add visual interest.<br>c. Narrowness of Pearl St. façade limits effectiveness but penthouse terrace and canopy designed to create landmark visual along Pearl St. Western façade is broken up with emphasized vertical elements and material changes. See additional description in Project Narrative. | <input type="checkbox"/> Not applicable<br><input type="checkbox"/> In compliance<br><input type="checkbox"/> Not in compliance<br><u>Explanation:</u> |
| <b>Building Width</b>                                | Building along Pearl Street is exactly 80% of the total lot width- very narrow to begin with. Remaining area is small landscape buffer to west and surface entry to site (existing). Building steps out on eastern side to further capture available space and enhance apparent lot width.   | <input type="checkbox"/> Not applicable<br><input type="checkbox"/> In compliance<br><input type="checkbox"/> Not in compliance<br><u>Explanation:</u> |
| <b>Ground Floor Height</b>                           | 14' as required from street level to top of podium (start of upper floors). Height is desirable for lobby and restaurant use.   | <input type="checkbox"/> Not applicable<br><input type="checkbox"/> In compliance<br><input type="checkbox"/> Not in compliance<br><u>Explanation:</u> |
| <b>Frontage Types</b>                                | <u>Shopfront</u> will be used along Pearl Street with a similarly high degree of glazing on the sides near Pearl to support the 1 <sup>st</sup> floor restaurant use and activate the street view.   | <input type="checkbox"/> Not applicable<br><input type="checkbox"/> In compliance<br><input type="checkbox"/> Not in compliance<br><u>Explanation:</u> |
| <b>Pedestrian Access</b>                             | Main restaurant entry is on Principal façade (Pearl Street). Façade is so narrow, all additional entries are along the east façade, including the main hotel entry. Entry accesses the lobby. All rooms are on upper floors. Access drive into the site will be visually enhanced to promote heightened pedestrian experience and improve “draw” into the depth of the site and hotel lobby/entry. See landscaping plans.   | <input type="checkbox"/> Not applicable<br><input type="checkbox"/> In compliance<br><input type="checkbox"/> Not in compliance<br><u>Explanation:</u> |



planBTV Downtown Code Application Compliance Checklist – Sec. 14.4 Building Types

| Ordinance Requirement | Applicant Compliance Documentation   | <u>DPZ Office Use Only</u> : Staff Compliance Confirmation   |
|-----------------------|---|---|
| Miscellaneous         | Awnings: No awnings planned. However we anticipate umbrellas at the SW corner where café tables could be placed on the exterior – sidewalk or just along the westerly edge. See Landscape plans and renderings. | <div><input type="checkbox"/> Not applicable</div> <div><input type="checkbox"/> In compliance</div> <div><input type="checkbox"/> Not in compliance</div> <div><u>Explanation:</u></div> |

## planBTV Downtown Code Application Compliance Checklist – Sec. 14.3 Form Districts

### Instructions:

This Compliance Checklist is a tool to be use for documentation and confirmation of compliance with the requirements of Article 14 planBTV: Downtown Code. This checklist documents compliance **only** with the requirements of Art. 14. Other sections of the CDO as applicable (e.g. Art 8 Parking, Art 9 Inclusionary and Replacement Housing) will require additional documentation.

The Applicant Compliance Documentation should be as brief as necessary to explain how compliance with the requirements have been achieved, and should specifically reference related plans and illustrations where applicable.

### Property Address

68, 70 Pearl Street

### Form District

FD5

| Ordinance Requirement  | Applicant Compliance Documentation   | DPZ Office Use Only: Staff Compliance Confirmation   |
|------------------------|---|---|
| <b>Building Type</b>   | Mixed Use. Commercial on ground floor including restaurant along principal façade (Pearl St.) and hotel lobby making up balance of ground floor. Hotel rooms and activity centers on all above floors.   | <input type="checkbox"/> Not applicable<br><input type="checkbox"/> In compliance<br><input type="checkbox"/> Not in compliance<br><u>Explanation:</u> |
| <b>Block Perimeter</b> | The hotel building infills all available frontage along the principal street (Pearl) except for a narrow buffer to west and the entry drive to the site. The building lines the entire western façade. The bulk of the site is the former parking lot (70 Pearl) and is mostly screened by the new hotel building from the west, the new proposed apartment building to the east along George Street, or the existing adjacent Victoria Place along Pearl. With existing and new construction in place, the parking area serving the site is nearly fully contained behind the perimeter buildings. Underground structured parking is accessed from a ramp on George street and serves both the hotel and apartment buildings. | <input type="checkbox"/> Not applicable<br><input type="checkbox"/> In compliance<br><input type="checkbox"/> Not in compliance<br><u>Explanation:</u> |



**planBTV Downtown Code Application Compliance Checklist – Sec. 14.3 Form Districts**

| <b>Ordinance Requirement</b> | <b>Applicant Compliance Documentation</b>   | <b><u>DPZ Office Use Only</u>: Staff Compliance Confirmation</b>                                                                                       |
|------------------------------|---|---|
| <b>Pervious Area</b>         | The majority of the site currently serves as a Public parking lot for the City of Burlington and a private parking lot for Victoria Place. Please refer to SH 1 – Existing Conditions for the existing building and overall coverage of the project area. Please refer to SH 2 – Site Plan for the proposed building and overall coverage for the project area.                                                                                   | <input type="checkbox"/> Not applicable<br><input type="checkbox"/> In compliance<br><input type="checkbox"/> Not in compliance<br><u>Explanation:</u> |
| <b>Yard Type</b>             | Rear yard type. The proposed building occupies 80% of the available lot frontage. We are removing a small 1 ½ story residential type structure and replacing it with a 5 story urban building with a full shop style front which will greatly increase the urban feel of the Pearl St. experience.   | <input type="checkbox"/> Not applicable<br><input type="checkbox"/> In compliance<br><input type="checkbox"/> Not in compliance<br><u>Explanation:</u> |
| <b>Ground Floor Entries</b>  | Principal restaurant entry is on Principal façade (Pearl Street). Façade is so narrow, all additional entries are along the east façade, including the main hotel entry. Entry accesses the lobby. All rooms are on upper floors. Access drive into the site will be visually enhanced to promote heightened pedestrian experience and improve “draw” into the depth of the site and hotel lobby/entry. See landscaping plans.                    | <input type="checkbox"/> Not applicable<br><input type="checkbox"/> In compliance<br><input type="checkbox"/> Not in compliance<br><u>Explanation:</u> |
| <b>Frontage Buildout</b>     | NA   | <input type="checkbox"/> Not applicable<br><input type="checkbox"/> In compliance<br><input type="checkbox"/> Not in compliance<br><u>Explanation:</u> |
| <b>Setbacks</b>              | Principal façade is setback near the minimum of 12’ at Pearl St. A projecting canopy is proposed over the principal shopfront entry. Westerly setback is approximately 5’ and done for fire code purposes and to create a narrow planting strip. Rear setback is governed by the Zone transition rules to the RH zone to the north (see setback graphic showing compliance with the 10’ required setback up to 35’ and 45 degree line above that. | <input type="checkbox"/> Not applicable<br><input type="checkbox"/> In compliance<br><input type="checkbox"/> Not in compliance<br><u>Explanation:</u> |

**planBTV Downtown Code Application Compliance Checklist – Sec. 14.3 Form Districts**

| Ordinance Requirement  | Applicant Compliance Documentation   | <b><u>DPZ Office Use Only:</u></b> Staff Compliance Confirmation                                                                                       |
|------------------------|---|---|
| <b>Building Height</b> | 14' first story<br>44' (4) x 11' for upper stories<br><u>1' for roof/insulation</u><br><b>59 feet total → Allowed in height overlay (E) zone, but requires approval (over 45')</b>   | <input type="checkbox"/> Not applicable<br><input type="checkbox"/> In compliance<br><input type="checkbox"/> Not in compliance<br><u>Explanation:</u> |
| <b>Building Bulk</b>   | Floors 1-5, 100% max.: we are well below 100%.<br>Looking at the two lots involved: 68 Pearl and 70 Pearl combined = .48 acres or 20,909sf.<br>Floor areas as follows are in the<br><br>1 <sup>st</sup> Floor:        4,882     (23%)<br>2 <sup>nd</sup> Floor:        8,164     (39%)<br>3 <sup>rd</sup> Floor:        8,133     (39%)<br>4 <sup>th</sup> Floor:        8,133     (39%)<br>5 <sup>th</sup> Floor:        6,324     (30%)<br><br>Floors 6-8, N/A | <input type="checkbox"/> Not applicable<br><input type="checkbox"/> In compliance<br><input type="checkbox"/> Not in compliance<br><u>Explanation:</u> |



planBTV Downtown Code Application Compliance Checklist – Sec. 14.3 Form Districts

| Ordinance Requirement | Applicant Compliance Documentation   | DPZ Office Use Only: Staff Compliance Confirmation   |
|-----------------------|---|---|
| On-Site Parking       | <p><b>Parking for FD component</b> is calculated as follows:<br/> <u>Demand = 88. Breakdown:</u><br/> 18 spaces per existing req'memt for Victoria Place + Stannard House<br/> 70 for proposed Hotel (93rms X 0.75sf/rm=70 spaces)<br/> <b>88 spaces needed</b></p> <p><u>Provided = 123 spaces. Breakdown:</u><br/> 84 spaces (48 spaces below grade x1.75 = 84 spaces per 14.6.7.d)i.<br/> <u>39 surface spaces</u><br/> <b>123 spaces provided</b> (87 physical spaces)</p> <p><b>Parking on site is also provided for the Apt building on George St.</b><br/> (physically in the RH zone and subject to RH zone parking req'ments).</p> <p><b><u>Demand = 20 for Apts</u></b> (2 spaces/unit X 20 units = 40 spaces<br/> <i>We are seeking a waiver request* of 50% waiver = 20 spaces</i>)<br/> Provided = 20 on site (specifically on site as defined by property line,<br/> although some of these spaces are across the Zone line in the FD zone).<br/> <b>Provided = 20</b><br/> *Waiver request based on demonstrated low vehicle use by seniors,<br/> apt types of predominantly one-bedroom or efficiency units, proximity<br/> to bus routes and transit hub (across street), and walkable downtown.</p> <p><b><u>FD and RH Combined Project Totals:</u></b><br/> <b>108 = Total demand</b> for existing + proposed hotel and apt.<br/> <b>123 = Total spaces provided on site.</b></p> <p><u>Other parking notes:</u> The Owner has an agreement with the City such<br/> that 30 spaces shall be made available for day use by the public. The<br/> intention is that these spaces will be available on the surface lot and<br/> shared with the Hotel use. Valet service for the Hotel will manage the<br/> hotel vehicles to ensure the public day-use spaces are available. The<br/> Owner had the right to meter these spaces and collect the revenue.<br/> Finally, we note that the Traffic/Parking Study shows that anticipated</p> | <p><input type="checkbox"/> Not applicable</p> <p><input type="checkbox"/> In compliance</p> <p><input type="checkbox"/> Not in compliance</p> <p><u>Explanation:</u></p> |

**planBTV Downtown Code Application Compliance Checklist – Sec. 14.3 Form Districts**

| <b>Ordinance Requirement</b>               | <b>Applicant Compliance Documentation</b>   | <b><u>DPZ Office Use Only:</u> Staff Compliance Confirmation</b>   |
|--------------------------------------------|---|---|
|                                            | parking counts with shared parking factored in peak at 87 spaces, the exact number of physical spaces available.   |   |
| <b>Parking Location</b>                    | <p>48 spaces are provided below grade in structured parking accessed from George Street.</p> <p>39 surface parking spaces accessed from existing entry on Pearl St. These spaces are all behind the primary building (presents as perimeter type building for placement.) All parking is in the third layer of the site.</p> <p>See Schematic Parking Allocation Plan in the Civil drawing package for proposed allocation of spaces.</p> | <p><input type="checkbox"/> Not applicable</p> <p><input type="checkbox"/> In compliance</p> <p><input type="checkbox"/> Not in compliance</p> <p><u>Explanation:</u></p> |
| <b>Encroachments – Required Setbacks</b>   | None   | <p><input type="checkbox"/> Not applicable</p> <p><input type="checkbox"/> In compliance</p> <p><input type="checkbox"/> Not in compliance</p> <p><u>Explanation:</u></p> |
| <b>Encroachments – Public Right-of-Way</b> | Primary Façade: is set at 12’ back from the Pearl St. curb. The façade contains a commercial space entry and has been designed to include a projecting canopy that will encroach into the Pearl St. sidewalk. It will project 6’ from the building façade which leaves it 6’ from the curb line at Pearl.   | <p><input type="checkbox"/> Not applicable</p> <p><input type="checkbox"/> In compliance</p> <p><input type="checkbox"/> Not in compliance</p> <p><u>Explanation:</u></p> |
| <b>Uses</b>                                | <p>One commercial space fronting Pearl St.- Entire width of proposed new façade.</p> <p>Balance of proposed building in the Form District Zone is a hotel use.</p>   | <p><input type="checkbox"/> Not applicable</p> <p><input type="checkbox"/> In compliance</p> <p><input type="checkbox"/> Not in compliance</p> <p><u>Explanation:</u></p> |



## planBTV Downtown Code Application Compliance Checklist – Sec. 14.5 Frontage Types

### Instructions:

This Compliance Checklist is a tool to be use for documentation and confirmation of compliance with the requirements of Article 14 planBTV: Downtown Code. This checklist documents compliance **only** with the requirements of Art. 14. Other sections of the CDO as applicable (e.g. Art 8 Parking, Art 9 Inclusionary and Replacement Housing) will require additional documentation.

The Applicant Compliance Documentation should be as brief as necessary to explain how compliance with the requirements have been achieved, and should specifically reference related plans and illustrations where applicable. **Complete one checklist for each Frontage Type used.**

|                                |                                    |
|--------------------------------|------------------------------------|
| <b><u>Property Address</u></b> | <b>68, 70 Pearl St</b>             |
| <b><u>Form District</u></b>    | <b>FD5 with Height Overlay (E)</b> |
| <b><u>Building Type</u></b>    | <b>Mixed Use</b>                   |
| <b><u>Frontage Type</u></b>    | <b>Shopfront</b>                   |

| <b>Ordinance Requirement</b>            | <b>Applicant Compliance Documentation</b> | <b><u>DPZ Office Use Only:</u> Staff Compliance Confirmation</b>                                                                                       |
|-----------------------------------------|-------------------------------------------|---|
| <b>Yard Width</b> (Dooryard only)       | N/A                                       | <input type="checkbox"/> Not applicable<br><input type="checkbox"/> In compliance<br><input type="checkbox"/> Not in compliance<br><u>Explanation:</u> |
| <b>Deck/Landing Width/Length</b>        | N/A                                       | <input type="checkbox"/> Not applicable<br><input type="checkbox"/> In compliance<br><input type="checkbox"/> Not in compliance<br><u>Explanation:</u> |
| <b>Courtyard Width</b> (Courtyard only) | N/A                                       | <input type="checkbox"/> Not applicable<br><input type="checkbox"/> In compliance<br><input type="checkbox"/> Not in compliance<br><u>Explanation:</u> |

**For office use only:** ZP# \_\_\_\_\_

**planBTV Downtown Code Application Compliance Checklist – Sec. 14.5 Frontage Types**

| <b>Ordinance Requirement</b>                               | <b>Applicant Compliance Documentation</b> | <b><u>DPZ Office Use Only</u>: Staff Compliance Confirmation</b>                                                                                       |
|------------------------------------------------------------|-------------------------------------------|---|
| <b>Deck/Landing Depth</b>                                  | N/A                                       | <input type="checkbox"/> Not applicable<br><input type="checkbox"/> In compliance<br><input type="checkbox"/> Not in compliance<br><u>Explanation:</u> |
| <b>Courtyard Depth</b><br>(Courtyard only)                 | N/A                                       | <input type="checkbox"/> Not applicable<br><input type="checkbox"/> In compliance<br><input type="checkbox"/> Not in compliance<br><u>Explanation:</u> |
| <b>Yard Depth</b> (Dooryard only)                          | N/A                                       | <input type="checkbox"/> Not applicable<br><input type="checkbox"/> In compliance<br><input type="checkbox"/> Not in compliance<br><u>Explanation:</u> |
| <b>Clear Height above Deck/Landing</b>                     | N/A                                       | <input type="checkbox"/> Not applicable<br><input type="checkbox"/> In compliance<br><input type="checkbox"/> Not in compliance<br><u>Explanation:</u> |
| <b>Overall Height</b> (Porches and Gallery only)           | N/A                                       | <input type="checkbox"/> Not applicable<br><input type="checkbox"/> In compliance<br><input type="checkbox"/> Not in compliance<br><u>Explanation:</u> |
| <b>Lightwell/Landing Height</b> (Lightwell & Landing only) | N/A                                       | <input type="checkbox"/> Not applicable<br><input type="checkbox"/> In compliance<br><input type="checkbox"/> Not in compliance<br><u>Explanation:</u> |

**For office use only:** ZP# \_\_\_\_\_



**planBTV Downtown Code Application Compliance Checklist – Sec. 14.5 Frontage Types**

| <b>Ordinance Requirement</b>                   | <b>Applicant Compliance Documentation</b>   | <b><u>DPZ Office Use Only:</u> Staff Compliance Confirmation</b>                                                                                       |
|------------------------------------------------|---|---|
| <b>Finished Level above sidewalk</b>           | Canopy proposed at entry only. 10' above sidewalk.                                                                                            | <input type="checkbox"/> Not applicable<br><input type="checkbox"/> In compliance<br><input type="checkbox"/> Not in compliance<br><u>Explanation:</u> |
| <b>Clear Path of Travel</b>                    | N/A   | <input type="checkbox"/> Not applicable<br><input type="checkbox"/> In compliance<br><input type="checkbox"/> Not in compliance<br><u>Explanation:</u> |
| <b>Depth of Recessed Entry</b>                 | N/A   | <input type="checkbox"/> Not applicable<br><input type="checkbox"/> In compliance<br><input type="checkbox"/> Not in compliance<br><u>Explanation:</u> |
| <b>Sill Height</b> (Shopfront only)            | 1'-10" above sidewalk (restaurant)   | <input type="checkbox"/> Not applicable<br><input type="checkbox"/> In compliance<br><input type="checkbox"/> Not in compliance<br><u>Explanation:</u> |
| <b>Distance between voids</b> (Shopfront only) | 12" typical   | <input type="checkbox"/> Not applicable<br><input type="checkbox"/> In compliance<br><input type="checkbox"/> Not in compliance<br><u>Explanation:</u> |
| <b>Ground Floor Voids</b> (Shopfront only)     | 9'-6" typical width<br>1'-10" "AFF sill to 10' glazing<br>64% total percentage of voids (214sf/335sf) Pearl St. Façade. 1 <sup>st</sup> story | <input type="checkbox"/> Not applicable<br><input type="checkbox"/> In compliance<br><input type="checkbox"/> Not in compliance<br><u>Explanation:</u> |

**For office use only:** ZP# \_\_\_\_\_

**planBTV Downtown Code Application Compliance Checklist – Sec. 14.5 Frontage Types**

| <b>Ordinance Requirement</b>                         | <b>Applicant Compliance Documentation</b>   | <b><u>DPZ Office Use Only</u>: Staff Compliance Confirmation</b>                                                                                       |
|------------------------------------------------------|---|---|
| <b>Distance between stairs/access</b> (Terrace only) | N/A   | <input type="checkbox"/> Not applicable<br><input type="checkbox"/> In compliance<br><input type="checkbox"/> Not in compliance<br><u>Explanation:</u> |
| <b>Hardscape Coverage</b> (Forecourt only)           | N/A<br>Although sidewalk and access drive/parking entry off Pearl will be designed to read as hardscape (pedestrian friendly).<br>See Landscape Plan | <input type="checkbox"/> Not applicable<br><input type="checkbox"/> In compliance<br><input type="checkbox"/> Not in compliance<br><u>Explanation:</u> |
| <b>Canopy/Awning Projection</b> (Forecourt only)     | N/A   | <input type="checkbox"/> Not applicable<br><input type="checkbox"/> In compliance<br><input type="checkbox"/> Not in compliance<br><u>Explanation:</u> |
| <b>Miscellaneous</b>                                 | Canopy proposed at entry only. 10' above sidewalk.                                                                                                   | <input type="checkbox"/> Not applicable<br><input type="checkbox"/> In compliance<br><input type="checkbox"/> Not in compliance<br><u>Explanation:</u> |



## planBTV Downtown Code Application Compliance Checklist – Sec. 14.4.13 Urban Design Standards

### Instructions:

This Compliance Checklist is a tool to be use for documentation and confirmation of compliance with the requirements of Article 14 planBTV: Downtown Code. This checklist documents compliance **only** with the requirements of Art. 14. Other sections of the CDO as applicable (e.g. Art 8 Parking, Art 9 Inclusionary and Replacement Housing) will require additional documentation.

The Applicant Compliance Documentation should be as brief as necessary to explain how compliance with the requirements have been achieved, and should specifically reference related plans and illustrations where applicable. **Complete one checklist for each Building.**

|                                |                                    |
|--------------------------------|------------------------------------|
| <b><u>Property Address</u></b> | <b>68 – 70 Pearl St.</b>           |
| <b><u>Form District</u></b>    | <b>FD5 with (E) height overlay</b> |
| <b><u>Building Type</u></b>    | <b>Mixed Use</b>                   |

| <b>Ordinance Requirement</b>                                     | <b>Applicant Compliance Documentation</b>   | <b><u>DPZ Office Use Only:</u> Staff Compliance Confirmation</b>                                                                                       |
|------------------------------------------------------------------|---|---|
| <b>Façade Voids and Distance</b><br>(Sec. 14.4.13 a.)            | See Frontage Types Checklist for shopfront details.<br>Voids: 1 <sup>st</sup> floor- typ. 64% on primary façade, near 40% on others for 2 <sup>nd</sup> layer. Varies after that (Open at parking).<br>Floors 2-5 = varies between 20-27%<br>Distance between voids (floors 2-5) see shopfront for primary façade.<br>Horiz. = 4'-9" and 6'- 1" typ.; 18' max<br>Vert. = 6' typical throughout | <input type="checkbox"/> Not applicable<br><input type="checkbox"/> In compliance<br><input type="checkbox"/> Not in compliance<br><u>Explanation:</u> |
| <b>Glazing Transparency and Reflectance</b><br>(Sec. 14.4.13 a.) | Glazing is intended to be generally clear without significant mirroring or reflectance.<br>VLT will be in the 65-70% range.<br>VLR will be approx.. 10%.   | <input type="checkbox"/> Not applicable<br><input type="checkbox"/> In compliance<br><input type="checkbox"/> Not in compliance<br><u>Explanation:</u> |

**planBTV Downtown Code Application Compliance Checklist – Sec. 14.4.13 Urban Design Standards**

| Ordinance Requirement                                           | Applicant Compliance Documentation   | DPZ Office Use Only: Staff Compliance Confirmation   |
|-----------------------------------------------------------------|---|---|
| <b>Windows and Doors</b><br>(Sec. 14.4.13 b.)                   | Principal Façade- Entry door is centered between symmetrical glazing bays (64% of façade is glazed). Doors are accented by projecting permanent canopy and signage. We note that the first floor commercial space is potentially unrelated to the use/function of the rest of the building. Each component needs to have a presence but the commercial space should not be overpowering and confused as the main entry to the rest of the building which is really set further back down the east side.   | <input type="checkbox"/> Not applicable<br><input type="checkbox"/> In compliance<br><input type="checkbox"/> Not in compliance<br><u>Explanation:</u> |
| <b>Façade Placement</b><br>(Sec. 14.4.13 c) i.)                 | Façade is parallel to the Pearl St. See plans.   | <input type="checkbox"/> Not applicable<br><input type="checkbox"/> In compliance<br><input type="checkbox"/> Not in compliance<br><u>Explanation:</u> |
| <b>Façade Vertical Articulation</b><br>(Sec. 14.4.13 c) ii.)    | Vertical articulation is emphasized with tall, slender brick pilaster patterns extending full height between the 1 <sup>st</sup> floor banding line and penthouse floor level banding. Step backs are nominal 4" (brick course). The Banding relief line will be 4-6" deep. Windows are not set flush with the brick openings, but will be set back 3". The primary façade also includes a strong projecting canopy above the entry and a 6' setback at the penthouse level including projecting floor level banding (cornice), set back railing, balcony, and large projecting canopy at the penthouse roof level. | <input type="checkbox"/> Not applicable<br><input type="checkbox"/> In compliance<br><input type="checkbox"/> Not in compliance<br><u>Explanation:</u> |
| <b>Façade Horizontal Articulation</b><br>(Sec. 14.4.13 c) iii.) | A. No basement- N/A<br>B. Openings in all facades are ordered/aligned both vertically and horizontally. Patterning and façade treatment is at once orderly in pattern and playful in color.<br>C. Top story (5) is set back and different color/material. Roof edge is capped by projecting cornice. We are using the significant canopy over the penthouse balcony at the full primary façade (Pearl St.) to satisfy the projection length. The rest of the penthouse level roof edge is capped with a more modest 6" overhang but will read unmistakably as the roof cap.                                         | <input type="checkbox"/> Not applicable<br><input type="checkbox"/> In compliance<br><input type="checkbox"/> Not in compliance<br><u>Explanation:</u> |



**planBTV Downtown Code Application Compliance Checklist – Sec. 14.4.13 Urban Design Standards**

| <b>Ordinance Requirement</b>                                             | <b>Applicant Compliance Documentation</b>   | <b><u>DPZ Office Use Only:</u> Staff Compliance Confirmation</b>                                                                                       |
|--------------------------------------------------------------------------|---|---|
| <b>Façade Stepbacks</b><br>(Sec. 14.4.13 c) iv.)                         | Building is 5 stories: N/A<br>However, 5 <sup>th</sup> story is set back with color and material change. Pearl St. façade steps back 6’ at the balcony.<br>Rear (north) façade steps back as required to meet height/45 degree angle compliance with requirement abutting residential district. | <input type="checkbox"/> Not applicable<br><input type="checkbox"/> In compliance<br><input type="checkbox"/> Not in compliance<br><u>Explanation:</u> |
| <b>Primary Materials</b><br>(Sec. 14.4.13 d) i.)                         | Primary materials (2 colors of brick, glazed block, storefront)<br>Primary (Pearl St.) façade = 88%   | <input type="checkbox"/> Not applicable<br><input type="checkbox"/> In compliance<br><input type="checkbox"/> Not in compliance<br><u>Explanation:</u> |
| <b>Accent Materials</b><br>(Sec. 14.4.13 d) ii.)                         | Secondary materials (small metal panels*, metal trim; accent banding, and acoustic metal HVAC screens) =<br>Primary façade = 12%<br>Other facades – varies between 12% and 19%<br>*small metal panels- like shingles- see Pac-Clad cut sheets)                                                  | <input type="checkbox"/> Not applicable<br><input type="checkbox"/> In compliance<br><input type="checkbox"/> Not in compliance<br><u>Explanation:</u> |
| <b>Materials of Doors, Fences and Roof</b><br>(Sec. 14.4.13 d) iii-v.)   | Doors will be commercial type Aluminum Storefront entry systems.<br>Windows will be aluminum or fiberglass commercial windows.<br>Curtainwall/storefront will be commercial Aluminum (anodized).<br>Roof is single ply membrane, light color (white or grey). I cannot be seen from the ground. | <input type="checkbox"/> Not applicable<br><input type="checkbox"/> In compliance<br><input type="checkbox"/> Not in compliance<br><u>Explanation:</u> |
| <b>Alternative Materials</b><br>(if applicable)<br>(Sec. 14.4.13 d) vi.) | Glazed block- should be primary material. Will bring in a sample.<br>Dark/black used at ground floor and between windows on Primary façade.   | <input type="checkbox"/> Not applicable<br><input type="checkbox"/> In compliance<br><input type="checkbox"/> Not in compliance<br><u>Explanation:</u> |

**planBTV Downtown Code Application Compliance Checklist – Sec. 14.4.13 Urban Design Standards**

| <b>Ordinance Requirement</b>                     | <b>Applicant Compliance Documentation</b>   | <b><u>DPZ Office Use Only:</u> Staff Compliance Confirmation</b>                                                                                       |
|--------------------------------------------------|---|---|
| <b>Materials-Other</b><br>(Sec. 14.4.13 d) vii.) |   | <input type="checkbox"/> Not applicable<br><input type="checkbox"/> In compliance<br><input type="checkbox"/> Not in compliance<br><u>Explanation:</u> |
| <b>Walls</b> (Sec. 14.4.13 e.)                   | No unfinished foundation walls. There may be concrete piers at the surface parking (third layer) where the hotel is over parking.<br>Vents and grills for mech vents at hotel rooms are flush and integrated with window system. See drawings.<br>Solar panels on roof will not be visible.                         | <input type="checkbox"/> Not applicable<br><input type="checkbox"/> In compliance<br><input type="checkbox"/> Not in compliance<br><u>Explanation:</u> |
| <b>Roofs</b> (Sec. 14.4.13 f.)                   | Hi solar reflectance with a white or grey membrane roof.<br>Stair tower and elevator/HVAC equipment screen are expressed on west side.<br>All roof drainage is internal.   | <input type="checkbox"/> Not applicable<br><input type="checkbox"/> In compliance<br><input type="checkbox"/> Not in compliance<br><u>Explanation:</u> |
| <b>Balconies and Decks</b><br>(Sec. 14.4.13 g.)  | One 6' deep deck/balcony at penthouse level of primary façade (Pearl St.).<br>One roof top deck accessible from 2 <sup>nd</sup> floor fitness area – seasonal, in 3 <sup>rd</sup> lot layer.<br>Other roof areas not accessible except for maintenance. Mech spaces on 4 <sup>th</sup> floor and roof are screened. | <input type="checkbox"/> Not applicable<br><input type="checkbox"/> In compliance<br><input type="checkbox"/> Not in compliance<br><u>Explanation:</u> |
| <b>Awning and Canopies</b><br>(Sec. 14.4.13 h.)  | Rigid, permanent canopy above main Pearl St. entry is 6 to 7' deep leaving 5-6' to the Pearl Street curb. Encroachment permit needed.<br>10' high. 12" thick face with signage on top of leading edge.   | <input type="checkbox"/> Not applicable<br><input type="checkbox"/> In compliance<br><input type="checkbox"/> Not in compliance<br><u>Explanation:</u> |



planBTV Downtown Code Application Compliance Checklist – Sec. 14.4.13 Urban Design Standards

| Ordinance Requirement   | Applicant Compliance Documentation | DPZ Office Use Only: Staff Compliance Confirmation   |
|-------------------------|------------------------------------|---|
| Other (Sec. 14.4.13 i.) | n/a                                | <input type="checkbox"/> Not applicable<br><input type="checkbox"/> In compliance<br><input type="checkbox"/> Not in compliance<br><u>Explanation:</u> |
|                         |                                    |   |

## planBTV Downtown Code Application Compliance Checklist – Sec. 14.6 General Standards

### Instructions:

This Compliance Checklist is a tool to be use for documentation and confirmation of compliance with the requirements of Article 14 planBTV: Downtown Code. This checklist documents compliance **only** with the requirements of Art. 14. Other sections of the CDO as applicable (e.g. Art 8 Parking, Art 9 Inclusionary and Replacement Housing) will require additional documentation.

The Applicant Compliance Documentation should be as brief as necessary to explain how compliance with the requirements have been achieved, and should specifically reference related plans and illustrations where applicable. **Complete one checklist for each Building.**

|                                |                                    |
|--------------------------------|------------------------------------|
| <b><u>Property Address</u></b> | <b>68, 70 Pearl St</b>             |
| <b><u>Form District</u></b>    | <b>FD5 with Height Overlay (E)</b> |
| <b><u>Building Type</u></b>    | <b>Mixed Use</b>                   |

| <b>Ordinance Requirement</b>                         | <b>Applicant Compliance Documentation</b>   | <b><u>DPZ Office Use Only:</u> Staff Compliance Confirmation</b>   |
|------------------------------------------------------|---|---|
| <b>Historic Building and Districts (Sec. 14.6.5)</b> | <p>68 Pearl St., the former Bove’s Restaurant, is proposed for removal under provisions found in the BCO- Application for Demolition/ Standards for Review of Demolition. (Also see Project Narrative)</p> <p>Adequate mitigation measures have been developed with input from SHPO and the City. Mitigation measures include drawing, photographic and video documentation of the structure. Material, color and thematic elements from the former restaurant will be included in the design of the new structure. A Byways plaque with photos of “Little Italy” and a scannable link to a video showing Bove’s Restaurant will be located in the pedestrian way leading from Pearl St. to the Hotel entry.</p> <p>This project replaces the current structure while improving the streetscape along Pearl Street and maintaining a restaurant and portion of the cultural theme established by the iconic Bove family restaurant. See additional information in the narrative letter.</p> | <p><input type="checkbox"/> Not applicable</p> <p><input type="checkbox"/> In compliance</p> <p><input type="checkbox"/> Not in compliance</p> <p><u>Explanation:</u></p> |



**planBTV Downtown Code Application Compliance Checklist – Sec. 14.6 General Standards**

| Ordinance Requirement                                                                      | Applicant Compliance Documentation   | <b><u>DPZ Office Use Only:</u></b> Staff Compliance Confirmation                                                                                       |
|--------------------------------------------------------------------------------------------|---|---|
| <b>Special Use Regulations</b><br><i>(Sec. 14.6.6)</i>                                     | N/A   | <input type="checkbox"/> Not applicable<br><input type="checkbox"/> In compliance<br><input type="checkbox"/> Not in compliance<br><u>Explanation:</u> |
| <b>General Parking, Loading, Service and Driveway Standards</b><br><i>(Sec. 14.6.7 c.)</i> | <p>After review with the fire marshal, surface parking access roads and parking areas were designed for typical vehicle access (including fire apparatus and garbage trucks) to all areas parking areas except those under the building or underground. Service and delivery activities shall occur in protected locations in the third layer (behind perimeter buildings).</p> <p>The Pearl St. entry drive serving the existing/mostly to remain surface parking lot behind Victoria Place will be substantial rebuilt and landscaped/hardscaped to become more pedestrian friendly and inviting as it also serves as the main entry leading to the lobby doors of the proposed Hotel Champlain.</p>   | <input type="checkbox"/> Not applicable<br><input type="checkbox"/> In compliance<br><input type="checkbox"/> Not in compliance<br><u>Explanation:</u> |
| <b>On-Site Parking Spaces Required</b><br><i>(Sec. 14.6.7 d.)</i>                          | <p>The project proposes 39 surface parking spaces, some under the elevated upper stories of the proposed hotel, and 48 underground, structured parking spaces. With bonuses for the underground parking spaces, the 87 actual spaces will generate <b>123 spaces vs. a total demand of 108.</b></p> <p>On-site demand includes 18 spaces previous approved for Victoria Place and the Stannard House. These properties are owned and operated by the applicant. No change is requested at this time. Other demand factors include the hotel with 93 rooms (generates a demand for 70 parking spaces) and a proposed “senior” apartment building on George St. While the apartment building is on George St. in the RH district, it shares the parking garage with the hotel. The 20 spaces required by the apartment building will be wholly on the apartment building parcel although not necessarily wholly in the RH zone. A parcel boundary adjustment is being evaluated which would affect the lot line, but not the Zone line and nor the proposed parking spaces.</p> | <input type="checkbox"/> Not applicable<br><input type="checkbox"/> In compliance<br><input type="checkbox"/> Not in compliance<br><u>Explanation:</u> |

**planBTV Downtown Code Application Compliance Checklist – Sec. 14.6 General Standards**

| <b>Ordinance Requirement</b>                                  | <b>Applicant Compliance Documentation</b>   | <b><u>DPZ Office Use Only:</u> Staff Compliance Confirmation</b>                                                                                       |
|---------------------------------------------------------------|---|---|
| <b>Parking Structures and Garages</b> (Sec. 14.6.7 e.)        | The proposed underground garage is accessed from George St. The access ramp will be located such that it mimics the driveway location/ pattern currently in place along George St. Pedestrian access from Pearl St. into the site (hotel entry and parking) will be enhanced hardscape to draw people in and slow down vehicles. Access from the surface lot to George St. is also provided along the southern edge of the underground parking garage ramp. | <input type="checkbox"/> Not applicable<br><input type="checkbox"/> In compliance<br><input type="checkbox"/> Not in compliance<br><u>Explanation:</u> |
| <b>Parking Lots and Parking Areas</b> (Sec. 14.6.7 f.)        | Parking lots and areas are fully screened by perimeter buildings or fencing along the north lot line- zone boundary to the RH district neighborhood.<br>A 5' setback along this north zone boundary for parking areas is included. See Site and Landscape plans.   | <input type="checkbox"/> Not applicable<br><input type="checkbox"/> In compliance<br><input type="checkbox"/> Not in compliance<br><u>Explanation:</u> |
| <b>Parking Spaces, Lot Design and Layout</b> (Sec. 14.6.7 h.) | See Civil plans for design in compliance with applicable standards. No tandem or stacked spaces are proposed.   | <input type="checkbox"/> Not applicable<br><input type="checkbox"/> In compliance<br><input type="checkbox"/> Not in compliance<br><u>Explanation:</u> |
| <b>Materials and Markings</b> (Sec. 14.6.7 i.)                | Striping will be heavily relied upon to maintain order, especially near the hotel entry. Hotel guests by nature need more direction than longer term apartment owners. Bollards, curbs and other physical barriers are proposed where separation of vehicles and pedestrians is desired.   | <input type="checkbox"/> Not applicable<br><input type="checkbox"/> In compliance<br><input type="checkbox"/> Not in compliance<br><u>Explanation:</u> |
| <b>Accessible Parking</b> (Sec. 14.6.7 j.)                    | In compliance with ADA.   | <input type="checkbox"/> Not applicable<br><input type="checkbox"/> In compliance<br><input type="checkbox"/> Not in compliance<br><u>Explanation:</u> |



**planBTV Downtown Code Application Compliance Checklist – Sec. 14.6 General Standards**

| <b>Ordinance Requirement</b>                         | <b>Applicant Compliance Documentation</b>   | <b><u>DPZ Office Use Only:</u> Staff Compliance Confirmation</b>                                                                                       |
|------------------------------------------------------|---|---|
| <b>Parking Landscaping</b><br>(Sec. 14.6.7 k.)       | Fencing and landscaping are in compliance at the surface lot (35 spaces). Trees are shown where the site allows. See Landscape plan. Pedestrian areas are differentiated- see especially the entry drive from Pearl St. (Landscaping plan)   | <input type="checkbox"/> Not applicable<br><input type="checkbox"/> In compliance<br><input type="checkbox"/> Not in compliance<br><u>Explanation:</u> |
| <b>Site Standards</b><br>(Sec. 14.6.8 b.)            | Utilities are being reworked for the full site, including an existing elec transformer serving most of the affected site, currently located on the north-east edge of the parking lot behind Victoria Place. We are working with BED to finalize a new location and conduit feeds. All above ground utility equipment will be shielded by perimeter buildings.   | <input type="checkbox"/> Not applicable<br><input type="checkbox"/> In compliance<br><input type="checkbox"/> Not in compliance<br><u>Explanation:</u> |
| <b>Landscape Standards</b><br>(Sec. 14.6.8 c.)       | Landscape standards are met through a combination of approaches. See the full Landscape Narrative for details.   | <input type="checkbox"/> Not applicable<br><input type="checkbox"/> In compliance<br><input type="checkbox"/> Not in compliance<br><u>Explanation:</u> |
| <b>Solid Waste Storage Areas</b><br>(Sec. 14.6.8 d.) | Dumpsters, recycling and soon to be composting containers are located in the parking areas behind perimeter buildings and screened   | <input type="checkbox"/> Not applicable<br><input type="checkbox"/> In compliance<br><input type="checkbox"/> Not in compliance<br><u>Explanation:</u> |
| <b>Stormwater Management</b><br>(Sec. 14.6.9)        | Compliance will be achieved principally through underground storage chambers located underground within the hotel entryway. The system will be made up of a single isolator row of the ADS Stormtech MC-4500 chamber system. The system will meet the cities 1-year and 10-year peak runoff requirements within a combined storm/ sewer area. This will be accomplished by utilizing the open bottom infiltration capacity of the chambers in combination with a flow control structure located within a storm manhole before discharging to the City storm/sewer system. Please refer to SH ST1-ST3 for supporting storm details and peak flow calculations. | <input type="checkbox"/> Not applicable<br><input type="checkbox"/> In compliance<br><input type="checkbox"/> Not in compliance<br><u>Explanation:</u> |

**planBTV Downtown Code Application Compliance Checklist – Sec. 14.6 General Standards**

| Ordinance Requirement                                                     | Applicant Compliance Documentation   | <u>DPZ Office Use Only: Staff Compliance Confirmation</u>   |
|---------------------------------------------------------------------------|---|---|
| <b>Outdoor Lighting &amp; Telecommunications Equipment</b> (Sec. 14.6.10) | <p>The bulk of necessary site lighting will be handled with bollards and building mounted exterior lighting.</p> <p>Pedestrian areas and walkways are served by ground mounted bollard lights which also assist in separating the pedestrian routes from adjacent vehicle drives.</p> <p>Parking areas and drives: existing surface parking directly behind Victoria Place will remain as is, although we may replace the fixtures with LED, code compliant models. New parking areas under the building overhang will lit with ceiling mounted canopy lights. Remaining new parking spaces (by the apartment building) will be lit from wall mounted lighting on the east side of the hotel.</p> <p>Building entries will use downlights in the underside of the overhanging canopies.</p> <p>All new/replacement lighting and telecommunications equipment will meet current energy and BCDO requirements.</p> <p>See the lighting plan with foot-candle/photometrics and fixture cut sheets.</p> | <p><input type="checkbox"/> Not applicable</p> <p><input type="checkbox"/> In compliance</p> <p><input type="checkbox"/> Not in compliance</p> <p><u>Explanation:</u></p> |



**Victoria Place**  
**Pearl Street & George Street**  
**Burlington, VT**

**Traffic Impact Assessment**

August 30, 2017

**Project Introduction**

This Project is an infill redevelopment involving several properties on the northwest corner of Pearl Street and George Street in Burlington. The properties involved include:

- » 76-90 Pearl Street (Victoria Place - 8,620 sf retail plus 34 apartments),
- » 64-68 Pearl Street (the former Bove's Restaurant & 1 apartment),
- » 88 Pearl Street and 3-11 George Street (the Stannard House - 6 apartments + a hair salon),
- » 13-15 George Street (2 apartments),
- » 19 George Street (4 apartments), and
- » the existing parking lot behind Victoria Place (30 public parking spaces + private parking for Victoria Place).


The redevelopment proposes the following:

- » Victoria Place will remain unchanged.
- » 64-68 Pearl Street will be demolished, and a new 76 room hotel with 1,500 sf retail (Building B) constructed.
- » The Stannard House will be renovated to provide 7 apartments.
- » The two existing houses at 13 & 19 George Street will be demolished and replaced with 20 new apartments (Building A).
- » the existing parking lot behind Victoria Place will be reconstructed to provide 95 parking spaces in a two level parking structure. The upper level (39 spaces) will be accessed from Pearl Street at the existing curb cut west of Victoria Place. The lower level (56 spaces) will be accessed from George Street at the existing curb cut north of Victoria Place.
- » Valet parking will be provided for hotel guests.
- » George Street, which is presently one-way in the southbound direction between Peru St and Pearl St, will be modified to provide two-way traffic flow between Pearl St and the new parking garage entrance just north of Victoria Place.

**Background Traffic**

Traffic data for Pearl St was obtained from traffic counts performed by the Vermont Agency of Transportation (VTrans) and the Chittenden County Regional Planning Commission (CCRPC). The most recent weekly volume count, performed between Church St and No. Winooski Ave in 2014, indicates that this section of Pearl St is traveled by over 10,000 vehicles per day on an average day. Peak hour volumes were counted in a June 2016 turning movement count at the Pearl St/No. Champlain St intersection. The observed morning and afternoon peak hour volumes on Pearl St east of No. Champlain St were 525 and 618 vehicles per hour (vph), respectively.

No traffic data was available from VTrans or CCRPC for George St. To obtain current peak hour traffic volumes on George St, this office performed a morning and afternoon peak hour traffic count at the George St/Monroe St intersection. The observed traffic volumes are shown in Figure 1.

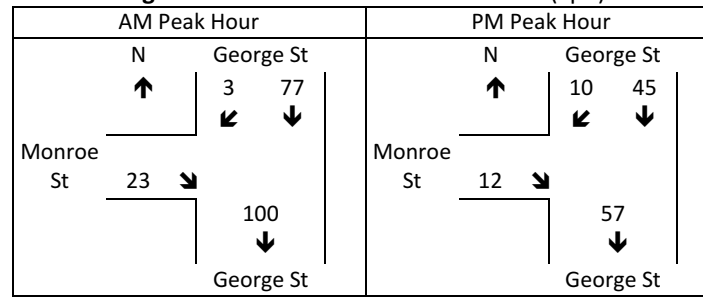**Figure 1 - No-Build Peak Hour Volumes (vph)**

From Figure 1, it is evident that employees traveling to the Federal Building parking lot entrance represent a significant component of the morning peak hour volumes on George St.

### **Project-Generated Traffic**

The weekday peak hour vehicular trip generation of the existing and proposed land-uses can be calculated using published Institute of Transportation Engineers (ITE) trip generation rates<sup>1</sup> based on selected physical attributes (determinant). The preferred determinant for apartments is the number of units, and for retail space is the gross floor area. Table 1 presents the resulting existing and proposed weekday peak hour trips.

**Table 1 - Project-Generated Peak Hour Trips**

| ITE Land-Use Category                   | Determinant | AM Peak Hour |           |            | PM Peak Hour |           |           |
|-----------------------------------------|-------------|--------------|-----------|------------|--------------|-----------|-----------|
|                                         |             | Enter        | Exit      | Total      | Enter        | Exit      | Total     |
| <u>Existing Uses</u>                    |             |              |           |            |              |           |           |
| #220 - Apartment                        | 47 units    | 5            | 19        | 24         | 19           | 10        | 29        |
| #826 - Specialty Retail Center          | 7,795 sf    | -            | -         | -          | 9            | 12        | 21        |
| #931 - Quality Restaurant               | 1,800 sf    | 1            | -         | 1          | 9            | 4         | 13        |
| #936 - Coffee/Donut Shop w/o Drive-Thru | 1,225 sf    | <u>68</u>    | <u>65</u> | <u>133</u> | <u>25</u>    | <u>25</u> | <u>50</u> |
| Subtotal                                |             | 74           | 84        | 158        | 62           | 51        | 113       |
| <u>Proposed Uses</u>                    |             |              |           |            |              |           |           |
| #220 - Apartment                        | 61 units    | 6            | 25        | 31         | 25           | 13        | 38        |
| #320 - Motel                            | 76 rooms    | 12           | 22        | 34         | 19           | 16        | 35        |
| #826 - Specialty Retail Center          | 8,895 sf    | -            | -         | -          | 11           | 13        | 24        |
| #936 - Coffee/Donut Shop w/o Drive-Thru | 1,225 sf    | <u>68</u>    | <u>65</u> | <u>133</u> | <u>25</u>    | <u>25</u> | <u>50</u> |
| Subtotal                                |             | 86           | 112       | 198        | 80           | 67        | 147       |
| Net Additional                          |             | 12           | 28        | 40         | 18           | 16        | 34        |

The Coffee/Donut Shop land-use category in Table 1 is for Dunkin Donuts in Victoria Place. With this location being an downtown urban setting rather than suburban, the vehicle trip ends shown appear high; particularly during the morning peak hour. This anomaly does not affect the number of net additional trips, however.

The Project, as proposed, is estimated to generate a maximum of 40 additional peak hour trips. Unfortunately, we are unable to estimate the directional patterns of new project-generated trips due to the complexity of the urban downtown location (which offers multiple vehicular travel routes to and from this Project). The ready availability of alternate travel modes (pedestrian, bicycle and transit) also increases the difficulty of estimating travel patterns

<sup>1</sup> Trip Generation, Institute of Transportation Engineers, 9<sup>th</sup> Edition



entering and exiting this Project. We can reasonably conclude, however, that the impact of new project-generated vehicular trips on existing traffic congestion (levels of service) will be relatively spread out and minimal.

### **Parking Analysis**

Victoria Place presently provides 48 off-street parking spaces; 30 of which are metered (3 hour max.) public spaces managed by the City. There are also 6 additional off-street parking spaces at #13 and #19 George St; for a total of 54 off-street parking spaces.

This Project will replace those spaces with 95 off-street parking spaces located in a two-level parking garage. The allocation of the proposed parking<sup>2</sup> is:

|                                 |                 |
|---------------------------------|-----------------|
| Victoria Place + Stannard House | 18              |
| Building A (Apartments)         | 20 (50% waiver) |
| Building B (Hotel)              | <u>57</u>       |
| Total                           | 95 spaces       |

Of concern, however, is the loss of the 30 existing public parking spaces. We understand that this Project proposes to mitigate the loss of those spaces by offering day-time parking spaces to the public. To determine how many such spaces would be available, we performed a shared parking analysis of the 77 spaces dedicated to the proposed apartments and hotel. The 18 spaces dedicated to Victoria Place and the Stannard House were excluded from this analysis, as these spaces are utilized by the existing commercial uses in Victoria Place. The analysis was performed using the methodology and hourly utilization factors developed by the ULI<sup>3</sup>. The results are shown in Table 2.

**Table 2 - Shared Parking Analysis Results**

|                | Weekday Hour (starting) |      |      |      |       |       |       |      |      |      |      |      |      |      |      |      |       |
|----------------|-------------------------|------|------|------|-------|-------|-------|------|------|------|------|------|------|------|------|------|-------|
|                | AM                      |      |      |      |       |       |       | PM   |      |      |      |      |      |      |      |      |       |
|                | 6:00                    | 7:00 | 8:00 | 9:00 | 10:00 | 11:00 | 12:00 | 1:00 | 2:00 | 3:00 | 4:00 | 5:00 | 6:00 | 7:00 | 8:00 | 9:00 | 10:00 |
| # Req'd Spaces | 75                      | 73   | 69   | 62   | 55    | 54    | 51    | 52   | 54   | 54   | 58   | 63   | 67   | 68   | 71   | 74   | 75    |

The above results indicate that there would be at least 22 spaces potentially available for public use between 10:00 am and 4:00 pm on weekdays.

### **George Street One-Way Traffic Pattern**

As previously noted, George St is presently one-way in the southbound direction over its entire length between Peru St and Pearl St. In addition to providing access and parking to residential properties on both sides of the street, George St also provides access to the Federal Building and its parking lot.

George St is 25 ft wide, curb to curb, for all but the short section between the Federal Building parking lot exit and Pearl St which is 26 ft wide. On-street parallel parking is permitted on the east side of the street. Actual parking spaces are not marked out, but residential permit parking exists between Peru Street and the McKensie House

<sup>2</sup> As detailed on a proposed site model/building floor plan entitled 'Pearl Street & George Street', prepared by Scott + Partners Architecture, dated June 1, 2017.

<sup>3</sup> Shared Parking, Urban Land Institute, 2<sup>nd</sup> Edition

driveway. There is sufficient length between driveways to park 9 vehicles in this section. Between the McKensie House driveway and the Federal Building parking lot entrance are 5 metered (3 hour max.) marked parallel parking spaces plus a second residential permit parking section providing sufficient length for 4 vehicles. Lastly, between the Federal Building parking lot entrance and exit is a third residential permit parking section providing sufficient length for 3 vehicles. On-street parking is prohibited between the Federal Building parking lot exit and Pearl St in order to provide separate left- and right-turn lanes for traffic exiting George St onto Pearl St.


Converting George St to two-way traffic flow between Pearl St and the new entrance to the lower parking deck is being proposed in order to reduce the additional traffic that will use the remaining section of George St to access the parking deck. This will entail the loss of the 3 southernmost parking spaces described above. Those spaces primarily serve the George St residential properties which are included in this Project, and which will be provided with new off-street parking.

Functionally, removing the 3 southernmost parking spaces will permit two-way traffic flow to the Federal Building parking lot entrance. Traffic flow would transition back to one-way southbound north of that point. The benefit of the modified traffic pattern will be reduced traffic through the residential neighborhood served by Peru St, Monroe St and George St. Vehicular traffic traveling to both this Project's lower parking deck and the Federal Building parking lot will no longer be required to use George St north of the Federal Building parking lot entrance. The largest impact would be during the morning peak hour. We estimate that the existing morning peak hour volume of 80 vph north of Monroe St will be reduced by  $\pm 20$  vph with this change.

While mid-block transitions from two-way to one-way are not common, traffic signs and pavement markings will be used to inform motorists. The resumption of on-street parking on the east side of the street north of the Federal Building parking lot entrance will also provide a strong visual element reinforcing the end of two-way traffic.

### **Conclusions**

Based on the results of the foregoing analyses, we conclude that this Project will not create undue levels of traffic congestion or unsafe conditions on the adjacent roadway network in the vicinity of the Project. We also conclude that modifying George St to permit two-way traffic flow between Pearl St and the Federal Building parking lot entrance will be beneficial in reducing future peak hour traffic volumes on the remaining section of George St to the north.

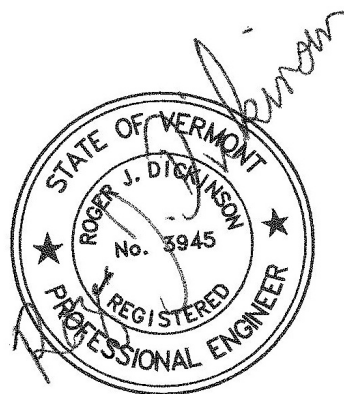



## TECHNICAL MEMORANDUM

**Project:** Victoria Place, Burlington  
**Date:** December 21, 2018  
**From:** Roger Dickinson, PE, PTOE  
**Subject:** Impacts of Increased Hotel Rooms

The following presents the trip generation and parking impacts of increasing the size of the proposed hotel from 76 to 93 rooms. The remaining existing and proposed land-uses at Victoria Place are as presented in the August 30, 2017 Traffic Impact Assessment prepared by this office for this Project.

### Project-Generated Peak Hour Trips

Updating the trip generation calculations with the additional hotel rooms results in the following revised project totals:

**Table 1 - Project-Generated Peak Hour Trips**

| ITE Land-Use Category                             | Determinant | AM Peak Hour |           |            | PM Peak Hour |           |           |
|---------------------------------------------------|-------------|--------------|-----------|------------|--------------|-----------|-----------|
|                                                   |             | Enter        | Exit      | Total      | Enter        | Exit      | Total     |
| <u>Existing Uses</u>                              |             |              |           |            |              |           |           |
| #220 - Apartment                                  | 47 units    | 5            | 19        | 24         | 19           | 10        | 29        |
| #826 - Specialty Retail Center                    | 7,795 sf    | -            | -         | -          | 9            | 12        | 21        |
| #931 - Quality Restaurant                         | 1,800 sf    | 1            | -         | 1          | 9            | 4         | 13        |
| #936 - Coffee/Donut Shop w/o Drive-Thru           | 1,225 sf    | <u>68</u>    | <u>65</u> | <u>133</u> | <u>25</u>    | <u>25</u> | <u>50</u> |
| Subtotal                                          |             | 74           | 84        | 158        | 62           | 51        | 113       |
| <u>Proposed Uses</u>                              |             |              |           |            |              |           |           |
| #220 - Apartment                                  | 61 units    | 6            | 25        | 31         | 25           | 13        | 38        |
| #320 - Motel                                      | 93 rooms    | 15           | 26        | 41         | 23           | 20        | 43        |
| #826 - Specialty Retail Center                    | 8,895 sf    | -            | -         | -          | 11           | 13        | 24        |
| #936 - Coffee/Donut Shop w/o Drive-Thru           | 1,225 sf    | <u>68</u>    | <u>65</u> | <u>133</u> | <u>25</u>    | <u>25</u> | <u>50</u> |
| Subtotal                                          |             | 89           | 116       | 205        | 84           | 71        | 155       |
| Net Additional (from Existing Uses)               |             | 15           | 32        | 47         | 22           | 20        | 42        |
| Net Additional (from 8-30-2017 TIA Proposed Uses) |             | 3            | 4         | 7          | 4            | 4         | 8         |

It is pertinent to note that the ITE trip generation rates used to estimate the above peak hour trips were developed from suburban sites which are accessible primarily by vehicular traffic. With this Project being located in an urban central business district, other travel options are available (e.g. walking, biking and transit). Its existing and proposed vehicular trip generation, therefore, can be reasonably expected to be less than estimated in Table 1.

## Parking Analysis

The August 30, 2017 TIA for this Project presented the shared parking analysis results shown in Table 2.

**Table 2 - Shared Parking Analysis Results (Original)**

|                | Weekday Hour (starting) |      |      |      |       |       |       |      |      |      |      |      |      |      |      |      |       |
|----------------|-------------------------|------|------|------|-------|-------|-------|------|------|------|------|------|------|------|------|------|-------|
|                | AM                      |      |      |      |       |       |       | PM   |      |      |      |      |      |      |      |      |       |
|                | 6:00                    | 7:00 | 8:00 | 9:00 | 10:00 | 11:00 | 12:00 | 1:00 | 2:00 | 3:00 | 4:00 | 5:00 | 6:00 | 7:00 | 8:00 | 9:00 | 10:00 |
| # Req'd Spaces | 75                      | 73   | 69   | 62   | 55    | 54    | 51    | 52   | 54   | 54   | 58   | 63   | 67   | 68   | 71   | 74   | 75    |

Updating that with the increased number of hotel rooms results in the revised shared parking analysis results shown in Table 3.

**Table 3- Shared Parking Analysis Results (Updated)**

|                | Weekday Hour (starting) |      |      |      |       |       |       |      |      |      |      |      |      |      |      |      |       |
|----------------|-------------------------|------|------|------|-------|-------|-------|------|------|------|------|------|------|------|------|------|-------|
|                | AM                      |      |      |      |       |       |       | PM   |      |      |      |      |      |      |      |      |       |
|                | 6:00                    | 7:00 | 8:00 | 9:00 | 10:00 | 11:00 | 12:00 | 1:00 | 2:00 | 3:00 | 4:00 | 5:00 | 6:00 | 7:00 | 8:00 | 9:00 | 10:00 |
| # Req'd Spaces | 87                      | 85   | 80   | 72   | 64    | 63    | 59    | 60   | 63   | 63   | 68   | 73   | 78   | 79   | 83   | 87   | 87    |

The original results in Table 2 indicated that there would be at least 22 parking spaces (77 – 55 spaces) available for public use between 10:00 am – 4:00 pm on weekdays. The updated results in Table 3 reduce that to at least 13 parking spaces (77 – 64 spaces).





Existing Conditions – Pearl St.



Existing Conditions – Pearl St.





Existing Conditions – George St. – Pearl St.



Existing Conditions – Stannard House





Existing Conditions: George Street






Existing Conditions – George St.



**HISTORIC RESOURCES REVIEW AND  
ARCHAEOLOGICAL RESOURCES ASSESSMENT OF THE  
PEARL STREET AND GEORGE STREET LOFTS PROJECT,  
BURLINGTON, CHITTENDEN COUNTY, VERMONT**

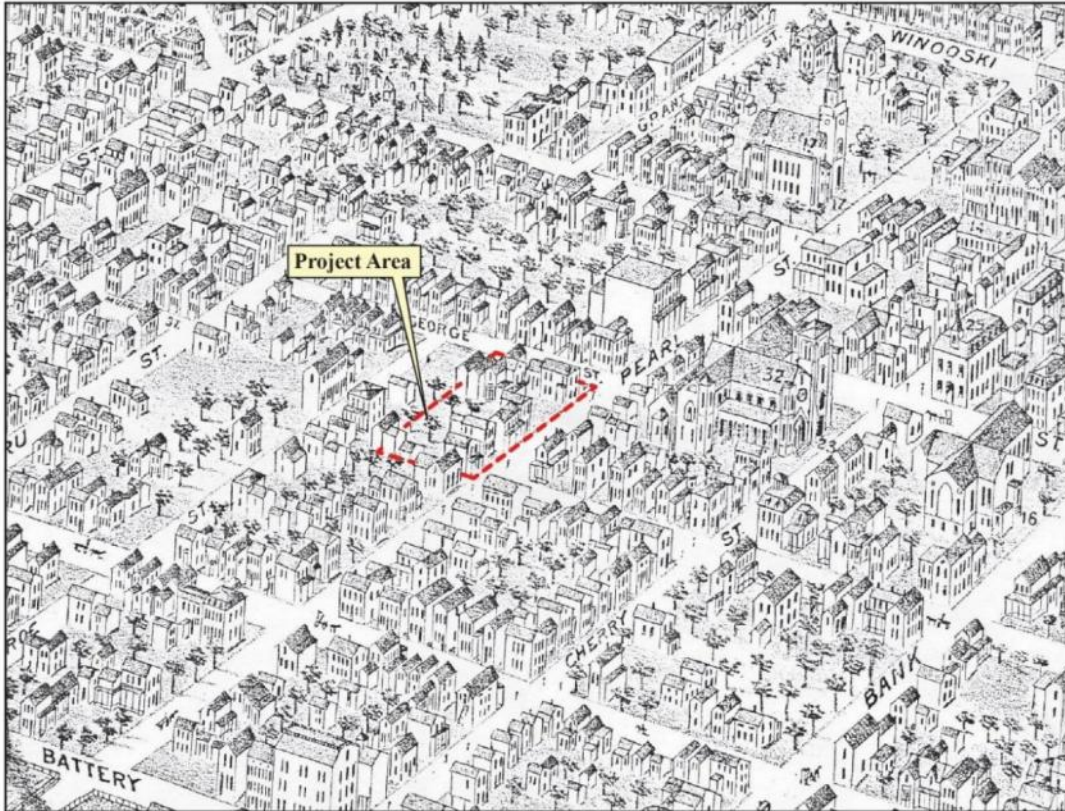

*Detail of E. Meilbek's Bird's Eye View of Burlington and Winooski, Vermont (1877)*

**Submitted by:**

Catherine A. Quinn and Kate Kenny  
Consulting Archaeology Program  
University of Vermont  
111 Delehanty Hall  
180 Colchester Avenue  
Burlington, VT 05405  
UVM CAP Report No. 1035

March 9, 2017

**HISTORIC RESOURCES REVIEW AND  
ARCHAEOLOGICAL RESOURCES ASSESSMENT OF THE  
PEARL STREET AND GEORGE STREET LOFTS PROJECT,  
BURLINGTON, CHITTENDEN COUNTY, VERMONT**

**Prepared for:**

Scott + Partners, Inc.  
20 Main Street  
Essex Junction, VT 05452

**Submitted by:**

Catherine A. Quinn and Kate Kenny  
Consulting Archaeology Program  
University of Vermont  
111 Delehanty Hall  
180 Colchester Avenue  
Burlington, VT 05405  
UVM CAP Report No. 1035

March 9, 2017



## TABLE OF CONTENTS

|                                                                                                   |     |
|---------------------------------------------------------------------------------------------------|-----|
| LIST OF FIGURES AND TABLE .....                                                                   | iii |
| PROJECT LOCATION AND DESCRIPTION.....                                                             | 1   |
| PROJECT AREA REVIEW .....                                                                         | 17  |
| Historic Resources Review .....                                                                   | 17  |
| 64 Pearl Street (64, 66 & 68 Pearl Street – “Bove’s Restaurant”).....                             | 17  |
| Property History .....                                                                            | 17  |
| Property Description .....                                                                        | 31  |
| Recommended National Register Listing .....                                                       | 32  |
| Recommended Determination of Effect .....                                                         | 32  |
| 3 George Street (3, 7 & 11 George Street; 88 Pearl Street; “Gen. George J. Stannard House”) ..... | 49  |
| Property History .....                                                                            | 49  |
| Property Description .....                                                                        | 54  |
| Recommended National Register Listing .....                                                       | 54  |
| Recommended Determination of Effect .....                                                         | 54  |
| 13 George Street .....                                                                            | 54  |
| Property History .....                                                                            | 54  |
| Property Description .....                                                                        | 55  |
| Recommended National Register Listing .....                                                       | 55  |
| Recommended Determination of Effect .....                                                         | 55  |
| 19 George Street .....                                                                            | 55  |
| Property History .....                                                                            | 55  |
| Property Description .....                                                                        | 56  |
| Recommended National Register Listing .....                                                       | 67  |
| Recommended Determination of Effect .....                                                         | 67  |
| Nearby Historic Properties.....                                                                   | 68  |
| Property Histories .....                                                                          | 68  |
| 67-73 Pearl & 1-15 Pine Streets (Ominum Gatherum).....                                            | 68  |
| 77 – 83 Pearl Street .....                                                                        | 73  |
| 23, 27 & 31 George Street .....                                                                   | 73  |
| Monroe Street Buildings .....                                                                     | 75  |
| North Champlain Street .....                                                                      | 75  |
| Recommended National Register Listing: .....                                                      | 77  |
| Recommended Determination of Effect .....                                                         | 77  |
| Pearl Street .....                                                                                | 77  |
| George Street .....                                                                               | 78  |
| Monroe Street.....                                                                                | 78  |

|                                                                       |     |
|-----------------------------------------------------------------------|-----|
| North Champlain Street .....                                          | 80  |
| Historic Properties No Longer Standing.....                           | 80  |
| Property Histories .....                                              | 80  |
| 70 Pearl Street .....                                                 | 80  |
| 72-76-78 Pearl Street .....                                           | 81  |
| 80-82-84 Pearl Street (Enright House); Victoria Place Site .....      | 82  |
| 86-88-90 Pearl Street (Coyle-Dunn Building); Victoria Place Site..... | 83  |
| Archaeological Resources Assessment.....                              | 84  |
| Conclusions and Recommendations .....                                 | 91  |
| SUMMARY .....                                                         | 92  |
| REFERENCES .....                                                      | 96  |
| APPENDIX I: SUZANNE JAMELE REPORT .....                               | 107 |
| APPENDIX II: ENVIRONMENTAL PREDICTIVE MODEL FORM .....                | 137 |



## LIST OF FIGURES AND TABLE

|   |    |
|---|----|
| Figure 1. Image showing the location of the proposed Pearl Street Lofts and George Street Lofts project, Pearl and George streets, Burlington, Chittenden County, Vermont (provided by Scott + Partners Architects). .....                     | 2  |
| Figure 2. Conceptual site plan showing the location of the proposed Pearl Street Lofts and George Street Lofts project, Pearl and George streets, Burlington, Chittenden County, Vermont (provided by Scott + Partners Architects). .....      | 3  |
| Figure 3. Conceptual perspective drawing depicting the proposed Pearl Street Lofts and George Street Lofts project, Pearl and George streets, Burlington, Chittenden County, Vermont (provided by Scott + Partners Architects). .....          | 4  |
| Figure 4. Conceptual perspective drawing and floor plans of the proposed Pearl Street Lofts and George Street Lofts project, Pearl and George streets, Burlington, Chittenden County, Vermont (provided by Scott + Partners Architects). ..... | 5  |
| Figure 5. View northeast along Pearl Street; 64 Pearl Street (Bove's) second from left. ....   | 7  |
| Figure 6. View northeast along Pearl Street; 64 Pearl Street (Bove's) first building at left foreground.....   | 7  |
| Figure 7. View northwest along Pearl Street; 3 George Street (Stannard House) at right foreground.....   | 8  |
| Figure 8. View southwest along Pearl Street; 3 George Street (Stannard House) at right foreground, 77 Pearl Street second from left and 67-73 Pearl Street third from left. ....                                                               | 8  |
| Figure 9. View southwest along Pearl Street; 64 Pearl Street (Bove's) at right. ....   | 9  |
| Figure 10. View northwest of buildings immediately west of project area along north side of Pearl Street. ....   | 9  |
| Figure 11. View northwest of building west of project area at the corner of Pearl and North Champlain streets.....   | 10 |
| Figure 12. View northeast of buildings immediately east of project area along Pearl Street. ....   | 10 |
| Figure 13. View northeast of building immediately east of project area at the corner of Pearl and George streets. ....   | 11 |
| Figure 14. View north along George Street; Pearl Street in foreground and 3 George Street (Stannard House) at left foreground. ....   | 11 |
| Figure 15. View northwest along George Street, with Pearl Street in foreground; (left to right) 3 George Street (Stannard House), 13 George Street and 19 George Street. ....                                                                  | 12 |
| Figure 16. View southwest along George Street; (right to left) 31, 27, 23 and 19 George Street. ....   | 12 |
| Figure 17. View southwest along George Street; (right to left) 19 George Street, 13 George Street, and 3 George Street (Stannard House). ....                                                                                                  | 13 |
| Figure 18. View west of buildings along Monroe Street; (right, foreground to background) 31 George Street, 81-83, 77-79, 73-75 Monroe Street. ....                                                                                             | 13 |

|   |    |
|---|----|
| Figure 19. View southwest of buildings along the south side of Monroe Street; (right, foreground to background) 77-79, 73-75, 69, 67 Monroe Street.....   | 14 |
| Figure 20. View southeast of buildings along the south side of Monroe Street (right to left) 51, 55, 61-63, 67, 69 Monroe Street. ....   | 14 |
| Figure 21. View southeast of buildings along the south side of Monroe Street (right to left) 61-63, 67, 69, 73-75, 77-79 Monroe Street.....   | 15 |
| Figure 22. View southeast of buildings along the east side of North Champlain Street (left to right) 30-32, 24 and 10 North Champlain Street. ....   | 15 |
| Figure 23. Image showing location of properties listed on or recommended for listing on the State Register of Historic Places, and properties proposed for demolition or renovation, within or adjacent to the proposed Pearl Street Lofts and George Street Lofts project. ....   | 16 |
| Figure 24. Detail of John Johnson’s <i>Village of Burlington, Vermont</i> (1833), with the lots discussed in the text highlighted.....   | 18 |
| Figure 25. Mary Jane Corning (1819-1910), daughter of Malachi Corning (Gravestone, Rosehill Cemetery and Mausoleum, Chicago, Illinois; image posted on Ancestry.com). ....   | 19 |
| Figure 26. <i>Burlington, Property of Malachai [sic] Corning</i> (n.d. (b)) on Pearl Street (John Johnson Collection, Maps and Surveys, Carton 6, Folder 46, Special Collections, Bailey-Howe Library, University of Vermont, Burlington, Vermont). ....   | 20 |
| Figure 27. <i>Burlington, Property of John Kendrick et. al. Pearl and Lafayette Streets</i> , showing the relative position of Malachi Corning’s property on Pearl Street in relation to Pine Street (Lafayette Street) (John Johnson Collection, Maps and Surveys, Carton 6, Folder 89, Special Collections, Bailey-Howe Library, University of Vermont, Burlington, Vermont). .... | 21 |
| Figure 28. Detail of Ammi B. Young’s <i>Plan of Burlington Village</i> (1830), with George Street and the project area added. ....   | 22 |
| Figure 29. <i>Burlington, Land in Court Case, A.T. Bech vs. Malachai [sic] Corning</i> (1832) (Manuscript on file: John Johnson Collection, Maps and Surveys, Carton 5, Folder 119; Special Collections, Bailey-Howe Library, University of Vermont, Burlington, Vermont). 23   |    |
| Figure 30. Detail of Presdee & Edwards’ <i>Map of Burlington, Vermont</i> (1853), with the project area and street names added. ....   | 25 |
| Figure 31. Detail of H.F. Walling’s <i>Map of Chittenden County, Vermont</i> (1857), with the project area added. ....   | 25 |
| Figure 32. Detail of Charles Wainwright’s <i>Village of Burlington</i> (1862), with the project area added (note: this map records only residences and businesses and not barns or other outbuildings; a circle with an ‘x’ in it represents a store).....   | 27 |
| Figure 33. Detail of “Burlington” in F.W. Beers’ <i>Atlas of Chittenden County, Vermont</i> (1869), with the project area added (note: this map records only residences and businesses and not barns or other outbuildings).....   | 27 |
| Figure 34. Detail of H.G. Ogden and F.D. Granger’s <i>U.S. Coast Guard Survey, Burlington, Vermont</i> (1872), with the project area added (this map includes buildings, outbuildings, and prominent trees and shows the large barn that was located north of the Stannard House). ..                                                                                                | 28 |



|   |    |
|---|----|
| Figure 35. Detail of E. Meilbek's <i>Bird's Eye View of Burlington and Winooski, Vermont</i> (1877), with the project area added)..... | 28 |
| Figure 36. Detail of G.M. Hopkins' <i>Map of the City of Burlington, Vermont</i> (1890), with the project area added. ....             | 29 |
| Figure 37. View north of south elevation of 64 Pearl Street. ....                                                                      | 33 |
| Figure 38. View northwest of south and east elevations of 64 Pearl Street.....                                                         | 33 |
| Figure 39. View northeast of south and west elevations of 64 Pearl Street.....                                                         | 34 |
| Figure 40. View south of north elevation of 64 Pearl Street. ....                                                                      | 34 |
| Figure 41. View northeast of west elevation of 64 Pearl Street.....                                                                    | 35 |
| Figure 42. View northeast of west elevation of 64 Pearl Street.....                                                                    | 35 |
| Figure 43. View southeast of west elevation of 64 Pearl Street. ....                                                                   | 36 |
| Figure 44. View southwest of east elevation 64 Pearl Street.....                                                                       | 36 |
| Figure 45. View west of east elevation of 64 Pearl Street. ....                                                                        | 37 |
| Figure 46. View northwest of east elevation of 64 Pearl Street.....                                                                    | 37 |
| Figure 47. View west of east elevation of garage wing at 64 Pearl Street. ....                                                         | 38 |
| Figure 48. View of foundation under northwest corner of garage wing of 64 Pearl Street. ....                                           | 38 |
| Figure 49. View of foundation under main block of 64 Pearl Street (west side of building).....                                         | 39 |
| Figure 50. View of foundation under main block of 64 Pearl Street (west side of building).....                                         | 39 |
| Figure 51. View of typical 6/1 windows at second story on west side of 64 Pearl Street. ....                                           | 40 |
| Figure 52. View of second story window on west side of 64 Pearl Street (stairwell wing). ....                                          | 40 |
| Figure 53. View of windows on garage wing of 64 Pearl Street. ....                                                                     | 41 |
| Figure 54. View of hinge between windows on garage wing of 64 Pearl Street. ....                                                       | 41 |
| Figure 55. View of Carrara glass storefront of 64 Pearl Street.....                                                                    | 42 |
| Figure 56. View of polygonal windows within Carrara glass storefront of 64 Pearl Street. ....                                          | 42 |
| Figure 57. View of top of Carrara glass storefront of 64 Pearl Street. ....                                                            | 43 |
| Figure 58. View of top of Carrara glass storefront and neon tubes of 64 Pearl Street. ....                                             | 43 |
| Figure 59. View of "Bove's" lettering at top of Carrara glass storefront of 64 Pearl Street. ....                                      | 44 |
| Figure 60. View of grate at base of Carrara glass storefront of 64 Pearl Street. ....                                                  | 44 |
| Figure 61. View of main (central) entry door within glass enclosure at 64 Pearl Street. ....                                           | 45 |
| Figure 62. View of hand plates on main (central) entry door within glass enclosure at 64 Pearl Street. ....                            | 46 |
| Figure 63. View of functioning neon lights and signs on 64 Pearl Street (photo from "Boves.com" website). ....                         | 47 |
| Figure 64. View northwest of 64 Pearl Street in 1977 (VTDHP 1977:62 Pearl). ....                                                       | 47 |

|   |    |
|---|----|
| Figure 65. View northwest of 64 Pearl Street in ca. 1942 prior to the addition of the pigmented structural glass storefront (photo on file VTDHP). .....   | 48 |
| Figure 66. View northwest of east and south elevations of 3 George Street. ....   | 49 |
| Figure 67. Dr. Ashbel S. Pitkin (from Pitkin 1887:89).....   | 50 |
| Figure 68. <i>Burlington, Property of Allen T. Beach, Pearl Street</i> (Manuscript on file: John Johnson Collection, Maps and Surveys, Carton 6, Folder 13; Special Collections, Bailey-Howe Library, University of Vermont, Burlington, Vermont). ....                | 51 |
| Figure 69. View of #3 George Street, Burlington, Vermont, looking north (from Beers 1869); Pearl Street crosses left to right in the foreground and George Street extends right and back toward the distance. ....                                                     | 52 |
| Figure 70. View northwest of east and south elevations of 3 George Street. ....   | 55 |
| Figure 71. View west of east elevation of 19 George Street. ....   | 57 |
| Figure 72. View southwest of east and north elevations of 19 George Street. ....   | 58 |
| Figure 73. View southwest of north elevation of 19 George Street.....   | 58 |
| Figure 74. View northwest of east and south elevations of 19 George Street. ....   | 59 |
| Figure 75. View northeast of west and south elevations of 19 George Street. ....   | 59 |
| Figure 76. View southwest of porch on east elevation of 19 George Street.....   | 60 |
| Figure 77. View northwest of porch on south elevation of wing of 19 George Street. ....   | 61 |
| Figure 78. View northwest of porch post on south elevation of wing of 19 George Street. ....   | 62 |
| Figure 79. View of main entry door under porch on east elevation of 19 George Street. ....   | 63 |
| Figure 80. View of detail at bottom of main entry door under porch on east elevation of 19 George Street. ....   | 64 |
| Figure 81. View of detail at top of main entry door under porch on east elevation of 19 George Street. ....   | 64 |
| Figure 82. View of door under porch on south elevation of wing of 19 George Street. ....   | 65 |
| Figure 83. View of typical 2/2 window on westernmost shed wing of 19 George Street. ....   | 66 |
| Figure 84. View of window with stained glass transom on tower of south elevation of 19 George Street. ....   | 66 |
| Figure 85. View southeast of 67–73 Pearl Street (Omnium Gatherum).....   | 69 |
| Figure 86. <i>Burlington, Lands of Moore Russell et al. Along Pearl Street</i> (1841) (Manuscript on file: John Johnson Collection, Maps and Surveys, Carton 5, Folder 193; Special Collections, Bailey-Howe Library, University of Vermont, Burlington, Vermont)..... | 71 |
| Figure 87. View southeast of 77 Pearl Street.....   | 73 |
| Figure 88. View northwest along George Street; (left to right) 19, 23, 27 and 31 George Street. ....   | 74 |
| Figure 89. View south of 81-83 Monroe Street in 1978 (VTDHP 1978:81 Monroe). ....   | 76 |

|   |    |
|---|----|
| Figure 90. View southwest of 81-83 Monroe Street (center). .....   | 76 |
| Figure 91. View southeast of 77-79 Monroe Street (center). .....   | 77 |
| Figure 92. Preliminary shadow study for the proposed Pearl Street Lofts and George Street Lofts project, Burlington, Vermont (provided by Scott + Partners Architects). .....   | 79 |
| Figure 93. View northeast of the two buildings removed for Victoria Place; #80-82-84 Pearl Street (left) and #86-88-90 Pearl Street (right); note structures extending to the north (behind) #80-82-84 Pearl Street. ( <i>Burlington Free Press</i> January 3, 2001). .....   | 83 |
| Figure 94. Previously identified archaeological sites in the vicinity of the proposed Pearl Street Lofts and George Street Lofts in the City of Burlington, Chittenden County, Vermont. ....   | 85 |
| Figure 95. Map showing the approximate locations of early to mid-1800s historic buildings (yellow and gray shaded) and late 1800s to mid-1900s outbuildings (orange outline) once located within the proposed Pearl Street Lofts and George Street Lofts project area (Base map Google Earth 2016; Beers 1869; Hopkins 1890; Johnson n.d. (a, b, & c); Presdee & Edwards 1853; Sanborn Mapping and Publishing Company 1885, 1889, 1894, 1900, 1906, 1912, 1919, 1926, 1938, 1942, 1950, ca. 1960, 1978). ..... | 87 |
| Figure 96. General view of the proposed project area, looking east from the northwest corner of Victoria Place towards George Street. ....   | 88 |
| Figure 97. General view of the proposed project area, looking east from the north line of the municipal parking lot towards George Street. ....   | 88 |
| Figure 98. General view of the proposed project area, looking west from between the Stannard House addition and #13 George Street. ....   | 89 |
| Figure 99. General view of the proposed project area, looking west from between #13 and #19 George Street. ....   | 89 |
| Figure 100. General view of the proposed project area, looking north northeast from the north side of Victoria Place. ....   | 90 |
| Figure 101. General view of the proposed project area, looking northwest from the north side of Victoria Place. ....   | 90 |
| Figure 102. General view of the proposed project area, looking south towards Pearl Street from the north edge of the project area. ....   | 91 |
| Table 1. Summary of Resources Surveyed for the Pearl Street Lofts and George Street Lofts Project, Burlington, Chittenden County, Vermont .....   | 94 |




## PROJECT LOCATION AND DESCRIPTION

Rick Bove, 3 George Street LLC, with assistance from Scott + Partners Architects, proposes the Pearl Street Lofts and George Street Lofts project, located along Pearl and George Streets in the City of Burlington, Chittenden County, Vermont (Figure 1). As outlined in the permit application dated October 10, 2016, the project seeks to add a net 50 units of new housing while replacing or renovating an additional 12 units of existing housing for a total of 62 units; one new commercial space along Pearl Street and an underground parking lot will also be added as part of project work (Figures 2 – 4). The proposed project includes the construction of two new buildings, one with 39 units of housing (Pearl Street Lofts) and one with 17 units (George Street Lofts). The project will require the demolition of #64-66-68 Pearl Street (the former Bove's Restaurant, “#64 Pearl Street”) as well as two former residences located at #13 and #19 George Street. The historic General Stanndard House, at #3-11 George Street (“3# George Street”), will be renovated as part of this project. This Historic Resources Review and Archaeological Resources Assessment (ARA) was conducted to assist with compliance of Criterion 8 of Vermont's ACT 250 and the City of Burlington Development Review Standards.

The objectives of the Historic Resources Review are to identify and document any historic resources on or eligible for listing on the State and/or National Register of Historic Places that have the potential to be directly or indirectly affected by project work, and if present, to recommend a determination of effect on the resources by the proposed project. The proposed project was reviewed according to standards set forth in 36 CFR Part 800, the regulations established by the Advisory Council on Historic Preservation to implement Section 106.

The goals of the ARA are to identify any portions of the project's Area of Potential Effects (APE) that may contain pre-Contact Native American and/or historic era archaeological sites, to provide sufficient information to gauge their potential for archaeological significance, and to recommend if further archaeological work would be needed prior to project work. A review of the files maintained by the Vermont Division of Historic Preservation (VTDHP) was undertaken to identify the location and nature of nearby previously reported sites. Additionally, the criteria outlined in the VTDHP's *Environmental Predictive Model for Locating PreContact Archaeological Sites* were used to establish the general sensitivity for pre-Contact Native American sites within the proposed APE. The ARA followed the VTDHP's *Guidelines for Archaeological Studies*.

The University of Vermont Consulting Archaeology Program's (UVM CAP) Historic Preservation Specialist Catherine Quinn conducted a field inspection of the project area on December 13, 2016. The specific area of direct project impacts along with the more general, wider area of potential indirect impacts were reviewed; photographs were taken at this time with additional photographs taken on January 4, 2017. Research conducted for this review included a search of the collections of Wilbur Special Collections of the Bailey Howe Library at the University of Vermont, the Online Research Center of the Vermont Division for Historic Preservation, the online Landscape Change Program of the University of Vermont, and records at the Burlington City Clerk's Office. A wide variety of archival records were used in the preparation of this report including National and State Register files; Vermont Historic Sites & Structures Surveys; historic maps and images; land records; published histories; aerial photographs; newspapers; census, vital, probate, military and government records; city directories; and family histories.

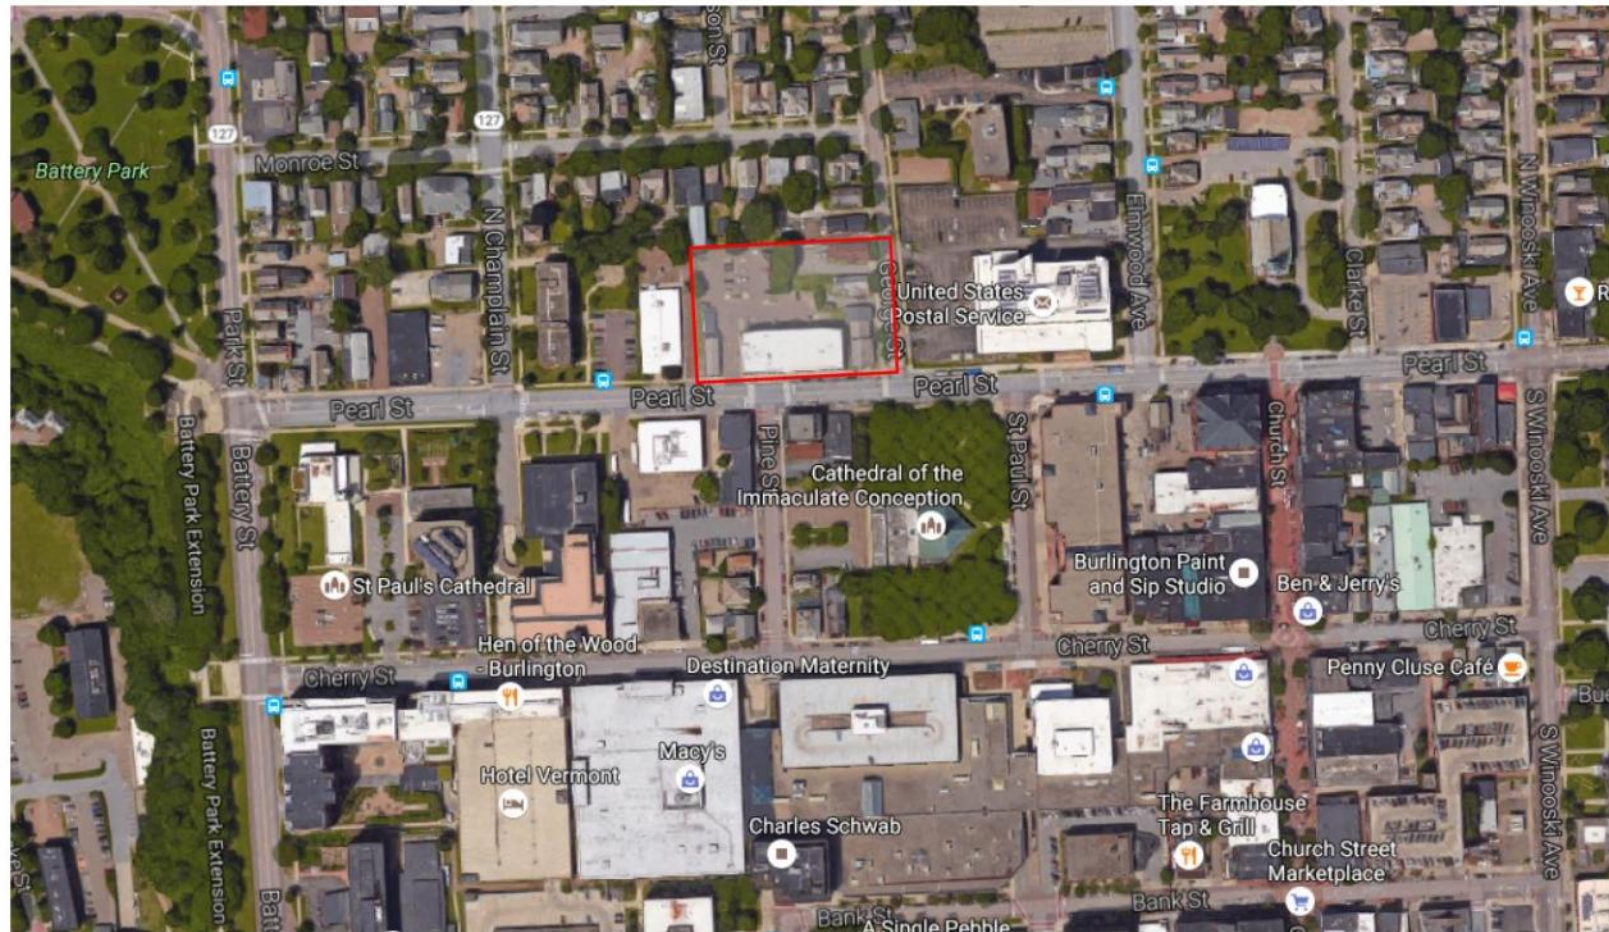

GEORGE STREET LOFTS PROJECT - PEARL AND GEORGE ST., BURLINGTON, VT  
50 NEW HOUSING UNITS. 62 UNITS TOTAL

Figure 1. Image showing the location of the proposed Pearl Street Lofts and George Street Lofts project, Pearl and George streets, Burlington, Chittenden County, Vermont (provided by Scott + Partners Architects).

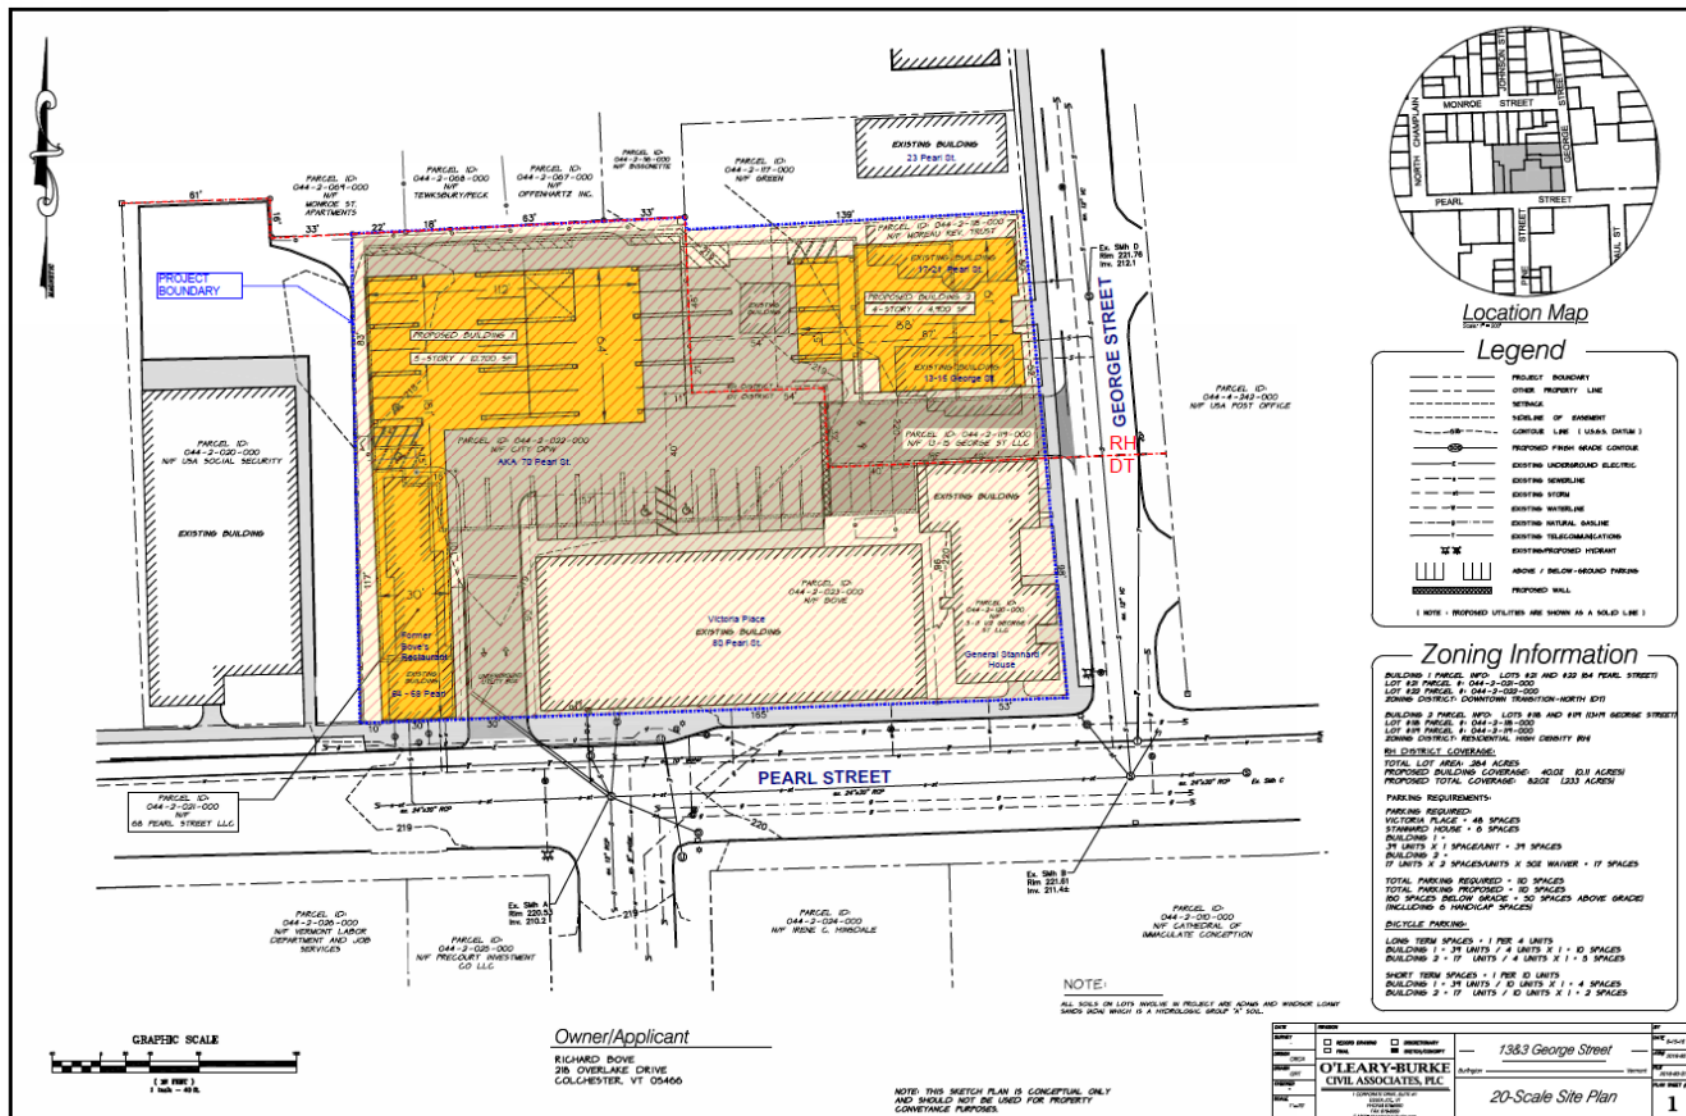


Figure 2. Conceptual site plan showing the location of the proposed Pearl Street Lofts and George Street Lofts project, Pearl and George streets, Burlington, Chittenden County, Vermont (provided by Scott + Partners Architects).





**PEARL STREET & GEORGE STREET**

PERSPECTIVE  
10/03/2016



SCOTT + PARTNERS  
ARCHITECTS  
DESIGNED BY: KIMBERLY A. KIMBLE, AIA, LEED AP  
2001 PEARL STREET, BURLINGTON, VT 05401  
TEL: 802.255.1100  
WWW.SCOTTPARTNERS.COM

Figure 3. Conceptual perspective drawing depicting the proposed Pearl Street Lofts and George Street Lofts project, Pearl and George streets, Burlington, Chittenden County, Vermont (provided by Scott + Partners Architects).

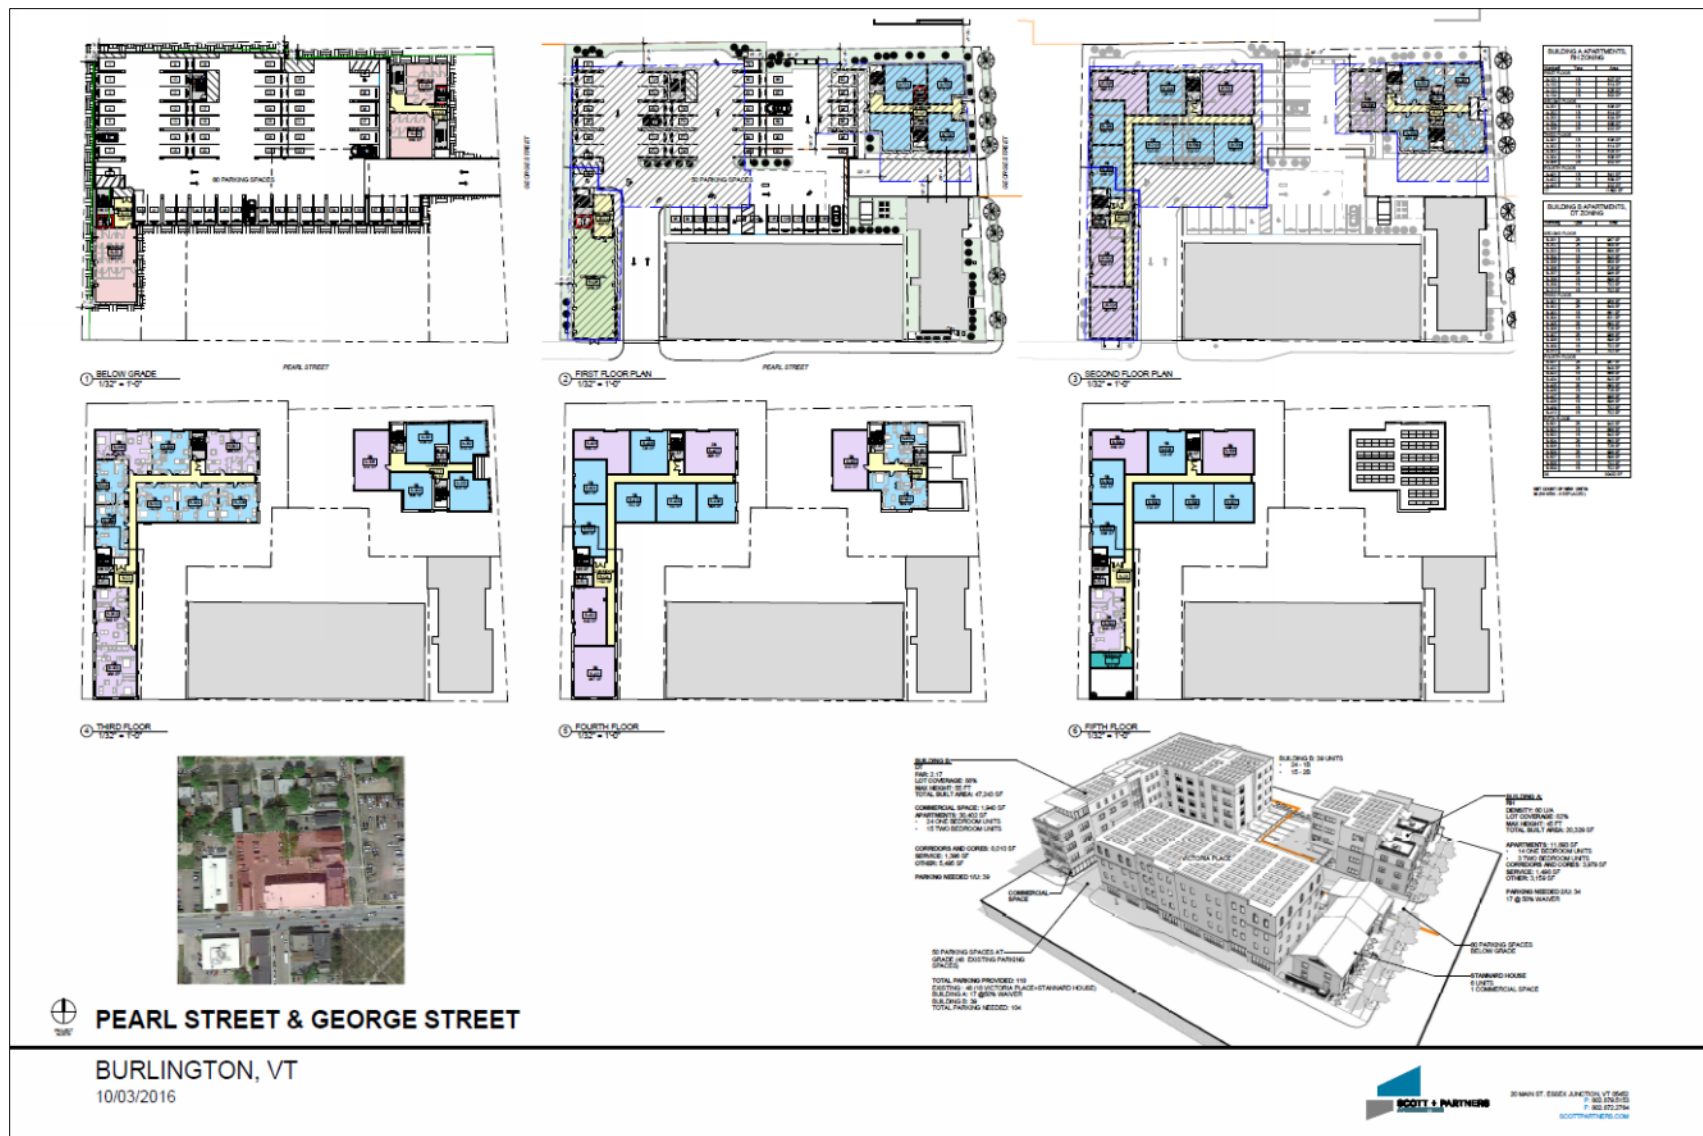


Figure 4. Conceptual perspective drawing and floor plans of the proposed Pearl Street Lofts and George Street Lofts project, Pearl and George streets, Burlington, Chittenden County, Vermont (provided by Scott + Partners Architects).

The proposed project is located within a mixed commercial/governmental and residential area of the city. Pearl Street is primarily commercial/governmental and includes numerous large-scale modern buildings interspersed with several historic commercial and residential structures (Figures 5 – 13). George Street retains most of its historic residential houses, though the south end of the street also has commercial/governmental buildings (Figures 14 – 17). Monroe Street, which runs north of the project area, parallel to Pearl Street, is residential and most houses on the street are historic; the backyards of some of these houses border the project location (Figures 18 – 21). North Champlain Street, which runs to the west of the proposed project, between and perpendicular to Pearl and Monroe streets, is also residential and includes both historic and more recent buildings (Figure 22; see Figure 11). Buildings that front Pearl Street fall within Burlington’s “Downtown Transition” zoning district, and buildings along George, Monroe and North Champlain streets fall within the “Residential – High Density” zoning district (Burlington 2014).

Review of the Vermont State Register files indicated that numerous historic resources along these streets, directly within or very nearby the project area, are listed on the State Register of Historic Places (Figure 23). The Pearl Street Lofts and George Street Lofts project will directly impact three of these buildings through proposed demolition: #64 Pearl Street (“Bove’s”), #13 George Street and #19 George Street. A fourth building, #3 George Street, will be directly impacted by the proposed project through renovation/restoration. Because they are proposed for demolition, extensive histories along with recommendations for historic significance, National Register listing eligibility and determination of effect are provided for #64 Pearl Street (“Bove’s”) and #19 George Street as part of this historic resources review. The buildings at #3 George Street and #13 George Street were previously reviewed by Suzanne Jamele; her review also provides an overview of the historic context for the area and is included as Appendix I. Additional history on the buildings at #3 and #13 George Street, discovered during this review, is presented below. State Register-listed historic resources along the south side of Pearl Street, west side of George Street, south side of Monroe Street, and east side of North Champlain Street, that were identified as having the potential to be indirectly affected by project work are also discussed. Historic buildings within the project’s APE that are no longer extant were researched to assist with determining the potential for significant historic era archaeology sites as part of the Archaeological Resources Review; histories on these former properties are also presented. The Historic Resources Review and property histories are followed by the Archaeological Resources Assessment of the project area.





Figure 5. View northeast along Pearl Street; 64 Pearl Street (Bove's) second from left.



Figure 6. View northeast along Pearl Street; 64 Pearl Street (Bove's) first building at left foreground.



Figure 7. View northwest along Pearl Street; 3 George Street (Stannard House) at right foreground.



Figure 8. View southwest along Pearl Street; 3 George Street (Stannard House) at right foreground, 77 Pearl Street second from left and 67-73 Pearl Street third from left.





Figure 9. View southwest along Pearl Street; 64 Pearl Street (Bove's) at right.



Figure 10. View northwest of buildings immediately west of project area along north side of Pearl Street.





Figure 11. View northwest of building west of project area at the corner of Pearl and North Champlain streets.



Figure 12. View northeast of buildings immediately east of project area along Pearl Street.



Figure 13. View northeast of building immediately east of project area at the corner of Pearl and George streets.



Figure 14. View north along George Street; Pearl Street in foreground and 3 George Street (Stannard House) at left foreground.





Figure 15. View northwest along George Street, with Pearl Street in foreground; (left to right) 3 George Street (Stannard House), 13 George Street and 19 George Street.



Figure 16. View southwest along George Street; (right to left) 31, 27, 23 and 19 George Street.





Figure 17. View southwest along George Street; (right to left) 19 George Street, 13 George Street, and 3 George Street (Stannard House).



Figure 18. View west of buildings along Monroe Street; (right, foreground to background) 31 George Street, 81-83, 77-79, 73-75 Monroe Street.





Figure 19. View southwest of buildings along the south side of Monroe Street; (right, foreground to background) 77-79, 73-75, 69, 67 Monroe Street.



Figure 20. View southeast of buildings along the south side of Monroe Street (right to left) 51, 55, 61-63, 67, 69 Monroe Street.





Figure 21. View southeast of buildings along the south side of Monroe Street (right to left) 61-63, 67, 69, 73-75, 77-79 Monroe Street.



Figure 22. View southeast of buildings along the east side of North Champlain Street (left to right) 30-32, 24 and 10 North Champlain Street.





Figure 23. Image showing location of properties listed on or recommended for listing on the State Register of Historic Places, and properties proposed for demolition or renovation, within or adjacent to the proposed Pearl Street Lofts and George Street Lofts project.

## PROJECT AREA REVIEW

### Historic Resources Review

#### 64 Pearl Street (64, 66 & 68 Pearl Street – “Bove’s Restaurant”)

*Property History:* Information listed on the Historic Sites & Structures Survey for this resource mixed the history of this property with that of #62 Pearl Street (next door to the west, no longer standing), and appears to have erroneously attributed a build date of 1877 to #64 Pearl Street (VTDHP 1977;62 Pearl). Instead, the building at #64 Pearl Street probably dates to ca. 1860, though it, or a portion of it (e.g. the foundation and/or framing), may date to the early 1800s. This structure occupies the site of the ‘Corning Store,’ which was built ca. 1825-1830. The present structure is in the same location and has the same general dimensions as the ‘Corning Store,’ though the stated height of the structure on the John Johnson map is 1 ½ stories, and the existing structure is 2 ½ stories (Johnson n.d.(b)). Ammi B. Young’s *Plan of Burlington Village* (1830) also depicts a structure at this location, and a building with the same plan view also occupies this location on Presdee & Edwards’ *Map of Burlington, Vermont* (1853). Walling’s *Map of Chittenden County, Vermont* (1857), however, does not appear to show a building here, though by 1862 a store is mapped at the location (Wainwright 1862). A building continues at the location to the present on subsequent maps. More detail on this history is outlined below.

The structure at #64 Pearl Street is located on the five acre Lot #20 (Glebe Lot) in Burlington (Figure 24). Early on, this lot was leased by the town selectmen to Ebenezer T. Englesby, who transferred it to John Peck “by regular assignments” (reference in BTLR 9:477). Peck then conveyed all or part of the lot (at least the part including the project area) to Malachi Corning. Malachi Corning (1776-1847) was a native of East Hartford, Connecticut (*Bellows Falls Gazette* June 25, 1847). It appears that he first moved to Williston, Vermont, where he married Dolly Barrows (ca. 1786-ca. 1874), a Massachusetts native, on April 5, 1807 (U.S. Pension and Bounty Land Warrant Application Files: n.d.; U.S. Census 1850, 1860; Vermont Wills and Probate Records 1749-1999: ca. 1847). Their children included: Nancy Hyde (1807-1854); Julia Ann (1813-1852); Sidney E. (1817-1844); and Mary Jane (1819-1910)<sup>1</sup> (Gravestone Greenmount Cemetery, Burlington, Vermont, Gravestone, Elmwood Avenue Cemetery Burlington Vermont; Vermont Secretary of State, Vermont Vital Records 1720-1908; Vermont Wills and Probate Records 1749-1999: ca. 1847). Mary Jane married Zebina Eastman (1815-1883) in 1840; he was a noted abolitionist and later the United States Consul at Bristol, England, (*Chicago Legal News* January 8, 1910) (Figure 25). Between March of 1812 and June of 1815, Malachi Corning served as an officer with the 11<sup>th</sup> U.S. Infantry and “commanded a Company in the renowned and bloody battles of Chippewa and Bridgewater” (*Bellows Falls Gazette* June 25, 1847; Heitman 1903 Vol. I, Part II:328; U.S. Pension and Bounty Land Warrant Application Files: n.d.). In ca. 1815, Corning again lived in Williston on the “Turnpike Road” (now known as Williston Road or VT RT 2) (*National Standard* March 26, 1817). He moved to Jericho

---

<sup>1</sup> Nancy H. Corning married Dr. Thomas Chamberlain (1792-1854) in Burlington on April 3, 1828 (*Burlington Free Press* March 11, 1902; Gravestone, Greenmount Cemetery, Burlington, Vermont; Vermont Secretary of State, Vermont Vital Records 1720-1908); Julia A. Corning did not marry and died in Burlington in 1852 at about 39 years of age (Gravestone, Elmwood Avenue Cemetery, Burlington, Vermont); Sidney E. Corning applied to West Point in 1835, but it does not appear that he was accepted, he died in Burlington in 1844 at 27 years of age (Gravestone, Elmwood Avenue Cemetery, Burlington, Vermont; United States Military and Naval Academies, Cadet Records and Applications 1805-1908).



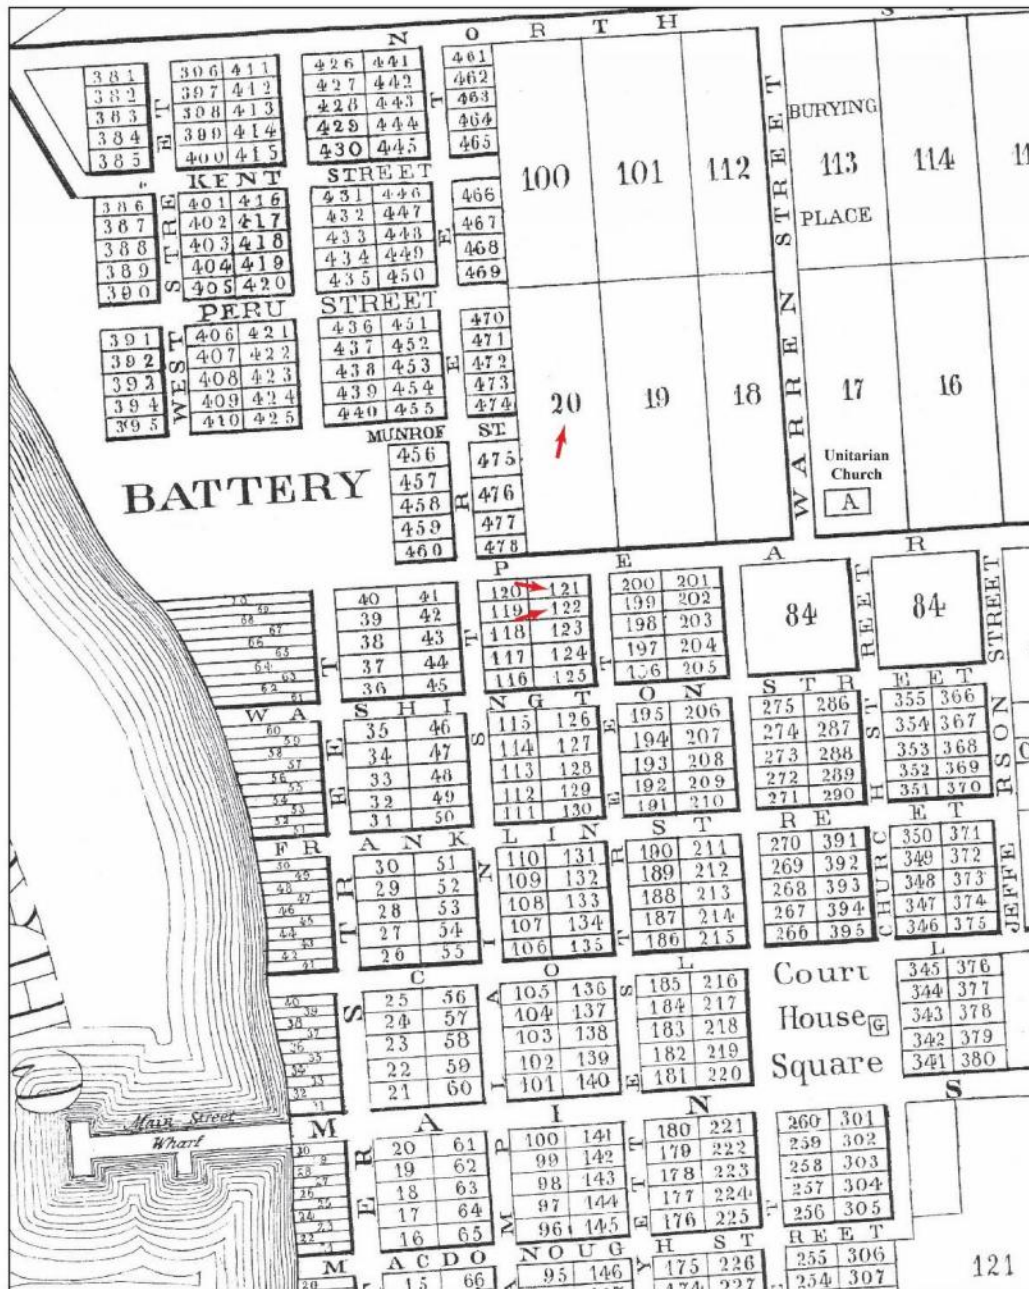


Figure 24. Detail of John Johnson's *Village of Burlington, Vermont* (1833), with the lots discussed in the text highlighted.



Figure 25. Mary Jane Corning (1819-1910), daughter of Malachi Corning (Gravestone, Rosehill Cemetery and Mausoleum, Chicago, Illinois; image posted on Ancestry.com).

between ca. 1815 and 1819/1820, where he was ‘engaged in manufactures’ and had a household of seven (U.S. Census 1820). In ca. 1822/1823, Corning was confined in debtors’ prison (probably at the Chittenden County Jail in Burlington), due to a judgment against him for money advanced to him during the war as paymaster of the 11<sup>th</sup> Regiment for which he was unable to account (apparently \$805.87) (United States House of Representatives 1821:309; United States Secretary of the Treasury 1856:522). After this issue was somehow resolved, Malachi Corning settled in Burlington. On August 13, 1825, he bought 1  $\frac{1}{8}$  acre in the southwest corner of the five acre Lot #20 from John Peck (BTLR 9:108). This property is located within the proposed project’s APE. On this property, Corning built a house, a store, barns, and other outbuildings on the north side of Pearl Street opposite the end of Lafayette Street (now Pine Street) (Figures 26 and 27). One barn was located just east of the north end of the store (see Figure 26).

In 1829, Malachi Corning accepted an appointment as the lighthouse keeper on Juniper Island out in Burlington Bay, “to which place he removed his family” and where they still resided as of 1836<sup>2</sup> (Thompson 1842:216; United States Department of State 1830:32; Vermont House of Representatives 1836:100). He held this post until 1841 (Thompson 1842:216). At the time, the island was not considered to be a part of Burlington and, as a result, Corning is not included on the federal census of 1830 and he got in trouble for trying to vote in town in 1836 (U.S. Census 1830; Vermont House of Representatives 1836:100). Corning’s structures on Pearl Street appear to be included on Ammi Young’s 1830 map of the Village of Burlington (Figure 28). Corning’s job did not keep him from developing his Pearl Street property further. On March 29, 1830, Corning paid Antwine Jubear \$200 for building an additional “dwelling house or houses” north of or “in the rear of” his house on his land situated on the north side of Pearl Street (BTLR 9:434). On May 11, 1830, Corning acquired more of Lot #20 from Peck<sup>3</sup> (BTLR 9:477).

---

<sup>2</sup> This appointment paid Malachi Corning \$350 annually (United States Department of State 1830:32).

<sup>3</sup> Malachi Corning eventually sold some of this land, including a parcel located north of Monroe Street (after it was opened) to Hiram Landon (BTLR 12:214), as well as a one acre narrow strip along the western side of the lot to Thomas Chamberlain (BTLR 9:152).



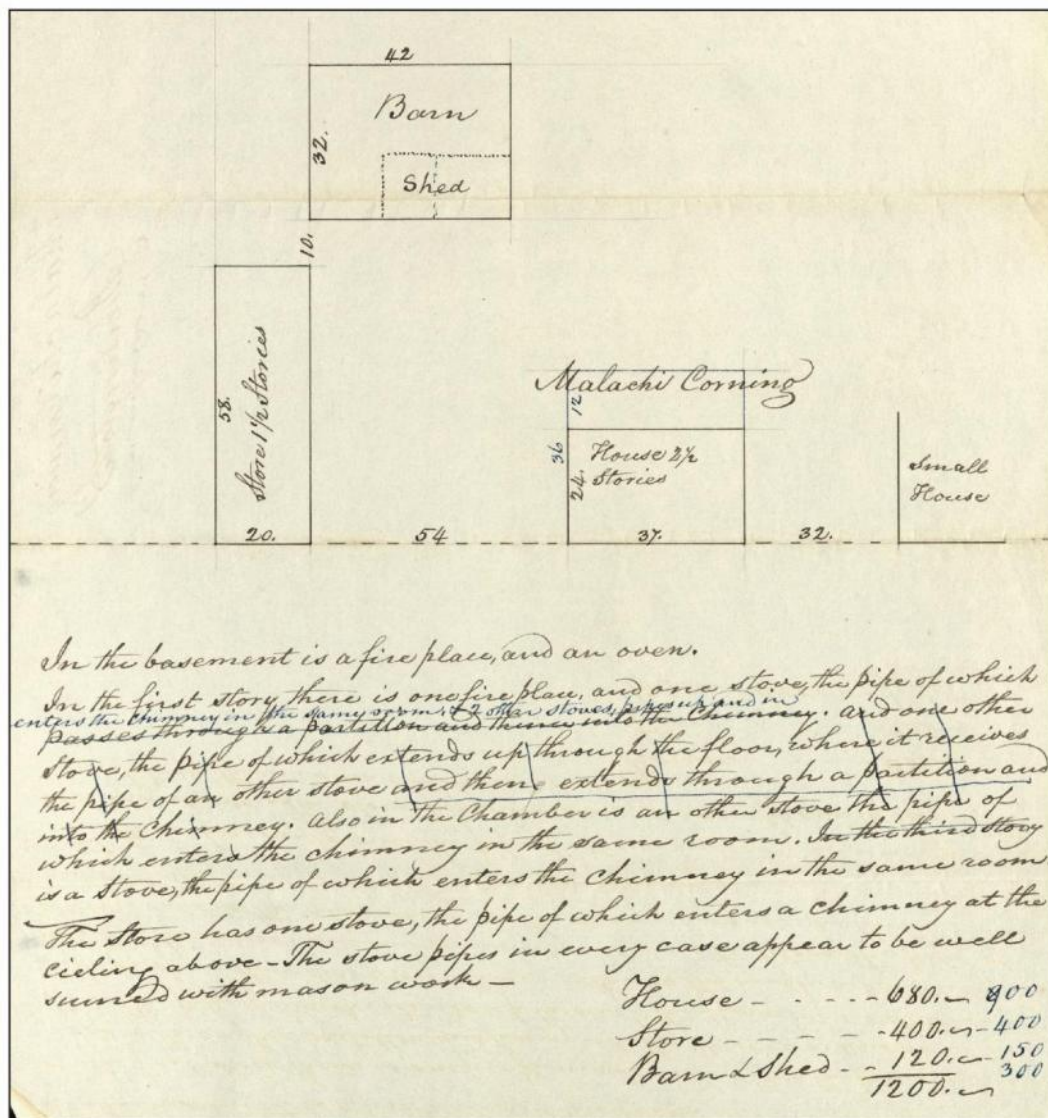


Figure 26. Burlington, Property of Malachai [sic] Corning (n.d. (b)) on Pearl Street (John Johnson Collection, Maps and Surveys, Carton 6, Folder 46, Special Collections, Bailey-Howe Library, University of Vermont, Burlington, Vermont).



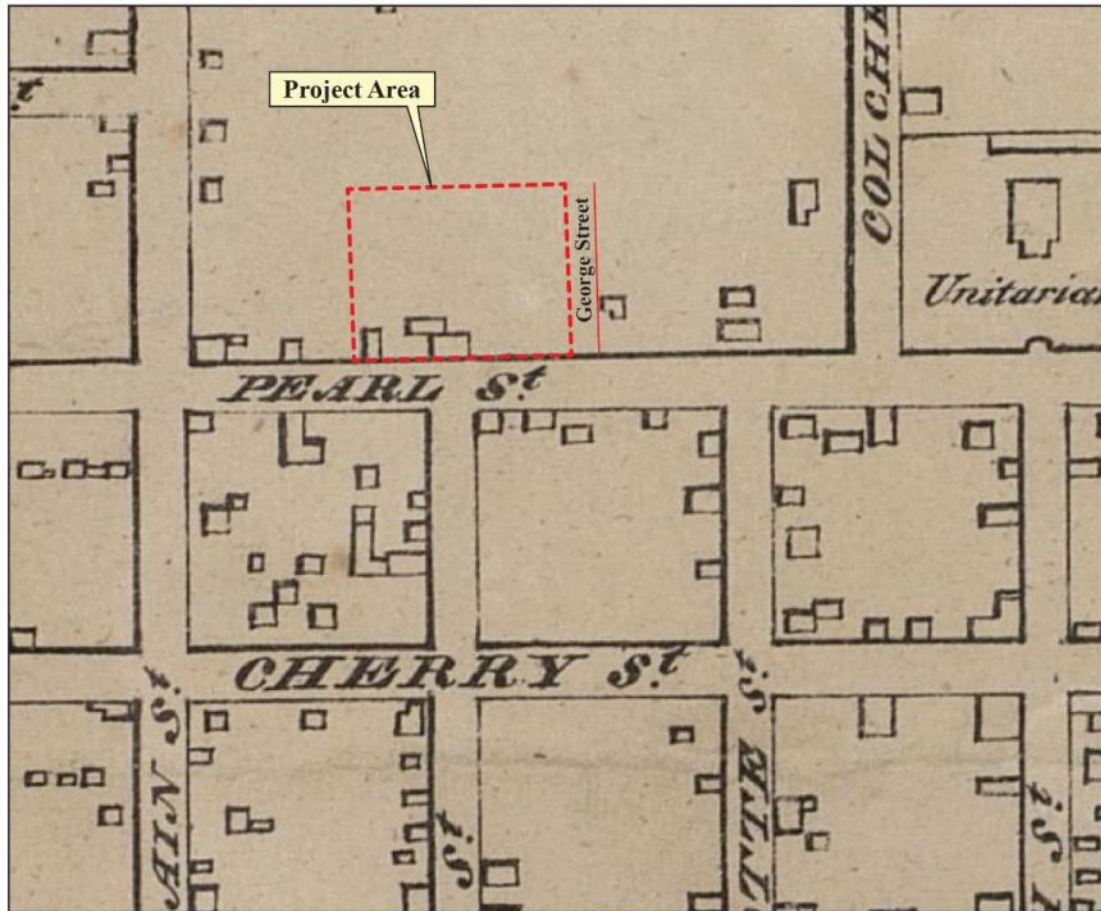


Figure 28. Detail of Ammi B. Young's *Plan of Burlington Village* (1830), with George Street and the project area added.

Corning apparently rented portions of his property on Pearl Street while he saw to his duties as light keeper. For example, on April 8, 1835, Corning leased the dwelling house, then occupied by Rufus P. Tibits, and the store formerly occupied by William Wells and Co., along with the barn and shed (both also occupied by Tibits) to David Irish<sup>4</sup> of Shelburne, Vermont (BTLR 12:276). In September of 1836, Solomon Walker<sup>5</sup> announced that he had “rented the store formerly occupied by William Wells and last year by David Irish” for the sale of “dry goods, wet and dry groceries, crockery, glass and hardware” (*Burlington Weekly Free Press* September 23, 1836).

In 1832, Allen T. Beach received part of Malachi Corning's land of the five acre Lot #20 as a result of a judgment (Figure 29) (BTLR 10:390). After the death of Allen Beach (ca. 1843), Homer Beach (son of Richard Beach) claimed the land taken from Corning as he had ‘purchased the execution’ (*Burlington Weekly Free Press* August 4, 1843). Homer Beach sold this land back to Corning on October 17, 1843 (BTLR 16:259). Allen Beach's widow, Laura Beach, issued quit claim to the same property on January 1, 1849 (BTLR 20:314).

<sup>4</sup> Possibly David Irish, who married Harriet Brownell in 1843 (*Burlington Weekly Free Press* November 17, 1843).

<sup>5</sup> Possibly Solomon Walker of the firm Walker, Smith & Co. who died on August 25, 1849, at 38 years of age: “one of our most active and enterprising Merchants” (*Burlington Free Press* August 25, 1849).



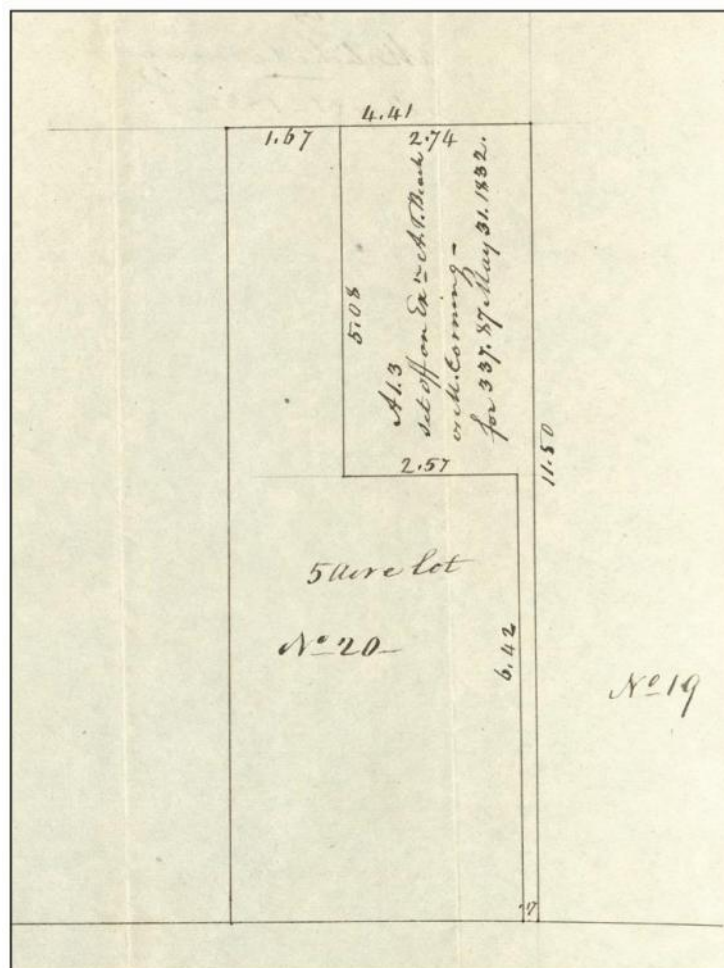


Figure 29. *Burlington, Land in Court Case, A.T. Bech vs. Malachai [sic] Corning (1832)* (Manuscript on file: John Johnson Collection, Maps and Surveys, Carton 5, Folder 119; Special Collections, Bailey-Howe Library, University of Vermont, Burlington, Vermont).

Capt. Malachi Corning died in Burlington on June 12, 1847, at 71 years of age, one of the town's "oldest and most respectable inhabitants" (*Bellows Falls Gazette* June 25, 1847; Gravestone, Elmwood Avenue Cemetery, Burlington, Vermont). Malachi Corning's estate, which was administered by his son-in-law, Dr. Thomas Chamberlain, purchased some additional land in this area<sup>6</sup> (referenced in BTLR 21:298). On March 15, 1850, Malachi Corning's widow, Dolly, sold the whole property (now listed as 2.5 acres) on Pearl Street, on which she then lived, to Joseph Hatch and his son-in-law, Socrates Beach, for \$3,000 (BTLR 21:298).

Gen. Joseph Hatch (ca. 1806-1879)<sup>7</sup> of the firm of Hatch, Odell & Co. (flour merchants, bakers and wholesale and retail grocers), was "for many years an active and respected citizen of Burlington" (*Burlington Free Press* March 27, 1879). Joseph Hatch left Burlington ca. 1852 for Michigan where "he was engaged in business at Saginaw and Detroit" (*Burlington Free Press* March 27, 1879). Socrates Beach (1823-1904) was also a "prominent figure in the business life of Burlington" (*Burlington Free Press* November 7, 1904). He was born in Westford and moved to Burlington when he was 18 years old and "two years later, in 1843, entered the employ of Gen. Joseph Hatch" (*Burlington Free Press* November 7, 1904). Socrates Beach married Abigail E. Hatch in 1850 and eventually succeeded his father-in-law in the bakery business (*Burlington Free Press* November 7, 1904). Socrates Beach was also active in land transactions and controlled "some of the most valuable real estate holdings in the city" (*Burlington Free Press* November 7, 1904).

Hatch and Beach divided the former Malachi Corning property between them on May 8, 1850 (BTLR 21:406; 21:407). The part bounded west by McWilliams and measuring 66 ft (4 rods) on Pearl Street and running 165 ft (10 rods) northwards<sup>8</sup> went to Joseph Hatch (BTLR 21:406). Joseph Hatch evidently used his part of the land as a rental property. An advertisement in the *Burlington Free Press* in 1853 read: "Store to Let on Pearl Street now occupied by N. Lovely.<sup>9</sup> For terms apply to S. Beach"<sup>10</sup> (*Burlington Free Press* March 25, 1853). In the 1850s, another likely renter of the store was George Barrows (ca. 1805-1873), a dealer of groceries and "Yankee notions" and a longtime resident of Burlington (*Burlington Free Press* October 7, 1873; Gravestone, Lakeview Cemetery, Burlington, Vermont). According to one account, Barrows: "first commenced business . . . in the Hickock store, on the corner of Maiden Lane and Pearl streets; afterwards took the store now occupied by William Mead, on the same street, at the head of Pine.<sup>11</sup> From there he removed to the premises now owned by A. K. Cole, on Church Street, where he remained until he built himself a handsome and commodious store a few blocks below" (*Burlington Free Press* October 7, 1873). The store's location is mapped in 1853, but for an undetermined reason, does not appear on the 1857 map (Figures 30 and 31) (Presdee & Edwards 1853; Walling 1857).

---

<sup>6</sup> Possibly BTLR 19:335?

<sup>7</sup> Commander of the militia unit sent to Bolton in 1847 to quell a railroad strike (*Burlington Free Press* March 27, 1879).

<sup>8</sup> Note: 10 rods is at a point halfway between Pearl and Monroe Streets.

<sup>9</sup> Possibly Noble Lovely, who had his former store in Charlotte burn in 1848, and who died in Burlington in 1858 (*St. Albans Messenger* November 18, 1858; *Semi-Weekly Eagle* February 25, 1848).

<sup>10</sup> Joseph Hatch's representative in Burlington.

<sup>11</sup> In the proposed project area.

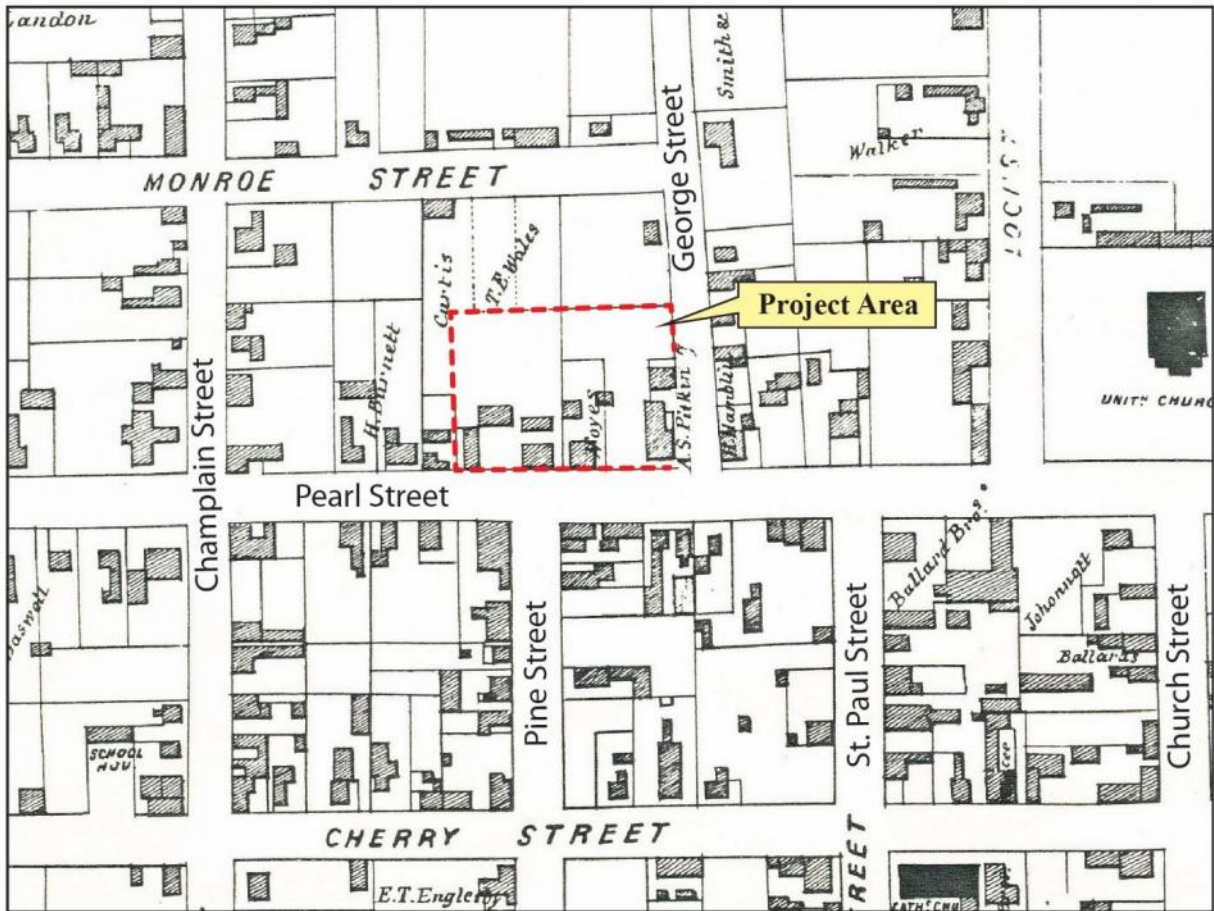


Figure 30. Detail of Presdee & Edwards' *Map of Burlington, Vermont* (1853), with the project area and street names added.

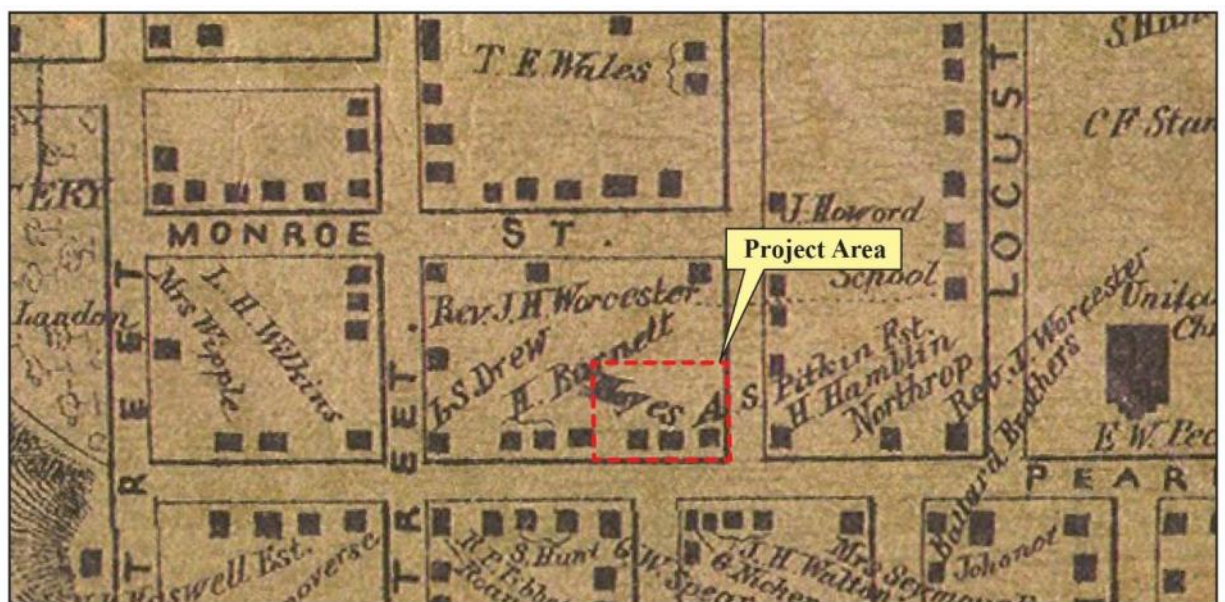


Figure 31. Detail of H.F. Walling's *Map of Chittenden County, Vermont* (1857), with the project area added.



On April 3, 1856, Joseph Hatch, then residing in Detroit, sold his part of the former Corning property to Alonzo W. Allen (BTLR 25:439). Then, on April 8, 1856, Socrates Beach sold his part of the former Corning land to Alonzo Allen (BTLR 25:441). As a boy, Alonzo W. Allen (1815-1882) had worked for E.C. Loomis, a local leather manufacturer, but through “untiring industry, frugality and business acumen” Allen was, “at time of his death one of our largest real estate holders”<sup>12</sup> (Gravestone, Lakeview Cemetery, Burlington, Vermont). On February 5, 1859, Alonzo W. Allen sold the former Corning property described as being on the north side Pearl Street beginning at the southeast corner of the lot then owned and occupied by Eleanor McWilliams and fronting Pearl Street 66 ft (4 rods) and extending back (north) 198 ft (12 rods), to William H. Mead (Figures 32 and 33) (BTLR 26:632).



William H. Mead (1816-1892), was a son of William and Polly Mead of Rutland, Massachusetts (Massachusetts Town and Vital Records 1620-1988; Vermont Secretary of State, Vermont Vital Records 1720-1908). William H. Mead married Sarah N. Pendergast<sup>13</sup> (1815-1890) on November 11, 1836, in Newburyport, Massachusetts (Massachusetts Compiled Marriages 1633-1850). Their children included: Charles (1832); William H. (1837); Edward “Eddie” (1844); Albert A. (1847/1848); and George Frederick “Frank” (1849) (U.S. Census 1850, 1860, 1870). William Mead moved to Burlington ca. 1830/1836-1840, where he started out as a painter, but eventually became a grocer and farmer with a home and store on Pearl Street ‘near the head of Pine Street’ (Manning 1865; Sanborn Mapping and Publishing Company 1869, 1885; U.S. Census 1830, 1840, 1850, 1880). Early in 1871, William Mead obtained a license from the city’s aldermen to open a meat market, ‘William Mead & Sons’ (*Burlington Free Press* January 24, 1871; Manning 1871; Sanborn Mapping and Publishing Company 1889). In 1873, the structure at #64 on Pearl Street housed “Wm. Mead & Bros.”, dealers in meat poultry and ice (Manning 1873). William Mead also had barns in the rear of this property (Figures 34 – 36) (Meilbek 1877; Ogden and Granger 1872; Sanborn Mapping and Publishing Company 1885).

William Mead died on May 12, 1892, at 76 years of age at his home at #70 Pearl Street (*Burlington Free Press* May 13, 1892; Vermont Secretary of State, Vermont Vital Records 1720-1908). His estate inventory included his Pearl Street property with the store, his house, and the “buildings in rear” all valued at \$5,000, as well as about 47 acres with another house, barns, and associated out-buildings located near the intervale, north of the railroad “not far from the Athletic Park” (*Burlington Free Press* August 19, 1908; Vermont Wills and Probate Records 1749-1999: ca. 1892). In his will, William Mead directed that his son, Albert A. Mead (b. 1847/8), could use the west half of his property (including #64 Pearl) “for the term of his natural life” and that if Albert’s wife, Mary, outlived Albert she could either live in or rent out the upper floor of the building as long as she lived (Vermont Wills and Probate Records 1749-1999: ca. 1892).

---

<sup>12</sup> Quotes from published obituary for Alonzo Allen posted on Ancestry.com (unsourced)

<sup>13</sup> Prindergast / Prendergast / Pentergast

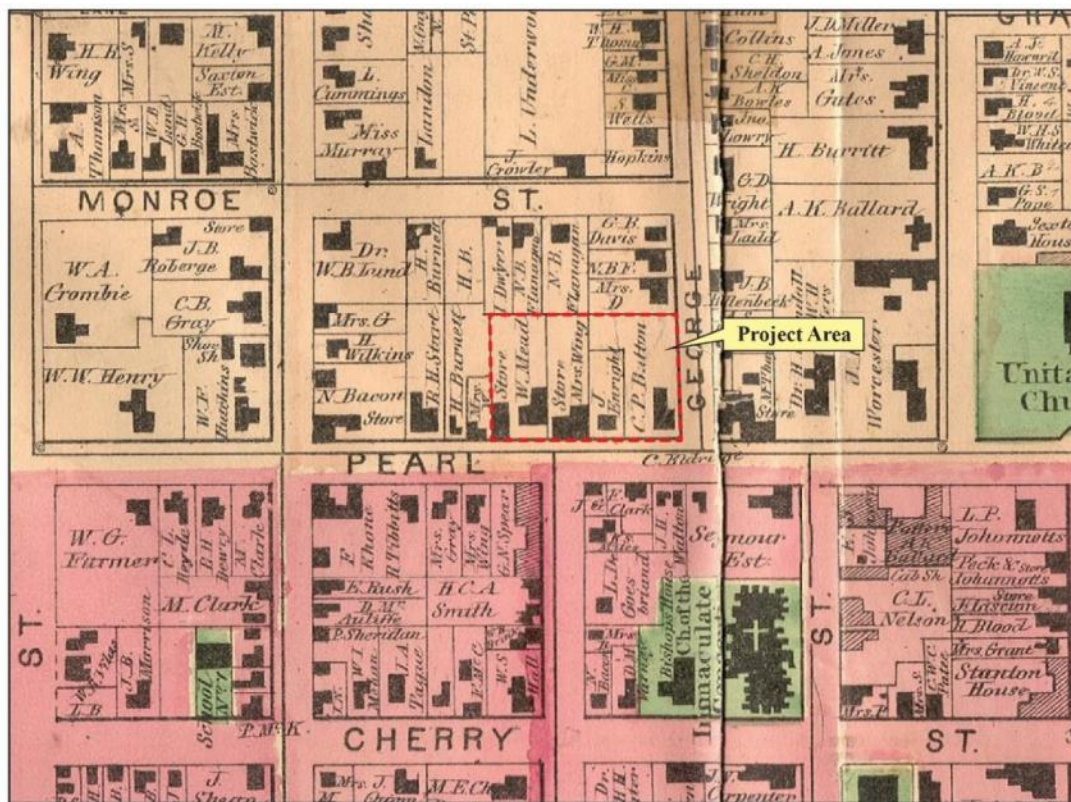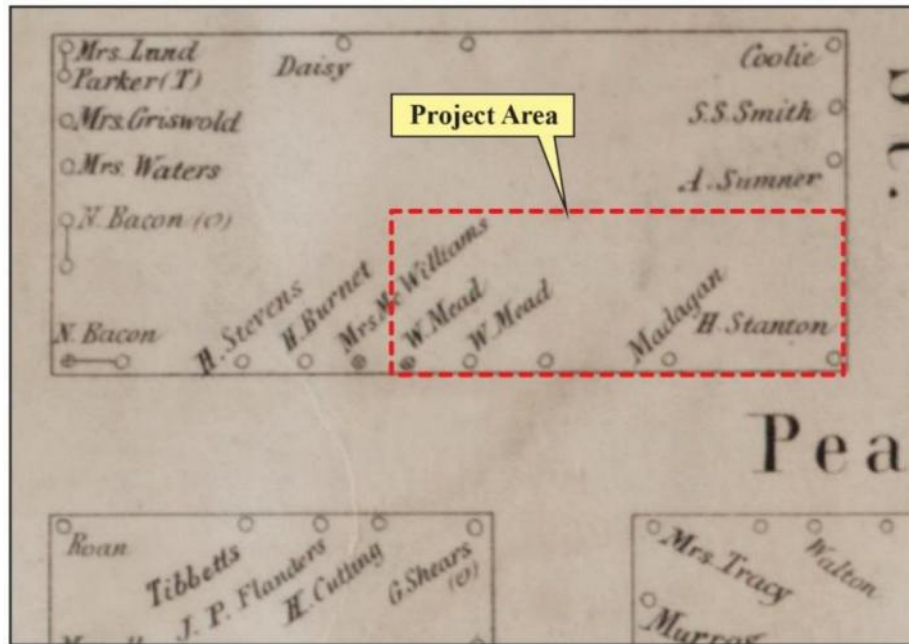



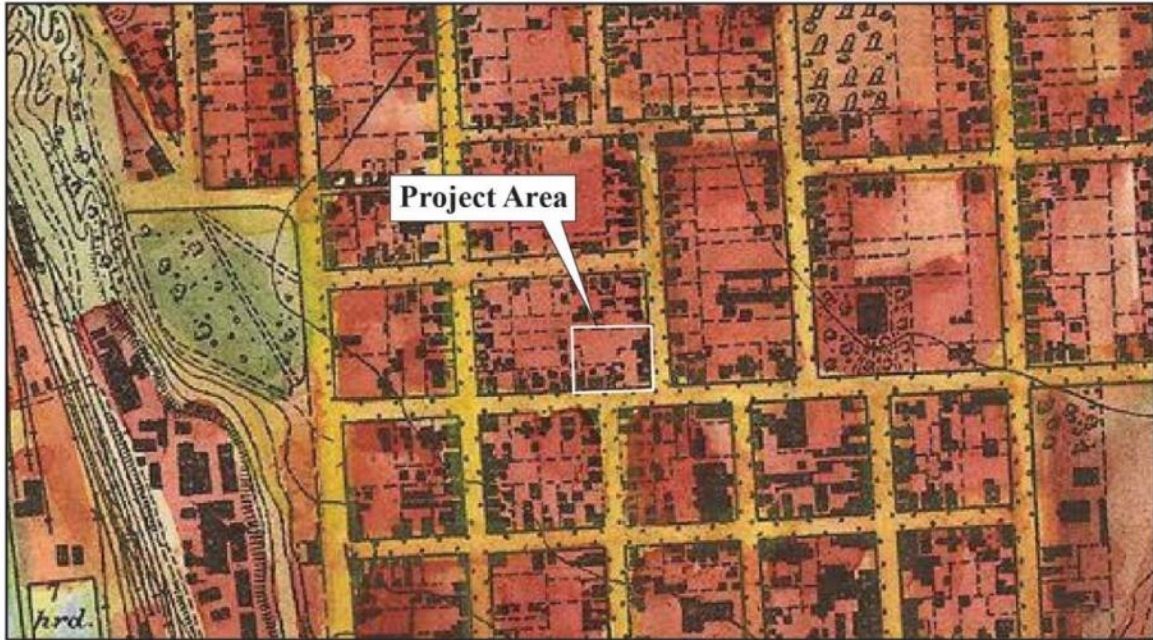


Figure 34. Detail of H.G. Ogden and F.D. Granger's *U.S. Coast Guard Survey, Burlington, Vermont* (1872), with the project area added (this map includes buildings, outbuildings, and prominent trees and shows the large barn that was located north of the Stannard House).

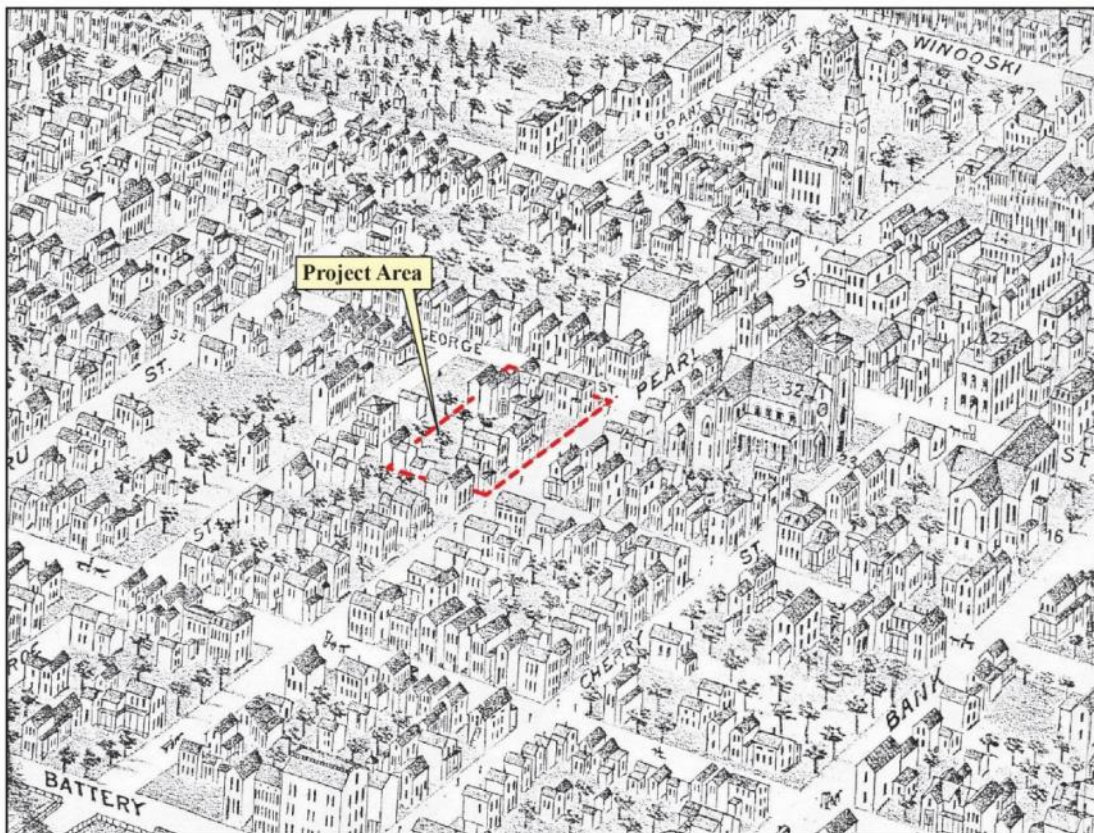


Figure 35. Detail of E. Meilbek's *Bird's Eye View of Burlington and Winooski, Vermont* (1877), with the project area added).





Figure 36. Detail of G.M. Hopkins' *Map of the City of Burlington, Vermont* (1890), with the project area added.

Beginning ca. 1892-1893, William Mead's estate rented the lower store space at #64 Pearl Street to Martin Meagher for a plumber's shop<sup>14</sup> (for \$16 a month; with Albert A. Mead getting a share of the rent); the estate also rented space in the rear of #66 Pearl Street to T. P. Redmond of the Dwyer Hack Company (for \$5 a month) for garage space (Manning 1892 and 1893; Sanborn Mapping and Publishing Company 1894, 1900, 1906, 1912, 1919, 1926; Vermont Wills and Probate Records 1749-1999: ca. 1892). Martin Meagher (ca. 1851-1933) was a "lifelong resident" of Burlington and was "in the plumbing business . . . for 50 years" (*Burlington Free Press* November 8, 1933). Upon the death of Mary A. Mead, William Mead's estate sold the property to John S. Shaw on September 7, 1927 (BCLR 91:85). John S. and Cardie Shaw sold the property to Mary Cassidy on November 18, 1927, for \$3,000 (BCLR 93:268). At about this time, ca. 1928-1929, Meagher moved out and the First National Grocery Store moved in (Manning 1928, 1929).

Mary Cassidy transferred the property to her husband, William R. Cassidy (an electrician with the Green Mountain Power Company) of Crombie Street, and her son, William T. Cassidy, on March 26, 1929 (BCLR 93:349 see also 93:30; 93:347; *Burlington Free Press* August 5,

<sup>14</sup> The Sanborn Fire Insurance map of 1894 labeled this structure as "Hardware [and] Tin Shop" (Sanborn Mapping and Publishing Company 1894).

1931; U.S. Census 1910). In November of 1933, the Burlington Savings and Loan Company foreclosed on the estate of William R. Cassidy (d. 1931) (based on a mortgage executed on February 6, 1931) (BCLR 96:336; 101:31; *Burlington Free Press* August 5, 1931). The Burlington Savings and Loan Company then sold the property to William R. Cassidy's children, William T. Cassidy and Mary (Cassidy) Scholl, on May 19, 1934 (BCLR 104:433; *Burlington Free Press* August 5, 1931). They immediately mortgaged the property back to the bank (BCLR 105:299). In June of 1935, the Burlington Savings and Loan Company foreclosed on William T. Cassidy and Mary Scholl (BCLR 101:106-9).

In November of 1936, the structure was slightly damaged by fire. The *Burlington Free Press* reported:

“Damage which probably will amount to between \$300 and \$500 was done to the building and the household furnishings at #64 Pearl Street last evening when fire, starting in a shed in the rear of the building, burned its way onto the second floor through a kitchen and into the attic. Mrs. Mary Elizabeth Montville and her four children live in the apartment on the second floor of the building and the first floor of the building is occupied by one of the First National grocery stores. Extensive damage was done to the kitchen of the apartment occupied by Mrs. Montville and also there was water damage to two other rooms, a bedroom and living room. The fire is believed to have started in a wood shed on the first floor adjoining the rear of the grocery store. Apparently the fire spread quickly up the stairway, filling the house with smoke. Mrs. Montville was not at home at the time the fire was discovered but her children were there. They were nearly caught by the smoke but were able to make their exit down the front stairway on to Pearl Street. Except for some water which seeped down through in the rear of the building to the grocery store below, there was no damage to that part of the building. The firemen covered up some of the grocery stock and prevented it getting wet. It was learned that Mrs. Montville carried no insurance on her household goods” (*Burlington Free Press* November 20, 1936).

On May 24, 1939, Louis (ca. 1884-1946) and Victoria (Falco) Bove (ca. 1890-1964) purchased the property at #64 Pearl Street (33 ft front; 198 ft depth) from the Burlington Savings and Loan Company (BCLR 114:36; *Burlington Free Press* October 25, 1946; December 19, 1964; October 25, 1997). The Bove family soon moved into the upper floor of the building and eventually opened ‘Bove’s Italian Restaurant’ on December 7, 1941 (*Burlington Free Press* December 7, 1991). Victoria Bove was the principal force behind the family enterprise for 24 years (*Burlington Free Press* December 19, 1964). She kept a garden behind the building, “which supplied plum tomatoes and eggplant” for the eatery (*Burlington Free Press* December 7, 1991). The property passed from Victoria Bove’s estate to Fiori Louis Bove (1920-1997) who continued the restaurant (*Burlington Free Press* December 7, 1991). Afterwards, Dick Bove, then Richard Bove, operated the restaurant. The landmark institution closed in December of 2015 and since that time, the first floor has remained unused. The second floor of the building continues to contain an occupied apartment.

*Property Description:* The former Bove's restaurant building at #64 Pearl Street is a 2 ½ story, long linear wood frame structure with what appears to be an enclosed stairwell and two shed roof wings attached to its rear (north) elevation, an enclosed stairwell on its west elevation at the front of the building, a single story hallway-width shed roof wing on its east elevation at the front of the building, and its front gable end facing Pearl Street (Figures 37 – 46). The northernmost wing is a single story garage with two overhead doors, an entry door and windows on its east side (Figure 47). This garage wing is first mapped as a four-car auto garage in 1942; prior to that a small barn/shed varying from 1 ½ to 2 stories, and split into two sections around 1900, was in place here (Sanborn 1885 – 1950). The narrow wings at the front of the building are also first shown in 1942 (Sanborn 1885 – 1950). The gable roof on the main block is steeply sloped and covered with asphalt shingles; a brick chimney rises along the west elevation of the main block. Walls are clad in vinyl siding and punctuated by numerous vents. Visible portions of the foundation are concrete, though the concrete varies in form and content and appears to be a facing (Figures 48 – 50). Windows on #64 Pearl Street are irregularly spaced; most consist of 6/1 double hung wooden sash with exterior metal storms (Figure 51). There is a fixed 9-pane wooden window with arched top on the second story of the west side stairwell (Figure 52). Windows on the garage wing are paired and consist of 4-pane wooden sash with thick muntins; there are hinges between the windows (Figure 53 and 54). There are numerous ground level entry doors into the building including three on the front of the building (one centered and one on each corner), one at the northeast corner of the main block that has a glass enclosure around it, the door into the garage wing and a door into the west side stairwell.

The building at #64 Pearl Street preserves a pigmented structural glass storefront of black and white "Carrara" glass tiles in the Art Deco style that was likely installed sometime in the 1940s by the Bove family who purchased the building in 1939 and opened their restaurant in 1941 (Figures 55 – 59). Pigmented structural glass was popular from the early to the mid-20<sup>th</sup> century and was, "often applied directly over existing architecture to remodel older buildings...a veneer of pigmented structural glass had the ability to define a building's architectural character as new and up to date" (NPS 1984). The central door, which provides entry into the main restaurant seating area, is recessed and flanked by horizontal polygonal windows that wrap around the recessed walls to the front wall. A third polygonal window in a more vertical position is in place to the east of the east corner entry door. These three windows are trimmed with narrower white glass tiles and aluminum. A more recent glass enclosure protects the central door and the east corner door sits back from the front wall, under an overhang. The east side door accesses a small room that contains an ATM machine. The west corner door is within the stairwell area and likely provides access to the second floor, which is currently occupied as an apartment. Two rectangular metal grates are positioned near the base of the front wall, under the horizontal windows (Figure 60). The main (central) entry door consists of a large plate of glass within a wood surround. It has a diagonal metal crossbar to protect the glass, two flat hand plates (one plain rectangular brass plate and one in a silver metal that is Art Deco in style), and a large metal kick plate at the bottom of the door (Figures 61 and 62). There is a white marble threshold under the door. Neon tubing, remnants of the former sign system, is still in place at the top of the Carrara glass veneer; the "Bove's Café" sign has been removed from the building (Figure 63; see Figures 57 – 59). The flat, white lettered "Bove's" and "ATM" signs are also still in place against the black Carrara glass (see Figures 55, 57 and 59).



*Recommended National Register Listing:* The Bove's restaurant building at #64 Pearl Street was added to the VT State Register on November 22, 1993 (VTDHP 1977:62 Pearl). The building likely dates to ca. 1860 (and possibly earlier), but currently, its most significant feature is its Art Deco storefront which was likely added ca. 1940. No significant changes have taken place since the 1993 determination (and 1977 documentation) so #64 Pearl Street remains eligible for listing on the VT State Register (Figure 64). However, it is the recommendation of this review that the building would not qualify for listing on the National Register of Historic Places given that the structure does not retain its ca. 1860 (or earlier) historic integrity, distinctive architectural characteristics, or qualities of design, materials, feeling, setting and association. Although the Art Deco style storefront is an interesting added feature and documents renovations from ca. 1945, the storefront appears somewhat incompatible with the building form, and other changes such as the vinyl siding, further indicate that the building would not qualify individually for inclusion on the National Register (Figure 65). Given the extensive loss of associated period buildings around #64 Pearl Street and the infill with large-scale commercial and government buildings that has occurred, this review also recommends that the property does not qualify for National Register status as part of a historic district.

*Recommended Determination of Effect:* The Pearl Street Lofts and George Street Lofts project proposes the demolition of #64 Pearl Street to accommodate new construction; this review recommends that the demolition will result in an Adverse Effect to a resource listed on the State Register and considered significant at the state level, and especially to the City of Burlington. The Bove's building, and the restaurant business that operated in it for almost 75 years, is considered important and iconic in the city, and if demolition proceeds, a recommendation is made to supplement this report with an interior photographic documentation of the building once the building is unoccupied. At that time, any visible structural features on the interior, such as the foundation or framing, should be investigated to help determine if any part of the building shows evidence of dating prior to ca. 1860. In addition, a further attempt to locate/copy historic images of the building – perhaps in Bove family collections – should be undertaken. A recommendation is also made to install an informational marker within or nearby the project area that describes the historic development of this area of Burlington, perhaps including specific information on the Bove's building and restaurant.



Figure 37. View north of south elevation of 64 Pearl Street.



Figure 38. View northwest of south and east elevations of 64 Pearl Street.



Figure 39. View northeast of south and west elevations of 64 Pearl Street.



Figure 40. View south of north elevation of 64 Pearl Street.





Figure 41. View northeast of west elevation of 64 Pearl Street.



Figure 42. View northeast of west elevation of 64 Pearl Street.



Figure 43. View southeast of west elevation of 64 Pearl Street.



Figure 44. View southwest of east elevation 64 Pearl Street.





Figure 45. View west of east elevation of 64 Pearl Street.



Figure 46. View northwest of east elevation of 64 Pearl Street.





Figure 47. View west of east elevation of garage wing at 64 Pearl Street.



Figure 48. View of foundation under northwest corner of garage wing of 64 Pearl Street.



Figure 49. View of foundation under main block of 64 Pearl Street (west side of building).



Figure 50. View of foundation under main block of 64 Pearl Street (west side of building).





Figure 51. View of typical 6/1 windows at second story on west side of 64 Pearl Street.



Figure 52. View of second story window on west side of 64 Pearl Street (stairwell wing).





Figure 53. View of windows on garage wing of 64 Pearl Street.



Figure 54. View of hinge between windows on garage wing of 64 Pearl Street.



Figure 55. View of Carrara glass storefront of 64 Pearl Street.



Figure 56. View of polygonal windows within Carrara glass storefront of 64 Pearl Street.





Figure 57. View of top of Carrara glass storefront of 64 Pearl Street.



Figure 58. View of top of Carrara glass storefront and neon tubes of 64 Pearl Street.





Figure 59. View of "Bove's" lettering at top of Carrara glass storefront of 64 Pearl Street.



Figure 60. View of grate at base of Carrara glass storefront of 64 Pearl Street.



Figure 61. View of main (central) entry door within glass enclosure at 64 Pearl Street.



Figure 62. View of hand plates on main (central) entry door within glass enclosure at 64 Pearl Street.





Figure 63. View of functioning neon lights and signs on 64 Pearl Street (photo from “Boves.com” website).



Figure 64. View northwest of 64 Pearl Street in 1977 (VTDHP 1977:62 Pearl).



Figure 65. View northwest of 64 Pearl Street in ca. 1942 prior to the addition of the pigmented structural glass storefront (photo on file VTDHP).

3 George Street (3, 7 & 11 George Street; 88 Pearl Street; “Gen. George J. Stannard House”)

*Property History:* This structure was not included on the 1830 Ammi B. Young map of ‘Burlington Village,’ but it is depicted on the 1853 Presdee & Edward map of Burlington (see Figures 28 and 30). Based on land records research, it appears that this structure was built ca. 1849-1850 for Dr. Ashbel Stanley Pitkin. The house is located at the southwest corner of Pearl and George Streets (Figure 66).



Figure 66. View northwest of east and south elevations of 3 George Street.

Ashbel Stanley Pitkin (1807-1853) was a son of Caleb and Hannah (Marsh) Pitkin who were originally from East Hartford, Connecticut, but who were later among the first settlers of Marshfield, Vermont (Figure 67) (Gravestone, Elmwood Avenue Cemetery, Burlington, Vermont; Marsh 1895:111; Pitkin 1887:89; U.S. Census 1800, 1810; Vermont Secretary of State, Vermont Vital Records 1720-1908). Ashbel Pitkin married Mary Ann Washburn (1810-1864), daughter of Col. Asahel and Dolly (Hamilton) Washburn, formerly of Greensboro, Vermont, but then of Montpelier, on March 22, 1837 (Gravestone, Elmwood Avenue Cemetery, Burlington, Vermont; Pitkin 1887:89; U.S. Census 1820, 1830, 1840; Vermont Secretary of State, Vermont Vital Records 1720-1908). At time of the marriage, Ashbel Pitkin lived in Montpelier where he was a merchant (Vermont Secretary of State, Vermont Vital Records 1720-1908; *Vermont Watchman and State Journal* May 2, 1837). Pitkin graduated from the Medical College of Castleton in the spring of 1845 (at about 38 years of age), and in 1846, he was a “demonstrator of anatomy” there (Castleton Medical College 1856:3, 7; Pitkin 1887:89). Soon afterwards, he moved to Burlington, where he “practiced medicine very successfully” and was “a highly respected citizen” (Pitkin 1887:89). Dr. Pitkin played a prominent role in the cholera scare in





Figure 67. Dr. Ashbel S. Pitkin (from Pitkin 1887:89).

Burlington in the summer of 1849 (*Burlington Free Press* July 1, 1849). His children included: Henry (1838-1874); Harriet (1840-1853 b. Castleton); and Louis (1849 d. 1 mo b. Burlington) (Pitkin 1887:89; 172; Vermont Secretary of State, Vermont Vital Records 1720-1908).

The corner lot upon which the house at #3 George Street now stands was bought by Dr. A. S. Pitkin from Timothy W. Lovell on September 24, 1849, for \$600 (BTLR 21:117). This lot measured 41 ft on Pearl Street and north 198 ft “on New Street recently opened” (George Street), and 30 ft across at its north end (BTLR 21:117). At that time, the property was only occupied by some “wood, lumber and stone” belonging to E.L. Farrar, a stoneware potter (*Burlington Free Press* February 25, 1842; BTLR 21:117). Pitkin combined this lot with a part of a parcel that he had previously purchased from Laura Beach, widow of Allen T. Beach, on January 1, 1849, lying to the west and abutting Malachi Corning’s land, to create his homestead lot<sup>15</sup> (Figure 68) (BTLR 20:314; 20:314-315).

Dr. A. S. Pitkin died at his home in Burlington on July 5, 1853, at 45 years of age (Blow 1991:40; Gravestone, Elmwood Avenue Cemetery, Burlington, Vermont; Presdee & Edwards 1853). In 1854, Drs. H. Crandall<sup>16</sup> and F.C. Clapp placed an advertisement in the local newspaper that read, “having purchased the house occupied by the late doctor Pitkin on Pearl Street, would inform his former friends and patrons that they have opened the office, and will attend to all professional calls”<sup>17</sup> (*Burlington Free Press* April 7, 1854). An 1860 advertisement for the property on the corner of Pearl Street and George Street, included a house “of two stories

---

<sup>15</sup> On April 25, 1849, Pitkin appears to have sold the land (from his Beach Lot), between what he would soon sell to Otis Smith and the Corning’s former property, to E. L. Farrar (BTLR 21:61, 21:62). Pitkin sold a portion of his homestead lot to Otis Smith on September 21, 1849 (BTLR 21:113; 21:112-113).

<sup>16</sup> Probably Dr. Hiram Crandall (1804-?), a native of Royalton who moved to Burlington in 1865 where he worked as a physician for about 15 years (Carleton 1903:708).

<sup>17</sup> There is no record of this sale at the city clerk’s office. Although, it may have occurred and was not filed, the property was again owned by the Pitkins before ca. 1860.

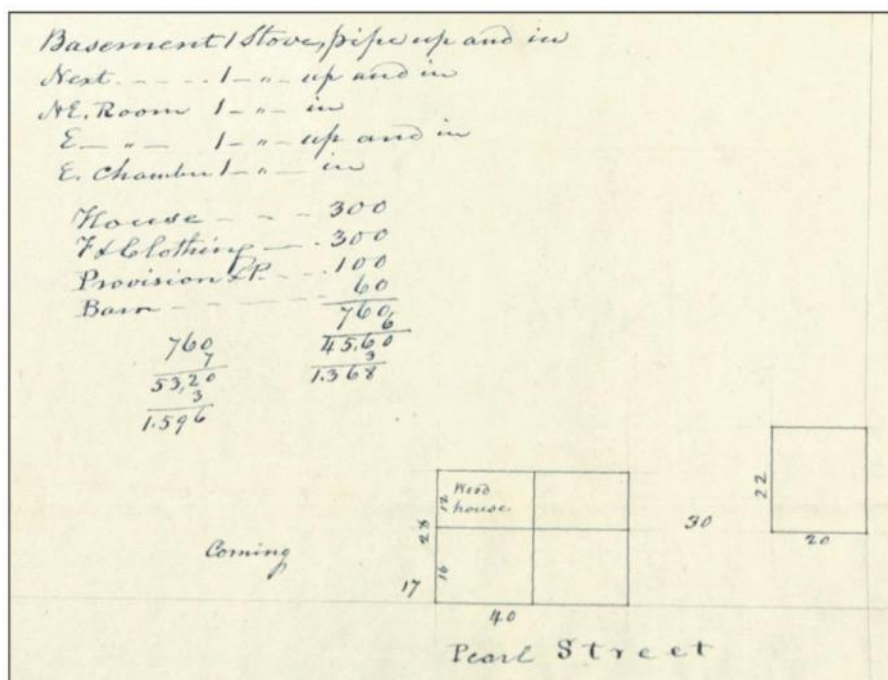


Figure 68. *Burlington, Property of Allen T. Beach, Pearl Street* (Manuscript on file: John Johnson Collection, Maps and Surveys, Carton 6, Folder 13; Special Collections, Bailey-Howe Library, University of Vermont, Burlington, Vermont).

brick, with woodshed also of brick; a good barn of brick, with cellar . . . all most substantially built” (*Burlington Weekly Free Press* January 27, 1860). In 1861, Dr. Pitkin’s widow, Mary, and his son, Dr. Henry S. Pitkin,<sup>18</sup> sold the house to Mary (Powell) Stanton (1813-1878), the wife of Henry Stanton, for \$2,500 (BTLR 30:187; Gravestone, Greenmount Cemetery, Burlington, Vermont; Pitkin 1887:89, 172). Henry Stanton (1813-1867) was a “well known hotel man” who owned and operated hotels in both Essex and Burlington during his lifetime (*Burlington Weekly Free Press* October 4, 1867; September 30, 1909; Gravestone, Greenmount Cemetery, Burlington, Vermont). It is possible that Stanton used the barn associated with this property as a livery stable<sup>19</sup> (*Burlington Free Press* August 25, 1865). Henry Stanton died in 1867, and his widow, Mary Stanton, sold the house on Pearl Street to Flaville L. Button, the wife of Charles Pomeroy Button, on May 7, 1868 (Figure 69; see Figure 33) (Beers 1869; BCLR 4:12).

Flavilla / Flaville Laura Sperry (1843-1870), daughter of Walter Sperry, a merchant of Oneida, New York, and his wife, Julia Cleveland, married Charles Pomeroy Button (1832/5-1901), a native of Brandon, son of Nathan and Charlotte (Pomeroy) Button, in July of 1863 (*Burlington Free Press* August 10, 1886; Cleveland and Cleveland 1899:1630). They had one son, Nathan W. Button (b. 1866) (Cleveland and Cleveland 1899:1630). Charles Button had formerly served as the private confidential secretary of his relative and prominent political

<sup>18</sup> Dr. Henry Pitkin graduated from the University of Vermont in 1858 and from the University of Vermont Medical School in 1860; he subsequently served as a surgeon in the U.S. Navy from 1862 until his death in service in Hawaii in 1874 (Pitkin 1887:172).

<sup>19</sup> “Rollin Pease has bought out the Livery Stable heretofore connected with the Stanton House. Mr. Stanton will also continue the livery business at his stables on George Street” (*Burlington Free Press* August 25, 1865).

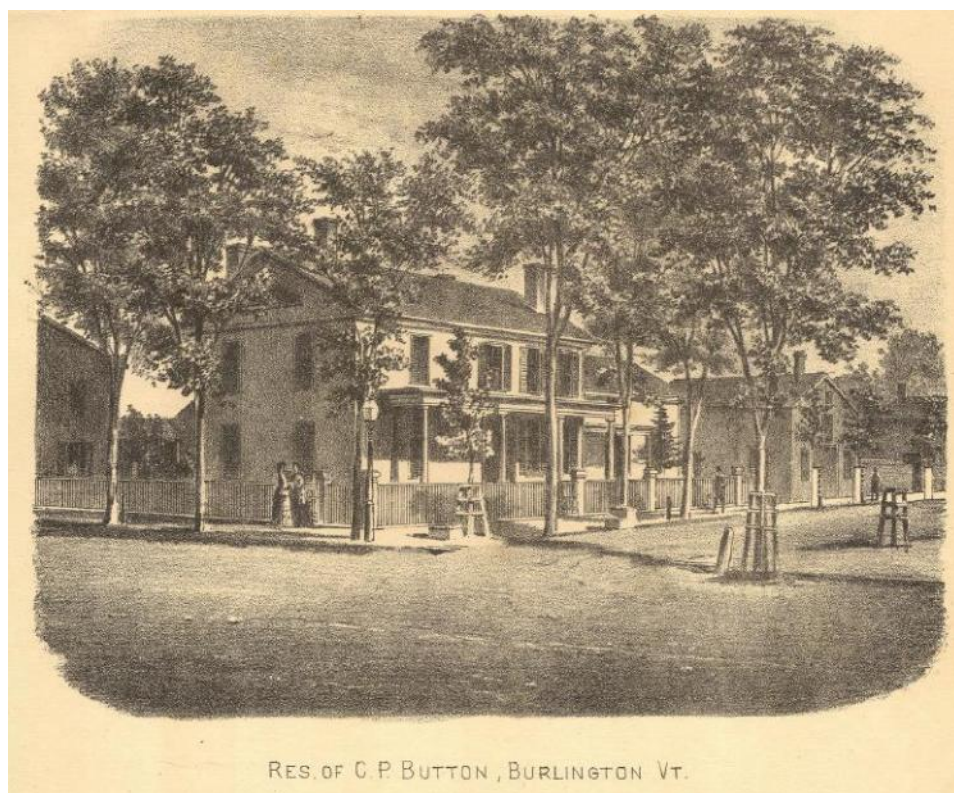


Figure 69. View of #3 George Street, Burlington, Vermont, looking north (from Beers 1869); Pearl Street crosses left to right in the foreground and George Street extends right and back toward the distance.

figure, Stephen A. Douglas (1813-1861) (*Burlington Free Press* August 10, 1886; Cleveland and Cleveland 1899:1630; *St. Albans Daily Messenger* March 18, 1901). Afterwards, Charles Button became a lawyer in Chicago and got involved in the oil industry (*Burlington Free Press* August 10, 1886). In Burlington, he attempted to start a weekly newspaper (the *Vermont Statesman*) (*Burlington Free Press* August 10, 1886; Cleveland and Cleveland 1899:1630; *St. Albans Daily Messenger* March 18, 1901). A family history noted that “he was an upright gentlemanly man; somewhat visionary, but of honest characteristics” (Cleveland and Cleveland 1899:1630). Others called him eccentric (*Burlington Free Press* November 23, 1883).

After Charles Button’s wife died on July 17, 1870, at only 28 years of age, Button placed an advertisement in the newspaper, which offered: “House to Let: The residence corner Pearl and George Streets containing 14 rooms (one being reserved by the undersigned) with furnace, water and other conveniences. Will be let with or without barn and carriage house. Enquire of Charles Pomeroy Button” (*Burlington Free Press* August 1, 1870; Gravestone, Lakeview Cemetery, Burlington, Vermont). Just a few days after the advertisement was placed, however, on August 20, 1870, Flavilla Button’s estate sold the property to Gen. George J. Stannard (BCLR 6:205). After selling the house, Charles P. Button reportedly moved to London, “where he had some business interest” as a commission merchant, and was later (after ca. 1875), “for many years,” a resident of New York City, where he lived with “few acquaintances” (*Burlington Free Press* August 10, 1886; Cleveland and Cleveland 1899:1630; *St. Albans Daily Messenger* March 18,



1901). Button died in 1901 at Kings Park, Long Island, and was buried there (Cleveland and Cleveland 1899:1630; *St. Albans Daily Messenger* March 18, 1901).

George J. Stannard (1820-1873) was a celebrated Civil War general, a hero of Gettysburg, who was, at the time that he acquired this property, the collector of customs for the District of Vermont (starting in 1869) (Blow 1991:40-41). Rather quickly, however, through bad accounting practices, he ended up being personally responsible to the government for at least \$30,998.86 that he could not account for (*Middlebury Register* March 16, 1875). In 1872, Gen. George J. Stannard resigned his post and turned over his property to two assignees, L.B. Platt and R.H. Hoyt, to manage its distribution and sale to cover his debts (Blow 1991:40-41). Platt and Hoyt broke the property at the corner of Pearl and George streets up into four pieces.

In 1874, Platt and Hoyt sold the main part of the property at the northwest corner of Pearl and George streets, including “a large commodious modern style house, barn and sheds and about one-half acre of land, all in good order” to Charles F. Spaulding, then the superintendent of the Burlington Gas Works (Blow 1991:40-41; BCLR 13:6; *Burlington Free Press* August 15, 1873). Spaulding, however, soon lost the property through mortgage to Platt and Hoyt (referenced in BCLR 17:157). On April 20, 1880, Romeo Hoyt and Clara Platt (of Colchester, heir of L. B. Platt), transferred the property, then occupied by H.E. Woodbury, a foreman for the J. R. Booth lumber company, to Cornelia Fisk (see Figure 36) (BCLR 17:157; Manning 1881).

Cornelia (Stanton) Fisk (b. July 1836), a daughter of Henry and Mary (Powell) Stanton (the former owners of the property from 1861 to 1868), was born in Essex and moved to Burlington “when very young” (*Burlington Weekly Free Press* September 30, 1909; U.S. Census 1900; Vermont Secretary of State, Vermont Death Records 1909-2008). Cornelia’s first husband was Wyman Kimball (1830-1860), a farmer, her 2<sup>nd</sup> husband was Robert C. Rowe (1826-1872), a Burlington hotel keeper, and her 3<sup>rd</sup> husband was George W. Fisk (1827-1899), “clerk to the United States Court” and a Deputy U.S. Marshal (who also kept an office at ‘No. 3 George Street’) (*Burlington Weekly Free Press* April 29, 1887; October 26, 1899; September 30, 1909; Gravestone, Essex Junction Village Cemetery, Essex, Vermont; Gravestone Greenmount Cemetery, Burlington, Vermont; Gravestone, Lakeview Cemetery, Burlington, Vermont; Manning 1900; U.S. Census 1860, 1870, 1880; Vermont Secretary of State, Vermont Vital Records 1720-1908). An advertisement for “rooms furnished or unfurnished at No. 3 George Street, corner of Pearl” appeared in the local paper in October 1888 (*Burlington Free Press* October 11, 1888). The 1900 census indicates that Cornelia Fisk was then living with Julia Parker (b. 849), a widowed music teacher; Thomas Wright (b. 1874), a salesman, and his family; and Phildom Young (b. ca. 1846), a stone mason, and his family (U.S. Census 1900). In 1904, Lucy K. Sweeney advertised that she “wishes to announce to all who may need her services, that she is now conveniently located at No. 3 George Street and is prepared to make ladies’ cloaks, gents’ clothing and do all kinds of repairing at short notice, and all work guaranteed” (*Burlington Free Press* November 17, 1904).

Cornelia Fisk died on September 26, 1909 (*Burlington Weekly Free Press* September 30, 1909; Vermont Secretary of State, Vermont Death Records 1909-2008). She was survived by one daughter, Mary (Rowe) Gardner, wife of Walter P. Gardner, a merchant/bookkeeper from the Boston (*Burlington Weekly Free Press* September 30, 1909; U.S. Census 1900, 1910; Vermont Secretary of State; Vermont Vital Records 1720-1908). Cornelia’s only other child, a

son, Henry Kimball (1857-1882), had predeceased her (Gravestone, Lakeview Cemetery, Burlington, Vermont). In July of 1911, Cornelia Fisk's estate transferred the house and lot located at the northwest corner of Pearl and George streets, valued at \$4,500, to Mary G. Gardner (BCLR 63:232; Vermont Wills and Probate Records 1749-1999: ca. 1909). It appears that the house was arranged into multi-room flats prior to this time (*Burlington Free Press* December 9, 1911). Mary Gardner sold the property to Henry and Helen Guyette on August 27, 1917 (BCLR 69:477). The cinder block addition was built between 1926 and 1942 as a garage, but was converted into living space before 1950 (Sanborn Mapping and Publishing 1926, 1926/1942, 1942/1950). On March 2, 1948, the Guyettes sold the property to Raymond and Emily Simon (BCLR 129:407).

*Property Description:* See Suzanne Jamele (2012); Appendix I.

*Recommended National Register Listing:* See Suzanne Jamele (2012); Appendix I.

*Recommended Determination of Effect:* See Suzanne Jamele (2012); Appendix I.

### 13 George Street

*Property History:* On November 28, 1874, Ira P. Russell (ca. 1848/1850-1934) purchased part of the Gen. George Stannard property lying just north of the main house from Platt & Hoyt (the assignees) for \$1600 (*Burlington Free Press* November 29, 1934; BCLR 13:8). This deed specified that Russell was to remove the barn "now standing on the land" before June 1, 1875 (BCLR 13:8; Presdee and Edwards 1853). At the time, Ira P. Russell was a lumber salesman for the Shepard & Morse Company<sup>20</sup> (*Burlington Free Press* November 29, 1934; U.S. Census 1880). His wife, Ann Eliza Anstead (1846-1911) of Potsdam, New York, (who he married in 1868), was then "matron of the Mary Fletcher Hospital," but later became the "superintendent of the Howard Relief Society" (*Burlington Free Press* December 2, 1911). The City Directory of 1877 indicates that he lived on George Street "between Pearl and Monroe" (Manning 1877). The house at 13 George Street is the second building north of Pearl Street, on the west side of the street, immediately north of the Gen. Stannard House (Figure 70). The house is included on the 1885 Sanborn Fire Insurance map (Sanborn Mapping and Publishing Company 1885). On September 27, 1887, Ira P. Russell sold #13 George Street to Nellie L. Arnold (BCLR 25:359).

On June 3, 1889, Frank A. McCaffery bought the property from Gardiner B. and Nellie Arnold for \$2,800 (see Figure 36) (*Burlington Free Press* June 4, 1889; BCLR 29:184; Hopkins 1890; U.S. Census 1910). Frank McCaffery transferred the property to his mother, Catherine McCaffery on November 20, 1890, for a "nominal" consideration (BCLR 31:10; *Burlington Free Press* December 5, 1890). Subsequently, Frank McCaffery moved to the New York City area to work as a traveling salesman for Werner & Co. of Newark, New Jersey, and in 1908, he was killed when he was hit by a train in West Parkersburg, West Virginia (*Burlington Free Press* January 25, 1908; January 28, 1908). The 1900 census indicates that Catherine McCaffery (b. March 1845 in Ireland) lived on George Street with Agnes (b. ca. 1870); Helen (b. ca. 1873); and

---

<sup>20</sup> Ira P. Russell worked for Shepard & Morse as a salesman from ca. 1871-1885; he later worked as the 'steward at the Mary Fletcher Hospital' from ca. 1885-1902 (*Burlington Free Press* September 30, 1902).



Figure 70. View northwest of east and south elevations of 3 George Street.

Kitte (b. ca. 1880) (Manning; U.S. Census 1900). On May 21, 1915, Mary, Helen, Katherine and Catherine McCaffery sold the property to James M. Gleason (1869-1935) and Mary (Crowley) Gleason (1869-1926) (BCLR 65:531; see also 58:180; *Burlington Free Press* May 11, 1926; Vermont Secretary of State, Vermont Death Records 1909-2008). At the time, James Gleason was the superintendent of the Burlington Venetian Blind Company (Manning 1925; U.S. Census 1930). On July 7, 1936, James Gleason and his second wife, Winifred (Doyle) Gleason, sold the property to David Leonard and his daughter, Catherine H. Lafayette (BCLR 108:211; see also 103:19; 104:196; Vermont Secretary of State, Vermont Marriage Records 1909-2008). On July 28, 1936, David J. Leonard and his daughter, Mrs. Lawrence Lafayette, sold #13 George Street to Charles P. Cassidy, an insurance agent, and his wife, Mary Cassidy, who planned “to convert the building into a double tenement house” (BCLR 108:233; *Burlington Free Press* July 29, 1936; September 29, 1938). Mary Cassidy still lived there in 1954 (*Burlington Free Press* August 2, 1954).

*Property Description:* See Suzanne Jamele (2012); Appendix I.

*Recommended National Register Listing:* See Suzanne Jamele (2012); Appendix I.

*Recommended Determination of Effect:* See Suzanne Jamele (2012); Appendix I.

### 19 George Street

*Property History:* On November 28, 1874, Elizabeth Tyler, wife of Milton R. Tyler, purchased a parcel with a 50 ft front on George Street off the northern end of the former Stannard property for \$1,500 (BCLR 13:10). Milton R. Tyler (1835-1907) was a University of Vermont graduate (Class of '59) who worked as a teacher and then as a lawyer in various places before moving to



Burlington to take a post as “city judge and lawyer” (Gravestone, Oakwood Cemetery, Rochester, Minnesota; Manning 1873). Tyler built the house at #19 George Street in the late summer-fall of 1876. In October of that year, M.R. Tyler was granted the right to “use part of George Street” for “building materials for two months” and by November 24, 1876, it was reported that “Judge Tyler has newly finished a house on George Street, costing about \$2,500” (*Burlington Free Press* October 4, 1876; October 30, 1876; November 24, 1876). The 1880 census lists Milton R. Tyler (44) as an attorney at law living with Elizabeth ‘Lizzie’ (Wilson) Tyler (1837-1926), his wife, and their children: William (16) and Albert (12); along with a servant, Bridget Ward (U.S. Census 1880). Milton and Elizabeth Tyler sold #19 George Street to Socrates Beach on September 30, 1881 (see Figure 36) (BCLR 31:142; Hopkins 1890). Socrates Beach purchased the property as a wedding gift for his daughter, Myra, who married Cornelius Powers in 1882 (*Burlington Free Press* June 2, 1882). According to a local newspaper, the couple’s “future home will be in the handsome residence on George Street formerly owned by Hon. M.R. Tyler, which has been completely refitted and elegantly furnished for their occupancy” (*Burlington Free Press* June 2, 1882).

On May 4, 1891, Socrates Beach sold the property to Thomas F. Ahern and his wife, Joanna (McElroy) Ahern (*Burlington Free Press* April 11, 1903; BCLR 52:134). At the time, Thomas Ahern (b. 1852) was a foreman for the J.R. Booth lumber company, but was later a stationer on Church Street (Manning 1900, 1905; *Vermont Watchman* January 13, 1910; U.S. Census 1900). On August 21, 1926, his widow, Joanna Ahern sold #19 George to Sophia (Tatro) Wrisley (b. ca. 1867), widow of Charles S. Wrisley (b. ca. 1834/1835), formerly of Essex (they were married in 1911) (BCLR 87:471; U.S. Census 1920; Vermont Secretary of State, Vermont Marriage Records 1909-2008). After the death of her sister, Cora J. Parizo, Sophia Wrisley’s estate transferred the property at #19 George Street to the Catholic Church in Essex Junction on October 30, 1957 (BCLR 148:572). The Church immediately sold the property to Ormer L. Moreau on November 5, 1957 (BCLR 154:120). It appears that the house was then divided into apartments. In 1958, there was an advertisement for “New three and four rooms” at #19 George Street (*Burlington Free Press* June 30, 1958). The building contains apartments today.

*Property Description:* The house at 19 George Street is a 2 ½ story wood frame building with gable front orientation with a full-height polygonal tower on its south elevation and an attached 1 ½ story gable roof wing on its west elevation, which then attaches to a single story shed wing, again, to the west (Figures 71 – 75). The building has wide aluminum siding and asphalt shingle roof covering, and it rests on a mortared stone foundation that has been painted over. A brick chimney rises through the ridgeline of the main block of the house. It has a full width front porch, with later 20<sup>th</sup> century iron posts and railings that attach to a concrete base, and a small wooden porch on the south side of the wing that may retain one original post (Figures 76 – 78). A sidehall entryway under the front porch contains a glazed, heavy, ornately carved wooden door that may be original to the building, or an early feature (Figures 79 – 81). Glazing in the door does not appear original. A simple wood panel door under the smaller side porch may date to the construction of the house; the single pane of glass is missing from this door and the opening is infilled with plywood (Figure 82). Most windows on the building are 2/2 double hung wooden sash with exterior storms (Figure 83). The tower has 1/1 metal windows on its sides, and windows with single panes of glass topped by diamond pattern stained glass transoms on the front wall of the tower, at the first and second stories (Figure 84). Door and window surrounds are aluminum.



Figure 71. View west of east elevation of 19 George Street.





Figure 72. View southwest of east and north elevations of 19 George Street.



Figure 73. View southwest of north elevation of 19 George Street.





Figure 74. View northwest of east and south elevations of 19 George Street.



Figure 75. View northeast of west and south elevations of 19 George Street.



Figure 76. View southwest of porch on east elevation of 19 George Street.





Figure 77. View northwest of porch on south elevation of wing of 19 George Street.



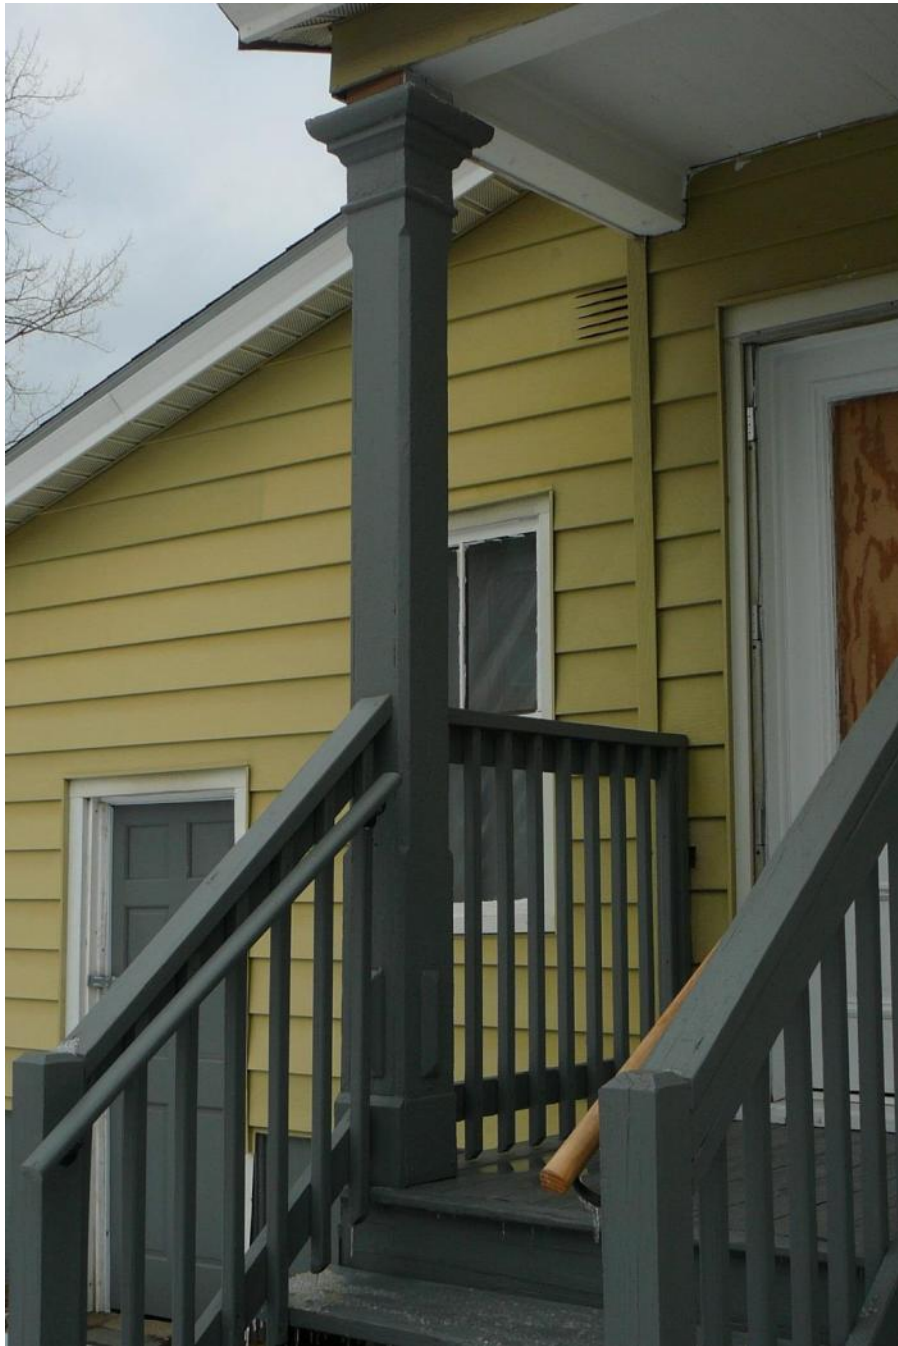


Figure 78. View northwest of porch post on south elevation of wing of 19 George Street.



Figure 79. View of main entry door under porch on east elevation of 19 George Street.



Figure 80. View of detail at bottom of main entry door under porch on east elevation of 19 George Street.



Figure 81. View of detail at top of main entry door under porch on east elevation of 19 George Street.





Figure 82. View of door under porch on south elevation of wing of 19 George Street.



Figure 83. View of typical 2/2 window on westernmost shed wing of 19 George Street.



Figure 84. View of window with stained glass transom on tower of south elevation of 19 George Street.

Based on Sanborn Fire Insurance maps, the house at 19 George Street has undergone several exterior changes. In 1885, 1889 and 1894 the house includes the three sections still in place today – the main block, attached wing, and attached shed wing – along with a single story porch and adjacent porch-width enclosure along the entire south side of the main block (Sanborn Mapping and Publishing Company 1885, 1889 and 1894). During these years, there is no front porch, rear wing porch or south side tower. By 1900, the south side porch on the main block has been removed but the adjacent enclosure remains and appears to be fully incorporated into the main block of the house, forming a less than room-sized projection at the southwest corner (Sanborn Mapping and Publishing Company 1900). A single story, full width front (east elevation) porch along with a two-part (one half enclosed) porch on the south side of the wing, were also added by 1900 (Sanborn Mapping and Publishing Company 1900). The 1906 through 1926 Sanborn maps do not depict a front (east elevation) porch, and the porch on the south side of the wing is shown as one open porch; the projection on the main block remains throughout these years (Sanborn Mapping and Publishing Company 1906, 1912, 1919, 1926). Sometime after 1926 and before 1942, the projection on the main block was replaced by the current polygonal tower (Sanborn Mapping and Publishing Company 1926, 1942, 1950). Also during this time period, a full-width front (east elevation) porch was reconstructed on the house and the porch on the south side of the wing is once again shown as half enclosed (Sanborn Mapping and Publishing Company 1926, 1942, 1950).

*Recommended National Register Listing:* The house at 19 George Street does not appear in the Historic Sites & Structures Survey for Burlington. Historic buildings along George Street that were surveyed in 1978 (beginning with 23 George Street immediately north of 19 George Street) were added to the State Register on November 22, 1993 (VTDHP 1977:George Street). Modifications to 19 George Street during its first 50 to 60 years of existence appear in scale and compatible to the building and with other historic buildings on the street, and within the overall streetscape. Although this review recommends that 19 George Street is not individually historically significant, this review recommends that #19 George Street is eligible for inclusion on the State Register as part of a George Street Historic District. In addition to #19 George Street, the District would include all of the street's resources currently listed, along with #13 George Street, recommended for inclusion by Suzanne Jamele (#3 George Street is recommended as individually eligible for the register) (see Appendix I). As a group of buildings, the district reflects and preserves the rapid expansion of neighborhood housing construction that took place in Burlington in the latter half of the 1800s, largely as a response to the lumber boom and related industrialization. The George Street Historic District is recommended as eligible for inclusion on the National Register of Historic Places under criteria A and C for its local significance in both history and architecture.

*Recommended Determination of Effect:* The Pearl Street Lofts and George Street Lofts project proposes the demolition of #19 George Street to accommodate new construction; this review recommends that the demolition will result in an Adverse Effect to a resource considered eligible for inclusion on the National Register of Historic Places as part of a George Street Historic District. If demolition proceeds, a recommendation is made to supplement this report with an interior photographic documentation of the building once the building is unoccupied. A recommendation is also made to install an informational marker within or nearby the project area that describes the historic development of this area of Burlington, thereby incorporating the story of this house.



## Nearby Historic Properties

A review of State Register-Listed historic properties that are located nearby the project area was undertaken to determine if they had the potential to be indirectly affected by the proposed construction. This review included buildings along Pearl, George, Monroe and North Champlain streets. Additional buildings along these streets that are not currently included on the State Register were also reviewed at this time. Resources along each street are summarized below, followed by recommended National and State Register listings and determinations of effect.

### Property Histories

#### *67-73 Pearl & 1-15 Pine Streets (Ominum Gatherum)*

The large brick building located across Pearl Street from Bove's, at the southwest corner of Pearl and Pine streets is known as the 'Ominum Gatherum' (Figure 85). According to the Historic Sites & Structures Survey: "up to the mid-nineteenth century" this structure "housed an inn known as 'Ominum Gatherum' ('all gathered together'). The mansard roof building on the corner was either built or extensively altered in the 1860s; if built, it probably replaced an earlier structure on the same spot; if it was modernized then the building probably was built in the 1830s or 40s. It has probably been a tenement since the Civil War" (VTDHP 1977:71-73 Pearl). Based on research conducted during this review, 67-73 Pearl Street appears to have originally been built ca. 1831, but modified, perhaps in the 1860s, and again after a fire in 1878.

Although research into this property for this project was not exhaustive, the initial search indicates that the building is located on Village Lots #121 and 122, which were first developed with other structures by the late 1820s by Stephen P. Keyes (see Figure 24) (Vermont Wills and Probate Records 1749-1999: ca. 1830). It is likely that the front (north) section of the current building, was built for Benjamin Fisk ca. 1831; probably by his brother-in-law, John Herrick, and Herrick's business partner, Capt. Samuel Nichols (BTLR 10:19; 10:242; Herrick and Herrick 1885:308-309). Ammi B. Young's map of *Burlington Village* (1830) shows nothing on the corner and only a small, unidentified structure fronting Pine Street (see Figure 28).

Benjamin Fisk (1784-1860), was born in Williamstown, on November 17, 1784, the sixth son of Judge Jonathan Fiske (1751-1825) (Gravestones, Elmwood Avenue, Burlington, Vermont; Herrick and Herrick 1885; 308; Pierce 1898:209; Vermont Secretary of State, Vermont Vital Records 1720-1908). Benjamin Fisk married Hannah Herrick (1789-1868), daughter of John Herrick (1764-1809), on January 17, 1808 (Gravestones, Elmwood Avenue, Burlington, Vermont; Herrick and Herrick 1885; 308; Pierce 1898:209; Vermont Secretary of State, Vermont Vital Records 1720-1908). John Herrick was a wheelwright, originally from of Massachusetts, but a settler of Barre, Vermont, where he was "killed while endeavoring to save a saw mill from destruction by flood" in 1809 (Herrick and Herrick 1885:307-308). Benjamin Fisk initially established himself as a merchant in the South Village of Northfield (at least from 1816 to 1826), but was "subsequently an inn keeper in Burlington" (Gregory 1878:Part I: 35, 38; Part II p. 158; Pierce 1898:209). Benjamin and Hannah Fisk had seven children (Pierce 1898:209-10). Benjamin Fisk's eldest child, Delphine/Delphinia (1808-1839), married Moor Russell (ca. 1787-1868) on January 3, 1836 (Gravestone, Elmwood Avenue Cemetery, Burlington, Vermont; Gravestone, Minneapolis Pioneers & Soldiers Memorial Cemetery, Minneapolis, Minnesota;



Figure 85. View southeast of 67–73 Pearl Street (Omnium Gatherum).

Herrick and Herrick 1885:308; Pierce 1898:209-10; Vermont Secretary of State, Vermont Vital Records 1720-1908). Another daughter, Sophia Fiske (1819-?), married Timothy W. Lovell, a patent agent / merchant<sup>21</sup> of Burlington (Pierce 1898:209-10; U.S. Census 1860, 1870). Benjamin Fisk died in Burlington on September 12, 1860, at 76 years of age (Vermont Secretary of State, Vermont Vital Records 1720-1909).

Hannah Herrick's brother, John Herrick (1793-1872), moved to Burlington prior to 1820<sup>22</sup> where he is variously described as a house joiner, master carpenter, and house carpenter (*Burlington Free Press* August 27, 1872; U.S. Census 1820, 1830, 1840, 1850, 1860, 1870). Capt. Samuel Nichols (ca. 1793-1869), a native of Barre "formed a partnership with John Herrick, and was for over a quarter of a century the leading member of the firm of Nichols & Herrick, carpenters and builders, who built many of the older buildings in Burlington. During the later years of his residence, he carried on the business of cabinet maker and undertaker, until he left the city, in 1866" (*Vermont Daily Transcript* January 16, 1869). A grandson, W.H. Nichols, later asserted that Capt. Samuel Nichols was the contractor for the Unitarian Church at the head of Church Street in 1816 (*Burlington Weekly Free Press* June 17, 1915). John Herrick was also associated with Lyman E. Smith (?-1872) who "came to Burlington from Champlain, New York, in 1833 and was for many years connected with our venerable townsman, John Herrick, in the carpenter and joiner business" (*Burlington Free Press* May 11, 1872).

In 1830, Benjamin Fisk served as the administrator for the estate of Stephen P. Keyes who died in Champlain, New York, but who still owned a small amount of property in Burlington, specifically Village Lot #121 (¼ acre) on Pearl Street with buildings valued at \$200

<sup>21</sup> Probably the Timothy Lovell who sold the lot at the corner of Pearl and George Streets to Dr. A.S. Pitkin.

<sup>22</sup> The 1820 census lists his household at 21, with 16 'engaged in manufactures' (U.S. Census 1820).

and Lot #122 (¼ acre) south of and adjoining the above with buildings valued at \$100, which Keyes had apparently rented out (Vermont Will and Probate Records 1749-1999:ca. 1830). Fisk sold this property to his brother-in-law, John Herrick, for \$300 on October 29, 1830 (BTLR 10:19). Herrick sold a half interest in this property to Benjamin Fisk on March 4, 1831<sup>23</sup> (BTLR 10:88). Fisk then mortgaged his half interest in the property, on which he then lived, to Samuel Nichols and John Herrick on April 10, 1832 (BTLR 10:336). In November of 1832, Benjamin Fisk transferred his half interest in the Village Lots #121 and #122, then described as having a tavern house, dwelling house, barn, shed and outbuildings, on it to his son, Benjamin P. Fisk (see Figure 27) (BTLR 10:512). Possibly in ill health, Benjamin P. Fisk sold the property back to his father on November 30, 1833 (BTLR 11:287). Benjamin Philander Fisk (ca. 1811-1834) died soon afterwards at 23 years of age and was buried in Elmwood Avenue Cemetery (Vermont Secretary of State, Vermont Vital Records 1720-1908).

On December 20, 1834, Benjamin Fisk leased his half interest in the tavern property to Benjamin McFarland<sup>24</sup> (BTLR 12:66). It was noted that Harmon Beach owned the other half and that the mortgage taken by Benjamin Fisk on his half had been assigned to the partnership of Lyman & Marsh<sup>25</sup> (BTLR 12:66). In ca. 1838-1840, the various creditors came calling including: Malachi Corning, Robert Beach, Archibald Hyde, and Moor Russell (BTLR 14:425-437). Another map of the property made in 1841 shows a division of the property between several interested parties including Moor Russell, Hyde & Peck, and group of men from Boston including John and Rufus Kendrick, John A. McGraw, and Abner H. Boardman (Figure 86).

By ca. 1853, the building had been acquired by a local mason and builder, George N. Spear (ca. 1809-1882), and his wife, Lucy, who lived there (see Figure 30 – 32) (Beers 1869; Manning 1865; Presdee & Edwards 1853; U.S. Census 1880; Vermont Secretary of State, Vermont Vital Records 1720-1908; Walling 1857). It appears that the building was more of a tenement by this time, but that did not mean alcohol was not involved. In 1864, the local newspaper noted: “the keeper of a rum hole in the basement of the ‘Omnium Gatherum’ corner of Pearl and Pine streets, one Martha Ganey, was yesterday disturbed in her ‘rights’ to sell poor whiskey. About fifteen gallons were removed by Constable Huntington and adjudged forfeited by Justice Hollenbeck” (*Burlington Free Press* March 22, 1864). It is possible that some work on / or expansion of this structure occurred in 1869 when George N. Spear was granted a license “to use a portion of Pine Street, adjoining his premises for two months, for storing building materials” (*Burlington Free Press* January 19, 1869). In 1870, it was reported that: “the largest number of inhabitants living in one building in Burlington is 57 in the brick block owned by George N. Spear, corner of Pine and Pearl streets. Mr. Spear’s block is fitted up into several pleasant tenements, including two or three stores on the ground floor” (see Figure 33) (*Burlington Free Press* August 13, 1870).

---

<sup>23</sup> It appears Allen Beach was initially the recipient of the other half interest in the property. He mortgaged it to a group of men in Boston including John and Rufus Kendrick, John A. McGraw, and Abner H. Boardman on November 21, 1831 (BTLR 10:242).

<sup>24</sup> Later on, Benjamin McFarland tied to run a store (*Burlington Weekly Free Press* April 3, 1840). McFarland’s wife, Olive, died in 1842 and then he went bankrupt in 1843 (*Burlington Weekly Free Press* April 14, 1843; *Vermont Centinel* June 10, 1842).

<sup>25</sup> Possibly later assigned to Hyde & Peck?



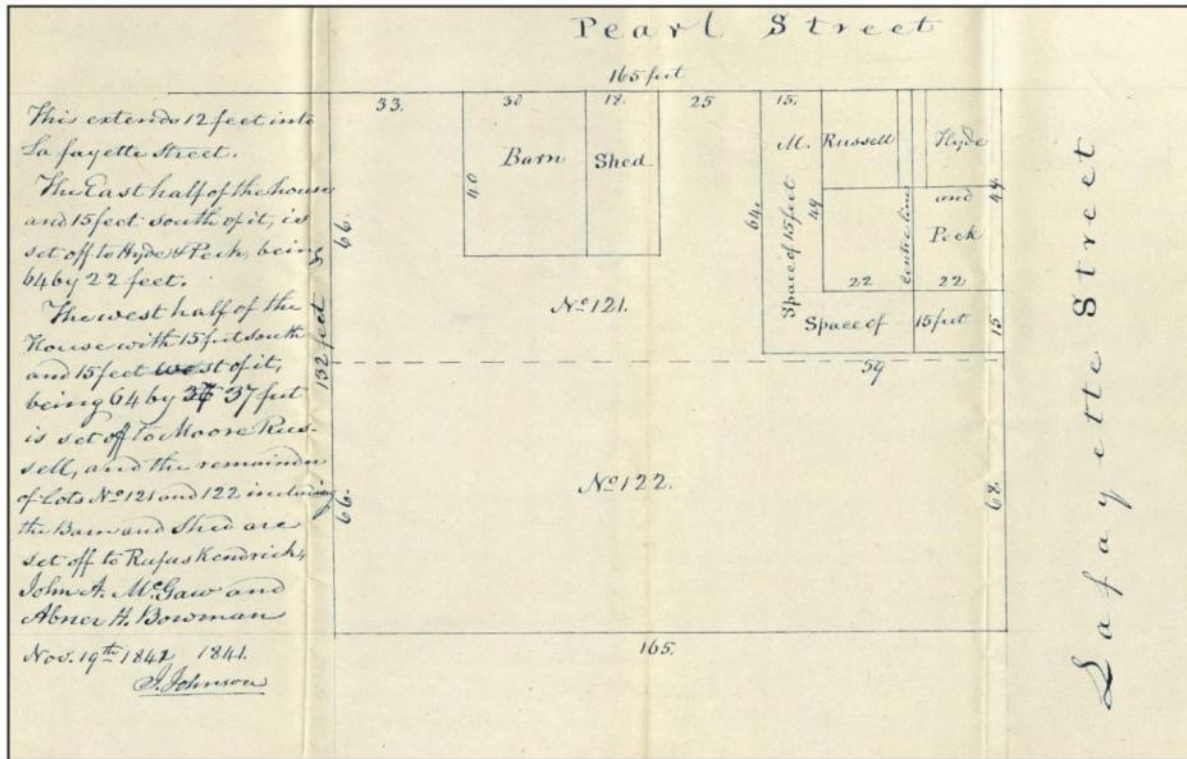


Figure 86. Burlington, Lands of Moore Russell et al. Along Pearl Street (1841) (Manuscript on file: John Johnson Collection, Maps and Surveys, Carton 5, Folder 193: Special Collections, Bailey-Howe Library, University of Vermont, Burlington, Vermont).

In June of 1878, a fire led to the “partial destruction of George N. Spear’s building on the corner of Pearl and Pine streets” in which ten families then lived (*Burlington Free Press* June 26, 1878; *St. Albans Daily Messenger* June 27, 1878). Reportedly, “the fire caught from a chimney on the upper floor, in the northeast corner of the building, and the flames did not catch in the lower story but were confined principally to the attic and roof. The building was a very old one and consisted of a wooden framework built up around with a single layer of brick; and thus the fire was a difficult as well as a dangerous one to contend with. After the fire was extinguished the front wall was left in a tottering condition and the Hooks did excellent service in pulling it down” (*Burlington Free Press* June 26, 1878) (this wall was apparently rebuilt). Another small chimney fire occurred in “the Spear building corner of Pearl and Pine” early in January of 1882 (*Burlington Free Press* January 3, 1882).

Businessman and financier, Sidney H. Weston foreclosed on George N. Spear and on April 22, 1880, Weston sold the property to Chester Hildreth (BCLR 17:130). Chester Hildreth (1823-1902) was a native of Jonesville who moved to Burlington in 1844 and worked as a jeweler (initially with the Brinsmaid brothers) (*Burlington Free Press* June 16, 1902). Hildreth married Caroline Spear, daughter of George N. Spear, in 1850 (*Burlington Free Press* June 16, 1902). On November 13, 1883, Chester Hildreth sold the “Geo N. Spear Block” to Dr. William B. Lund (BCLR 20:146). Lund apparently leased this property. For example, in 1886, it was reported that “the premises on the corner of Pearl and Pine streets have been fitted up and opened as a hotel, as the Edmunds House. The name, if there is anything in one, signifies that it will be

a temperance house” (*Argus and Patriot* July 14, 1886). In April 1887, it was reported that the “Pearl Street House” at the corner of Pearl and Pine<sup>26</sup> “will be opened to the public Thursday. A few boarders can be accommodated at reasonable rates,” J. Barnes,<sup>27</sup> proprietor (*Burlington Free Press* April 8, 1887). The Sanborn Fire Insurance Map of 1889 indicated that the ‘Pearl Street House’ was vacant (Sanborn Mapping and Publishing Company 1889). Later fire insurance maps indicate the structure was again a tenement (Sanborn Mapping and Publishing Company 1894, 1900). Dr. William Lund left this property to the Elizabeth Lund Home Inc., a charity organization; this organization sold the building to Abraham ‘Abe’ Greenblott on September 15, 1950 (BCLR 136:483). This property was considered as a potential site for off street parking in the mid-1950s (*Burlington Free Press* April 27, 1955). However, another location was selected. In March of 1985, Abe Greenblott sold this property to Brian Precourt (BCLR 315:423). The property is currently both commercial and residential.

### *War of 1812 Association*

The building at 67 – 73 Pearl Street, along with the more general area at the intersection of Pearl and Pine streets in Burlington, has believed to have been the site of military activity / occupation during the War of 1812. It is unlikely that 67 – 73 Pearl Street has a direct War of 1812 association given that it was constructed ca. 1831. The brick ell of the ‘Omnium Gatherum’ (67 – 73 Pearl Street) fronting Pine Street has often been described as having a connection with the War of 1812 (*Burlington Free Press* August 15, 1968, October 30, 1970). However, Ammi B. Young’s 1830 plan of Burlington does not appear to show the current ell, and later, ca. 1830s – 1840s surveys by John Johnson also do not seem to show the ell (see Figures 27, 28 and 86). A portion of the ell first appears on Presdee & Edwards 1853 *Map of Burlington, Vermont*, and by 1869 (Beers), it is depicted in its current configuration (see Figures 30 and 33). In the 1920s, it was reported that an unspecified structure on Pearl Street “at the head of Pine Street” was “one of the barracks occupied by American soldiers War of 1812” (*Burlington Free Press* June 9, 1923). It has also been stated that the site at #85-87 Pearl Street (on the south side of the street) was an officer’s quarters from the War of 1812.<sup>28</sup> Other stories place some military activity a little further to the east on Pearl Street, where it is supposed between six to eight two story frame buildings (about 20 x 30 or 35 ft) were located on the north side of Pearl Street, “nearly at the north end of St. Paul” (*Burlington Free Press* June 18, 1895) (location of the current post office and federal building). Further research is needed to confirm these War of 1812 associations.

Confirmed War of 1812 military occupation, however, is not far from the proposed project area. Specifically, the five acre Lot #101, which is located immediately to the northeast and touching the five acre Lot #20, was owned by the military and used by the army as a campground during the war (see Figure 24). It is therefore possible that soldiers were in the area of the proposed project, utilizing / visiting civilian structures or that some of the structures (or parts thereof) from the cantonment and/or the campground were moved to this area after the war.

---

<sup>26</sup> Not to be confused with an earlier hotel with that name at the northwest corner of the College Green.

<sup>27</sup> Possibly Junius Barnes (1833-1908).

<sup>28</sup> This area, at the southeast corner of Pearl and Pine Streets, was early on owned by Michael Prindergast, who apparently had moved an old jail building to this site (John Johnson:n.d. (d)).

### 77 – 83 Pearl Street

Located across Pearl Street from the project area, the building on the southeast corner of Pine and Pearl Street long known locally as the ‘M & M Italian Market’ (#77 – 83 Pearl Street) was built by Garrett M. Cosgriff (Figure 87). The Historic Sites & Structures Survey lists that it was built in 1883, however the *Burlington Free Press* of November 7, 1893, notes that “G.M. Cosgriff won approval for the “erection of a brick veneered building on the corner of Pine and Pearl Streets” in that year, so the building may have been constructed the following year, in 1894 (*Burlington Free Press* November 7, 1893). Louis Izzo (1881-1949), an Italian immigrant, opened ‘Izzo’s Market’ ca. 1923 (*Burlington Free Press* July 14, 1949; June 4, 1955). The Cosgriff’s sold the building to Mr. and Mrs. John Byrnes Sr. in 1907 (*Burlington Free Press* July 14, 1949; June 4, 1955). Mrs. Izzo bought “the Izzo store block at 77 Pearl St.” from the heirs of Mr. and Mrs. John Byrnes Sr. in 1955 (*Burlington Free Press* June 4, 1955). Mrs. Izzo, and her three sons, Alphonso, Mario and Silvio continued to run the store (*Burlington Free Press* July 14, 1949; June 4, 1955). The property is currently both commercial and residential.



Figure 87. View southeast of 77 Pearl Street.

### 23, 27 & 31 George Street

Three historic buildings (#23, #27 and #31 George Street) are located on the west side of George Street, immediately north of the two structures proposed for demolition; the proposed new construction will be visible from the three properties (Figure 88; see Figure 16). Based on the Historic Sites & Structures Survey, the 2 ½ story Greek Revival style brick building located immediately adjacent to the proposed project, #23 George Street, was built shortly after 1857. The rear (west) wing of this building has been altered with a multi-story addition, but the main block retains its mid-nineteenth century styling. Research determined that it was owned for many years by Harriet N. Daniels (her sister was the wife of Torrey E. Wales). Harriet Daniels died in 1887 and her executor, George W. Wales, offered the house for sale on March 2, 1887 (*Burlington Free Press* March 2, 1887 For sale p 2).





Figure 88. View northwest along George Street; (left to right) 19, 23, 27 and 31 George Street.

In the “1880s, it was acquired by Jerry Crowley” (Hopkins 1890). Ann Crowley still occupied this house in 1907 (*Burlington Free Press* February 26, 1907). The house appears to continue as a single family dwelling today.

The brick building at #27 George Street is also a 2 ½ story, Greek Revival style brick structure. It is very similar in massing and form to #23 George Street (and to additional buildings located further north on George Street), and was probably constructed during the 1850s (Presdee & Edwards 1853; Wainwright 1862; Beers 1869). “N.B.F.” is living in the house in 1869 (Beers 1869). The Historic Sites & Structures Survey notes that, “From the Civil War to the 1880s it was the home of Noble B. Flanagan, who was, variously, assistant Customs Collector, and operator of a laundry and a livery stable” (VTDHP 1978:27 George Street). The house is a multi-family dwelling today.

Located at the southwest corner of George and Monroe streets, #31 George Street (also includes #33 George Street and #85 Monroe Street), is a wood frame building with Italianate/Queen Ann style detailing. A structure appears at this location on several early maps: Walling 1857, “Rev. J.H. Worcester” (see Figure 31); Wainwright 1862, “coolie” (see Figure 32), and; Beers 1869, “G.B. Davis” (see Figure 33). The 1885 Sanborn map shows a rectangular 1 ½ story brick building with a rear (west side) ell and south side porch (Sanborn Mapping and Publishing Company 1885). By 1889, the brick structure has been replaced with a 2 story L-shaped wood frame dwelling that has a porch on the south side of its main block (Sanborn Mapping and Publishing Company 1889). Alterations to this building occur by 1900 with the addition of a wing on the south elevation, within the angle formed by the “L,” adjacent to the shorter section (Sanborn Mapping and Publishing Company 1900). The building appears in this same configuration today and is a multi-family dwelling.

### *Monroe Street Buildings*

The portion of Monroe Street that lies to the north of the project area was likely first laid out in the 1840s. It does not appear on Ammi B. Young's 1830 plan, or on John Johnson's 1833 map, but is in place and has numerous buildings on it by 1853 when Presdee & Edwards' map was published (Young 1830; Johnson 1833; Presdee & Edwards 1853). Throughout the mid to late 1800s, there are several buildings on the south side of the street, and by 1890, it is fully built upon with residential structures (see Figures 30 – 36) (Sanborn Mapping and Publishing Company 1885 – 1900). Six State Register-listed properties are currently located along the south side of Monroe Street; the proposed new construction will be visible from all six properties and several of the properties' backyards will border the project (see Figure 23) (see Figures 18 – 21). These properties represent the residential development of the street, and this area of Burlington, from ca. 1840 through the early 1900s and include houses and duplexes constructed in the styles popular during this period, including Greek Revival, Italianate, Queen Anne and Colonial Revival (see Figures 18 – 21) (VTDHP 1978:Monroe Street). Most of the properties retain their period, character-defining features and the streetscape retains its historic feel and setting. The presence of numerous early multi-family dwellings on Monroe Street (about half of the dwellings on the south side of the street appear to have been built as duplexes), and on other streets in the neighborhood, is likely due to the need for worker housing during the last half of the 19<sup>th</sup> and first part of the twentieth centuries, and the area's close proximity to the industrialized waterfront (NPS 1908; VTDHP 1978:Monroe Street; Sanborn Mapping and Publishing Company 1885 – 1950). One of the State Register-listed buildings along the south side of Monroe Street (#81-83 Monroe Street) is recommended as no longer eligible due to alteration (Figures 89 and 90). One other building not currently listed (#77-79 Monroe Street), may be eligible for listing as it appears to be the main portion of a duplex that has been at the location since ca. 1880; detailed land records research would be needed to confirm its construction date (Sanborn Mapping and Publishing Company 1885 – 1950; Hopkins 1890) (Figure 91).

### *North Champlain Street*

North Champlain Street, which runs west of the project area, between Pearl and Monroe streets, was laid out early in Burlington's history, in place by 1830 with buildings constructed along both sides of the street (see Figures 24 and 28). The east side of the street, closest to the proposed project, retained six historic dwellings (dating ca. 1820 through ca. 1903, with most built by ca. 1850), up until at least 1950 (Young 1930; Presdee & Edwards 1853; Walling 1857; Wainwright 1862; Beers 1869; Sanborn Mapping and Publishing Company 1885 – 1950). Today, only two of these buildings remain (#24 and #30-32 North Champlain Street), located near the intersection with Monroe Street; the southern end of the street now contains a large housing complex (see Figures 11, 22 and 23). Both remaining historic properties are listed on the State Register (VTDHP 1978:Monroe Street; 1996:30-32 North Champlain Street). The house at #24 North Champlain is a brick, foursquare form building with Queen Anne/Colonial Revival style detailing, built ca. 1903 (VTDHP 1978:24 North Champlain; Sanborn Mapping and Publishing Company 1900, 1906). The small, eaves front cottage at #30-32 North Champlain Street, is one of the earliest buildings on the street, constructed as a single family dwelling ca. 1820, but later renovated into a duplex, perhaps as early as 1862 and by 1885, when the need for worker housing increased (Wainwright 1862; VTDHP 1996:30-32 North Champlain; Sanborn Mapping and Publishing Company 1885).



Figure 89. View south of 81-83 Monroe Street in 1978 (VTDHP 1978:81 Monroe).



Figure 90. View southwest of 81-83 Monroe Street (center).





Figure 91. View southeast of 77-79 Monroe Street (center).

Recommended National Register Listing: With the exception of #81-83 Monroe Street, and with the probably addition of 77-79 Monroe Street, this review recommends that all of the historic resources along the south side of Pearl Street, west side of George Street, south side of Monroe Street, and east side of North Champlain Street retain their historic integrity, distinctive architectural characteristics, and qualities of location, design, setting, materials, workmanship, feeling and association. This review therefore recommends that these properties, the Pearl Street buildings as individual resources and the residential street properties as contributing resources to historic districts, are historically significant and eligible for inclusion on the National Register of Historic Places under Criteria A and C for local significance in both history and architecture.

Recommended Determination of Effect: Historic properties located along the south side of Pearl Street, west side of George Street, the south side of Monroe Street and east side of North Champlain Street were identified as having the potential to be indirectly affected by the proposed Pearl Street Lofts and George Street Lofts project given their close proximity to the project location. Recommended determinations of effect are summarized by street below.

#### *Pearl Street*

The two historic buildings located along the south side of Pearl Street, #67-73 Pearl/1-15 Pine Streets (Ominum Gatherum), and #77 – 83 Pearl Street (M & M Italian Market), are in a setting that has been altered by the removal of former historic buildings and by the infill of larger, non-historic buildings. Despite the changes around the, these two historic buildings are fairly substantial in scale and maintain their presence along Pearl Street. They are located south of the proposed new construction so will not be greatly, if at all, affected by potential indirect effects such as shadows cast by the new buildings. This review therefore recommends that the proposed Pearl Street Lofts and George Street Lofts project will have No Adverse Effect on #67-73 Pearl/1-15 Pine Streets (Ominum Gatherum) or on #77 – 83 Pearl Street (M & M Italian Market). No further historic resources review is recommended for either of these resources.

### *George Street*

The State Register-listed, 2 ½ story house located at #23 George Street is situated immediately north of #19 George Street, which is slated for demolition and replacement by new construction. The north elevation of the proposed new building here will be placed slightly south of the north elevation of the existing building (#19 George Street), creating approximately 25 feet of distance between the two buildings, including about 10 ft of green space adjacent to the new construction (see Figure 2; pers. comm. John Alden). This spacing, along with the brick facing planned for the new building should help lessen visual impact between the two buildings along the streetscape. However, although the current 2 ½ story, #19 George Street is a slightly larger building than #23 George Street and likely casts some shadow on #23 George Street during certain portions of the day, the new construction will be even larger, measuring 3 stories plus a roof top balcony at the front (east side) of the building, and four stories toward the rear (west side). Shadows cast on #23 George Street will therefore very likely increase with the proposed new construction (Figure 92). This review therefore recommends that the proposed Pearl Street Lofts and George Street Lofts project will have an Adverse Effect on #23 George Street.

The State Register-listed houses at #27 and #31 George Street will also be indirectly affected by the proposed construction, though not to the degree of #23 George Street, given their location further north on the street. Based on preliminary shadow studies, it appears that the new construction would increase shadowing on these two properties, especially to the backyard of #27 George Street (see Figure 92). Therefore, this review recommends that the proposed Pearl Street Lofts and George Street Lofts project will have an Adverse Effect on #27 and #31 George Street.

Other than a “no build” alternative, or a significantly scaled down version of the proposal that would probably result in less housing units – both of which would not appear to accomplish project goals – no specific mitigation measures were identified as a result of this review for the George Street properties. Continued discussion with state, city and other local participants is recommended. If the project proceeds as currently (or similarly) proposed, as partial mitigation for this adverse effect, a recommendation is made to install an informational marker within or nearby the project area that describes the historic development of this area of Burlington, thereby incorporating the story of these houses.

### *Monroe Street*

Five State Register-listed properties (not including #81-83 Monroe Street which is recommended as no longer eligible) located along the south side of Monroe Street, along with one other property (#77-79 Monroe Street) that was identified as likely eligible for listing, will all be indirectly affected by the proposed Pearl Street Lofts and George Street Lofts project. Four of these properties, #61-63, #67, #69 and #77-79, appear likely to have the potential to be considerably impacted by increased shadowing as a result of the new construction (see Figure 92). Three of these properties (#67, #69 and #77-79) will also experience the greatest visual impact from the construction, since their backyards border the project area. The properties at #51, #55 and #61-63 Monroe Street will also likely have some view of the new buildings; however, views from the rear of these properties will not be as direct, and they currently look out toward existing modern infill buildings. Green space with plantings/screening is planned for the space between the



Figure 92. Preliminary shadow study for the proposed Pearl Street Lofts and George Street Lofts project, Burlington, Vermont (provided by Scott + Partners Architects).



project and the Monroe Street properties which may somewhat soften visual impacts. This review recommends that the proposed Pearl Street Lofts and George Street Lofts project will have an Adverse Effect on #61-63, #67, #69 and #77-79 Monroe Street based primarily on the effects of shadowing, and also on visual considerations. A determination of No Adverse Effect is recommended for #51 and #55 Monroe Street based on their location to the northwest of the project where they will not be as greatly impacted by views. As with the George Street resources, other than a “no build” alternative, or significantly scaled down version of the proposal that would probably result in less housing units – both of which would not appear to accomplish project goals – no specific mitigation measures were identified to mitigate the Adverse Effect recommendation. Continued discussion with state, city and other local participants is recommended. If the project proceeds as currently (or similarly) proposed, as partial mitigation for this adverse effect, a recommendation is made to install an informational marker within or nearby the project area that describes the historic development of this area of Burlington, thereby incorporating the story of these houses.

#### *North Champlain Street*

The two State Register-listed properties at #24 and #30-32 North Champlain Street are situated far enough away from the proposed new buildings that they will not be affected by shadowing, and visual impacts are not considered substantial. Both of these buildings are currently situated among existing large and medium scale modern construction along North Champlain Street. Therefore, this review recommends that the proposed Pearl Street Lofts and George Street Lofts project will have a No Adverse Effect on #24 and #30-32 North Champlain Street. No further historic resources review is recommended.

### **Historic Properties No Longer Standing**

Properties that were historically located within the Area of Potential Effects of the proposed Pearl Street Lofts and George Street Lofts project, but that are no longer extant, were researched to assist with determining the potential for significant historic-era archaeological sites. Histories on these former properties is presented below by street address.

#### Property Histories

##### *70 Pearl Street*

Two structures, one at #70 Pearl Street and one at #72-76-78 Pearl Street, were torn down in ca. 1957 for the development of a municipal parking located immediately east of the former Bove’s restaurant building (Victoria Place was later built on a portion of the parking lot). Like #64 Pearl Street, both of these buildings once had associated ells and structures (e.g. barns, sheds, and garages) that extended northward. Based on a change in the building footprint depicted on historic maps, #70 Pearl Street was likely built by William Mead sometime in the late 1850s as a residence, replacing earlier structures on the site, probably Malachi Corning’s house (see Figures 26, 30, 33, 35, 36) (Johnson n.d. (b); Presdee & Edwards 1853; Beers 1869). In his will, William Mead left the east half of his Pearl Street property, including the house at #70 Pearl Street and the barn in the rear, to a son, George F. Mead (1849-1905), “for the term of his natural life” (Vermont Wills and Probate Records 1749-1999; ca. 1892). George F. Mead married Ida McConnell (ca. 1854-aft. 1930), worked in a variety of jobs (after working the grocery), and even lived in Massachusetts for a time (U.S. Census 1880, 1900, 1910, 1930).

George F. Mead died on October 27, 1905, at 56 years of age (*Burlington Free Press* October 28, 1905). After the death of George Mead, #70 Pearl Street was sold by William Mead's estate to Thomas Redmond in 1906 (BTLR 46:169).

Thomas P. Redmond (1871-1935), was a native of Williston, but became "a popular liveryman" in Burlington (*Burlington Weekly Free Press* October 29, 1903; March 29, 1935). In 1899, he "purchased the interest of his partner, Frank Ready, in the Dwyer Hack Company"<sup>29</sup> (*Burlington Weekly Free Press* March 30, 1899; February 22, 1919). In February of 1901, the Dwyer Hack Company's stables on the north side of Bank Street burned down (*Burlington Free Press* February 25, 1901; May 11, 1901; April 9, 1903). The company then moved "to the new stable erected by them at Nos. 80 and 82 Pearl" (*Burlington Free Press* May 11, 1901; Sanborn Mapping and Publishing Company 1900, 1906). In 1903, Thomas Redmond married Bridget Anna/Anne McKenzie (*Burlington Weekly Free Press* October 29, 1903; March 29, 1935). On April 6, 1906, Thomas Redmond bought #70 Pearl Street from the estate of William Mead for \$2,666 (BCLR 46:169; Vermont Wills and Probate Records 1749-1999: ca. 1892). In 1908, it was reported that Thomas Redmond had moved "the wagons and horses of the Dwyer Hack Company from the present Pearl Street stables to a barn in the rear of the Mead house on Pearl Street, which he has purchased. Mr. Redmond will move his family to the Mead house soon" (*Burlington Free Press* April 30, 1908). The Dwyer Hack Company is listed at this new location until 1921 at which point the buildings were converted into auto repair (Parizo's Garage / Redmond's Garage) and auto storage space (Manning 1921, 1922; *Burlington Free Press* July 15, 1921; October 28, 1921). In 1918, the Redmonds bought #72-74-78 Pearl Street (next door to #70 Pearl Street to the east) (BCLR 67:318 and 93:88; see also BCLR 97:90).

Between 1906 and 1912, Thomas Redmond expanded the wagon shed and livery buildings in the rear of the lot behind #70 Pearl Street (Sanborn Mapping and Publishing Company 1906, 1912). Then between 1919 and 1926, he converted the old livery structures and built new structures behind both #70 Pearl Street and #72-74-78 Pearl Street to accommodate cars (Sanborn Mapping and Publishing Company 1919, 1926). Between 1925 and 1930, he established Redmond's Sunshine laundry on the property (Manning 1925, 1930). In 1938, there was a rubbish fire next to the garage at #70 Pearl Street, which was at the time owned by Redmond, but leased to Whitney D. Safford (*Burlington Free Press* April 26, 1938). Thomas P. Redmond died at his home at #70 Pearl Street in 1935 (*Burlington Free Press* March 29, 1935). On March 16, 1944, Bridget Redmond sold both #70 Pearl Street and #72-74-78 Pearl Street to Louis and Concetta Izzo (BCLR 97:90; 119:635). On May 25, 1955, Concetta Izzo sold both of these properties to the City of Burlington for the creation of a municipal off street parking lot (*Burlington Free Press* April 27, 1955; BCLR 146:568). The structures were reportedly torn down in 1957.

#### *72-76-78 Pearl Street*

As noted above, #72-76-78 Pearl Street and its associated out buildings were torn down in ca. 1957 for the development of a municipal parking lot located immediately east of the former Bove's restaurant building. The part of Malachi Corning's former property located east of what was sold to William Mead was sold by Alonzo Allen to David McAuliffe, a shoemaker,

---

<sup>29</sup> The Dwyer Hack Company was established by Edward Dwyer (ca. 1834-1919) before 1865 (Manning 1865; *Burlington Weekly Free Press* February 22, 1919).

on April 11, 1860, “on which is an old dwelling house and small shed” (BCLR 29:305; Manning 1865). On September 15, 1864, David McAuliffe sold this property (4 rods along the front by 12 rods deep) on which he then lived to Horace Wing of Buffalo, New York (1790-1867) (Beers 1869; BCLR 32:144; Gravestone, Greenmount Cemetery, Burlington, Vermont). It appears likely that a new, larger, structure was built on this property ca. 1864-1869 (see Figures 30, 33, 35, 36). The later 19<sup>th</sup> century and early 20<sup>th</sup> century Sanborn Fire Insurance Maps show that this structure had three storefronts and housed a variety of business over the years (Sanborn Mapping and Publishing Company 1885, 1889, 1894, 1900, 1912). For a time, this building was managed by Horace Wing’s widow, Eunice Wing (1798-1882) (Beers 1869; Gravestone, Greenmount Cemetery, Burlington, Vermont). After Eunice Wing’s death, the estate of Horace Wing sold this property to Ann Walton, wife of Joseph H. Walton, a harness maker, on November 7, 1883 (BCLR 19:356; Hopkins 1890; U.S. Census 1880). Ann Walton sold this property to Mary McElroy and Bridget Redmond on March 1, 1918 (BCLR 67:318). In the early morning of February 17, 1926, a “two-alarm fire” was reported at #76 Pearl Street “in the second hand store of Louis Jacobs . . . in the Old Barracks building owned by Thomas Redmond,” however, it was reported that the damage “by fire alone was comparatively small water and smoke spoiled much of the furniture” (*Burlington Free Press* February 17, 1926). Mary McElroy sold her interest in the property to Bridget Redmond on July 9, 1930 (BCLR 93:88). After this, the chain of title follows that of #70 Pearl Street ending with its acquisition by the city for use as a parking lot.

#### *80-82-84 Pearl Street (Enright House); Victoria Place Site*

Two structures, #82-84 Pearl Street and #86-88-90 Pearl Street were torn down for the construction of the ‘Victoria Place’ development in 2001 (Figure 93). Like the former buildings to the west, the backyards and footprints of associated structures belonging to these properties extended to the north, especially behind #82-84 Pearl Street. The land for this property was sold by Dr. Pitkin to Otis Smith on September 21, 1849 (BTLR 21:113; 21:112-113). This was part of the land that Dr. A.S. Pitkin had purchased from Laura Beach on January 1, 1849. Otis Smith (1801-1874) owned a grocery / meat market elsewhere in Burlington around this time (*Burlington Free Press* August 21, 1848; Gravestone, Elmwood Avenue Cemetery, Burlington, Vermont). Otis Smith appears to have mortgaged the building on Pearl Street to Thaddeus Fletcher<sup>30</sup> in June of 1850 (BTLR 21:461) and to Morillo Noyes,<sup>31</sup> Horatio N. Noyes and Julius Noyes (Morillo Noyes & Co.) on July 30, 1850 (*Burlington Free Press* July 25, 1851). The property apparently first transferred to Noyes by virtue of the mortgage (*Burlington Free Press* July 25, 1851). Although Thaddeus R. Fletcher filed a bill of foreclosure against Otis Smith, Morillo Noyes, Horatio N. Noyes, and Julius Noyes in 1851 (*Burlington Free Press* July 25, 1851), it appears that the property ultimately remained with Noyes (see Figure 30). In 1852, Morillo Noyes & Co. advertised “the dwelling house and barn with the garden attached on Pearl Street, known as the Otis Smith Place” for rent (*Burlington Free Press* April 14, 1852).

---

<sup>30</sup> Father of Mary Fletcher.

<sup>31</sup> Morillo Noyes (1820-1907) moved to Burlington in 1826 and started work in the tin-shop of the Vilas Brothers, in time he rose to prominence and was a key partner in major enterprises such as the Cotton Mill and the Merchants Bank; he left Burlington for Washington D.C. in 1885 (*Burlington Free Press* October 24, 1907).





Figure 93. View northeast of the two buildings removed for Victoria Place; #80-82-84 Pearl Street (left) and #86-88-90 Pearl Street (right); note structures extending to the north (behind) #80-82-84 Pearl Street. (*Burlington Free Press* January 3, 2001).

On April 30, 1855, Fletcher sold this property to Daniel B. Buckley (BTLR 25:286). On August 8, 1864, Daniel Buckley sold the “premises on the North side of Pearl Street, known as the ‘Otis Smith Place,’ to John Enright Sr. (ca. 1826-1896), who lived on Shelburne Road at the southeast corner of the intersection with Swift, for \$900 (Beers 1869; *Burlington Free Press* August 9, 1864; November 13, 1896 and May 4, 1957; BTLR 32:86; Hopkins 1890). The local paper indicates that John Enright built a brick house on Pearl Street in 1867 (*Burlington Free Press* February 19, 1868). In April of 1870, John Enright offered “a good house, corner Pearl and Pine Streets with garden and barn, store and tenement” for rent (*Burlington Free Press* April 4, 1870).

The Dwyer Hack Company built a large barn on the northern end of the property in 1901, which was removed between 1906 and 1912 (Sanborn Mapping and Publishing Company 1900, 1906, 1912). However, this area was again built over beginning between 1919 and 1926 with storage buildings and garages (Sanborn Mapping and Publishing Company 1919, 1926). These structures would be united and expanded between 1926 and 1942 and converted into a furniture repair shop (Sanborn Mapping and Publishing Company 1926, 1926/1942). They later housed a tanning salon and a laundromat. In 1984, for Anthony’s Italian Foods restaurant, a wood and steel addition replaced the former one at the north end of building (Austin 2001:8).

#### *86-88-90 Pearl Street (Coyle-Dunn Building); Victoria Place Site*

As noted above, #86-88-90 Pearl Street was torn down for the construction of the ‘Victoria Place’ development in 2001 (see Figure 93). On March 17, 1875, a lot measuring 40 ft on Pearl Street and 98 ft deep, was sold undeveloped from the Gen. George Stannard property to Lemuel B. Platt (BCLR 13:34; 13:46). On February 14, 1878, Platt sold the same land to Thomas and Mary Coyle (BCLR 14:357). Thomas Coyle (b. ca. 1826), previously an employee of Calvin Blodgett & Son (ca. 1871), was at the time of purchasing this lot, a furniture merchant (Manning 1871; U.S. Census 1880). In April of 1878, it was reported that: “Thomas Coyle had petitioned the City Aldermen for permission “to build with wood on the North side of Pearl

Street” (*Burlington Free Press* April 9, 1878). The Sanborn Fire Insurance map of 1885 shows a combination frame dwelling (upper floor) and furniture store (lower floor) at this location (Sanborn Mapping and Publishing Company 1885).

On July 18, 1885, Thomas and Mary Coyle sold the land and premises to Catherine A. Dunn, wife of Thomas Dunn (see Figure 36) (BCLR 20:452). Thomas Dunn (ca. 1839-1897) had worked for the Champlain Transportation Co. since he was 13 years of age and had worked up the ranks to a steward on the steamers (*Burlington Free Press* July 23, 1897). The Duns apparently leased the lower part of the building (two storefronts) to a variety of businesses (Austin 2001). In 1916, Catherine Dunn (ca. 1842-1916), now a widow, died at her home at #88 Pearl Street (*Burlington Free Press* August 24, 1916). The property then passed to her daughters, Cora and Mary Dunn, by probate court decree on June 4, 1917 (*Burlington Free Press* August 24, 1916; BCLR 74:7). In October of 1938, the unmarried sisters lived in the building and had to be rescued from the second story rear porch when a fire occurred in the cellar and first floor, in the space used by the Italian Importing Company; at the time the building also housed the Shamrock Restaurant and its owner (*Burlington Free Press* October 31, 1938). They continued to lease the property to a variety of businesses in the 1920s, 1930s, and 1940s. Mary Dunn’s estate transferred the property to her cousin, Estella Bartholomew in October of 1957 (BCLR 148:620).

### **Archaeological Resources Assessment**

A review of the Vermont Archaeological Inventory (VAI), which is maintained by the Vermont Division of Historic Preservation (VTDHP) indicates that there are four previously recorded archaeological sites within a 0.8 km (0.5 mi) radius of the proposed project area (Figure 94). All of the previously recorded sites are primarily historic in nature; however, two of them have a pre-Contact Native American component. The previously identified sites near the proposed project area include VT-CH-161, VT-CH-661, VT-CH-961, and VT-CH-1023.

Site VT-CH-161 was identified in 1983 and is known as the Holloway Block Site. It is located behind the row of buildings fronting lower Battery Street between King and Main streets. The site was discovered during the construction of a parking lot and consisted of stratified old historic fill deposits and, potentially, undisturbed pre-Contact Native American deposits (a few quartzite flakes were recovered from natural subsoils).

Site VT-CH-661 is the John Roberge Store and Residence Site (Cathedral Square Development). It was located at the southwest corner of North Champlain Street and Monroe Street and consisted of two large ca. 1820s stone foundations that were initially associated with the Champlain Glass Company.

Site VT-CH-961 is the War of 1812 Archaeology District. This is an extensive and diverse archaeological site. It includes archaeological remains associated with the large military cantonment (including its buildings and its gun emplacement site), military campsites, auxiliary properties (e.g. sutlers sites and officers’ houses), and hundreds of military burials. This is not a continuous site, but rather a multi-loci site with areas of intense activity within Burlington’s North End, including locations near Battery Park, along North Street, and the northern end of



Figure 94. Previously identified archaeological sites in the vicinity of the proposed Pearl Street Lofts and George Street Lofts in the City of Burlington, Chittenden County, Vermont.



Elmwood Avenue. One of the archaeologically excavated military burials yielded displaced pre-Contact Native American artifacts (chert flakes) from its upper grave shaft fill.

Site VT-CH-1023 is the Burlington Glass Works Site. The Champlain Glass Company, which occupied the site, was the city's first successful large manufacturing concern. This site (as presently defined) is focused on the company's glass houses, which were in operation ca. 1827-1848, and were located on the east side of Battery and Park Streets in the vicinity of Sherman Street.

The proposed project area is located on the top of a broad flat, sandy glacial outwash delta feature. The project area is situated at about 64 m (210 ft) above mean sea level and is located about 260 m (852 ft) east of the top edge of a roughly 30.5 m (100 ft) high bluff overlooking Lake Champlain. The western end of Pearl Street once ended at the head of a natural ravine, which may have provided a place to move between the lakeshore and the bluff top more easily. This ravine is now mostly filled in. The part of the relic delta near the project area is not known to have had any significant drainages or springs. The closest known springs were located at the foot of the rise that begins well to the east of the project area. With only two key sensitivity factors being identified within the proposed project area, level terrain and its location on a relic delta feature, the VTDHP's *Environmental Predictive Model for Locating Precontact Archaeological Sites* indicates that the area rates, at best, a +12 on its scoring system, below the +32 needed to be considered archaeologically sensitive (see Appendix II). In addition to the environmental analysis, it is also noted that historic period activities undertaken within the project area including the construction and removal of a series of outbuildings and barns as well as the creation of the parking lot and the building of Victoria Place may have compromised the integrity of certain portions of the proposed project's APE.

The historic research presented in this report indicates that this section of Pearl Street began to develop ca. 1810-1830, and saw steady development into the 1870s and the 1880s, aided in part by the opening of George and Monroe streets in the 1840s. The earliest historic sites in this area were the Malachai Corning property (with house, store and barn) and the A. T. Beach house. Both the Beech and Corning sites were likely destroyed by subsequent building activities. The former Bove's restaurant building was built on or near Corning's ca. 1825-1830 store. The Stannard House at #3 George Street was built ca. 1849-1850. However, most of the potential archaeological deposits associated with this building were probably located on land originally belonging to the Stannard House, but which were subsequently sold off and developed. For example, the residential structure at #13 George Street, built ca. 1875-1877, and the residential structure at #19 George Street, built in 1876, stand on land formerly belonging to the Stannard House lot. Finally, the proposed project's APE includes the back lots and yards belonging to all of the buildings that currently and formerly faced Pearl and George Streets. This area was once occupied by a series of barns, sheds, garages, gardens, stables, and commercial spaces most of which were built in the second half of the 19<sup>th</sup> or in the early 20<sup>th</sup> century (Figure 95). Nearly all of these structures have been taken down, with several being removed during the creation of the public parking lot in the 1950s and the building of Victoria Place ca. 2001 (Figures 96 – 102 ). It also appears that a fair amount of soil may have been removed from the present paved parking area as there is a slight, but noticeable, step-down between the driveways of the George Street properties and the large parking area (see Figures 96 – 99).

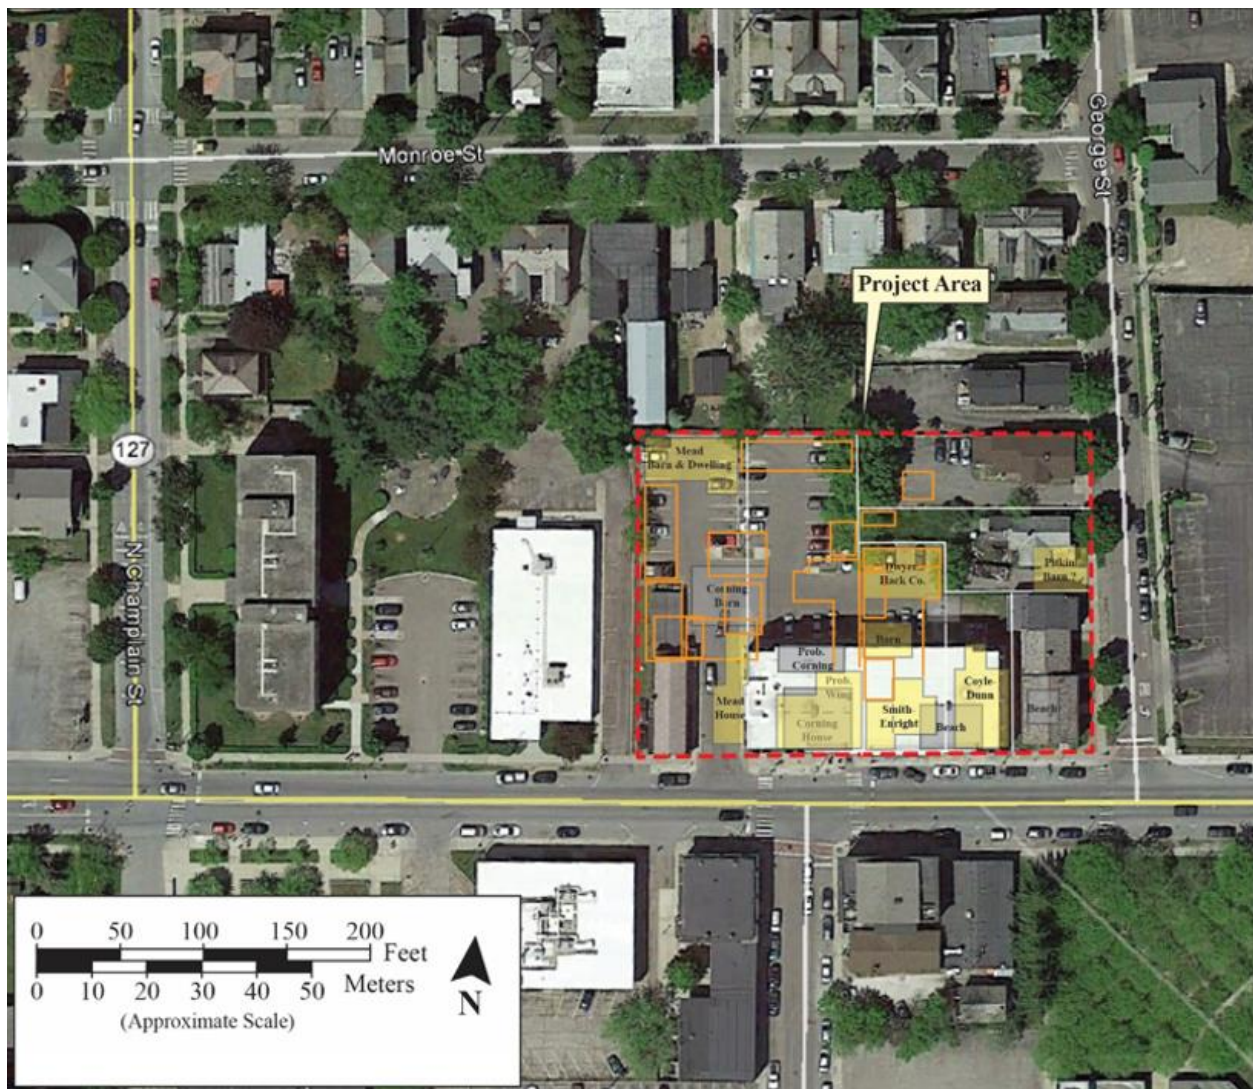


Figure 95. Map showing the approximate locations of early to mid-1800s historic buildings (yellow and gray shaded) and late 1800s to mid-1900s outbuildings (orange outline) once located within the proposed Pearl Street Lofts and George Street Lofts project area (Base map Google Earth 2016; Beers 1869; Hopkins 1890; Johnson n.d. (a, b. & c); Presdee & Edwards 1853; Sanborn Mapping and Publishing Company 1885, 1889, 1894, 1900, 1906, 1912, 1919, 1926, 1938, 1942, 1950, ca. 1960, 1978).





Figure 96. General view of the proposed project area, looking east from the northwest corner of Victoria Place towards George Street.



Figure 97. General view of the proposed project area, looking east from the north line of the municipal parking lot towards George Street.





Figure 98. General view of the proposed project area, looking west from between the Stannard House addition and #13 George Street.



Figure 99. General view of the proposed project area, looking west from between #13 and #19 George Street.



Figure 100. General view of the proposed project area, looking north northeast from the north side of Victoria Place.



Figure 101. General view of the proposed project area, looking northwest from the north side of Victoria Place.





Figure 102. General view of the proposed project area, looking south towards Pearl Street from the north edge of the project area.

### Conclusions and Recommendations

Substantial ground disturbance that occurred over time has likely significantly impacted any early historic deposits once located within the project APE. Although there is the possibility that some foundation remnants or portions of other below ground features such as wells or privies may remain, it would be difficult to determine their relationship to specific early historic buildings/property owners, given the many changes to this parcel of land over time. It is unlikely that any remains identified would yield additional information that would significantly add to the known history. Based on this unlikelihood for significant historic sites, along with the low potential for the presence of significant pre-Contact Native American sites at this location, this review recommends a determination of No Effect by the Pearl Street Lofts and George Street Lofts project on potential significant archaeological sites. No additional archaeological review is recommended.



## SUMMARY

Rick Bove, 3 George Street LLC, with assistance from Scott + Partners Architects, proposes the Pearl Street Lofts and George Street Lofts project, located along Pearl and George Streets in the City of Burlington, Chittenden County, Vermont. The proposed project includes the construction of two new buildings, one with 39 units of housing (Pearl Street Lofts) and one with 17 units (George Street Lofts); one new commercial space along Pearl Street and an underground parking lot will also be added as part of project work. The project will require the demolition of #64 Pearl Street (the former Bove's Restaurant), as well as two houses located at #13 and #19 George Street. The historic General Stanndard House at #3 George Street will be renovated as part of this project. An Historic Resources Review and Archaeological Resources Assessment (ARA) of the proposed project was conducted by the University of Vermont Consulting Archaeology Program to assist with compliance of Criterion 8 of Vermont's ACT 250 and the City of Burlington Development Review Standards.

A total of 18 properties were reviewed during the Historic Resources Review of the project (Table 1). As a result of the review of potential direct effects on standing historic resources, the three properties proposed for demolition, #64 Pearl Street (Bove's Restaurant), #13 George Street and #19 George Street, along with the General Stanndard House at #3 George Street which is proposed for renovation, are recommended as eligible for inclusion on the State and/or National Register of Historic Places. This review recommends that demolition of the three buildings will result in an Adverse Effect on significant historic resources by the proposed Pearl Street Lofts and George Street Lofts project. Comprehensive histories and exterior photographs of the three properties were completed as part of this review, and in an earlier review by Suzanne Jamele. If demolition of the buildings proceeds, prior to project work, a recommendation is made to supplement this report with a complete photographic documentation of the interiors of each building once they are vacant. If the project proceeds as currently (or similarly) proposed, also as partial mitigation for this adverse effect, a recommendation is made to install an informational marker within or nearby the project area that describes the historic development of this area of Burlington, perhaps including specific information on the Bove's building and restaurant. Renovation plans for the General Stanndard House at #3 George Street were not reviewed as part of this evaluation and will require further review when plans are completed.

In addition to potential direct affects by the project on historic resources, historic properties located along the south side of Pearl Street, west side of George Street, east side of North Champlain Street, and the south side of Monroe Street were identified as having the potential to be indirectly affected by the proposed Pearl Street Lofts and George Street Lofts project given their close proximity to the project location. Review resulted in a recommendation of Adverse Effect for seven of these properties: #23, #27 and #31 George Street; #77-79, #69, #67 and #61-63 Monroe Street. No Adverse Effect is recommended for six of the properties: #67-73 and #77 Pearl Street; #51 and #55 Monroe Street; and #24 and #30-32 North Champlain Street. One resource currently listed on the State Register, #81-83 Monroe Street, is recommended as no longer eligible due to alteration, so a determination of No Adverse Effect is also recommended for that property. Other than a "no build" alternative, or significantly scaled down version of the proposal that would probably result in less housing units – both of which would not appear to accomplish project goals – no specific mitigation measures were identified

to mitigate the Adverse Effect recommendation. Continued discussion with state, city and other local participants is recommended. If the project proceeds as currently (or similarly) proposed, a recommendation is made to install an informational marker as described above.

The Archaeological Resources Assessment of the proposed Pearl Street Lofts and George Street Lofts project recommends that the project's Area of Potential Effects is unlikely to contain significant pre-Contact Native American or significant historic era sites. Substantial ground disturbance that occurred over time within the APE has likely significantly impacted any early historic deposits, and based on predictive modeling and the site visit, there is also a low likelihood for the presence of significant pre-Contact Native American sites at this location. This review therefore recommends a determination of No Effect by the Pearl Street Lofts and George Street Lofts project on potential significant archaeological sites. No additional archaeological review is recommended.

Table 1. Summary of Resources Surveyed for the Pearl Street Lofts and George Street Lofts Project, Burlington, Chittenden County, Vermont

| RESOURCE ADDRESS/NAME                   | BUILDING CONSTRUCTION DATE                  | STATE/NATIONAL REGISTER LISTING                                                                       | PROPOSED PROJECT WORK              | RECOMMENDED DETERMINATION OF EFFECT  | RECOMMENDED MITIGATION                                               |
|-----------------------------------------|---------------------------------------------|---|------------------------------------|--------------------------------------|----------------------------------------------------------------------|
| 64 Pearl Street<br>(Bove's Restaurant)  | ca. 1860 (possibly earlier)                 | State Register Listed (1993); recommended as not eligible for listing on the National Register        | Demolition                         | Adverse Effect                       | Interior photographic documentation; installation of historic marker |
| 67-73 Pearl Street<br>(Ominum Gatherum) | ca. 1831 with ca. 1860 & 1878 modifications | State Register Listed (1993); recommended as eligible for listing on the National Register            | None/Reviewed for Indirect Effects | No Adverse Effect                    | Not applicable                                                       |
| 77 Pearl Street<br>(M&M Italian Market) | 1894                                        | State Register Listed (1993); recommended as eligible for listing on the National Register            | None/Reviewed for Indirect Effects | No Adverse Effect                    | Not applicable                                                       |
| 3 George Street<br>(Stannard House)     | ca. 1849/1850                               | State and National Register Recommended (2012)                                                        | Renovation                         | Renovation plans will require review | Review of renovation plans                                           |
| 13 George Street                        | ca. 1875                                    | Recommended as contributing to proposed George Street Historic District                               | Demolition                         | Adverse Effect                       | Interior photographic documentation; installation of historic marker |
| 19 George Street                        | 1876                                        | Recommended as contributing to proposed George Street Historic District                               | Demolition                         | Adverse Effect                       | Interior photographic documentation; installation of historic marker |
| 23 George Street                        | ca. 1858                                    | State Register Listed (1993); recommended as contributing to proposed George Street Historic District | None/Reviewed for Indirect Effects | Adverse Effect                       | No mitigation measure identified; installation of historic marker    |
| 27 George Street                        | ca. 1855                                    | State Register Listed (1993); recommended as contributing to proposed George Street Historic District | None/Reviewed for Indirect Effects | Adverse Effect                       | No mitigation measure identified; installation of historic marker    |
| 31 George Street                        | ca. 1889                                    | State Register Listed (1993); recommended as contributing to proposed George Street Historic District | None/Reviewed for Indirect Effects | Adverse Effect                       | No mitigation measure identified; installation of historic marker    |



| RESOURCE ADDRESS/NAME        | BUILDING CONSTRUCTION DATE | STATE/NATIONAL REGISTER LISTING                                                                                     | PROPOSED PROJECT WORK              | RECOMMENDED DETERMINATION OF EFFECT                      | RECOMMENDED MITIGATION                                            |
|------------------------------|----------------------------|---|------------------------------------|----------------------------------------------------------|-------------------------------------------------------------------|
| 51 Monroe Street             | 1903                       | State Register Listed (1993); recommended as contributing to proposed Monroe Street Historic District               | None/Reviewed for Indirect Effects | No Adverse Effect                                        | Not applicable                                                    |
| 55 Monroe Street             | ca. 1860                   | State Register Listed (1993); recommended as contributing to proposed Monroe Street Historic District               | None/Reviewed for Indirect Effects | No Adverse Effect                                        | Not applicable                                                    |
| 61-63 Monroe Street          | 1886                       | State Register Listed (1993); recommended as contributing to proposed Monroe Street Historic District               | None/Reviewed for Indirect Effects | Adverse Effect                                           | No mitigation measure identified; installation of historic marker |
| 67 Monroe Street             | ca. 1890/1894              | State Register Listed (1993); recommended as contributing to proposed Monroe Street Historic District               | None/Reviewed for Indirect Effects | Adverse Effect                                           | No mitigation measure identified; installation of historic marker |
| 69 Monroe Street             | ca. 1840                   | State Register Listed (1993); recommended as contributing to proposed Monroe Street Historic District               | None/Reviewed for Indirect Effects | Adverse Effect                                           | No mitigation measure identified; installation of historic marker |
| 77-79 Monroe Street          | ca. 1890                   | Recommended as potentially contributing to proposed Monroe Street Historic District                                 | None/Reviewed for Indirect Effects | Adverse Effect                                           | No mitigation measure identified; installation of historic marker |
| 81-83 Monroe Street          | ca. 1894                   | State Register Listed (1993), recommended as not eligible; due to alterations since 1993                            | None/Reviewed for Indirect Effects | No Adverse Effect (based on non-eligible recommendation) | Not applicable                                                    |
| 24 North Champlain Street    | ca. 1903                   | Listed on the State Register 1980; recommended as contributing to proposed North Champlain Street Historic District | None/Reviewed for Indirect Effects | No Adverse Effect                                        | Not applicable                                                    |
| 30-32 North Champlain Street | ca. 1820                   | Listed on the State Register 2006; recommended as contributing to proposed North Champlain Street Historic District | None/Reviewed for Indirect Effects | No Adverse Effect                                        | Not applicable                                                    |

## REFERENCES

*Argus and Patriot* (Montpelier, Vermont)

1886 July 14, "Burlington Brevities" p. 2.

Austin, Paul

2001 *The Bove Project: 76-90 Pearl Street/# 3 George Street*. Historic resources review submitted to the City of Burlington Design Advisory Board.

Beers, F.W.

1869 *Atlas of Chittenden County, Vermont*. F.W. Beers, A.D. Ellis and G.G. Soule, New York, New York.

*Bellows Falls Gazette* (Bellows Falls, Vermont)

1847 June 25, "Deaths" p. 3.

Blow, David J.

1991 *Historic Guide to Burlington Neighborhoods*. Vol. I. Chittenden County Historical Society. Queen City Printers Inc., Burlington, Vermont.

Burlington, City of

2014 *Official Zoning Map, City of Burlington, Vermont*. Burlington Comprehensive Development Ordinance; Article 4, Zoning Districts and Maps. July 17, 2014 (revised August 13, 2014). [www.burlington.gov](http://www.burlington.gov).

Burlington (City of) Land Records [BCLR]

Various years. *Burlington City Land Records*. Manuscript on file: Burlington City Clerk's Office, Burlington, Vermont.

Burlington (Town of) Land Records [BTLR]

Various years. *Burlington Town Land Records*. Manuscript on file: Burlington City Clerk's Office, Burlington, Vermont.

*Burlington Free Press* (Burlington, Vermont)

1842 February 25, "E. L. Farrar gives notice that he continues . . ." p. 3.

1848 August 21, "New Firm" p. 3.

1849 July 1, "The Cholera / To the Public" p. 2.

1849 August 25, "Died" p. 2.

1852 April 14, "To Let" [advertisement M. Noyes & Co.] p. 3.

1853 March 25, "Store to Let" p. 3.

1854 April 7, "Drs. Crandall & Clapp" p. 1.

1864 March 22, "Prohibitory Law" p. 2.

1864 August 9, "Real Estate" p. 2.

1865 August 25, "Livery Stable" p. 2.

1868 February 19, "Growth of Burlington: Amount of Building in 1867" p. 4.

1869 January 19, "License was granted to George N. Spear . . ." p. 3.

1870 April 4, "To Rent" [John Enright] p. 1.

1870 August 1, 'House to Let' [Charles P. Button] p. 2.  
 1870 August 13, "A Bee Hive" p. 3.  
 1871 January 24, "City of Burlington" p. 3.  
 1872 May 11, "Death of Lyman E. Smith" p. 3.  
 1872 August 27, "Died" p. 2.  
 1873 August 15, "Valuable Real Estate For Sale" p. 1.  
 1873 October 7, "The late George Barrows . . ." p. 3.  
 1876 October 4, "Licenses" p. 3.  
 1876 October 30, "Judge Tyler . . ." p. 3.  
 1876 November 24, "Hard Times" p. 3.  
 1878 April 9, "City of Burlington / Licenses" p. 3.  
 1878 June 26, "Fire" p. 3.  
 1879 March 27, "Death of Gen. Joseph Hatch" p. 3.  
 1882 January 3, "Fire" p. 3.  
 1882 June 2, "Wedding Bells" p. 4.  
 1883 November 23, "In Re. Button" p. 2.  
 1886 August 10, "A Notable Vermonter" p. 1.  
 1887 April 8, "Pearl Street House" p. 8.  
 1888 October 11, "To Rent . . . No. 3 George Street" p. 2.  
 1889 June 4, "City and Vicinity" p. 8.  
 1890 December 5, "Transfers of Realty" p. 5.  
 1892 May 13, "The death of William Mead . . ." p. 8.  
 1893 November 7, "Municipal Legislation" p. 5.  
 1895 June 18, "Early Burlington" p. 6.  
 1896 November 13, "Death of John Enright, Sr" p. 6.  
 1897 July 23, "Thomas Dunn Dead" p. 5.  
 1901 February 25, "Six Horses Suffocated" p. 5.  
 1901 May 11, "The Dwyer Hack company have moved . . ." p. 8.  
 1902 March 11, "Bright Woman Gone" p. 5.  
 1902 June 16, "Chester Hildreth Dead" p. 5.  
 1902 September 30, "Ira P. Russell . . ." p. 6.  
 1903 April 9, "New Business Block." p. 5.  
 1903 April 11, "Mrs. T. F. Ahern of George Street . . ." p. 5.  
 1904 November 7, "Socrates Beach Dead" p. 6.  
 1904 November 17, "Notice Mrs. Lucy K. Sweeney . . ." p. 5.  
 1907 October 24, "Death of Morillo Noyes" p. 6.  
 1907 February 26, "Mrs. Bridget Dowd . . ." p. 12.  
 1908 April 30, "City and Vicinity" p. 12.  
 1908 August 19, "The suit of William B. Lund, executor . . ." p. 12.  
 1905 October 28, "Died" (Geo. F. Meade) p. 7.  
 1908 January 25, "Killed on Railroad" p. 8.  
 1908 January 28, "The Late F.A. McCaffrey" p. 8.  
 1911 December 2, "Mrs. Ira P. Russell" p. 8.  
 1911 December 9, "To Rent . . . George H. Kinsley [agent]" p. 15.  
 1913 September 10, "A Cathedral Wedding" p. 7.  
 1916 August 24, "Mrs. Catherine Dunn" p. 5.  
 1919 February 22, "Obituary: Edward Dwyer" p. 8.



- 1921 July 15, "Auto Storage" p. 14.
- 1921 October 28, "Dead Storage" p. 14.
- 1923 June 9, "Historic Places in City of Burlington" p. 11.
- 1924 December 5, "Public Bequests in Dr. Lund's Will" p. 7.
- 1926 February 17, "Early Morning Fire at 76 Pearl Street" p. 1.
- 1926 May 11, "Mrs. Mary Gleason" p. 8.
- 1931 August 5, "Obituary" p. 7.
- 1933 March 6, "John J. Enright Dies After Long Illness" p. 9.
- 1933 November 8, "Martin Meagher" p. 7.
- 1934 November 29, "Ira P. Russell" p. 2.
- 1935 March 29, "Thomas P. Redmond" p. 11.
- 1936 July 29, "Local Briefs" p. 16.
- 1936 November 20, "Fire and Water Do Some Damage" p. 10.
- 1938 April 26, "Local Briefs: Fire Starts in Rubbish" p. 9.
- 1938 October 31, "Fire Traps Two Women in Apartment" p. 16.
- 1946 October 25, "Deaths" p. 13.
- 1949 July 14, "Louis Izzo Dies; Was Grocer Here For Last 27 Years" p. 13.
- 1954 August 2, "Elm Tree falls on George" p. 3.
- 1955 April 27, "Parking Comm. OK's Izzo Lot" p. 11.
- 1955 June 4, "Mrs. Izzo Buys Pearl St. Block Occupied by Store" p. 11.
- 1957 May 4, "Former Stage Coach Road House Being Torn Down" p. 7.
- 1958 June 30, "Classified" p. 16.
- 1964 December 19, "Mrs. Victoria Bove Dies at 74" p. 13.
- 1968 August 15, "City Has Just One Old Tavern Left" p. 17.
- 1970 October 30, "New Quarters" [Employment Security Building #59-63 Pearl] p. 17.
- 1971 February 27, "Where Social Security Building Will Go" p. 11.
- 1971 July 6, "New Social Security Building Awaits Funds" p. 15.
- 1971 August 26, "Demolition" p. 25.
- 1972 January 18, "Nearing Completion" p. 15.
- 1991 December 7, "50 years is a lot of meatballs" p. 47.
- 1997 October 25, "Fiore Louis 'Babe' Bove" p. 14.
- 2001 January 3, "Bove proposes housing project" p. 11.
- 2001 December 3, "City apartments stir conflict" p. 1.

*Burlington Weekly Free Press (Burlington, Vermont)*

- 1836 September 23, "Notice" p. 4.
- 1840 April 3, "New Store" p. 4.
- 1843 April 14, "Assignee's Sale in Bankruptcy" p. 3.
- 1843 August 4, "Allen T. Beach's Estate" p. 3.
- 1843 November 17, "Married" p. 3.
- 1851 July 25, "Legal Notice: Fletcher vs. Smith & Noyes et al." p. 3.
- 1860 January 27, "For Sale" p. 3.
- 1867 October 4, "Mr. Henry Stanton" p. 2.
- 1887 April 29, "United States Marshal . . ." p. 5.
- 1899 March 30, "Thomas Redmond has purchased . . ." p. 5.
- 1899 October 26, "Death of George W. Fisk" p. 8.
- 1903 October 29, "Married in Shelburne" p. 5.

- 1909 September 30, "Death of Mrs. Cornelia P. [sic] Fisk" p. 4.  
 1915 June 17, "That Year With A Summerless Summer" p. 8.

Carleton, Hiram

- 1903 *Genealogical and Family History of the State of Vermont: A Record of the Achievements of Her People in the Making of a Commonwealth and the Founding of a Nation*. Vol. II. Lewis Publishing Company, New York, New York.

Castleton Medical College

- 1845 *Thirty-Fourth Circular of Castleton Medical College Being a Catalogue of the Officers of the College and Class of the Autumnal Session of 1845: And Announcement of the Spring Session of 1846*. Knickerbocker Office, Albany, New York.

Chicago Legal News (Chicago, Illinois)

- 1910 January 8, "Obituary" p. 177.

Cleveland, Edmund J. and Horace G. Cleveland

- 1899 *The Genealogy of the Cleveland and Cleaveland Families: An Attempt to Trace, in Both the Male and Female Lines, the Posterity of Moses Cleveland and of Alexander Cleveland; With Numerous Biographical Sketches and Containing Ancestries of Many of the Husbands and Wives; Also a Bibliography of the Cleveland Family and a Genealogical Account of Edward Winn of Woburn, and of Other Winn Families*. Case Lockwood & Brainard Co., Hartford, Connecticut.

Child, Hamilton

- 1882 *Gazetteer and Business Directory of Chittenden County, Vermont for 1882-1883*. Journal Office, Syracuse, New York.

Gregory, John

- 1878 *Centennial Proceedings and Historical Incidents of Early Settlers of Northfield, VT., With Biographical Sketches of Prominent Businessmen Who Have Been and Are Now Residents of the Town*. Argus and Patriot Book and Job Printing House, Montpelier, Vermont.

Heitman, Francis B.

- 1903 *Historical Register and Dictionary of the United States Army From its Organization September 29, 1789 to March 2, 1903*. Vol. I. Government Printing Office, Washington DC.

Herrick, Jedediah and Lucius C. Herrick

- 1885 *Herrick Genealogy: A Genealogical Register of the Name and Family of Herrick From the settlement of Henerie Hericke, in Salem, Massachusetts, 1629 to 1846*. Privately Printed, Columbus, Ohio.

Hopkins, G.M.

- 1890 *Map of the City of Burlington, Vermont*. G.M. Hopkins, Philadelphia, Pennsylvania.

Johnson, John

- 1832 *Burlington, Land in Court Case, A.T. Beach vs. Malachai [sic] Corning*. Manuscript on file: John Johnson Collection, Maps and Surveys, Carton 5, Folder 119; Special Collections, Bailey-Howe Library, University of Vermont, Burlington, Vermont.
- 1833 *Village of Burlington, Vermont*. Endicott & Sweett, New York, New York.
- 1841 *Burlington, Lands of Moore Russell et al. Along Pearl Street*. Manuscript on file: John Johnson Collection, Maps and Surveys, Carton 5, Folder 193; Special Collections, Bailey-Howe Library, University of Vermont, Burlington, Vermont.
- n.d.(a) *Burlington, Property of Allen T. Beach, Pearl Street*. Manuscript on file: John Johnson Collection, Maps and Surveys, Carton 6, Folder 13; Special Collections, Bailey-Howe Library, University of Vermont, Burlington, Vermont.
- n.d.(b) *Burlington, Property of Malachai [sic] Corning*. Manuscript on file: John Johnson Collection, Maps and Surveys, Carton 6, Folder 46; Special Collections, Bailey-Howe Library, University of Vermont, Burlington, Vermont.
- n.d.(c) *Burlington, Property of John Kendrick et. al. Pearl and Lafayette Streets*. Manuscript on file: John Johnson Collection, Maps and Surveys, Carton 6, Folder 89; Special Collections, Bailey-Howe Library, University of Vermont, Burlington, Vermont.
- n.d.(d) *Burlington, Property of Michael Prendergast, Lafayette and Pearl Streets*. Manuscript on file: John Johnson Collection, Maps and Surveys, Carton 6, Folder 156; Special Collections, Bailey-Howe Library, University of Vermont, Burlington, Vermont.

Manning, H.A.

- Various Years. *Manning's Burlington & Winooski Directory*. H.A. Manning Company Springfield, Massachusetts.

Marsh, Dwight W.

- 1895 *Marsh Genealogy: Giving Several Thousand Descendants of John Marsh of Hartford, Ct., 1636-1895: Also Including Some Account of English Marshes and a Sketch of the Marsh Family Association of America*. Marsh Family Association, Press of Carpenter and Morehouse, Amherst, Massachusetts.

Massachusetts Compiled Marriages 1633-1850

- Various Years. *Massachusetts Compiled Marriages 1633-1850*. Database on-line. Ancestry.com Operations Inc. Provo, Utah. *Ancestry.com*. [www.http://ancestry.com](http://ancestry.com) : 2005. Original data: Dodd, Jordan, Liahona Research (comp.) Massachusetts Marriages 1633-1850. Family History Library, Salt Lake City, Utah.

Massachusetts Town and Vital Records 1620-1988

- Various Years. *Massachusetts Town and Vital Records 1620-1988*. Database and Digital



Image. Ancestry.com Operations Inc. Provo, Utah. *Ancestry.com*.  
[www.http://ancestry.com](http://ancestry.com) : 2011. Original data: Town and City Clerks of  
Massachusetts / Holbrook Research Institute.

Meilbek, E.

1877 *Birds Eye View of Burlington, Vermont*. J.J. Stoner, Madison, Wisconsin.

*Middlebury Register* (Middlebury, Vermont)

1875 March 16, "LB Platt and RH Hoyt have . . ." p. 3.

National Park Service, United States Department of the Interior (NPS)

1984 *The Preservation of Historic Pigmented Structural Glass (Vitrolite and Carrara Glass)*. Technical Preservation Services: Preservation Brief 12.

2008 *Historic and Architectural Resources of Burlington, Vermont: The Evolution of Worker Housing, 1827 – 1956*. National Register of Historic Places Multiple Property Documentation Form. Form prepared by Deborah Noble Associates, May 2008.

*National Standard* (Middlebury, Vermont)

1817 March 26, "Williston" [Direct Tax] p. 4.

Ogden, H.G. and F.D. Granger

1872 *U.S. Coast Guard Survey, Burlington, Vermont*. Special Collections, Bailey-Howe Library, University of Vermont, Burlington.

Pierce, Frederick Clifton

1896 *Fiske and Fisk Family: Being the Record of the Descendants of Symond Fiske, Lord of the Manor of Stadhaugh, Suffolk County, England, from the time of Henry IV, to Date, Including all the American Members of the Family*. Published by the author, Press of W.B. Conkey Company, Chicago, Illinois.

Pitkin, A. P.

1887 *Pitkin Family of America: A Genealogy of the Descendants of William Pitkin, The Progenitor of the Family in this Country, From His Arrival from England in 1659-1886*. Published by Author, Hartford, Connecticut.

Presdee and Edwards

1853 *Map of Burlington, Vermont*. Presdee & Edwards, New York, New York.

Sanborn Mapping and Publishing Company

1869 *Fire Insurance Map, Burlington, Vermont*. Sanborn Mapping and Publishing Company, Pelham, New York.

1885 *Fire Insurance Map, Burlington, Vermont*. Sanborn Mapping and Publishing Company, Pelham, New York.

1889 *Fire Insurance Map, Burlington, Vermont*. Sanborn Mapping and Publishing Company, Pelham, New York.

- 1894 *Fire Insurance Map, Burlington, Vermont.* Sanborn Mapping and Publishing Company, Pelham, New York.
- 1900 *Fire Insurance Map, Burlington, Vermont.* Sanborn Mapping and Publishing Company, Pelham, New York.
- 1906 *Fire Insurance Map, Burlington, Vermont.* Sanborn Mapping and Publishing Company, Pelham, New York.
- 1912 *Fire Insurance Map, Burlington, Vermont.* Sanborn Mapping and Publishing Company, Pelham, New York.
- 1919 *Fire Insurance Map, Burlington, Vermont.* Sanborn Mapping and Publishing Company, Pelham, New York.
- 1926 *Fire Insurance Map, Burlington, Vermont.* Sanborn Mapping and Publishing Company, Pelham, New York.
- 1938 *Fire Insurance Map, Burlington, Vermont.* Sanborn Mapping and Publishing Company, Pelham, New York.
- 1942 *Fire Insurance Map, Burlington, Vermont.* Sanborn Mapping and Publishing Company, Pelham, New York.
- 1950 *Fire Insurance Map, Burlington, Vermont.* Revised 1942 map. Sanborn Mapping and Publishing Company, Pelham, New York.
- 1960 *Fire Insurance Map, Burlington, Vermont.* Revised 1942 map (ca. 1960). Sanborn Mapping and Publishing Company, Pelham, New York.
- 1978 *Fire Insurance Map, Burlington, Vermont.* Sanborn Mapping and Publishing Company, Pelham, New York.

*St. Albans Daily Messenger* (St. Albans, Vermont)

- 1858 November 18, "Death" p. 3.
- 1878 June 27, "An old building in Burlington . . ." p. 3.
- 1901 March 18, "Charles Pomeroy Button" p. 2.

*Semi-Weekly Eagle* (Brattleboro, Vermont)

- 1848 February 25, "The store belonging to . . ." p. 3.

Thompson, Zadock

- 1842 *History of Vermont: Natural, Civil, and Statistical.* Published by the Author, Chauncey Goodrich, Burlington, Vermont.

U.S. Census Bureau [U.S. Census]

- 1790 United States Federal Population Census. Database and Digital Image. Ancestry.com Operations Inc. Provo, Utah. *Ancestry.com*. [www.http://ancestry.com](http://ancestry.com) : 2010. Original data: National Archives Microfilm Publication M637.
- 1800 United States Federal Census. Database and Digital Image. Ancestry.com Operations Inc. Provo, Utah. *Ancestry.com*. [www.http://ancestry.com](http://ancestry.com) : 2011. From National Archives microfilm publication M32.
- 1810 United States Federal Census. Database and Digital Image. Ancestry.com Operations Inc. Provo, Utah. *Ancestry.com*. [www.http://ancestry.com](http://ancestry.com) : 2011. From National Archives microfilm publication M252.

- 1820 United States Federal Census. Database and Digital Image. Ancestry.com Operations Inc. Provo, Utah. *Ancestry.com*. [www.http://ancestry.com](http://ancestry.com) : 2011. From National Archives microfilm publication M33.
- 1830 United States Federal Census. Database and Digital Image. Ancestry.com Operations Inc. Provo, Utah. *Ancestry.com*. [www.http://ancestry.com](http://ancestry.com) : 2011. From National Archives microfilm publication M19.
- 1840 United States Federal Census. Database and Digital Image. Ancestry.com Operations Inc. Provo, Utah. *Ancestry.com*. [www.http://ancestry.com](http://ancestry.com) : 2011. From National Archives microfilm publication M704.
- 1850 United States Federal Census. Database and Digital Image. Ancestry.com Operations Inc. Provo, Utah. *Ancestry.com*. [www.http://ancestry.com](http://ancestry.com) : 2011. From National Archives microfilm publication M432.
- 1860 United States Federal Census. Database and Digital Image. Ancestry.com Operations Inc. Provo, Utah. *Ancestry.com*. [www.http://ancestry.com](http://ancestry.com) : 2011. From National Archives microfilm publication M653.
- 1870 United States Federal Census. Database and Digital Image. Ancestry.com Operations Inc. Provo, Utah. *Ancestry.com*. [www.http://ancestry.com](http://ancestry.com) : 2011. From National Archives microfilm publication M593.
- 1880 United States Federal Census. Database and Digital Image. Ancestry.com Operations Inc. Provo, Utah. *Ancestry.com*. [www.http://ancestry.com](http://ancestry.com) : 2011. From National Archives microfilm publication T9.
- 1900 United States Federal Census. Database and Digital Image. Ancestry.com Operations Inc. Provo, Utah. *Ancestry.com*. [www.http://ancestry.com](http://ancestry.com) : 2011. From National Archives microfilm publication T623.
- 1910 United States Federal Census. Database and Digital Image. Ancestry.com Operations Inc. Provo, Utah. *Ancestry.com*. [www.http://ancestry.com](http://ancestry.com) : 2011. From National Archives microfilm publication T624.

#### United States Department of State

- 1830 *A Register of the Officers and Agents, Civil, Military, and naval In the Service of the United States on the 30<sup>th</sup> of September 1829 Together with the Names, Force and Condition of all the Ships and Vessels Belonging to the United States and When and Where Built.* William A. Davis, Washington D.C.

#### United States House of Representatives

- 1821 *Journal of the House of Representatives of the United States: Being the First Session of the Seventeenth Congress Begun and Held at the City of Washington December 3, 1821.* Gales & Seaton, Washington DC.

#### United States Military and Naval Academies

- Various Years. *United States Military and Naval Academies, Cadet Records and Applications 1805-1908.* Database and Digital Image. Ancestry.com Operations Inc. Provo, Utah. *Ancestry.com*. [www.http://ancestry.com](http://ancestry.com) : 2008. Original Data: U.S. Military Academy Cadet Application Papers 1805-1866, Records of the Adjutant General's Office 1780s-1917, Record Group 94, National Archives Microfilm Publication M688, National Archives Washington DC. U.S. Naval Academy Registers of Delinquencies 1846-1850, 1853-1882 and Academic and



Conduct Records of Cadets 1881-1908, 1846-1908, Records of the US Naval Academy Record Group 405 National Archives Publication M991 National Archives Washington DC. Military Academy Registers, 1867-1894, Records of the Adjutant General's Office 1780s-1917, Record Group 94, National Archives Microfilm Publication M2061, National Archives Washington DC. Register of Cadet Applications 1819-67, Records of the Adjutant General's Office 1780s-1917, Record Group 94, National Archives Microfilm Publication M2037, National Archives Washington DC.

United States Pension Bureau

- n.d. *War of 1812 Pension and Bounty-Land Warrant Application Files*: Record for Dolly / Malachi Corning (W#5344; Bounty Land Warrant #8903). Digital Images. *Fold 3.com*. [www.http://fold3.com](http://fold3.com) : 2011. From: United States National Archives Record Group #15, National Archives, Washington, DC.

Vermont Division for Historic Preservation (VTDHP)

- 1996 *Historic Sites & Structures Surveys: 30-32 North Champlain Street*. Form prepared by Melissa Cotton, May 1996. Stamped, "Listed on State Register, VT ACHP: 11/21/06".
- 1978 *Historic Sites & Structures Surveys: George Street, Burlington, Vermont*. Forms prepared by C. Richard Morsbach, 6/22/1978. Stamped, "Listed on State Register, VT ACHP: 11/22/93".
- 1978 *Historic Sites & Structures Surveys: Monroe Street, Burlington, Vermont*. Forms prepared by C. Richard Morsbach, June/July 1978. Stamped, "Listed on State Register, VT ACHP: 11/22/93".
- 1978 *Historic Sites & Structures Surveys: 24 North Champlain Street*. Form prepared by C. Richard Morsbach, 6/19/1978. Stamped, "Listed on State Register, VT ACHP: 11/22/93".
- 1977 *Historic Sites & Structures Surveys: 62 Pearl*. Location listed as 68 Pearl Street. Form prepared by Adele Cramer, 6/14/1977. Stamped, "Listed on State Register, VT ACHP: 11/22/93".
- 1977 *Historic Sites & Structures Surveys: 71-73 Pearl*. Form prepared by Clark Schoettle, 6/15/1977. Stamped, "Listed on State Register, VT ACHP: 11/22/93".
- 1977 *Historic Sites & Structures Surveys: 77-A83 Pearl*. Form prepared by Clark Schoettle, 6/15/1977. Stamped, "Listed on State Register, VT ACHP: 11/22/93".

United States Secretary of the Treasury

- 1856 *Report of the Secretary of the Treasury on the State of the Finances For the Year Ending June 30, 1856*. House of Representatives, 34<sup>th</sup> Congress, 3<sup>rd</sup> Session, Ex. Doc. No. 2. Cornelius Wendell Printer, Washington, DC.

*Vermont Centinel* (Burlington, Vermont)

- 1842 June 10, "Died" p. 3.

*Vermont Daily Transcript* (St. Albans, Vermont)

- 1869 January 16, "Obituary" p. 2.

#### Vermont House of Representatives

- 1836 *Journal of the House of Representatives of the State of Vermont At Their Session Begun and Holden At Montpelier in the County of Washington on Thursday October 13, 1838.* The American Office, Middlebury, Vermont.

#### Vermont Secretary of State

- Various years. Vermont Death Records 1909-2008. Database and Digital Images. Ancestry.com Operations Inc. Provo, Utah. *Ancestry.com*.  
[www.http://ancestry.com](http://ancestry.com) : 2011. From Microfilmed original documents of the Vermont Secretary of State, Montpelier, Vermont.
- Various years. Vermont Vital Records 1720-1908. Database and Digital Images. Ancestry.com Operations Inc. Provo, Utah. *Ancestry.com*.  
[www.http://ancestry.com](http://ancestry.com) : 2011. From Microfilmed original documents of the Vermont Secretary of State, Montpelier, Vermont.

#### *Vermont Watchman and State Journal* (Montpelier, Vermont)

- 1837 May 2, "Dissolution" p 4.  
1910 January 13, "Big Burlington Fire" p. 3.

#### Vermont Wills and Probate Records 1749-1999

- 1830 Estate of Stephen Keys (Champlain New York / Burlington, Vermont) (ca. 1830). Chittenden County Probate Court Records, Estate Files, Box 7; Files #781-799. Accessed online. Database and Digital Images. Ancestry.com Operations Inc. Provo, Utah. *Ancestry.com*. [www.http://ancestry.com](http://ancestry.com) : 2011. From Microfilmed original documents of the Chittenden County Probate Court as preserved by the Vermont Secretary of State, Montpelier, Vermont.
- 1847 Estate of Malachi Corning (Burlington) (ca. 1847). Chittenden County Probate Court Records, Estate Files, Box 12; Files #1301-1325. Accessed online. Database and Digital Images. Ancestry.com Operations Inc. Provo, Utah. *Ancestry.com*. [www.http://ancestry.com](http://ancestry.com) : 2011. From Microfilmed original documents of the Chittenden County Probate Court as preserved by the Vermont Secretary of State, Montpelier, Vermont.
- 1892 Estate of William Mead (Burlington) (ca. 1892). Chittenden County Probate Court Records, Estate Files, Box 34; Files #5444-5465. Accessed online. Database and Digital Images. Ancestry.com Operations Inc. Provo, Utah. *Ancestry.com*. [www.http://ancestry.com](http://ancestry.com) : 2011. From Microfilmed original documents of the Chittenden County Probate Court as preserved by the Vermont Secretary of State, Montpelier, Vermont.
- 1909 Estate of Cornelia P. Fisk (Burlington) (ca. 1909). Chittenden County Probate Court Records, Estate Files, Box 46; Files #7911-7935. Accessed online. Database and Digital Images. Ancestry.com Operations Inc. Provo, Utah. *Ancestry.com*. [www.http://ancestry.com](http://ancestry.com) : 2011. From Microfilmed original documents of the Chittenden County Probate Court as preserved by the Vermont Secretary of State, Montpelier, Vermont.

Wainwright, C.

1862 *The Village of Burlington, Vermont.* Burlington Free Press Office, Burlington, Vermont.

Walling, H.F.

1857 *Map of Chittenden County, Vermont.* Baker & Tilden, New York, New York.

Young, Ammi B.

1830 *Plan of Burlington Village.* Pendleton, New York, New York.



## **APPENDIX I: SUZANNE JAMELE REPORT**

**3 George Street, Proposed Demolition and New Construction  
Burlington, Vermont**

Prepared for:  
Rick Bove  
and  
Scott & Partners Architects  
20 Main Street Essex Junction, VT 005452

Prepared by:  
Suzanne Jamele  
Historic Preservation Consultant  
1 High Street  
Plainfield, Vermont 05667

September 2012

### **Introduction**

This report will provide preliminary comments on the proposed demolition of the buildings at 3 and 13 George Street and construction of a new building and parking on the site. The undertaking is in a design review district in the City of Burlington. The Burlington Design Review Advisory Board will review the project and make a determination on whether to grant a certificate of appropriateness for the project. The City's review applies to all buildings and sites in the city that are listed, or eligible for listing on the State or National Registers of Historic Places.

Project review consists of evaluating the project's potential impacts to historic buildings and structures, historic districts, historic landscapes and settings, and known or potential archeological resources.

This report identifies historic resources within the proposed project's Area of Potential Effect (APE), the geographic area within which the project may cause changes to the character or use of the historic properties, that are listed on or appear to be eligible for listing on the State or National Register of Historic Places. The report also provides a preliminary comments on the proposed project. A site visit was conducted by the consultant, along with the owner, Rick Bove and architect John Alden of Scott & Partners Architects on August 6, 2012, at which time photographs were taken. File review to identify sites in the project area was undertaken on August 2, 2012 at the Vermont Division for Historic Preservation in Montpelier, VT. Research was conducted at the Vermont Historical Society Library in Barre, and the State Library in Montpelier.

### **Background- Pearl Street Context**

Pearl Street is one of Burlington's oldest streets; laid out as a critical connection between the settlement at Burlington Bay and the mills at Winooski Falls, constructed by Ira Allen. Around 1790, the area at the foot of King Street developed as the focus of the city's first commercial activity. Commerce along Lake Champlain grew and heavy over-land traffic travelled east from the Lake. Originally this route led up to Courthouse Square, onto Church Street and then turned east up Pearl Street until it reached Winooski Falls. The upper portion of Pearl Street developed as the primary business district in the community until roughly 1820. The Federal style dwellings, that stand along Pearl Street from Winooski Avenue to the University, were the homes of the businessmen and merchants. By the 1830s the boom in lake commerce shifted the commercial area to the waterfront.

The lower portion of Pearl Street initially developed in the Battery Park area as an important military post during and after the War of 1812. This consisted of fortifications and a campground that was established on the north side of Pearl Street. In 1827 the city's first large manufacturing facility, the Champlain Glass Factory, was established at the foot of Pearl Street. A wharf, buildings and transportation infrastructure were constructed to support the operation. The company developed the areas around lower Pearl Street, constructing worker housing near the factory. The streets west and north of Champlain Street were laid out as well, including Charles and George Streets. As this portion of the city developed it became known as "Glassville", and contained modest homes that were constructed to house glass factory



employees. The company folded in 1848 but it had established lower Pearl Street as a commercial and working class neighborhood.

By the 1850s, Burlington had experienced an economic depression. Rampant clear-cutting had decimated the nearby timber supply which crippled the city's wholesale lumber industry. In response, the city's businessmen invested in the lakefront, building wharfs, manufacturing facilities and transportation infrastructure. In 1849, Vermont's first railroad opened linking Burlington to New York City and Boston, opening up new markets. These efforts lead to an economic revival fueled by importing rough lumber from Canada, processing it into a variety of finished products including chair stick, venetian blinds, wash boards and wagon axels. The material left the city by boat and train bound for national and international markets.

The historic buildings that remain on lower Pearl Street today, are largely second generation construction that date from the mid-19<sup>th</sup> century and represent middle class residential construction.

In 1865 the city incorporated and made municipal improvements. This, coupled with the lumber boom, lead to rapid growth of residential neighborhoods. The development of new neighborhoods around lower Pearl Street after the Civil War led to the demand for nearby stores. The proximity of Church Street made lower Pearl Street more and more an extension of the downtown business district. The area became characterized by a mixture of residential and commercial activity. Modest wood-frame or brick buildings housed living quarters and local shops that included grocers, barbers, tin shops, and furniture shops. These neighborhoods developed into ethnically diverse settlements housing French, Lebanese and primarily Italian immigrants.


As the 20<sup>th</sup> century progressed, talk of an economic revival in the city center increased. By 1955 a formal study was undertaken targeting the neighborhoods bounded on the north by Pearl Street, on the east by Pine Street, on the south by College Street, and on the west by properties fronting on the lake side of Battery Street. Known as *The Champlain Street Urban Renewal Project*, the area was considered a natural extension of the Church Street business district. Many of the residential buildings within this designated area were severely deteriorated. Wholesale demolition of the structures in this area began in 1966, an activity that was seen as a social and economic improvement program for the entire city. Entire blocks of homes, corner stores and other business were removed, including buildings dating from the early years of the 19<sup>th</sup> century. New structures including large apartment buildings, churches, and commercial buildings have been constructed in the ensuing years.

Today, upper Pearl Street, north of Church Street, is an historic district listed on the National Register. The area remains largely residential, although most of the 19<sup>th</sup> and early 20<sup>th</sup> century homes have been converted to apartment buildings. The streetscape maintains a continuity of building scale, lot size, and building setback. The lower portion of Pearl Street has lost much of its historic character, a result of Urban Renewal, fire, and increasing commercial pressure. The portion of the street south of Church Street is dominated by large modern structures that include:

3 George Street Redevelopment  
Burlington, Vermont  
Historic Resource Identification and Preliminary Project Assessment

- 1) Cathedral Church of St. Paul (1971/72) - a modern design with spartan architectural detail and smooth concrete and glass curtain walls.
  - 2) Three Cathedral Square (1977)- a ten story, flat roofed concrete and glass building containing senior housing.
  - 3) Champlain Apartments (1966/67)- a six story, flat roofed, concrete, steel and glass building containing senior housing.
  - 4) Vermont State Office Building (1968)- a large two-story, flat roofed, pedestal-shaped, concrete, brick and glass building setback from the street behind an associated plaza.
  - 5) Vermont Department of Employment and Training Building (1970) - another large, flat roofed, two-story, pedestal-shaped, brick and glass structure.
  - 6) Vermont District Courthouse (c.2005) - a very large, three-story brick and glass structure that occupies several city blocks at the corner of Pearl and St. Paul Streets.
  - 7) U.S. Federal Building and Burlington Post Office (1960)- A large eight story, flat roofed, building with alternating ribbons of windows and brick wrapping the building. The building is the eastern-most large scale newer building on lower Pearl Street. A large parking lot associated with the Federal Building rests at the corner of Pearl and George Streets, leaving a vacant space along the streetscape.
  - 8) Victoria Place (c. 2005)- Located at 76-90 Pearl Street, adjacent to the 3 George Street structure, this is a large, four-story, brick, mixed-use building with casement windows, and glass storefronts on the first floor. The building's massing is broken into six segments and the two end portions have mansard roofs with dormers. This building replaced historic structures at 82 and 86 Pearl.
- Scattered historic buildings remain amidst the large modern structures on the lower end of Pearl. They are as follows: 19<sup>th</sup> century mixed-use buildings on the south side of the street at #67 (brick, three story French Second Empire) and #77 (brick, three story, flat roofed) Pearl Street. On the north side of the street, #68 Pearl (Bove's Restaurant), and #s 10, 14, and 20 Pearl at the foot of Pearl Street, near Battery Park, all 1 ½ and 2 ½ story residential structures dating from the mid to late 19<sup>th</sup> century.

### 3 George Street

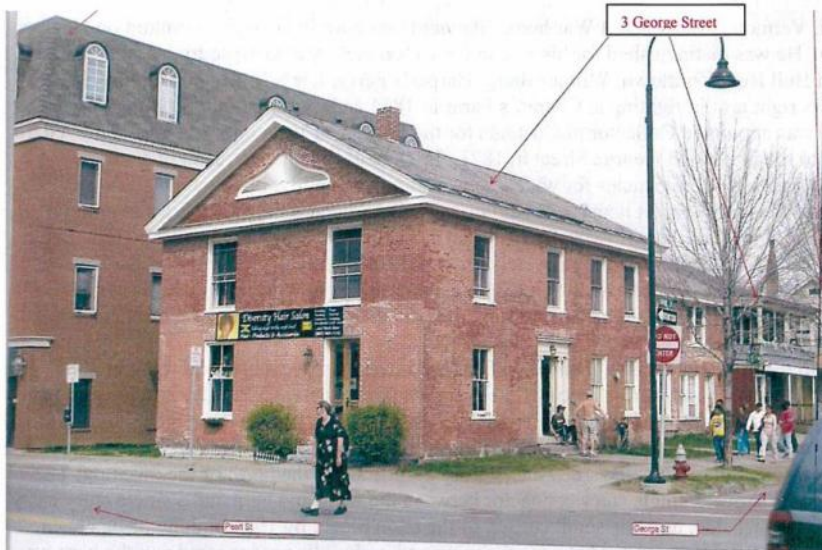

*South gable end facing Pearl Street with pediment and gable screen, and primary east façade facing George Street with elaborate central entry. Brick wing and cinder block addition are attached to the north end of the main block. Victoria Place stands immediately to the left of the building.*

**Date Built:** c. 1840

**Style:** Greek Revival

**Present Use:** commercial, residential

**Original Use:** dwelling

**Builder/Architect:** unknown, perhaps A.S. Pitkin

**Local, State or National Register Listings:** Not included in any inventories but treated as listed on the State Register during review of the proposed Victoria Place project in 2001.

#### **Brief History**

This building is reputed to have been built by D. A. S. Pitkin, who died here in 1853 at the age of 45. Based on the style of the building and the fact that Pitkin likely built it several years before his death, it is likely it was built in the 1840s. The main block and wing first appear on the 1853 Presdee and Edwards map of Burlington. It is very possible the house and wing were built at the same time or the wing was added soon thereafter. This map shows a porch across much of the front of the wing.

The house was sold by Dr. Pitkin's widow in 1861 at which time it included an acre of land, a brick woodshed (perhaps the wing) and a brick barn. The 1869 Beers map indicates the house



and its wing were both extant at that time and were occupied by C.P. Button. The house had several successive owners until 1871 when it was purchased for \$9,000 by General George Stannard, Vermont's noted Civil War hero. Stannard was born in Georgia, Vermont on October 20, 1820. He was distinguished for his role in the Union victory at Gettysburg, as well as in the battles of Bull Run, Yorktown, Williamsburg, Harper's Ferry, Lee's Mills and Golding's Farm. He lost his right arm in fighting at Chapin's Farm in 1864 and mustered out in June 1866. Stannard was appointed Collector of Customs for the District of Vermont in 1869 and moved his family into the house at 3 George Street in 1871. In 1872 he resigned, a result of a scandal involving financial discrepancies for which he was found not-guilty, but his reputation was tarnished. The George Street house was sold in 1873 and Stannard moved to Washington, DC where he lived until he died in 1886. He is buried at Lake View Cemetery in Burlington. Later residents included Eugene Lovell, a physician/surgeon who ran his practice out of the house in the 1880s. During the early decades of the 20th century the house was the home of several groups of single women who were widows, tailoresses, dressmakers and music teachers.

Changes to the building are documented on Sanborn Fire Insurance maps beginning in 1885. The 1885 map shows a porch across much of the wing similar to the 1853 Presdee and Edwards map, as well as an open, wood frame porch across the front (east) of the main block. Later Sanborn maps indicate that the porch was removed around 1940 while the wing's porch remained through the 1970s. By 1889 a two story barn stood to the north of the dwelling. The 1900 Sanborn shows a single story connector between the wing and barn and a single story entry porch on the west side, near the south corner, of the main block; by 1906 both items had been removed. In 1919 the connector between the wing and outbuilding reappeared and the barn was identified as a two-story shed. The 1926 Sanborn shows the only change to be the addition of a two-story porch across the west side of the main block. By 1942 the building had undergone a number of changes. The porch across the east side of the main block was removed, a single story porch had been added to the southeast corner of the main block's front elevation and a store occupied that corner of the building. A two-story porch spanned the rear elevation of the wing and both the main block and wing had been converted to apartments. The two-story shed had been replaced by a longer 1 ½ story auto house standing very close to the north wall of the wing. By 1950 the storefront space was gone, the auto house was renovated into apartments, with a two story porch added across the east elevation.

#### **Building Description**

The building at 3 George Street, is a c. 1840, brick, side-gabled, 2 ½ story, 4x2 bay, Greek Revival style dwelling with a 4 bay long brick wing, stepped down in height attached to the north end of the main block. Connected to the north end of the wing is a c. 1925, similar height, 2 bay long, rock-faced cinder block and wood framed gable roofed addition which has a two story, shed roofed porch across its front (east) elevation. This addition has faux brick, asphalt sheet siding on many of the exterior walls. The cinder block addition is roughly the same width, but half as long as the wing.



*Front (east) elevation of main block with molded cornice, jack arches, replacement windows on second floor, variety of bricks and mortar- some bricks with remnant paint, redstone foundation, ghosts of former additions.*

#### Main Block

The main block of the building sits on a mortared redstone foundation with an earthen floor. The building has a grey slate roof with a brick chimney on the ridge, offset to the south. The roof has a molded, boxed wood cornice which is pedimented on the south gable end of the main block and on the north end has cornice returns. This cornice was repaired/replaced with matching materials c. 1999

The brick walls of the main block and wing are laid in running bond and are unpainted but show evidence of having been painted in the past. There are numerous areas of replacement brick that do not match the original in color. Windows in the main block, and the two northernmost openings on the first floor on the back of the brick wing, have jack arches.

The four bay fenestration on the front elevation of the main block is irregularly placed. The elaborate central entry is flanked on the north side by two wood, double hung, two-over-two windows while only one is offset to the south on the other side of the door. On the second floor, windows are placed above the first floor windows and door. Vinyl two-over-two, double hung



sash with flat muntins have replaced the wooden two-over-two windows on the upper floor. The south elevation of the main block has two windows on the second floor and on the first floor a window in the western bay and double leafed, wood, glass and panel door in the eastern bay. The windows on this elevation are wood, double hung, two-over-two sash. Above the second floor windows there is a delicate ogee-shaped gable vent resting in the pediment. On the west elevation, windows in the main block are a mix of standard wood two-over-two double hung sash and smaller, newer, wood two-over-two double hung windows that lack lintels. Much of the north elevation is encompassed by the attached brick wing. A former opening on the first floor northeast corner has been bricked up. A square six pane window rests in the north gable peak.



*Rear (west) side of main block and wing and south side of cinder block addition. Redstone foundation, smaller added windows, ghosts of former porches visible. Note proximity of east wall of Victoria Place on far right.*

The main block's front elevation is highlighted by an elaborate central entry that contains a three inch thick, six-panel door. The six recessed panels have delicately carved leaf-and-tongue moldings. The door has narrow, three-quarter length sidelights above paneled bases. The door



3 George Street Redevelopment  
Burlington, Vermont  
Historic Resource Identification and Preliminary Project Assessment

and sidelights are recessed. Freestanding fluted Ionic columns stand on either side of the front door and support a full entablature with dentils along the cornice. Fluted pilasters frame the side of the recessed entry area and also support the entablature. Above the entablature is a rectangular brick lintel. The recessed entryway has a granite stoop.




Interior

The interior of the main block is divided into two units on the first floor on either side of an enclosed central staircase that retains little historic fabric. The second floor contains one apartment. The southern first floor unit is a commercial space that was not accessible during the site visit. The residential unit on the first floor contains peaked lintels over the front windows and heavy molded cornices over the doors. Other trim is wide and molded. On the second floor the south side rooms have heavy peaked lintels over the windows and doors and wide molded trim. A wide opening separates the front (southeast) room from the adjoining room that faces south. This opening also has a heavy peaked lintel and wide molded trim. The central, north-south hallway and rear facing windows have simple wide board trim. The front room on the northeast corner has narrow molded trim on walls and windows.

3 George Street Redevelopment  
 Burlington, Vermont  
 Historic Resource Identification and Preliminary Project Assessment



*Molded cornices over doors and trim on first floor.*

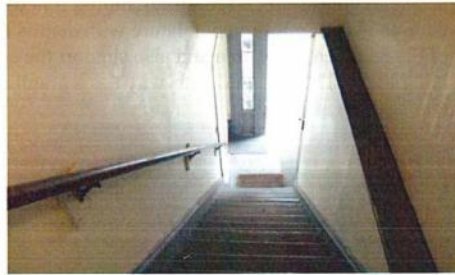

*Enclosed central stair hall leading from front entry to second floor.*



*Second floor trim includes peaked window and door lintels and wide molded trim.*



*Wide opening between rooms on south end of second floor- peaked lintel and wide molded trim.*

#### Brick Wing

This irregularly fenestrated, four bay long, 1 ½ story, gable roofed structure is attached to the north end of the main block. It rests on a stone, brick and concrete block foundation and has a slate roof with a molded cornice and centered ridge chimney.



*East side of wing facing George Street. Replacement windows on second floor, ghost of former porch below second floor windows, replacement bricks and mortar evident in various locations.*

On the east-facing front elevation, doors rest in the first and fourth bays with paired, double hung, two-over-two wood windows in the second and third bays. Windows have wood sills and there are no lintels over the windows or doors. Two sets of paired, vinyl two-over-two double hung windows, set close to the eaves, light the second floor. The ghost of a former single story porch remains on the first floor brick. The southern entry opens to a simple, enclosed staircase to the second floor which contains a single apartment with simple trim. The northern door enters into a squalid first floor apartment also with simple trim.



*Second floor front windows with simple trim typical of trim in wing.*



3 George Street Redevelopment  
Burlington, Vermont  
Historic Resource Identification and Preliminary Project Assessment



*Enclosed staircase to second floor of wing with simple trim.*

The rear (west) elevation of the wing contains a mix of wooden two-over-two double hung sash, both full length and newer shorter ones, as well as a blind second floor opening, and a rear entry. The entry and one first floor window have jack arches.



The simpler treatment of interior trim and lack of exterior window lintels reflect the more utilitarian use of this portion of the building.

#### Northern Addition



*Looking southwest at front and north end of cinder block addition. Front and upper floor have asphalt sheet siding. Porch has wood shingle half wall on second floor and is supported by steel posts. Victoria Place rises above the building.*

This c. 1925, 1 ½ story, gable roofed, two bay wide and two bay deep addition, attaches to the north end of the brick wing. The addition has a shed roofed, full-width, one bay deep projection off the western, rear elevation. A shed roofed, two-story porch spans the front elevation and is supported by slender steel posts. The upper level has a shingle half-wall. The rock-faced cinder block and wood frame addition has faux brick asphalt sheet siding over much of the exterior walls. There is an asphalt shingle roof with a cornice composed of plain trim with narrow crown molding. A cinder block chimney rises on the west roof slope of the cinder block addition as well as in the northeast corner. There is a masonry foundation.

Projecting from the front elevation, but sheltered under the front porch, is a door entering into an enclosed stairhall to the second floor. The front elevation has doors in the first bay with a pair of windows in the second bay on both floors. On the northern end wall there are single windows in the first bay and a pair in the second bay on both floors. On the west rear wall there are two windows on each floor set one above the other; however, the window in the first bay on both floors has been boarded up. All windows are one-over-one. Finishes on the interior are plain.

3 George Street Redevelopment  
Burlington, Vermont  
Historic Resource Identification and Preliminary Project Assessment



*Looking east from parking lot behind Victoria Place at rear wall of cinder block addition and rear wall of wing.*

Setting

The area immediately surrounding a building, its site, as well as the surrounding neighborhood, contribute to the character and significance of a building. Over the years, the area surrounding this building has changed, adversely affecting the building's relationship with the street and neighborhood. The rearmost, c. 1925 addition has increased occupancy but altered the setting of the building by removing open space at the rear of the original building. The west side yard has been largely encompassed by portions of the larger Victoria Place structure and its associated parking, leaving a narrow grass strip between them and 3 George. The many large new buildings and parking lots constructed on Pearl Street have left the building standing as a smaller-scale, 19<sup>th</sup> century remnant in a late-20<sup>th</sup> and early 21<sup>st</sup> century streetscape. The new Victoria Place building immediately to 3 George Street's west, dwarfs the subject house and further diminishes its place in the landscape.



3 George Street Redevelopment  
Burlington, Vermont  
Historic Resource Identification and Preliminary Project Assessment



*Looking northeast across Pearl Street at Victoria Place (left) and 3 George Street (right).*



*Looking north across Pearl Street at Victoria Place and 3 George Street.*

3 George Street Redevelopment  
 Burlington, Vermont  
 Historic Resource Identification and Preliminary Project Assessment



*Looking southwest across George Street at 3 George Street with Victoria Place rising over the top of the roofline.*

The lower end of George Street, immediately across from #3, is largely encompassed by a parking lot used by the Post Office and other vehicles associated with the Federal Building on Pearl Street. Behind #3, the west side of George Street retains regularly spaced 1 ½ story mid-19<sup>th</sup> century wood frame and brick dwellings.




*Looking from 3 George across George Street and east on Pearl Street with Federal Building and its parking lot on left and large new building on the corner of St. Paul Street on the right.*



### Condition

The overall condition of the building, ell and addition is fair to poor, largely due to issues related to framing and related structural deficiencies. The main block and wing are wood framed with brick exterior walls and the northern addition is all wood framed.

Foundation- The foundation is in fair condition and is constructed of mortared stone whose mortar has deteriorated or has been lost in many locations, largely a result of backsplash from the roof drip line and groundwater. There are areas of the foundation wall that are loose or partially collapsed. The basement floor is earthen with no vapor barrier and there is evidence of excessive moisture. The timber support posts rest on the dirt floor without proper footings and the moisture has led to deterioration and rot in the posts. Additional jack posts have been installed to add extra support but do not have permanent footings and are deteriorating. The settling of these support posts has led to sloping floors in the apartments. The moisture in the basement has led to some deterioration of the timber first floor framing.

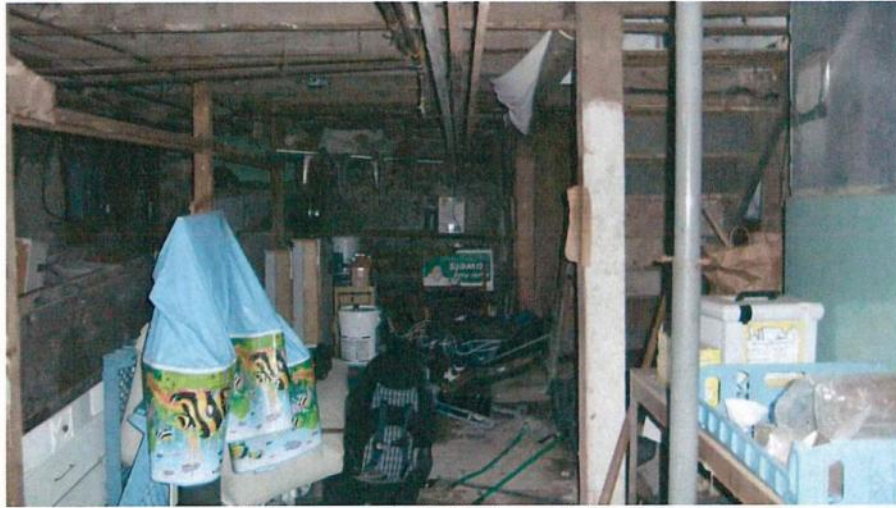

*Timber posts and added jack posts in basement.*

The foundation needs repointing, repair of the loose or partially collapsed areas of the walls, installation of new cast in-place concrete footings for existing or new posts, and a cast in-place concrete floor slab with vapor barrier. The exterior of the foundation should be repaired as necessary and waterproofed with a protective barrier and collection system around the perimeter of the building.





*Detail of foundation exterior with missing mortar.*

**First Floor Framing-** The first floor framing consists of sawn timber joists, purlins and beams that are in fair condition and are supported by timber posts. The posts and footings, as described in the foundation section, are in poor condition as a result of excessive moisture. The deteriorated posts have led to sagging in floors throughout the building.



*Repairs to first floor framing in basement.*

The floor framing needs reinforcement in order to meet the current Code required for liveload capacity. This is likely to consist of sistering floor joists with new timbers, reinforcing or replacing existing timber support beams, and installing additional support posts on new footings. Some of the existing timber frame connections have partially separated and will need to be reinforced. Any rot will need to be addressed and may require replacing timber posts in the basement and possible sill repair or replacement in some areas.

#### Second Floor Framing-

Sloping floors throughout the second floor are likely related to the excessive settling of supports and footings in the basement. The second floor framing needs reinforcing and leveling of the floors.

#### Roof Framing-

The roof is supported by a traditional timber frame rafter system. There are several deficiencies including no ridge beam or board at the peak, lack of sufficient collar ties to prevent lateral deflection of the framing under snow loads, and numerous struts and supports transfer roof loads to the second floor ceiling/attic floor joists which has overstressed some ceiling joists leading to a large crack in the ceiling of the upstairs apartment.



*Attic of main block showing roof rafters and brick at gable end on far right.*

The roof will need substantial roof framing reinforcement in order to meet the current Code for snow load capacity. This would involve installing additional timber rafters with collar ties throughout the attic, along with new timber blocking, bridging or a continuous ridge boards at the peak.

Exterior brick walls- The condition of the brick walls varies but overall they are in fair to poor condition. The brick does not match in color, and likely material or hardness, in many areas of the building, indicating numerous repair efforts. The mortar is missing or very deteriorated in a number of areas, and does not match the original in others. Many bricks have flaking remnants of paint. Various areas of the walls need repointing and replacement of inappropriate brick as necessary.

3 George Street Redevelopment  
Burlington, Vermont  
Historic Resource Identification and Preliminary Project Assessment



*Northeast corner of main block with inappropriate brick and mortar replacement, loss of mortar in foundation.*

Northern addition- The southeast corner of the addition has excessive rot with direct exposure of the wall cavity to weather, insects, rodents, etc. At this location the foundation is at finished grade allowing moisture to penetrate the walls. The asphalt sheet siding has failed in many places and is missing in some spots leaving the siding exposed to the weather. Trim has not been painted. This portion of the building has been poorly maintained and in very poor condition.



*Looking north at south end of addition*



*Looking northeast at rear wall of addition.*



Trim- The gable vent, cornices and doorways into the main block were repaired with matching materials and painted in the early 2000s as mitigation for the construction of Victoria Place. These components of the main block are in good condition.

Windows- These are a mix of older wood, 2/2 double hung full-length sash, replacement 2/2 vinyl double hung windows, smaller, newer 2/2 wood double hung sash, and some 1/1 windows. Many need repair or replacement. Doors to the wing and addition need repair or replacement.

### **Significance**

The house and brick wing at 3 George Street appear eligible for the State and National Register under Criteria A and C for its local significance in both architecture and history. The building is significant as an example of mid-19<sup>th</sup> century development on Pearl Street. Architecturally, the building retains elements of the Greek Revival style including the pedimented gable end and ogee gable screen, jack arches, the entrance with sidelights, denticular entablature and framing Ionic columns, as well as the three inch thick six panel front door carved with leaf-and-tongue panel moldings, heavy interior window and door lintels, and molded trim. The house is a former residence of General George Stannard, an important figure in Vermont history. However, this building, his home in 1871/72, is of less significance than the house associated with his Civil War years and immediate return.

The building's setting has been altered due to the loss of most of the surrounding historic neighborhood on Pearl Street, and construction of very large, modern structures in their place. The northernmost addition, which dates to c. 1925, while more than 50 years old, does not relate to the building's mid-late 19<sup>th</sup> century period of significance, and therefore is not a significant component of the property.

### 13 George Street



*Looking northwest at front (east) and south elevations. The building retains its original form, bay windows, slate roof and paired gable windows. Replacement materials include a new pressure treated wood porch, vinyl siding and vinyl windows.*

**Date Built:** c. 1880

**Style:** Queen Anne

**Present Use:** residential

**Original Use:** dwelling

**Builder/Architect:** unknown

**Local, State or National Register Listings:** Not included in any inventories. George Street is listed on the State Register of Historic Places starting at street number 23. This listing could be expanded to include the properties at 13 and 19.

#### **Brief History**

George Street developed in the 1840s-1860s providing housing for employees of the Champlain Glass Company, and later for workers employed in the booming waterfront industries. Most buildings on this short street date from this period. The house at #13 is later infill constructed on what had been an open lot.

This building does not appear on the 1869 Beers map of Burlington but is extant by the time of the 1885 Sanborn map. At that time it was a single family dwelling consisting of a 1 ½ story, gable front main block with a 1 ½ story cross gable on the south elevation. There was a small single story addition across the rear of the main block and another at the southwest intersection of the cross gable and rear portion of the main block. A narrow, single story porch rested at the

southeast intersection of the cross gable and main block, sheltering the front entry in to the south side of the main block. This porch spanned only half the width of the cross gable. By 1900, the small rear addition had been removed. By 1919, a narrower and deeper single story addition had been constructed on the rear elevation that only spanned half the rear wall of the main block. The 1942 Sanborn map shows the first floor bay windows on the front elevation and cross gable for the first time. However, these windows are typical of the c. 1880 construction date and the building's Queen Anne style and likely were always there but just not included on the Sanborn maps until this period. Also in 1942, the front porch had been enlarged so that it was the full width of the cross gable. The building continued to appear as a single family dwelling on the 1950 Sanborn map.

This building has largely served as a single family residence for working class families, originally of Irish descent. In 1900 the house was the home of several single female members of the McCaffrey family: Mrs. Catherine McCaffrey, widow of James, Agnes a stenographer, Helen, a saleslady on Church Street, and Kitty, a stenographer at City Hall. By 1920 the house was owned by James Gleeson, a superintendent at the Venetian Blind Company. In 1943 it was owned by Charles Cassidy, an insurance agent.

#### **Building Description**

This building is a c. 1880, Queen Anne style single family dwelling, now converted to apartments, consisting of a 1 ½ story, east facing, gable front main block with a 1 ½ story cross gable on the south side elevation. There is a small, single story addition across the rear of the main block with a one bay wide second story gable roofed addition above it. There is another small, single story, gable roofed addition at the southwest intersection of the cross gable and rear portion of the main block. A new open, gable roofed, single story porch stands at the southeast intersection of the cross gable and main block, sheltering the front entry into the south side of the main block. This porch is similar in size to a the c. 1940 porch that replaced an original, narrower one. The current porch has unpainted simple posts, spindle railing, and vertical board skirt.



*Looking north at rear additions and slate roof of main block.*





*Looking west at front (east) and north sides, with vinyl windows and attic windows at eaves.*

The building has a mortared stone foundation and slate roof with a decorative band of scalloped slates. Bay windows with narrow sash over vertical board bases rest on the first floor of the east and south gable end walls. Above them are narrow paired windows with peaked lintels. Windows on the first floor of the main block all have peaked lintels and on the north side there are four attic windows tucked under the eaves. Windows are all 1/1 double hung vinyl replacement sash. A multi-pane window rests under the eaves above the front porch at the intersection of the main block and cross gable. This window lights an interior stair hall. A brick chimney rises near this roofline intersection and another exterior brick wall chimney rises at the back of the rearmost addition. The building has vinyl siding, including the peaked lintels over the windows. The rear additions have asphalt shingle roofs.

#### **Setting**

The building is set close to the sidewalk, one lot in from the intersection of George and Pearl Streets. A parking lot associated with the nearby Federal Building is across George Street. Immediately to the north and south of the building are paved driveways and adjacent buildings. There is almost no yard. The house is the first of a number of mid-late 19<sup>th</sup> century single family, mostly gable front dwellings evenly spaced and set back along George Street, a short residential road.

3 George Street Redevelopment  
Burlington, Vermont  
Historic Resource Identification and Preliminary Project Assessment



*Looking north at the west side of George Street. At right is #19, next door neighbor of #13.*

**Condition**

The house has recently been renovated, including the slate roof. Most of the building's materials are largely non-historic except for the slate roof and stone foundation. The interior has recently been renovated and has all new finishes including sheetrock walls and flat trim. No significant interior features remain.



*Interior of 13 George with sheetrock walls and flat trim.*



### **Significance**

This building is a contributing structure in the George Street neighborhood. The house appears to be in-fill on George Street, a residential area that developed in the years immediately before and after the Civil War. Most of the earlier houses are three bay wide, gable front, 1 ½ story rectangular sidehall plan houses built between 1840 and 1860 in the Greek Revival style. This house is a different form and style suggesting it was built at during a later period of growth in the city. While it has lost significant amounts of historic fabric, specifically the clapboard siding, wood double hung windows, and front porch, and interior finishes, it retains characteristics typical of small late 19<sup>th</sup> century Queen Anne style dwellings constructed in the working class neighborhoods of Burlington. These include: the 1 ½ story, cross gable form and massing with bay windows on the west and south gable ends, along with narrow paired windows in the gables and decorative slate roof with band of scalloped shingles. The George Street neighborhood is listed on the State Register and is eligible for the National Register under criteria A and C for its local significance in both architecture and history.

### **Proposed Project**

The proposed project will involve new construction on the sites of the buildings at 3 and 13 George Street. The preferred alternative is to remove the two existing structures and construct a mixed-use, 24,000 square foot building that is four stories (55 feet maximum height) on the 3 George Street lot and 3 stories- a parking deck plus two stories above (35 feet maximum height) on the 13 George Street parcel. The massing will be broken into differing sections with alternating brick veneer and cement board siding. Rooflines will vary in height and have a mix of precast cornices, raised seam metal roofing, and an asphalt shingled mansard. The portion of the building on the corner of George and Pearl, will have storefront windows on the first floor that will house three commercial units. Twenty residential units will be located in the remainder of the first floor and in the upper floors. Parking will be behind the building and underneath the northernmost section of the structure. The new building's setback will be similar to nearby buildings and the height and massing will be similar in scale to the newer structures on Pearl Street. It will be much larger than the small dwellings on George Street; however, the site's primary visual focus is from Pearl Street. The proposed design to break the new building's massing into smaller visual units, and to step it down in height along George Street, will help serve as a transition to the smaller scale buildings on George Street.

The current design for the proposed new building is very similar to that of the adjacent Victoria Place and will not significantly alter the character of lower Pearl Street as most of the smaller scale historic buildings no longer remain. The new building will be similar in scale and massing to the more recent construction along this portion of the street. The two remaining historic mixed use buildings across Pearl Street are three and four stories tall. Currently the upper floors of Victoria Place loom over the roofline of 3 George Street when viewed from the east on Pearl Street or from George Street. The proposed design's break in roof lines and massing, including the lower three story height of the northern part of the building will help transition the new construction on the street corner to the residential nature of the rest of George Street and therefore will not have an undue adverse effect on this historic neighborhood.

The new building is designed with a nod to traditional mixed-use commercial buildings, referencing common design elements found in the city. These include "storefront" areas on the



first floor of some portions of the building, cornices and beltcourses that separate the first floor commercial spaces from the upper residential floors, lintels over regularly spaced windows, and heavy roof cornices. As in traditional mixed-use buildings, the first floor, particularly on the Pearl/George Street corner is characterized by openness, transparency and pedestrian accessibility. The mid-section use of the mansard roof references a common roof form in the city. The mix of siding materials helps to emphasize the stepped down form of the building, decreasing in height along George Street. The combination of recesses and projections and the different sized segments of the building break up the massing, give depth to the building, and provide a transition from the large scale buildings along Pearl Street, to the smaller residential building on George Street. The project proposes to incorporate the decorative Greek Revival doorway on the 3 George Street building into the new structure, using it as the entrance to the first doorway opening on the George Street façade, roughly in the same location as the current building.

Prior to construction of the adjacent Victoria Place project, two historic buildings at 82 and 86 Pearl Street were removed. These buildings were listed on the State Register of Historic Places in 1977 but as part of the project review in 2001, were determined to be no longer eligible for the Register due to severe loss of historic integrity. As part of the local and Act 250 reviews, mitigation for the loss of the buildings required rehabilitation of the house at 3 George Street in a manner that met *The Secretary of the Interior's Standards for Rehabilitation*. This work involved removal of nonhistoric additions on the south and west elevations, removal of blacktop along the George Street side of the building, repair of wood 2/2 double hung windows, repair of exterior brick and trim, including the cornice. This work was completed, although the building now has replacement vinyl windows on the second floor and areas of inappropriate brick replacement and re-pointing using bricks and mortar that don't match in color and likely composition and hardness. The south elevation and was restored and the cornice and front entry were repaired/replaced and painted with matching materials.

3 George Street remains as a visual reminder of the residential nature of 19<sup>th</sup> century lower Pearl Street. However, with the increased commercial pressure on this portion of Pearl Street, located just one block south of Church Street, and the volume of very large new buildings that have been constructed in the vicinity, the subject building's integrity of setting, feeling and association have been lost. Most of the historic buildings along the western end of Pearl Street are gone and the area has been a focus of large-scale new construction. The historic Champlain Street neighborhoods are also gone, changing the lower Pearl Street corridor to a largely commercial area.

The question of whether to remove an historic building and replace it with a new building is a serious one not to be taken lightly. This requires consideration of each building's condition, use, potential, and value. The building at 3 George is presently challenged to provide well maintained, clean and efficient residential and commercial units. Due to the amount of work that would be required to rehab this building and create a cost-effective contemporary use, the associated costs are substantial and the return on investment not reasonable.

The proposed new construction would provide needed housing and commercial space, both of which will reinforce the neighborhood's historic pattern of mixed business and residential use.

The number of housing units the new building would provide is far greater than what would be available in a rehabbed structure, which currently has six apartments. The new building will strengthen the existing nearby downtown and continue the focus of growth and redevelopment along lower Pearl Street in the city's downtown core. On-going growth of the central city, and the extensive repairs needed to stabilize this building and replace inappropriate materials added to the building in the past, combine to justify the proposed undertaking.

Given the existing building's distinctive architectural features, the design of the new building should be developed to provide visual interest along the streetscape- both in design and materials. It should also recognize the smaller scale, 19<sup>th</sup> century residential buildings that neighbor the lot on George Street and ensure that the new structure is compatible and does not loom over them.

As required under the city's Comprehensive Development Ordinance, prior to removal of the building at 3 George Street, a 36 CFR 61 qualified architectural historian should record document the building in accordance with the applicable standards of the Historic American Building Survey (HABS) which often can be the Vermont Division for Historic Preservation's *Photographic Documentation Requirements for Historic Structures*. Recorded materials should be archived at the University of Vermont's Bailey Howe Library's Special Collections and at the Burlington Public Library.

Removal of the building at 13 George Street affects a piece of the neighborhood's late 19<sup>th</sup> century residential past. However, because of the many replacement materials, there are many examples around the city that are much more intact. While its removal is adverse, construction on this lot of the rear portion of the new structure, stepped down in height, will provide transition from the larger structures on Pearl Street to the smaller scale dwellings on George Street. Like the building at 3 George, this dwelling should be documented prior to demolition in accordance with the applicable standards of the Historic American Building Survey (HABS) which often can be the Vermont Division for Historic Preservation's *Photographic Documentation Requirements for Historic Structures*.

### Summary

3 George Street remain as a visual reminder of the residential nature of 19<sup>th</sup> century lower Pearl Street and neighboring George Street. However, the changing nature of lower Pearl Street, with its focus on large-scale new development, has significantly altered the building's integrity of setting, feeling and association. The many large new buildings and parking lots constructed on Pearl Street have left the building standing as a smaller-scale, 19<sup>th</sup> century remnant in a late-20<sup>th</sup> and early 21<sup>st</sup> century streetscape. The new Victoria Place building immediately to 3 George Street's west, dwarfs the subject house and further diminishes its place in the landscape. Pearl Street has become a focus of growth and new development adjacent to the commercial downtown along Church Street. This, coupled with the costs associated with structural and other repairs needed at 3 George, makes the proposal to replace the building with a contemporary structure that continues the neighborhood's historic pattern of mixed commercial and residential use, appropriate.

### Bibliography

- Austin, Paul. *The Bove Project, 76-90 Pearl Street/#3 George Street*. February 2, 2001.
- Beers, F. W. *Atlas of Chittenden County, Vermont*. New York: F.W. Beers, A.D. Ellis and G.G. Soule, 1869.
- Blow, David J. *Historic Guide to Burlington Neighborhoods*. Lilian Baker Carlisle, editor. Burlington, VT: Chittenden County Historical Society, 1991. 3 volumes.
- Burlington and Winooski, Vermont Directory*. H.A. Manning Co., Springfield, MA: 1914-1943.
- Burlington City Directory, including a Business Directory and Directory of Winooski*. L. P. Waite & Co, Publishers. Burlington, VT: The Free Press Association, 1890-1903.
- "*Fire Insurance Maps of Burlington, Vermont*". Pelham, NY: Sanborn Map Company, Inc. 1885-1950..
- Hopkins, G. M. *Map of the City of Burlington Vermont from official Records, Private Plans and Actual Surveys*. Philadelphia: Hopkins 1890.
- Johnson, John. *Village of Burlington, Vermont*. 1833.
- Meilbek, *Birdseye View of Burlington, Vermont and Winooski, Vermont*.
- Presdee and Edwards. *Map of Burlington*. New York: Presdee & Edwards, 1853.
- Vermont Division for Historic Preservation. "*Vermont Historic Sites and Structures Survey: Burlington*", 1977.



## **APPENDIX II: ENVIRONMENTAL PREDICTIVE MODEL FORM**

VERMONT DIVISION FOR HISTORIC PRESERVATION  
**Environmental Predictive Model for Locating Precontact Archeological Sites**

Project Name Pearl Street and George Street Lofts County CH Town Burlington  
DHP No. \_\_\_\_\_ Map No. \_\_\_\_\_ Staff Init. \_\_\_\_\_ Date Dec. 12, 2016  
Additional Information \_\_\_\_\_

| Environmental Variable                                               | Proximity  | Value | Assigned Score |
|----------------------------------------------------------------------|------------|-------|----------------|
| <b>A. RIVERS and STREAMS (EXISTING or RELICT):</b>                   |            |       |                |
| 1) Distance to River or Permanent Stream (measured from top of bank) | 0- 90 m    | 12    | <u>0</u>       |
|                                                                      | 90- 180 m  | 6     |                |
| 2) Distance to Intermittent Stream                                   | 0- 90 m    | 8     | <u>0</u>       |
|                                                                      | 90-180 m   | 4     |                |
| 3) Confluence of River/River or River/Stream                         | 0-90 m     | 12    | <u>0</u>       |
|                                                                      | 90 -180 m  | 6     |                |
| 4) Confluence of Intermittent Streams                                | 0 - 90 m   | 8     | <u>0</u>       |
|                                                                      | 90 - 180 m | 4     |                |
| 5) Falls or Rapids                                                   | 0 - 90 m   | 8     | <u>0</u>       |
|                                                                      | 90 - 180 m | 4     |                |
| 6) Head of Draw                                                      | 0 - 90 m   | 8     | <u>0</u>       |
|                                                                      | 90 - 180 m | 4     |                |
| 7) Major Floodplain/Alluvial Terrace                                 |            | 32    | <u>0</u>       |
| 8) Knoll or swamp island                                             |            | 32    | <u>0</u>       |
| 9) Stable Riverine Island                                            |            | 32    | <u>0</u>       |
| <b>B. LAKES and PONDS (EXISTING or RELICT):</b>                      |            |       |                |
| 10) Distance to Pond or Lake                                         | 0- 90 m    | 12    | <u>0</u>       |
|                                                                      | 90 -180 m  | 6     |                |
| 11) Confluence of River or Stream                                    | 0-90 m     | 12    | <u>0</u>       |
|                                                                      | 90 -180 m  | 6     |                |
| 12) Lake Cove/Peninsula/Head of Bay                                  |            | 12    | <u>0</u>       |
| <b>C. WETLANDS:</b>                                                  |            |       |                |
| 13) Distance to Wetland (wetland > one acre in size)                 | 0- 90 m    | 12    | <u>0</u>       |
|                                                                      | 90 -180 m  | 6     |                |
| 14) Knoll or swamp island                                            |            | 32    | <u>0</u>       |
| <b>D. VALLEY EDGE and GLACIAL LAND FORMS:</b>                        |            |       |                |
| 15) High elevated landform such as Knoll Top/Ridge Crest/ Promontory |            | 12    | <u>0</u>       |
| 16) Valley edge features such as Kame/Outwash Terrace**              |            | 12    | <u>0</u>       |

-over-

May 23 ,2002

|   |            |      |                        |
|---|------------|------|------------------------|
| 17) Marine/Lake Delta Complex**   |            | 12   | <u>12</u>              |
| 18) Champlain Sea or Glacial Lake Shore Line**   |            | 32   | <u>0</u>               |
| <b>E. OTHER ENVIRONMENTAL FACTORS:</b>   |            |      |                        |
| 19) Caves /Rockshelters   |            | 32   | <u>0</u>               |
| 20) <input type="checkbox"/> Natural Travel Corridor<br><input type="checkbox"/> Sole or important access to another drainage<br><input type="checkbox"/> Drainage divide                              |            | 12   | <u>0</u>               |
| 21) Existing or Relict Spring   | 0 – 90 m   | 8    | <u>0</u>               |
|   | 90 – 180 m | 4    |                        |
| 22) Potential or Apparent Prehistoric Quarry for stone procurement   | 0 – 180 m  | 32   | <u>0</u>               |
| 23) ) Special Environmental or Natural Area, such as Milton aquifer, mountain top, etc. (these may be historic or prehistoric sacred or traditional site locations and prehistoric site types as well) |            | 32   | <u>0</u>               |
| <b>F. OTHER HIGH SENSITIVITY FACTORS:</b>   |            |      |                        |
| 24) High Likelihood of Burials   |            | 32   | <u>0</u>               |
| 25) High Recorded Site Density   |            | 32   | <u>0</u>               |
| 26) High likelihood of containing significant site based on recorded or archival data or oral tradition                                                                                                |            | 32   | <u>0</u>               |
| <b>G. NEGATIVE FACTORS:</b>   |            |      |                        |
| 27) Excessive Slope (>15%) or Steep Erosional Slope (>20)   |            | - 32 | <u>0</u>               |
| 28) Previously disturbed land as evaluated by a qualified archeological professional or engineer based on coring, earlier as-built plans, or obvious surface evidence (such as a gravel pit)           |            | - 32 | <u>0</u>               |
| ** refer to 1970 Surficial Geological Map of Vermont   |            |      |                        |
|   |            |      | <b>Total Score: 12</b> |
| <b>Other Comments :</b>   |            |      |                        |
| <b>0- 31 = Archeologically Non- Sensitive</b><br><b>32+ = Archeologically Sensitive</b>   |            |      |                        |



# Building Envelope Commissioning Plan

206 West Newberry Road  
Bloomfield, CT 06002  
Tel: (860) 286-9171  
Fax: (860) 242-0236  
[www.bvhis.com](http://www.bvhis.com)



## Hotel Champlain

Burlington, VT

### BUILDING ENVELOPE COMMISSIONING PLAN

Prepared by BVH on 1/14/2019

# Building Envelope Commissioning Plan

206 West Newberry Road  
Bloomfield, CT 06002  
Tel: (860) 286-9171  
Fax: (860) 242-0236  
www.bvhis.com



The purpose of Building Enclosure Commissioning (BECx) is to provide a process for independent, third-party verification that the installed performance of the building exterior enclosure meets or exceeds the minimum performance requirements set forth by the contract documents for this project. The air, thermal, vapor and water leakage control systems will be commissioned to verify functionality, quality of installation and durability of the air, vapor, and water barrier systems.

The Building Envelope Commissioning plan (BECx plan) provides a roadmap for the commissioning process including what is to be commissioned, how it will be commissioned and documented, and responsibilities of the project team members in commissioning.

## **Abbreviations**

A/E - Architect/engineer

BECx - Building Enclosure Commissioning

BECxA - Building Enclosure Commissioning Agent

CM - Construction manager

COW - Clerk of the works

CxA - Commissioning agent over all commissioning activities

Owner - General term for the owner or the owner's representative

Subs - Envelope related subcontractors

# Building Envelope Commissioning Plan

206 West Newberry Road  
Bloomfield, CT 06002  
Tel: (860) 286-9171  
Fax: (860) 242-0236  
www.bvhis.com



## Overview of the BECx Process for Hotel Champlain

### 1. Design Phase

- a. Develop an Enclosure Commissioning Plan (BECx Plan) to identify the following
  - i. Related design phase requirements and activities
  - ii. Related construction phase requirements and activities
  - iii. Outline of building envelope testing
- b. Review Owner's Project Requirements (OPR) document for the enclosure including commissioning performance verification criteria.
- c. Review architect's Basis of Design (BoD) for the building envelope against the OPR and provide written comments.
- d. Perform a focused review of the design documents at 100% DD and 90% CD. Provide comments in a technical report to the owner and design team on the basis of thermal barrier, air barrier, durability, constructability, and cost.
- e. Participate in one enclosure design/document review meetings to assist in coordinating commissioning requirements and evaluating design proposals against defined performance criteria.

### 2. Construction Phase

- a. Plan and conduct an enclosure kick off meeting with the project team and enclosure related subcontractors and distribute minutes. We anticipate one (1) meeting on site for this task.
- b. Perform three (3) construction observation site visits to observe system installations and provide written field reports.
- c. Test selected envelope details at their "first instance" of construction with pressurized fog. This is a noninvasive process that can occur while construction is ongoing. We will provide a written report for each site visit. We anticipate three (3) site visits during construction or approximately twenty (20) first instance tests.
- d. Near the end of construction, conduct a pretest blower door by phone to divide the tasks for test preparation and ensure all parties understand the timing and process of the blower door test.
- e. Provide a whole building air tightness test (blower door test) when the building is substantially complete to confirm it has met the airtightness target. Testing will include infrared imaging (weather depending) to locate any significant locations of air leakage.



# Building Envelope Commissioning Plan

206 West Newberry Road  
Bloomfield, CT 06002  
Tel: (860) 286-9171  
Fax: (860) 242-0236  
[www.bvhis.com](http://www.bvhis.com)



## **Systems to Be Commissioned**

1. Roofs, including all penetrations, curbs, transitions, etc.
2. Exterior wall types and Overhangs (including the air barrier system, thermal barrier system, and water management systems)
3. Storefronts and Curtain Walls
4. Doors, Louvers
5. Sealants and Expansion Joints
6. Control Joints
7. Flashings, including all transitions, end-dams, etc.
8. Air and vapor barrier components of slab-on-grade
9. Interface conditions between each of the above listed elements

# Building Envelope Commissioning Plan

206 West Newberry Road  
Bloomfield, CT 06002  
Tel: (860) 286-9171  
Fax: (860) 242-0236  
www.bvhis.com



## **Building Enclosure Commissioning Team Roles and Responsibilities:**

| Project Phase | BECx Task                            | Description                                                     | Team Member        | Responsibility   |
|---------------|--------------------------------------|-----------------------------------------------------------------|--------------------|---|
| Design        | Review the BoD and OPR               | Peer review of the BoD and OPR                                  | BECxA              | -Review and provide comments on the architects BoD against the OPR                                                                              |
|               |                                      |                                                                 | Owner<br>A/E<br>CM | -Participate in a phone call meeting as necessary and provide input on the building envelope comments                                           |
| Design        | Building Envelope Commissioning Plan | Develop Building Enclosure Commissioning Plan                   | Owner              | -Review and approve Building Envelope Commissioning Plan.<br>-Provide comments to BECxA.                                                        |
|               |                                      |                                                                 | CM                 | -Review BECx Plan relative to CM and installing sub-contractor's roles and responsibilities.<br><br>-Provide comments to BECxA.                 |
|               |                                      |                                                                 | BECxA              | -Prepare Building Envelope Commissioning Plan and issue to Owner and architect.<br>-Incorporate comments into BECx Plan revisions as necessary. |
|               |                                      |                                                                 | A/E                | -Review BECx Plan relative to design team roles and responsibilities.<br><br>-Provide comments to Owner.                                        |
| Design        | Design Document Reviews              | Peer review of the 100% DD drawings and specifications for air, | BECxA              | -Review and provide comments on the DD drawings and specifications as they are issued                                                           |

# Building Envelope Commissioning Plan

206 West Newberry Road  
Bloomfield, CT 06002  
Tel: (860) 286-9171  
Fax: (860) 242-0236  
www.bvhis.com



|        |                               |   |                    |   |
|--------|-------------------------------|---|--------------------|---|
|        |                               | thermal, vapor, and moisture barrier continuity, and for possible construction sequencing conflicts                                                                   |                    | <ul style="list-style-type: none"> <li>-Provide comments in a technical report to the owner and design team and track open concerns in this document</li> <li>-Meet with architects following the review</li> </ul>   |
|        |                               |   | Owner<br>A/E<br>CM | <ul style="list-style-type: none"> <li>-Provide PDF electronic copies of the documents needed for review</li> <li>-Issue follow up responses to BECxA's comments in writing</li> <li>-Participate in meeting with the BECxA as necessary regarding comments and to finalize the actions on the comments.</li> </ul>                                                                      |
| Design | Construction Documents Review | Peer review of 90% CD drawings and specification for compliance with the design intent and Owner's Project Requirements. Back check the DD review against the 90% CDs | BECxA              | <ul style="list-style-type: none"> <li>-Review and provide comment on CD's related to the building enclosure for compliance with the design intent and Owner's Project Requirements.</li> <li>-Provide comments to Owner, A/E, and Contractor for review and consideration.</li> <li>-Track responses and outstanding concerns in same technical document as in the DD phase.</li> </ul> |
|        |                               |   | CxA                | -Review the design and identify design issues and/or conflicts that would present a problem for the total system commissioning.   |
|        |                               |   | Owner<br>A/E       | -Review, comment, and approve/disapprove BECxA review comments.   |



# Building Envelope Commissioning Plan

206 West Newberry Road  
Bloomfield, CT 06002  
Tel: (860) 286-9171  
Fax: (860) 242-0236  
www.bvhis.com



|              |                                    |   |          |   |
|--------------|------------------------------------|---|----------|---|
|              |                                    |   | CM       | -Please provide the necessary PDF electronic copies of the documents for the review   |
| Construction | Building Envelope Kick-off Meeting | Conduct initial Enclosure Kick-off meeting with the Owner, A/E, CM and Contractors. The purpose of the meeting will be to establish the purpose and proposed process for commissioning this facility in the construction and occupancy and operations phases of the project, to review the roles and responsibilities of each team member as specified in the Construction Documents and to review critical aspects of enclosure construction. | Owner    | -Attend pre-construction kick off meetings   |
|              |                                    |   | BECxA    | -Coordinate and chair pre-construction kick off meetings. Review commissioning responsibilities and personnel assignments and discuss items of significance that could affect progress as required by the specifications.<br>- Participate in commissioning meetings as appropriate throughout the construction phase. I anticipate 2 meetings in person and 2 by teleconference.<br><br>-Provide summary and schedule of laboratory and field quality control tests and inspections required by the Contract Documents to CM for incorporation into master schedule.<br><br>-Record and distribute meeting minutes. |
|              |                                    |   | A/E Subs | -Attend pre-construction kick-off meetings.   |

# Building Envelope Commissioning Plan

206 West Newberry Road  
Bloomfield, CT 06002  
Tel: (860) 286-9171  
Fax: (860) 242-0236  
www.bvhis.com



|              |                                  |                                                         |           |   |
|--------------|----------------------------------|---------------------------------------------------------|-----------|---|
|              |                                  |                                                         | CM Subs   | <p>-Schedule and invite participants to the pre-construction kick off meetings.</p> <p>-Incorporate building enclosure commissioning activities into Master Construction Schedule.</p> <p>-Attend pre-construction kick off meetings</p> |
|              |                                  |                                                         | TA        | <p>-Perform mock up tests including air tightness and water penetration and provide written reports for each test performed.</p>   |
|              |                                  |                                                         | Owner A/E | <p>-Participate in pre-construction mock-up coordination meetings.</p> <p>-Attend the construction and testing of the mock-up to observe progress at their discretion.</p> <p>-Accept/reject mockups.</p>                                |
|              |                                  |                                                         | Subs      | <p>-Attend the construction and testing of the mock-up to observe progress.</p>   |
| Construction | Building Enclosure Field Testing | Performance testing of installed air barrier assemblies | Owner A/E | <p>-Participate in field testing coordination meetings.</p> <p>-Attend the field testing to observe progress at their discretion.</p>   |

# Building Envelope Commissioning Plan

206 West Newberry Road  
Bloomfield, CT 06002  
Tel: (860) 286-9171  
Fax: (860) 242-0236  
www.bvhis.com



|  |  |  |       |   |
|--|--|--|-------|---|
|  |  |  | BECxA | -Perform ASTM E 1186 fog testing.<br>Approximately 20 assemblies over 3 visits.   |
|  |  |  | CM    | -Participate in field testing coordination meetings.<br><br>-Photo document envelope installations, store and submit photos to BECxA upon request.<br><br>-Provide lifts or staging and access as required to facilitate field tests.<br><br>-Provide corrective actions as directed by the project team to resolve outstanding issues. |
|  |  |  | Subs  | -Photo document installations, store and submit photos to BECxA upon request.<br><br>-Witness building enclosure field testing.<br><br>-Provide corrective actions as directed by the project team to resolve outstanding issues.   |



# Building Envelope Commissioning Plan

206 West Newberry Road  
Bloomfield, CT 06002  
Tel: (860) 286-9171  
Fax: (860) 242-0236  
www.bvhis.com



|              |                           |   |       |   |
|--------------|---------------------------|---|-------|---|
| Construction | Construction Observations | Conduct visits to the construction site to observe construction activities related to building enclosure components and systems general conformance with the contract documents, building enclosure design intent, and the manufacturer's installation requirements. | BECxA | <p>-Conduct three (3) Construction Observation visits to observe construction progress, system/component installation and general quality of construction. Document that work is being performed in compliance with the project specifications. Provide written reports.</p> <p>-Identify action items that requires a response, completion, corrective action, or additional work related to the building enclosure construction and assign action items to the proper party for remedial action.</p> <p>-Monitor and verify corrective actions.</p> |
|              |                           |   | COW   | <p>-In the course of other duties observe and document enclosure installation and general quality of construction. Notify BECxA as needed to verify that work is being performed in compliance with the project specifications.</p>   |
|              |                           |   | A/E   | <p>-Provide responses to items as needed.</p>   |

# Building Envelope Commissioning Plan

206 West Newberry Road  
Bloomfield, CT 06002  
Tel: (860) 286-9171  
Fax: (860) 242-0236  
www.bvhis.com



|              |                                       |   |           |   |
|--------------|---------------------------------------|---|-----------|---|
|              |                                       |   | CM        | <p>-Provide corrective actions as directed by the Issues Log to resolve outstanding issues.</p> <p>-Provide written responses to the issues log indicating the actions taken or not taken and referencing photos of the corrective action.</p> <p>-Issue periodic updates to the construction schedule every two weeks or less as appropriate. Schedule shall be used to notify BECx team of scheduled tests and milestone installation events.</p> |
|              |                                       |   | Subs      | <p>-Photo document installations, store and submit photos to BECxA upon request.</p> <p>-Provide corrective actions as directed by the Issues Log to resolve outstanding issues.</p> <p>-Submit corrective actions in writing to the CM for entry in the issues log.</p>   |
|              |                                       |   | Owner A/E | <p>-Participate in pretest coordination meetings.</p> <p>-Attend the blower door testing to observe at their discretion.</p>   |
| Construction | Building Enclosure Compliance Testing | Demonstrate the building meets the minimum air tightness performance specifications with a whole building blower door test. | BECxA     | -Lead pretest coordination meeting.   |

# Building Envelope Commissioning Plan

206 West Newberry Road  
Bloomfield, CT 06002  
Tel: (860) 286-9171  
Fax: (860) 242-0236  
www.bvhis.com



|  |                       |  |      |   |
|--|-----------------------|--|------|---|
|  | (Blower Door Testing) |  |      | <p>-Perform blower door testing and Infrared imaging as weather allows.</p> <p>-In a written report, identify action items that require a response, completion, corrective action, or additional work related to the building enclosure construction and assign action items to the proper party for remedial action.</p>                                                                                  |
|  |                       |  | CM   | <p>-Participate in pretest coordination meeting.</p> <p>-Provide temporary masking and/or demising walls as required to facilitate blower door tests.</p> <p>-Provide corrective actions as directed by the project team to resolve outstanding issues.</p> <p>-Provide written responses in the issues log indicating the actions taken or not taken and referencing photos of the corrective action.</p> |
|  |                       |  | Subs | <p>-Respond to items the blower door report to resolve issues affecting the building enclosure.</p>   |

## **Field Tests Required by the Enclosure Commissioning Plan:**

1. ASTM E779 - Standard Test Method for Determining Air Leakage Rate by Fan Pressurization.
2. ASTM E1186 - Standard Practices for Air Leakage Site Detection in Building Envelopes and Air Barrier Systems.



# Building Envelope Commissioning Plan

206 West Newberry Road  
Bloomfield, CT 06002  
Tel: (860) 286-9171  
Fax: (860) 242-0236  
www.bvhis.com



## **Tests That May be Required by the Project Specifications:**

These are tests that may be required on this project at the Owner's discretion.

1. ASTM C1193 - Appendix X1, Method A, Field-Applied Sealant Joint Hand Pull Tab.
2. ASTM E783 - Standard Test Method for Field Measurement of Air Leakage through Installed Exterior Windows and Doors.
3. ASTM E1105 - Standard Test Method for Field Determination of Water Penetration of Installed Exterior Windows, Skylights, Doors, and Curtain Walls, by Uniform or Cyclic Static Air Pressure Difference.
4. AAMA 503 - Voluntary Specification for Field Testing of Newly Installed Storefronts, Curtain Walls and Sloped Glazing Systems.
5. AAMA 501.2 - Quality Assurance and Diagnostic Water Leakage Field Check of Installed Storefronts, Curtain Walls, and Sloped Glazing Systems.
6. ASTM E783 - Standard Test Method for Field Measurement of Air Leakage through Installed Exterior Windows and Doors. (for air barrier assemblies)
7. ASTM D4541 - Standard Test Method for Pull-Off Strength of Coatings Using Portable Adhesion Testers

## **Required Enclosure Field Testing Scope and Responsibilities:**

- 1) 20 on-structure first installation tests per ASTM E1186 tests while construction is ongoing. These are quality assurance tests using pressurized fog and/or infrared imaging under pressure to check individual envelope details for air tightness at or near their first installation. This allows individual details to be evaluated for performance before they are replicated multiple times. The test results are visual and qualitative and used to identify the location and relative size of air leaks in a given detail. The following list indicates the types of details that will be tested and the number of tests each.

# Building Envelope Commissioning Plan



206 West Newberry Road  
Bloomfield, CT 06002  
Tel: (860) 286-9171  
Fax: (860) 242-0236  
[www.bvhis.com](http://www.bvhis.com)

**BVH**  
**integrated**  
**services**

- a) wall to roof at parapet in 2 directions
- b) wall to roof without parapet in 2 directions
- c) at a roof mechanical curb
- d) at overhang
- e) at floor over parking
- f) at wall to parking area
- g) at curtain wall and window rough openings
- h) at installed curtain wall and window
- i) wall to slab
- j) wall to foundation
- k) wall inside corner
- l) wall outside corner
- m) at wall expansion joints
- n) at expansion joint corners
- o) at door rough openings
- p) at installed doors
- q) Roles and Responsibilities:
  - i) BECxA is in close communication with the CM to determine when details are ready to test.
  - ii) The BECxA will provide temporary test enclosures and remove enclosures after testing.
  - iii) CM will provide manlifts, staging, ladders, and/or forklifts as needed to provide access to test areas.

# Building Envelope Commissioning Plan

206 West Newberry Road  
Bloomfield, CT 06002  
Tel: (860) 286-9171  
Fax: (860) 242-0236  
www.bvhis.com



- iv) BECxA will perform the tests. CM, and applicable subs will observe. A/E and Owner to observe at their discretion.
  - v) The BECxA will determine from the qualitative results if the tested detail is acceptable or if it needs corrective action and a retest at the contractor's expense.
  - vi) The BECxA will provide a written report of the test results to the owner and architect.
- 2) The building will be blower door tested per ASTM E779 once the air barrier is complete. Blower door testing provides a numeric value of air tightness in cubic feet per minute (CFM) for the whole building which is then normalized by dividing this value into the total above grade surface area of the building envelope. Whole building blower door testing must be performed when the building air barrier is continuous and complete and happens in the later stages of construction. Blower door tests require significant coordination in advance in order to obtain accurate results. The building will also be tested with infrared camera as weather conditions allow.
- a) Roles and Responsibilities:
- i) The BECxA will calculate the above grade surface area for the building prior to the pretest preparation meeting.
  - ii) The BECxA will conduct a pretest meeting with the CM, A/E, Owner, and HVAC representative at about 2 weeks prior to blower door testing to go over test protocols and test preparations.
  - iii) The BECxA will do the blower door test to obtain the whole building air leakage rate. If a building does not meet the air tightness specification the BECxA will use ASTM E1186 protocols to find the major air leakage locations.
  - iv) The CM will assist with the test preparations by masking intentional penetrations and/or building temporary partitions. Also, the CM will provide an HVAC professional to insure that all HVAC systems are properly shut down before testing and restarted after testing.
  - v) The BECxA will provide a written test report with blower door test results and any diagnostic findings.



# Building Envelope Commissioning Plan



206 West Newberry Road  
Bloomfield, CT 06002  
Tel: (860) 286-9171  
Fax: (860) 242-0236  
[www.bvhis.com](http://www.bvhis.com)

**BVH**  
**i**ntegrated  
**s**ervices

## Building Enclosure Commissioning Plan Acceptance

Accepted by:

Rick Bove - Owner

\_\_\_\_\_  
Signature

Jon Haehnel - BECx Commissioning Agent

\_\_\_\_\_  
Signature

\_\_\_\_\_  
Date

\_\_\_\_\_  
Date


# COMMISSIONING PLAN

FOR

Hotel Champlain  
Mechanical Systems &  
Controls

64 – 68 Pearl St  
Burlington, VT

Signed: \_\_\_\_\_ (Owner)

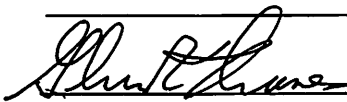 \_\_\_\_\_ (Cx Consultant)

Date: \_\_\_\_\_

Submitted by:

Thomas Engineering Associates, PC

PO Box 1420

Waitsfield, VT 0567

January 15, 2019

## **Table of Contents**

|                                         |    |
|-----------------------------------------|----|
| Summary .....                           | 3  |
| Commissioning Process Outline .....     | 4  |
| Overview of Commissioning Process ..... | 5  |
| Systems to be Commissioned .....        | 6  |
| Project Narrative .....                 | 7  |
| Team Members .....                      | 8  |
| Roles and Responsibilities.....         | 9  |
| Commissioning Process.....              | 11 |

### **Appendix**

Prefunctional testing for: (to be determined after design)

Functional Testing for: (to be determined after design)



## **Summary**

This Commissioning Plan provides the details for the implementation of the mechanical commissioning process as related to a new hotel project as required by the City of Burlington.

- This Commissioning Plan outlines and describes the commissioning process that will be used for this project.
- This plan identifies the specific members of the commissioning team.
- This plan describes and assigns the roles and responsibilities of each member of the Commissioning Team.
- This Commissioning Plan includes specific details required to implement the various commissioning activities.

This plan does not include the details of the required testing procedures; rather, it outlines the scope of responsibilities for development and application of the testing. Testing procedures and assignment of responsibilities shall be clearly presented in the project specifications. The entire mechanical commissioning process to be used for the hotel project is provided in outline form following this summary.

## **Commissioning Process Outline**

### **Design Phase**

1. Review of OPR and BOD documents
2. Periodic meetings with the design team
3. Review of design documents at design development and construction documents stages

### **Construction Phase**

1. Commissioning scope meetings are held.
2. Submitted Operation & Maintenance manual are reviewed.
3. Equipment submittals are reviewed in parallel with A/E
4. Pre-functional / Startup binders prepared by contractors.
5. Equipment needs incorporated into job schedule (e.g. a section of the building is to be conditioned on a specific date, then the commissioning of all the pieces and the system must be listed as a predecessor to that date.)
6. Commissioning activities are reviewed in the job progress meeting. Separate commissioning meetings are scheduled with contractors as needed.
7. Site observations are scheduled, focusing on pre-functional checklist.
8. Startup requests submitted by contractors.
9. Startups scheduled and witnessed as required.
10. Functional testing and verification procedures are developed and implemented as systems become ready for demonstration.

### **Acceptance Phase**

1. Execution of remaining functional tests.
2. Training and orientation of user personnel is scheduled and conducted.
3. Systems are accepted and warranty period begins.
4. Turnover meeting held to transition responsibility of building operation from Construction Management to Facilities Management.
5. Final summary report is issued.

## **Overview of Commissioning Process**

Commissioning (Cx) is a systematic process of ensuring that all building systems perform interactively according to the design intent and the owner's operational needs. This is achieved through a complete commissioning process initial design through the construction and acceptance phases, with actual verification of performance.

Commissioning activities during the construction phases are intended to achieve the following specific objectives:

- Ensure the various members of the commissioning team clearly understand their responsibilities in their commissioning roles.
- Ensure the applicable equipment and systems are installed properly and receive adequate prefunctional checkout.
- Verify and document proper performance of equipment and systems.
- Ensure that operation and maintenance documentation is provided for the continued management of the facility after the construction project is complete.
- Ensure proper training of operating personnel.



### **Systems to be Commissioned**

The following is a list of mechanical systems that will be commissioned. The project specific list of equipment to be commissioned will be included in the construction specifications. Major equipment associated with each system is identified. Commissioning of each system includes all major equipment, unless noted otherwise.

**HVAC Systems** – to be determined

**PLUMBING Systems** – Domestic hot water system

**DDC System**

## **Project Narrative**

Full description to be included as design is developed. Will be updated as the design is completed and finalized at the CD stage.

### Team Members

| Team Member                                        | Company                   | Contact Information                                                                   |
|----------------------------------------------------|---------------------------|---------------------------------------------------------------------------------------|
| Project Manager (PM)                               |                           |                                                                                       |
| Project Engineer (PE)                              |                           |                                                                                       |
| Commissioning Agent (CxA)<br>Glenn Thomas          | Thomas Engineering Assoc. | Glenn Thomas – <a href="mailto:glenn@tea-vt.com">glenn@tea-vt.com</a><br>802-343-4673 |
| Mechanical Contractor (MC)                         |                           |                                                                                       |
| Automatic Temperature<br>Controls Contractor (ATC) |                           |                                                                                       |
| TAB Contractor (TAB)                               |                           |                                                                                       |
| Electrical Contractor (EC)                         |                           |                                                                                       |
| Facilities Manager (FM)                            |                           |                                                                                       |



## **Roles and Responsibilities**

### **General Descriptions of Roles**

The following is a listing of commissioning responsibilities.

#### **Project Manager (PM)**

- Works with the CxA to determine the level of commissioning required.
- The PM provides the CxA with information regarding substitutions, change orders, RFI's and any other changes that may affect commissioning.
- The PM is responsible for budget and scheduling; therefore, any suggested change to the budget or schedule brought about from commissioning activities must be approved by the PM.

#### **Commissioning Agent (CxA)**

- The CxA develops the commissioning plan.
- The CxA develops the project specific functional performance testing procedures and forms.
- The CxA issues the final commissioning report.
- Make periodic site visits to assure that installation of systems is meeting owner's performance requirements.
- Performs functional testing along with the involvement of FM personnel.
- Communicate all discrepancies found during commissioning activities with an issues log to the PM. Attends progress meetings to discuss commissioning issues as needed.

#### **Subcontractors**

- Accumulates all the manufactures startup procedures for the equipment to be installed
- Assemble, in an orderly fashion, a startup binder that would include the PFT and manufactures startup procedure for each piece of equipment provided.
- Leads FPT with the assistance of other Cx team members of systems provided (as indicated on Commissioned Equipment Listing)
- Provides training of FM.

#### **Automatic Temperature Control Contractor (ATC)**

- Provides assistance to CxA during FPT
- Provides training of FM as specified.

**Testing and Balancing Contractor (TAB)**

- Performs balancing tasks and generates reports as listed in TAB specification
- Works with CxA to collect data for reports.
- Spot checks original calibration with CxA.

**Facilities Management Personnel (FM)**

- Attends contractor training sessions

## **Commissioning Process**

This section sequentially details the commissioning process by task or general activity.

### **Design Phase**

The following is an outline of commissioning activities during the design phase. The topics are described in detail in this section.

1. Review of OPR and BOD - The CxA will review the OPR (Owners Project Requirements) to verify that they cover the required topics that will be needed to make the project clear to the designers
2. Periodic meetings with design team – meetings will be scheduled to coordinate efforts between the design team members
3. Review of design development and construction documents – CxA will review and provide comments on the design development and construction documents and 50% and 100% levels of completion

### **Construction Phase**

The following is an outline of commissioning activities during the construction phase. The topics are described in detail in this section.

1. Submittal Review
2. Prefunctional Checklist and formal startups
3. Contractor commissioning meeting
4. Startup Request Forms
5. Site inspections
6. Tracking of deficiencies
7. Commissioning Progress Reporting
8. TAB review
9. Functional Performance Testing

### **Submittal Review**

The CA will conduct a selective review of contractor submittals of equipment to be commissioned. The A/E will provide the CxA with specific submittals as requested by the CxA.



This review will not take the place of the submittal review process but will be done in parallel. The CxA submittal review process is done for two reasons. One is to gather additional information not in the O&Ms to use in prefunctional inspections and functional performance test. The other reason is to assure that the submitted equipment meets the specifications.

### **Prefunctional Testing and formal startups**

Prefunctional checklists (PFT) are important to ensure that the equipment and systems are hooked up and operational and that functional performance testing may proceed without unnecessary delays.

Prefunctional Testing checklists are primarily static inspections and procedures to prepare the equipment or system for initial operation (e.g., oil levels OK, fan belt tension, labels affixed, gages in place, sensor calibration, etc.). However, some prefunctional checklist items entail simple testing of the function of a component, a piece of equipment or system (such as measuring the voltage imbalance on a three phase pump motor). Prefunctional checklists augment and are combined with the manufacturer's start-up checklist.

### **Contractor commissioning meeting**

A commissioning scoping meeting is planned and conducted by the CxA. This will be done with each of the prime contractors' commissioning representative. The contractors will discuss their proposed prefunctional start-up check sheets.

The completed contractor prefunctional start-up check sheets will be submitted to the CxA as they have been completed. These will be utilized in determining the format of the functional performance testing (FPT) and for determining whether FPT is ready for scheduling.

### **Startup Request forms**

Contractor will furnish standard manufacture startup forms for review by the CxA.

### **CxA Site Inspections**

CxA will make periodic site inspections to determine if the installation is going according to the plans and record any issues that are encountered.

### **Tracking of deficiencies**

CxA will record and track any issues with an Issues Log that are encountered.

### **Cx progress reporting**

CxA will issue progress reports as appropriate.

## **TAB**

The testing and balance work will be performed by TAB contractor and reviewed by the Design Engineer and the CxA

### **Functional Performance Testing**

Functional testing is the dynamic testing of systems (rather than just components) under full operation. Systems are tested under various modes, such as during low cooling or heating loads, high loads, component failures, unoccupied, varying outside air temperatures, fire alarm, power failure, etc. The systems are run through all the control system's sequences of operation and components are verified to be responding as the sequences state. The CxA develops the functional test procedures in a sequential written form, coordinates, oversees and documents the actual testing, which is performed by the installing contractor or vendor.

### **Acceptance Phase**

The following section describes the commissioning activities that occur during the acceptance phase.

#### **O&M Documentation**

The CA will review the O&Ms (with the assistance of FM personnel) to assure that the information contained within will provide adequate direction to the FM department over the life of the systems. If the documentation is inadequate, it will be noted as such and returned for resubmittal from the contractors.

#### **Turnover Meeting**

Purpose: To officially transfer the responsibility of maintaining the facilities from the contractors to the operating personnel.

The CxA will schedule and lead meeting. The following is a basic agenda for the turnover meeting.

- As-built drawing status – PM to provide copy of field prints if the final as-builts are not currently available
- Turnover O & M Manuals
- Turnover remaining Attic Stock (if any)
- Contractor contact listing and the work they performed
- Warranty start/finish dates consolidated listing
- Training
- Commissioning status

- Open Punch list / Commissioning Issues Review - Create an action plan and assignment of a champion for any open items

### **System Warranties**

System warranties shall not take effect until successful functional testing is complete and the system is accepted.

Warranty periods and requirements during such shall be described in the project contract specifications.

Shall have the warranty start date adjusted if the system does not initially pass functional testing, regardless of the initial acceptance of the system at the end of the Acceptance Phase.

### **Performance Monitoring**

During the warrantee period of the building FM personnel will evaluate the HVAC systems through performance monitoring using the DDC system.

### **Commissioning Report**

The CA will issue a final summary report. The report will include an executive summary and a list of any outstanding issues.





## Neighborhood Planning Assembly Agenda for the Wards 2 and 3

Thursday, September 8, 2016

McClure Multi-Generational Center/Champlain Senior Center, 241 N. Winooski Ave.  
Draft

Meeting start time: 6:40pm

Steering Committee member present: Infinite Culcleasure Ward 3; Fauna Hurley Ward 3; Barbara McGrew Ward 3; Ryan McLaren Ward 3; Tony Redington Ward 2; Patrick Johnson Ward 2

### **Don Sinex, Burlington Town Center Project- Liz Miller and Jesse Beck**

BTC presentation

Liz helps with Communication and Jesse is Project Architect. Presentation also on CEDO website.

<https://www.burlingtonvt.gov/CEDO/BTV-Mall-Redevelopment-Process>

Project doesn't own Macy People's and Free Press building.

The New St. Paul Street divides the project in two phases. St Paul, has mall retail, housing and office tower. The website has primary goals for housing, economic development in jobs, and wrap around services in the downtown. Housing has not been designated on what floor it will be on yet. Still looking at the inclusionary units and market housing location. There is a two floor tenant of UVM Medical Center. In phase one, the mall will be removed and has two levels of retail.

Phase two is under the ground. There's a 3<sup>rd</sup> party that developing a 3D walk through of the streets. The project will LEED Gold. DPW expectation that the property takes care of storm water and connect to City storm water. Have roof top water retention and solar power on the tower. 274 units 20% inclusionary 55, which is permanent affordable 80 units of Champlain College that yet to be negotiated; the rest is market rate. 160ft is the height. Overlay district allowed for this height and allows for another 15 for mechanical. The observation tower is part of the height and not part of the TIF. Right now at conceptual phase and if project gets voted in will go through Major Project review. Feasibility study is being developed but the office space would be what the market will bear.

### **Burlington District School Update-Brian Cina and Liz Curry**

Negotiation process but is at the end. Hope to reach an agreement to secure the tax payer's ability to pay and also continue to attract quality teachers. 2013-2016 is the current contract term.

Fact finding and negotiation details can be found on District website. Sept 12 will go into mediation.

<http://district.bsd.schoolfusion.us/modules/cms/pages.phtml?pageid=332596>

Living contract which pegs the teachers with the surrounding salary. Problem with this is if other district are paying higher it locks the district to pay similarly even if not fiscally able in the SBD budget. This set

The areas that set the union and district apart are; the District where salaries are set by other districts. Cannot longer sustain this. Looking to still have BSD teacher salary to still be at the midpoint range. Healthcare is a problem. Co-pay is 15% and asking to have teachers' pay more of the co-pay. Also teacher can take classes. This is 300k of budget. Looking to be more strategic with the class taken to be changed to meet the needs of students. The Superintendent hired a strong administration team and the beginning of the year has gone smooth. There is a committee that tracks student outcome and there's a diversity and equity committee. One thing implemented is a trauma training due to the needs of students. The school is moving forward to do Restorative Justice Practices in schools to not push students out.

### **North Avenue Pilot Project-Senior Planner-Nicole Losche and Cindy Cook Public Outreach Consultant**

North Ave Pilot implemented in July and taking in all the adjustments based on feedback. Changes made were: reduced Bollards, created pull out for south bound bus next to Hannaford's, added additional sign bikers to ride alongside with cars. Still doing data collection and public engagement. Looking at bike count, collision reports, and City wide survey. There will public forum on Sept 20<sup>th</sup> 7pm in Miller Center. At City Council meeting on Oct. 17 DPW will give a report which as a 4month check in. This will give time if any changes need to be made can be done before winter. Biker education will continue. Ballers will be removed for the winter due to plowing and possibly sooner. As school resumes, DPW and CCRPC will continue to observe the corridor and collect data to assess additional morning traffic. Need to see how the pilot handles during school.

### **George/Pearl Street Lofts Project Update-John Aldon and Julio**

\* Notes of the comment period below as taken by the applicant.

Plan BTW is still calling for more housing. This projects fits into the targeted areas in the City for more infill areas and creating more density. Residential structures will be on George and Pearl. Former Bove's restaurant will be removed. Bove's is not a historical site but will memorialize through the story and history of Little Italy on an informational plaque infused with a video documentary. Will also preserve some items inside the restaurant such as the jukebox, pictures, and fixtures to bring to shop in Milton to have a little museum. One parking underground and one on ground. Project holds 62 apartment units which 20% is inclusionary housing. 3 story in front and 4 in back on George Street. There is outdoor bike parking and each housing unit has storage unit next to the garage. There will be some green strips that will be incorporated into the project but don't have much to work with because there is no room it's a pedestrian sidewalk. The construction timeline would be ahead of Burlington Town Center and hoping to start in late spring. Don't have to go through ACT 250 because this project is in a designated downtown and providing housing. The state passed this ruling for all downtown development projects. Will still need to go through the development review processes. This project is aiming at workforce housing and working with CEDO to see how to do this. The aim is to keep in middle to low income.

Meeting Adjourn: 8:52pm



Meeting Notes submitted by Phet Keomanyvanh-CEDO Community Development Specialist-Public Engagement

\*In our opinion, the project was well received. There was, in fact, applause at the end of presentation. Public comment centered around the appropriate scale of the project, its obvious effort to fit in to the George Street neighborhood and benefit to Pearl St. After the tumult of the Sinex project earlier in the evening, attendees were happy to see a project of moderate scale by a local developer with deep ties to the neighborhood and city. Questions were fielded regarding: the proposed restaurant? A."No- it will not be Bove's). Q-Lighting- didn't want lights on 24/7. A. OK- we will work with the city. Q. Bike parking/lockers?- A. yes bike racks and interior parking at apt bldg basement. Q. Solar? A. Yes- planned for the roof. Q. Can we use waste heat from McNeil for our hot water? A. "No idea how that works...."



# Legend

- PROJECT BOUNDARY
- OTHER PROPERTY LINE
- SETBACK
- SIDELINE OF EASEMENT
- CONTOUR LINE ( USGS DATUM )
- PROPOSED FINISH GRADE CONTOUR
- EXISTING UNDERGROUND ELECTRIC
- EXISTING SEWERLINE
- EXISTING STORM
- EXISTING WATERLINE
- EXISTING NATURAL GASLINE
- EXISTING TELECOMMUNICATIONS
- EXISTING/PROPOSED HYDRANT
- ABOVE / BELOW - GROUND PARKING
- EXISTING PAVED/GRAVEL DRIVE

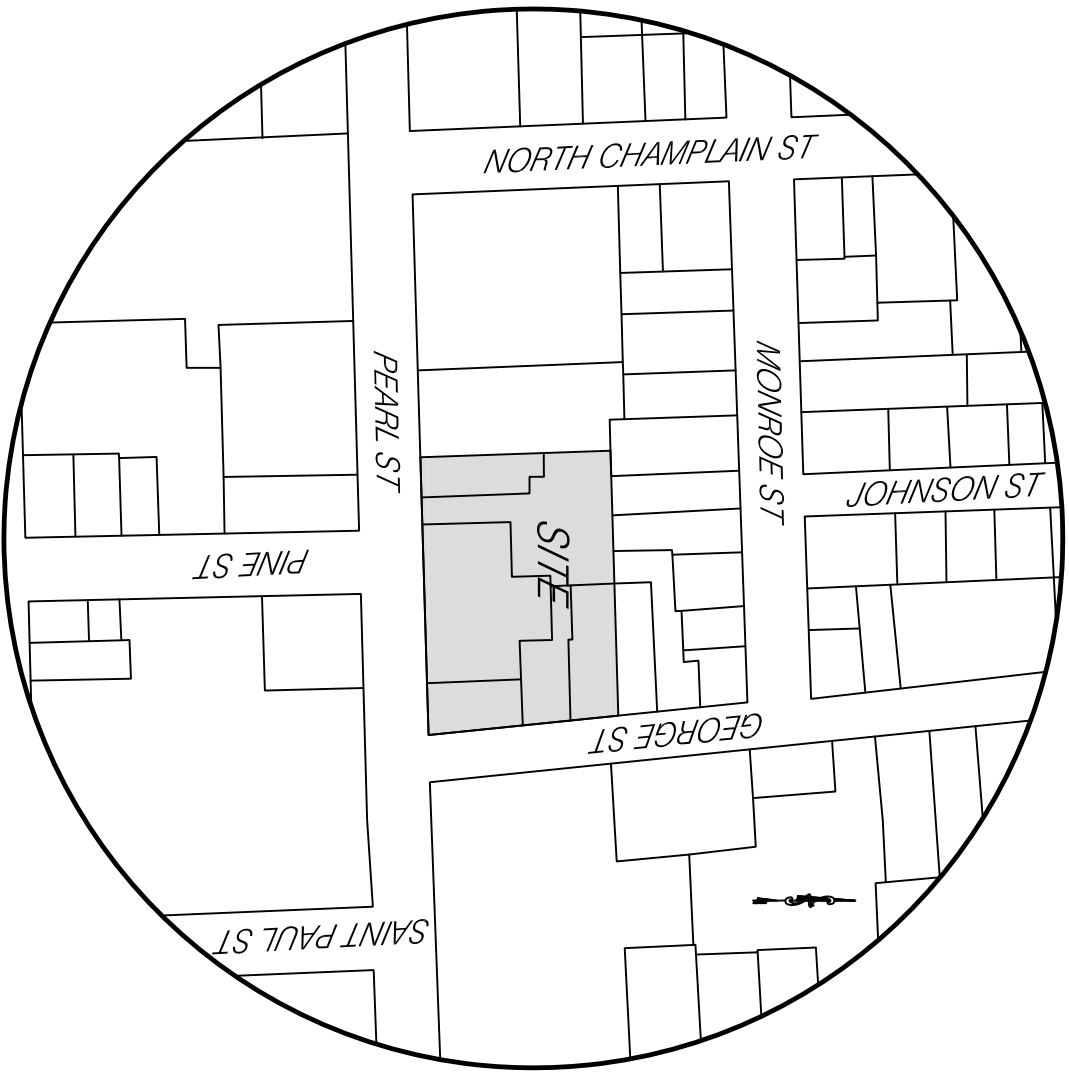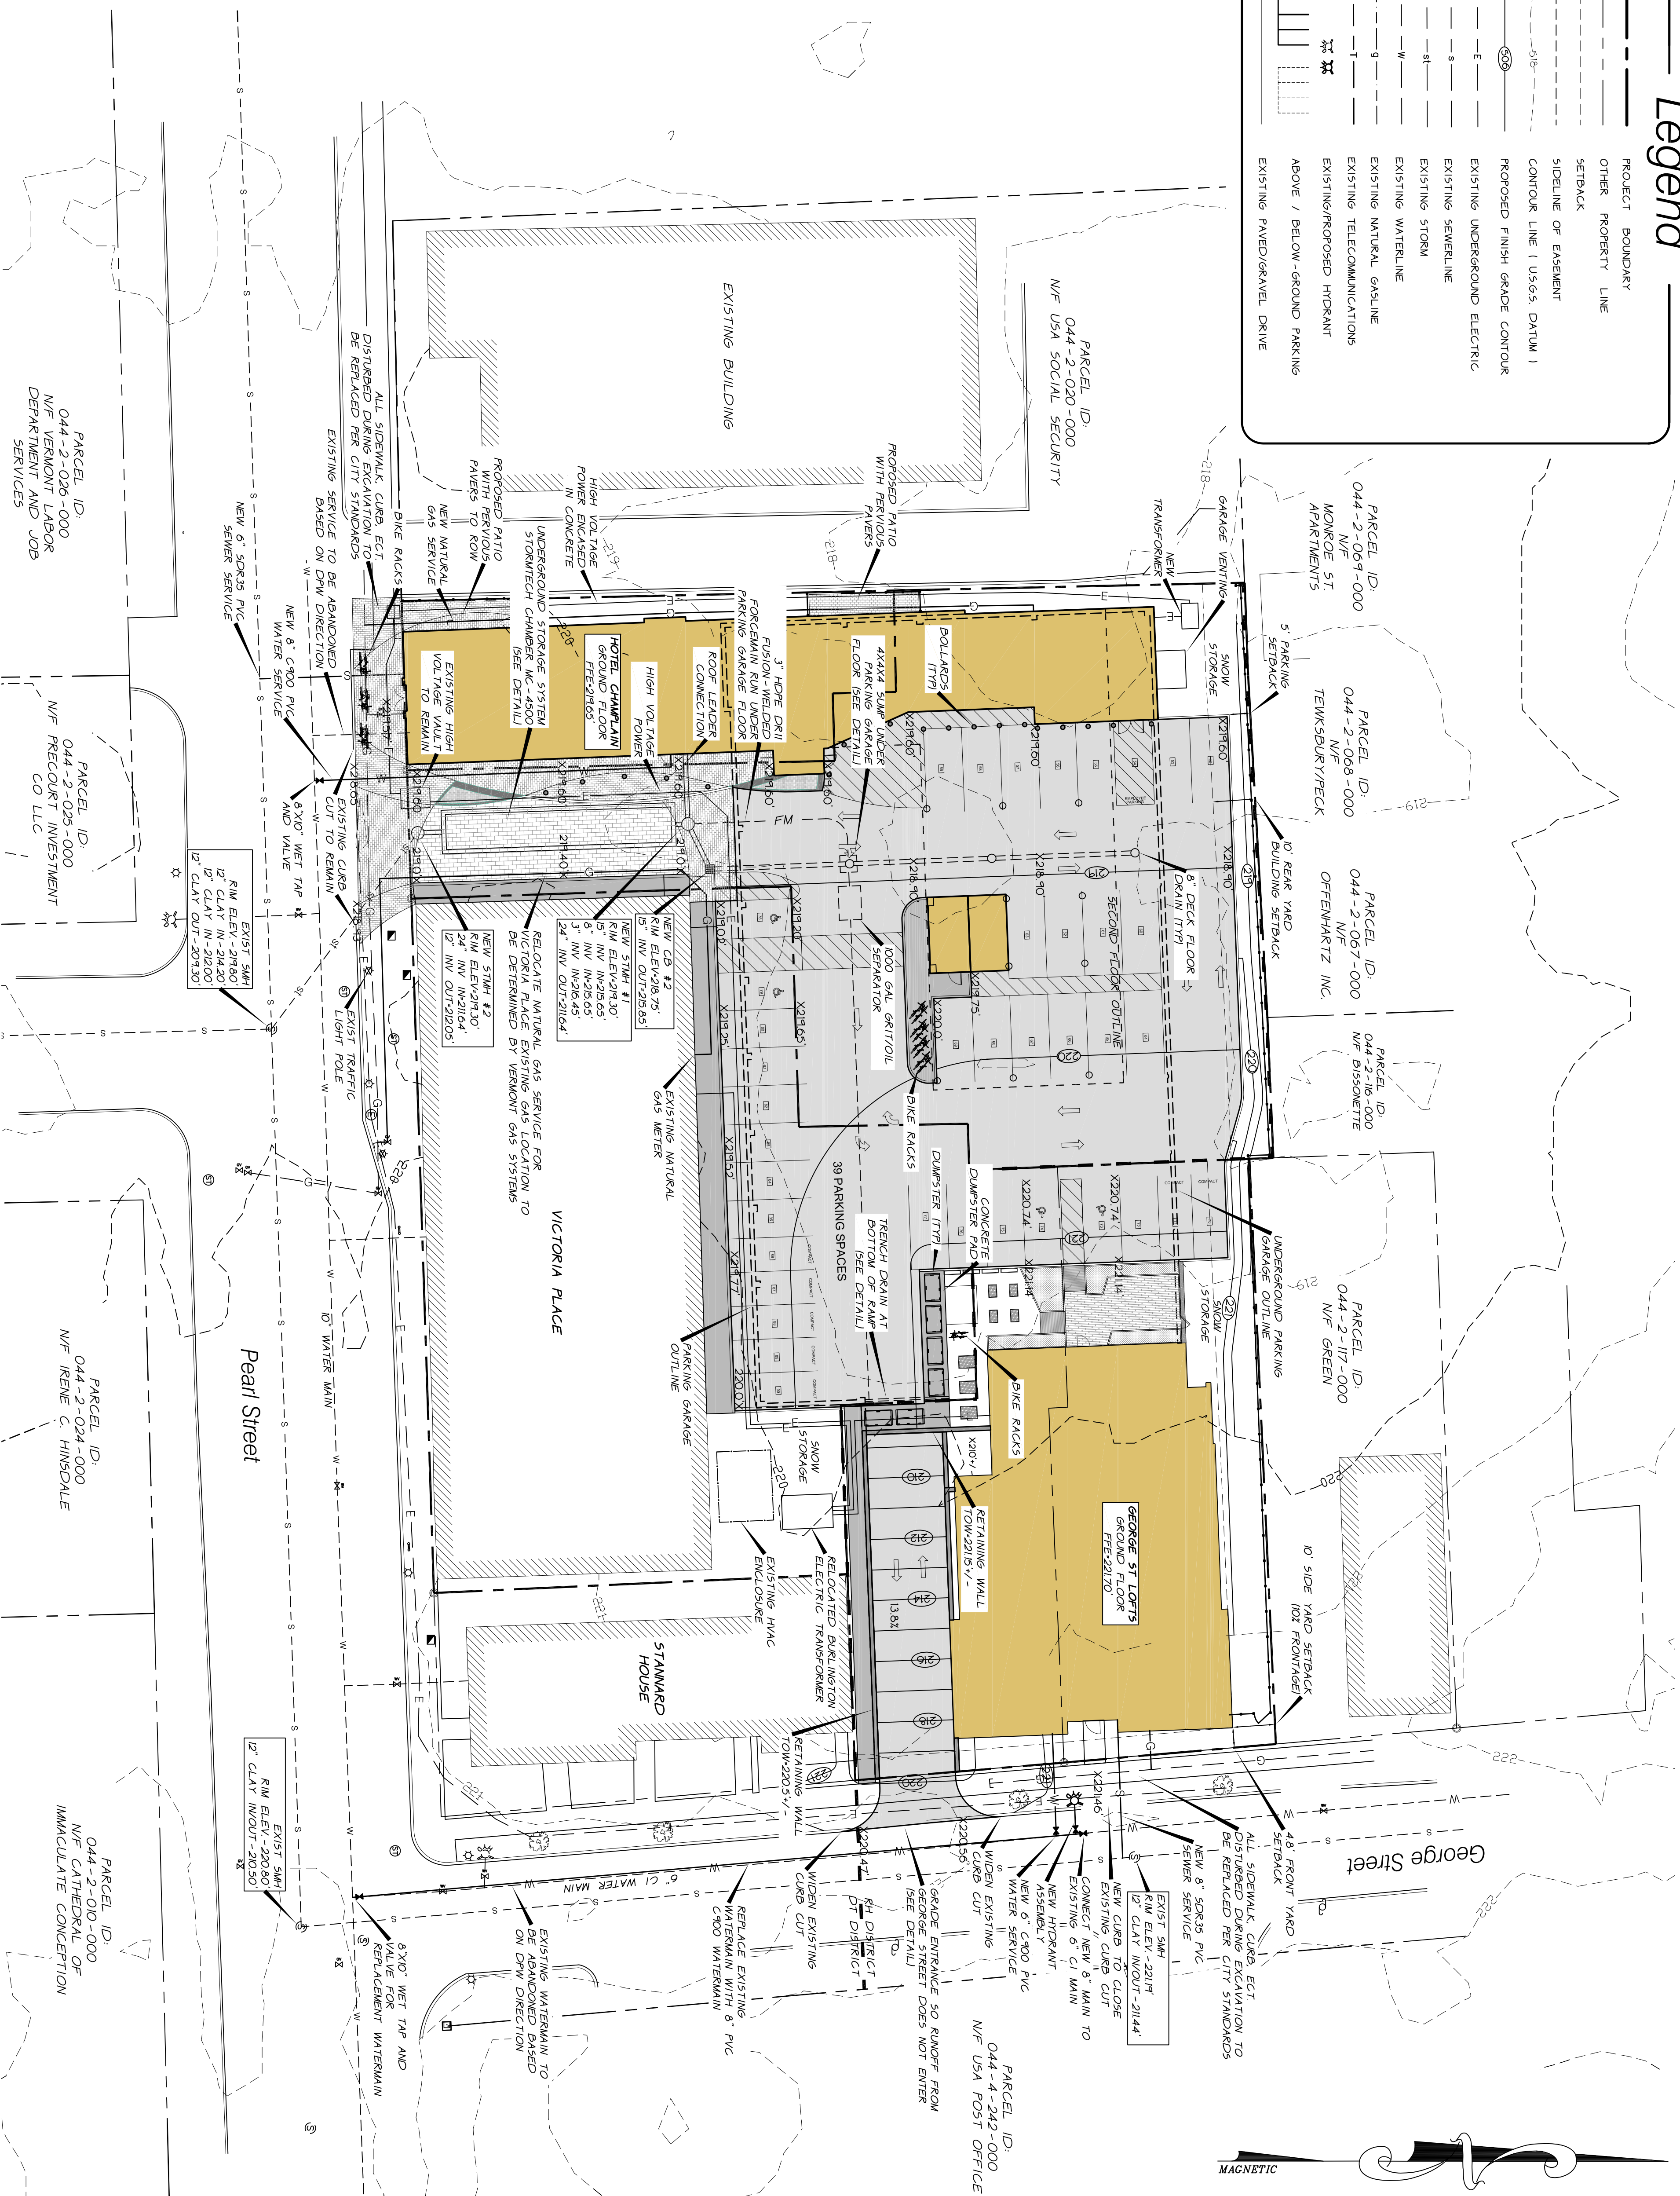


Location Map

Scale 1" = 200'

## Zoning Information

- RH DISTRICT COVERAGE:**  
TOTAL LOT AREA: 12,262 SF • 0.28 AC (2 PARCELS)  
PROPOSED BUILDING COVERAGE: 5,402 SF • 0.12 AC (144.1%)  
PROPOSED TOTAL COVERAGE: 9,766 SF • 0.23 AC (179.6%)
- DT DISTRICT COVERAGE:**  
TOTAL LOT AREA: 38,765 SF • 0.89 AC (3 PARCELS)  
PROPOSED BUILDING COVERAGE: 24,750 SF • 0.57 AC (164.4%)  
PROPOSED TOTAL COVERAGE: 34,652 SF • 0.80 AC (189.4%)
- PARKING REQUIREMENTS:**  
PARKING REQUIRED:  
VICTORIA PLACE • 18 SPACES  
GEORGE STREET LOFTS:  
20 UNITS X 2 SPACES/UNIT X 50% WAIVER • 20 SPACES  
HOTEL CHAMPLAIN:  
43 ROOMS X 0.75 SPACES/ROOM • 70 SPACES  
REQUIRED PARKING • 108 SPACES
- PARKING PROPOSED:**  
84 SPACES UNDERGROUND (48 SPACES X 175-84 SPACES PER 146,710)  
39 SPACES ABOVEGROUND
- PROPOSED PARKING • 123 SPACES**
- BICYCLE PARKING REQUIREMENTS:**  
**LONG TERM SPACES**  
GEORGE ST LOFTS • 20 UNITS X 0.10 SPACES PER UNIT (ELDERLY)  
• 2 SPACES  
HOTEL CHAMPLAIN • 43 ROOMS X 0.05 SPACES PER UNIT (HOTEL)  
• 5 SPACES  
• 1700 SF RESTAURANT X .001 SPACES PER SF  
• 2 SPACES  
**REQUIRED LONG TERM SPACES • 9 SPACES**
- SHORT TERM SPACES**  
GEORGE ST LOFTS • 20 UNITS X 0.10 SPACES PER UNIT (ELDERLY)  
2 SPACES  
HOTEL CHAMPLAIN • 43 ROOMS X 0.1 SPACES PER UNIT (HOTEL)  
• 10 SPACES  
1700 SF RESTAURANT X .002 SPACES PER SF  
• 4 SPACES  
**REQUIRED SHORT TERM SPACES • 16 SPACES**


GRAPHIC SCALE

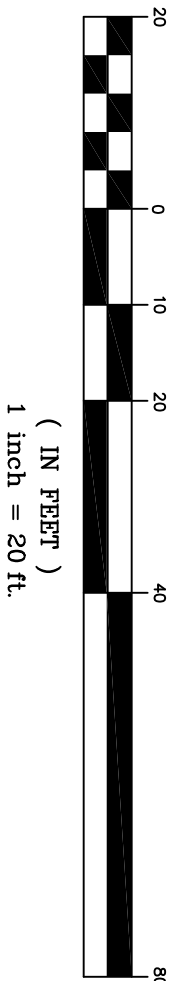

NOTE: ALL EXISTING ELECTRIC AND GAS INFRASTRUCTURE SHALL BE VERIFIED BY BURLINGTON ELECTRIC AND VERMONT GAS SYSTEMS PRIOR TO THE START OF CONSTRUCTION

Owner/Applicant

3 GEORGE STREET, LLC  
218 OVERLAKE DRIVE  
COLCHESTER, VT 05466

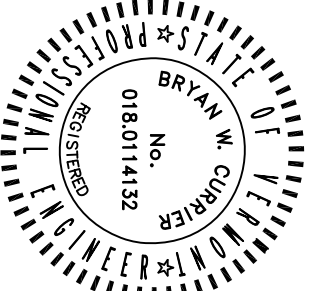

|                                                                     |   |               |
|---------------------------------------------------------------------|---|---------------|
| DATE: 12.12                                                         | DESIGN: Ashraf Sana, Shreyas Lakshmi   | BY: BMC       |
| SHEET: 1 OF 2                                                       | RECORD DRAWING: <input type="checkbox"/> PRELIMINARY: <input type="checkbox"/> SKETCH/CONCEPT: <input type="checkbox"/> FINAL: <input checked="" type="checkbox"/> | DATE: 1-14-19 |
| DRAWN: BMC                                                          | CHECKED: PLO   | DATE: 2/16/20 |
| SCALE: 1"=20'                                                       | PROJECT: O'LEARY-BURKE CIVIL ASSOCIATES, P.C.   | SHEET: 2      |
| PROJECT: 13 COOPERATIVE STREET, BURLINGTON, VT 05401                | PROJECT: HOTEL CHAMPLAIN   |               |
| PROJECT: PHONE: 858-8880, FAX: 858-8880, EMAIL: oab@olearyburke.com | PROJECT: 13 COOPERATIVE STREET, BURLINGTON, VT 05401   |               |





**City of Burlington**  
Department of Public Works

Technical Services Engineering Division  
645 Pine Street, Suite A  
Burlington, VT 05402  
P 802-863-9094 / F 802-863-0466 / TTY 802-863-0450  
[www.burlingtonvt.gov/DPW](http://www.burlingtonvt.gov/DPW)

---

TO: Mary O'Neil, AICP, Principal Planner, Dept. of Planning & Zoning

FROM: Susan Molzon, P.E., Senior Public Works Engineer

CC: Chapin Spencer, Director  
Norm Baldwin, P.E., Assistant Director/City Engineer  
Laura Wheelock, P.E., Senior Public Works Engineer

DATE: February 1, 2019

SUBJECT: 68 Pearl Street – Department of Public Works Comments on Traffic Impact Assessment and Technical Memorandum

---

The Department of Public Works (DPW) has reviewed the submitted Traffic Impact Assessment dated August 30, 2017 and Technical Memorandum dated December 21, 2018, both prepared by Lamoureux & Dickinson Consulting Engineers. City staff offers the following comments:

- The Traffic Impact Assessment does not evaluate how trips generated from the site will be distributed throughout the existing street network. This analysis must be performed in order to analyze traffic impacts associated with this development.
- Based on the parking demand analysis provided in the Technical Memorandum, the proposed development does not provide the required number of parking spaces available for public use as identified in the Purchase & Sales Agreement for 70 Pearl Street. It is not clear how parking will be managed to ensure parking spaces are available for the public.
- The shared parking analysis provided in the Technical Memorandum reveals that the required number of parking spaces for Building A (Apartments) and Building B (93-room hotel) exceeds the number of parking spaces provided onsite between the hours of 6:00AM and 8:00AM and 6:00PM and 10:00PM. No analysis has been provided for the hours before 6:00AM or after 10:00PM, but it can be reasonably assumed for this use that the parking demand also exceeds the number of onsite parking spaces during the overnight hours of 10:00PM to 6:00AM. It is not clear if this shared parking analysis includes parking demand for Victoria Place and Stannard House. While the parking analysis has allocated 18 parking spaces for Victoria Place and Stannard House, the analysis does not quantify the parking demand generated from these uses.
- The Traffic Impact Assessment does not adequately evaluate the proposed reconfiguration of George Street to accommodate two-way traffic between Pearl Street and Monroe Street. This evaluation must include:
  - Analysis of the redistribution of vehicular traffic throughout the surrounding neighborhood for both existing conditions and conditions with the proposed site development,
  - Analysis of impacts to on-street parking facilities, and
  - Analysis of the intersection of Pearl Street and George Street to determine if additional safety measures should be implemented with the reconfiguration of this intersection.
- If a two-way traffic pattern for George Street is proposed, it is recommended that the applicant conduct a neighborhood meeting to solicit input from nearby residents and businesses impacted by this reconfiguration. It is also recommended the applicant present this reconfiguration to the Public Works Commission whose approval will be needed to implement a change in traffic pattern from a one-way street to a two-way street.

DPW staff requires the additional information discussed above in order to complete a full review of the proposed development. DPW cannot recommend approval of the proposed development at this time.

Should you have any questions, please contact me at [smolzon@burlingtonvt.gov](mailto:smolzon@burlingtonvt.gov) or 802-540-0557.

## Assessment of Parking Garage Lighting for the Champlain Hotel, Pearl Street, Burlington, VT.

*Prepared for the Burlington Planning and Zoning Office*

*Prepared by Kathleen Ryan – Landscape Architect*

February 11, 2019

---

At the request of Mary O'Neil, principal planner, I was asked to review the lighting plans for the parking garage proposed as part the vehicle parking to serve the planned Hotel Champlain 64-68 Pearl Street, Burlington.

### 1. Summary

It is my conclusion that lighting planned for the Champlain Hotel ground level parking garage meets the IESNA lighting standards as outlined in *Lighting of Parking Facilities IES RP=20-14*.

### 2. Research

In preparation I reviewed or conducted the following:

- Architectural plans and perspectives prepared by Scott and Partners Architecture, Essex Junction, VT
- Site, landscape, lighting plans and details prepared by T. J. Boyle Associates, LLC, Burlington
- IES publication *Lighting of Parking Facilities IES RP=20-14*.
- Daytime site visit on February 4, 2019
- Evening site visit February 10, 2019

### 3. Assessment:

#### a) Light Levels

*Ground Level Garage:* Light levels within the above ground garage range from a high of 2 footcandles to a low .2 footcandles with most of the garage illuminated in the half-footcandle range. This meets the general recommendations of IES, as I understand them.

*Underground Garage Level:* Only the entry of this lower level will be visible to the public. The vertical illumination of the opening is not noted. However, the vehicle entry is ten feet below street grade and at the end of a 90 foot long, steeply sloped drive and shielded on either side by two buildings limiting the visibility of the entry from the street. Lighting on the driveway to the garage averages about .3 to .5 footcandles; within an acceptable range.

#### b) Fixtures

The ceiling mounted parking garage fixtures to be installed for garage lighting are a series of flat, 5 inch round LED, low lumen level fixtures spaced at approximately 18-24 feet on center.

The lens covering the LED diodes should diminish their glare.

The 2700k LED color temperature puts the lights in the warm color range for LEDs. The illumination falls below the 87-degree angle (no direct light above 90 degrees) and meets IES anti-glare standards.

The light fixture is dimmable with potential to save energy during daylight hours.

c) Lighting and Site and Building Layout

For the most part the configuration of the site and buildings on this compact site shields the visibility of most of the site lighting including the parking garage. The one exception is the north side of the property abutting four residential properties.

The existing Victoria Place building screens the parking garage lighting from the south (Pearl Street) except for a narrow view down the entry drive, framed by the four and five story buildings either side. The restaurant/lobby section of the planned hotel will screen the garage and other site lighting from the west.

As noted above in 3a), the light from the entry to the underground garage will not be readily visible except from the 24-foot wide driveway opening on George Street, shielded on either side by a two and three story buildings.

The open, north side of the garage lies approximately 25 feet from the property line of the four neighbors to the north. The garage opening is about 80 feet long by 11 ft high. Interior garage lighting will not be apparent in daylight hours but the evening illumination from the garage and reflectance from vehicles and floor will generate a glow, visible from the neighboring properties. There is also one wall mounted light to be located 14 feet above grade near the center of the north façade.

Screening between the garage and the neighboring properties is limited. The easternmost residential property has several substantial spruce trees that will provide some screening. The other three properties have a few mature, deciduous trees and at least one shed structure, which will also provide somewhat of a buffer.

The plans call for a six-foot high, slatted wood, screening fence that will provide minimal shielding of illumination. The Andropogon decorative grass to be installed along the wood fence will grow a maximum of six feet and is not meant as a vegetative screen.

It could be debated whether the planned improvements will create more of a lighting impact than neighbors are currently experiencing from the four, existing pole mounted parking lot lights. However, a more effective screen either on the northern garage openings not used for entry or at the property line itself should be considered.



## **Burlington Design Advisory Board**

149 Church Street, City Hall

Burlington, VT 05401

[www.burlingtonvt.gov/PZ/DAB](http://www.burlingtonvt.gov/PZ/DAB)

Phone: (802) 865-7188

Fax: (802) 865-7195

Matthew Bushey  
Leo Sprinzen  
Ron Wanamaker  
Steven Offenhartz  
Tom Cullins  
Philip Hammerslough, Alt.  
Phil Wagner, Alt.



### **DESIGN ADVISORY BOARD Tuesday February 26th 2019 at 3:00 PM Conference Room 12, City Hall, Burlington, VT**

#### **Session I – 3:00 PM – 3:20 PM**

**19-0570CA; 111 Church St (FD6 , Ward 3C) Leunigs Building LLC**  
Façade alteration (Project Manager: Mary O'Neil)

#### **Session II – 3:20 PM – 3:45 PM**

**19-0496CA/CU; 99 Rose St (RM, Ward 3C) Emily Hunter and Eric Perkins**  
366 sf addition for use as an Accessory Dwelling Unit. (Project Manager: Ryan Morrison)

#### **Session III – 3:45 PM – 4:45 PM**

**19-0533CA/MA; 13-15 George St (RL, Ward 3C) 13-15 George Street, LLC**  
**19-0532CA/CU; 19 George St (RL, Ward 3C) Stephen Moreau**  
**19-0534CA/MA; 68 Pearl St (FD5, Ward 3C) Richard Bove**  
**19-0535CA; 80-90 Pearl St (FD5, Ward 3C) Richard Bove**  
**19-0536CA; 70 Pearl St (FD5, Ward 3C) City of Burlington**  
Demolish buildings at 68 Pearl St, 19 George St and 13-15 George St. Merge 19 and 13-15 George St; 68, 70, and 80 Pearl St. Construct underground parking garage, hotel, restaurant, and 20-unit senior housing building. (Project Manager: Mary O'Neil)

*The programs and services of the City of Burlington are accessible to people with disabilities. Individuals who require special arrangements to participate are encouraged to contact the Department of Planning & Zoning at least 72 hours in advance so that proper accommodations can be arranged. For information call 865-7188 (TTY users: 865-7142).*

#### **Non-Discrimination**

*The City of Burlington will not tolerate unlawful harassment or discrimination on the basis of political or religious affiliation, race, color, national origin, place of birth, ancestry, age, sex, sexual orientation, gender identity, marital status, veteran status, disability, HIV positive status, crime victim status or genetic information. The City is also committed to providing proper access to services, facilities, and employment opportunities. For accessibility information or alternative formats, please contact Human Resources Department at (802) 540-2505.*



Dan forth

11/13/2018 11:59





Submission photos from 1992 permit application to replace Carrara with metal panels.  
Note Deco grilles, which were incorporated into the new storefront.




Copy - original in CoA file

Existing Enameled Metal Panel Facade  
under separate permit application

Church Street marketplace Canopy not shown, for clarity

- Existing Alum Cap to remain  
w/ (4) new blk sign light fixture bases:  
shielded head on 30" extension arm
- New Coated Metal Panels  
Color: aged copper  
Signage: black cast aluminum letters:  
1/2" deep (danforth) w/ 1/4" deep tag line
- Historic Address Plate  
Restore, re-set over door
- Existing Black Carrara Glass  
Restore and Re-set  
as available  
Alternate: Spandrelite
- New Anod Alum Mullion System  
thermal break & insul Glass  
historic vertical dimensions  
aluminum grill at upper lights
- Historic Art Deco Grille:  
Restore and re-install
- Remove non-original metal panels  
Replace with new coated metal panels
- New Alum Clad Door (Color: aged copper)  
Clr anod alum push bar w/ Pewter Logo

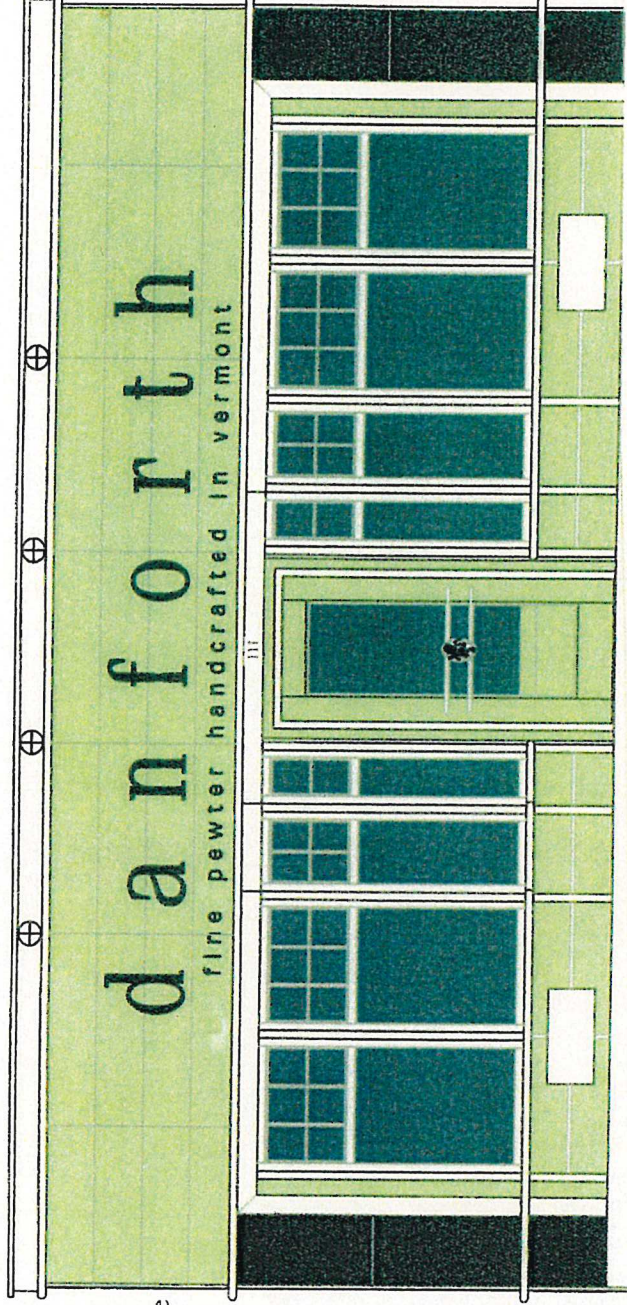

Scale: 1/4" = 1'


## Proposed East Facade . 111 Church Street

### -- NOTE --

**ANY MODIFICATIONS OR DEVIATIONS FROM THESE PLANS  
REQUIRE ZONING APPROVAL PRIOR TO CONSTRUCTION.  
ALL ERRORS IN DIMENSIONS, PLANS OR DETAILING ARE  
FULLY THE RESPONSIBILITY OF THE APPLICANT/OWNER.**

**FINAL APPROVAL**

SIGNED *[Signature]* DATE *5-10-04*  
PLANNING & ZONING DEPARTMENT  
BURLINGTON, VERMONT

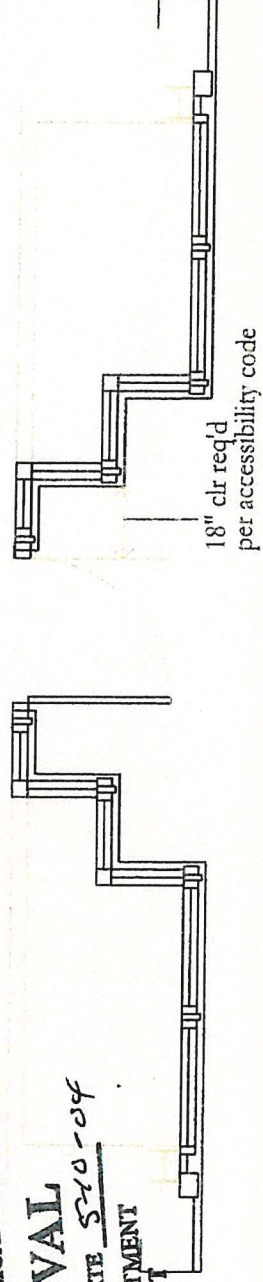



United States Department of the Interior  
National Park Service

National Register of Historic Places  
Continuation Sheet

Section number 7 Page 72

Church Street Historic District  
Burlington, Chittenden County, Vermont

Description (continued)

style structures on the street. The building has a hipped slate roof, marble water table, denticulated marble cornice and symmetrical fenestration. Two small, one-story, one-bay additions extend from the north and west walls, each with a marble balustrade atop a flat roof. The seven large windows on the primary College and Church Street elevations (two on College Street and four on Church Street) have four by three fixed sash, large peaked marble lintels and marble sills. The peaked lintels are embellished with carved images, including urns and floral motifs. Centered above each window is a footed, inset rectangular marble tablet. The central tablet along College Street is larger than the others and contains the Vermont State seal carved in low relief. The building has a monumental entry, centered on the Church Street elevation. The height of the entry rises more than one and a half stories and has a carved marble door surround with pilasters and full entablature, with marble swags and cow skulls carved into the frieze. Above the door is a marble plaque carved with “Burlington Trust Company 1882-1926,” while just below the plaque and applied to the brick is a carved marble swag. The ground story of the Church and College Street facades is sheltered with a striped fabric awning, protecting a patio dining area. The interior remains a large open space with many original materials. Of special note is a large mural illustrating Burlington History, painted by local artist Wendy Coop in 1981.

The Burlington Trust Company was founded in 1882, and operated independently until 1952, when it merged with the Howard National Bank. For many years, the Burlington Trust Company essentially operated as the Wells family’s private bank. The Wells, a prominent Burlington family, owned the Wells Richardson Company, a patent medicine manufacturer that earned millions of dollars during the late nineteenth century. The Wells Richardson Company’s block of factories, offices, and warehouses is located about two city blocks away from the Burlington Trust Company and is listed on the National Register of Historic Places (**Wells Richardson Complex Historic District**). The trust company the Wells family patronized selected a New York City architect, James W. O’Connor, to design the bank’s new headquarters in 1925. When the Trust Company merged with Howard Bank in 1952, the building was sold to Miles & Riley, owners of a men’s clothing store. In 1969, the store went out of business and the property was purchased by the Kennedy Brothers, who ran a novelty wood-working business with a factory in Vergennes.<sup>86</sup> The building was sold once again in 1981, this time to Tony Perry, who contracted Lawrence Atkin, a Montpelier architect, to design a new interior for the Sweetwaters Restaurant currently located here.

#69 (Sherman’s Block) 1847, and #70 (The Abraham Building) 1830, 111-113-115 Church Street and 174-176 College Street, façade alterations 1933, 1946, 1956, Contributing

United States Department of the Interior  
National Park Service

# National Register of Historic Places Continuation Sheet

Section number 7 Page 75

Church Street Historic District  
Burlington, Chittenden County, Vermont

Description (continued)

vertical band of black carrara glass were located on both sides of the storefront windows. The recent storefront renovation respects the historic arrangement of windows and recessed central entry, but the historic fabric has been lost, replaced with metal windows and transoms, green aluminum panelling and a steel door. There is an alley to the north of the building, revealing one window on the building’s third floor (north elevation).

The west elevation, visible from an alley located along the west side, is parged with a cementaceous material. Paired chimneys emerge from the parapet along both the east and west rooflines. There are copper rain gutters, and copper coping along the parapets. The south façade’s roofline has triple rods attached to brackets to prevent ice from falling off the roof, which is edged in copper.

Historic photographs reveal that the Sherman building had Federal styling, with a gable front and parapet roof, before the early-twentieth century renovations. The Church Street facade contained seven window bays with paired windows on both the second and third stories. The fourth story had only three bays on the east (Church Street) facade, with two over two sash. A very clear visual difference is apparent in the photographs between the color of the wall surface of the building’s north and south sides. Three window bays in the south section of the east façade had darker walls, perhaps unpainted brick, while the bays were narrower and the walls lighter, perhaps painted brick, in the north section. There were three windows in the top half story on the east façade, with a centered fanlight in the parapet above. The south (College Street) façade contained seven bays of paired one over one windows. A bold cornice return from the east façade continued on this wall and and crowned the façade as a heavy molded eave. Historic photographs also indicate that the commercial storefronts along both Church and College streets were sheltered with striped canvas awnings from the late nineteenth century to at least 1917.

The Honorable Charles Adams, University of Vermont class of 1804, reminiscing about the earliest years of Burlington’s history, commented about a building formerly located on this site:

As civilization progressed a tavern was built by Gideon King in 1798, on the site of Strong’s block, and as a matter of convenience to him, being the jailer at the time, a log-jail was built near the corner of Church and College streets, the present site of George I. Hagar’s store.<sup>87</sup>



United States Department of the Interior  
National Park Service

# National Register of Historic Places Continuation Sheet

Section number   7   Page  76

Church Street Historic District  
Burlington, Chittenden County, Vermont

Description (continued)

There was a building on this site in 1830, when the *Burlington Sentinel* carried an advertisement for the firm of Wood and Abbott in “Sherman’s Block, at the sign of the Padlock, corner of Church and the Square.”<sup>88</sup> The 1846 Partition and Land Distribution of the extensive estate of commercial steamboat captain and merchant Jahazel Sherman described this brick building, then sheltering three stores. Sherman deeded the store along College Street to Richard W. Sherman, the corner store to Jehazel Sherman, and the Church Street store to Walter W. Sherman.<sup>89</sup>

Some misfortune must have occurred soon after, when the entire parcel was sold again. Town of Burlington Land Records reveal that Alonzo A. Wainwright and Carlos Wainwright deeded the same lot of land, sixty-five feet fronting on College Street and twenty four and one half feet on Church Street to William C. Harrington in 1846.<sup>90</sup> At this point, the Wainwrights reached an odd agreement with Harrington to construct a new brick building, which would sit on the corner lot tangent to land to the north apparently owned by the Wainwrights. From the survey, it seems the latter already owned the northeast store:

The said Harrington... shall and will within one year from the date thereof build upon said lot so conveyed to him as aforesaid, a three story brick building sixty five feet long east & west, the north wall of which building shall be of stone or of brick & shall be one foot thick & shall stand equally on the land so conveyed & the land adjoining north thereof the property of the said Carlos & Alonzo A. And the said William C. further covenants & agrees that as soon as the said building shall be finished he... shall and will insure the same for the benefit of the said Alonzo A. & Carlos... The said north wall when so built shall be deemed & used as a party wall by the said several parties.... and that either of them shall at all times have the right to build into or upon the same & build the same larger or higher... and in all respects be used as a party wall until the said building shall be destroyed by fire, time or accident... In case of a loss by fire of said building so to be erected the said Alonzo A. & Carlos shall apply the proceeds of the policy of insurance to be taken out... so much thereof as shall be sufficient for the extinguishments of their claim for the purchase money...<sup>91</sup>

The construction agreement between the Wainwrights and Harrington in 1847 may account for the obvious visual break apparent in old photographs of the east façade. Although the building was constructed at one time, archival evidence suggests that the interest of two separate owners influenced the visual disparity that is evident in historic photographs, despite the continuous roofline.

United States Department of the Interior  
National Park Service

National Register of Historic Places  
Continuation Sheet

Section number   7   Page  78

Church Street Historic District  
Burlington, Chittenden County, Vermont

Description (continued)

twentieth century. Hiram Abraham hired Edward “Ted” Baker of Essex Junction as a pharmacist’s clerk in 1928. Mr. Abraham, understanding the importance of a good merchandiser, sent Mr. Baker to classes at Burlington High School for salesmanship. Patent medicines were still tremendously popular at the time and Mr. Abraham, recognizing Ted Baker’s ability to understand French, assigned him to wait on all Canadian customers. Mr. Baker proved quite successful selling two patent medicines: “Lady Pinkham” to women and “Father Johns” to men.<sup>100</sup>

F.L. Taft & Company operated a drug store at this location for many years. Taft was the local representative for Eastman Cameras and the Kodak Corporation. Amateur photographers frequented the store for photographic supplies as well as film development services.<sup>101</sup> A camera supply outlet continued to operate at this location until early in 2004, when the building was sold and the photography store’s stock liquidated. At that time an extraordinary number of photographs, reportedly requiring an entire floor for storage and representing decades of photographic work, were discarded.<sup>102</sup>

By 1919, there were four stores on the ground level. Many dentists and doctors located their offices on the upper floors, including Burlington’s first female dentist, Erna Heininger. The Kieslich Construction Company also had an office on the second floor during the early years of the twentieth century.

Historic photographs of Church Street indicate that the Federal style of the Sherman building was common among commercial buildings during the middle decades of the nineteenth century. Church Street between Bank and College had no less than five of parapet-roofed, gable front buildings before the Civil War. Two were located on the east side of Church Street; another was the Lyman Block at the southeast corner of Church and College, constructed in 1829. The Burlington Trust Building (#68) replaced that example. The home of Jesse J. Star and J. A. Shedd at the southwest corner of Church and Cherry also had a parapet gable, remodeled into a “French Roof” by 1869 and later replaced by Woolworths (#69). The Sherman Block, although the subject of significant alterations in 1933, 1946 and 1956, is the lone survivor of its type.

The first alteration of the building’s exterior by renowned architect Louis Sheldon Newton took place in 1933 and was limited to adding a new storefront to the Abraham Drug Store at 113 Church Street. New elements included plate glass windows trimmed with polished stainless steel and surrounded by striking black carrara glass, Art Deco grills, and a tile inlay vestibule. This



United States Department of the Interior  
National Park Service

# National Register of Historic Places Continuation Sheet

Section number 7 Page 80

Church Street Historic District  
Burlington, Chittenden County, Vermont

Description (continued)

However, contrary to Little’s account, the College Street façade was altered in 1956, under the direction of architect Roland Whittier (Newton had died in 1953). At this time, Whittier duplicated Newton’s designs on the upper floors of both College Street and 115 Church Street.<sup>107</sup> Devin Colman wrote that:


It is difficult to discern between the 1946 and 1956 projects. There is, however, one small clue that remains visible on the cornice of the Church Street façade: the black lettering that spells “ABRAHAM’S” was originally confined to the width of 113 Church Street. In 1956, when the entire façade was completed, the lettered panels were reused to span the new width, with spacer panels between each letter. On the right edge of the “M” and the left edge of the “S” the apostrophe is cut in half—a reminder that the panels were originally side by side.<sup>108</sup>

The Sherman/Abraham’s block retains a clearly discernable silhouette of its original federal design, yet has assumed both Art Deco and Streamline Moderne stylistic characteristics that have added to its historic and architectural significance. Considered the finest example of a building in the Art Deco style in Vermont, it has acquired a new level of importance with the addition of the architecturally distinctive features designed by Louis Newton, an architect recognized for his bold and innovative work. Perhaps more than any other building on Church Street, the Sherman Block/Abrahams Building illustrates the layers of change that characterize this commercial thoroughfare.

**#71 107 Church Street (Sidney Barlow’s Brick Store), c. 1822, Contributing**

This gable front, two-story three bay painted brick building is one of the oldest on Church Street. The roof features a boxed molded cornice with federal style cornice returns. A central oculus window with an insert of what appears to be painted canvas with a round arched brick hood is located in the gable. The second story features three two over two windows with segmental brick arched lintels and hoods, accentuated with contrasting paint. The storefront has a recently built brick veneer face and contains a central recessed entry and two large display windows. The wood entry door is three-quarter glazed, with a brass latch and kick plate. Above the storefront is a band of plastic panels set below the signboard and acting as a screen to conceal an air-conditioning unit. A signboard area with four molded brackets is partially concealed behind the 1981 glass canopy hugging the building. An alley runs parallel to the south elevation, which has brick corner buttresses. On the west (rear) elevation is an attached wood addition added in 1907, two stories on the south bay but only one story in the central and northern bay.<sup>109</sup> This building



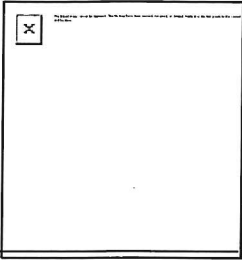

**Staff Report**

**In RE:** 111 Church Street; COA 04-045, ZP 04-434  
**Owner/Applicant:** Robert Fuller  
**Zone:** CBD, Design Control  
**Ward:** 3  
**Project Description:** Remodel storefront on building listed on the State Register of Historic Places and a contributing resource in a forthcoming National Register Historic District nomination.  
**Date of Submission:** March 17, 2004  
**Date of Staff Site Visit:** March 18, 2004  
**Date of Public Hearing:** May 4, 2004  
**Background Information:**  
    **ZP 04-404** Non-applicability for renovation and upgrade of the interior granted on 3/5/04.  
    **ZP 92-435** Replace Carrara glass panels along base with high gloss steel panels granted on 6/30/92.  
        Non-applicability for same issued on 6/24/02  
    **ZP 87-686** Sign Permit approved for parallel sign  
    **ZP 87-227** Sign Permit approved for parallel sign

**Applicable Zoning Regulations:** Article 5 (Use, Density & Dimensional Requirements), Article 10 (Parking) and Article 6 (Design Review).

**Recommendation:** **Approval** based on the findings and subject to the conditions of approval:

**Findings:**

**I. Article 5: Use, Density and Dimensional Requirements**

USE: The proposed retail use is permitted in the CBD. (**Affirmative finding**)

DENSITY and DIMENSIONAL REQUIREMENTS: No proposed expansion of the structure.  
(**Affirmative finding**)

**II. Article 6: Design Review**

*6.1.1.10. a.) Relate the Development to its Environment.*

The proposed storefront’s design is influenced by the existing façade and the Art Deco design elements of the larger building. The applicant proposes to remove the black metal, plastic and glass that constitute the storefront’s sheathing and replace it with green enameled metal paneling similar to the yellow paneling used on the upper stories. The remaining undamaged black Carrara glass salvaged from the storefront will be incorporated into the pilasters flanking both ends of the storefront. The interesting aluminum vent grills centered under both display windows will be refinished and replaced under the new display windows. A shorter display window topped with a set of smaller “upper lights” will replace the old display windows. The proposed storefront creates a new art deco façade without compromising the building’s facade. (**Affirmative finding**)

*6.1.1.10. i.) Protect Burlington’s Heritage.*

*The removal or disruption of historic, traditional or significant, uses, structures or architectural features or neighborhood patterns shall be minimized insofar as practicable, whether these exist on the*

*site or on adjacent properties. Significant structures and/or structures with important architectural features shall be identified by their inclusion in the Burlington Register of Historic Resources. New structures, additions, and alterations shall be sympathetic to and complement the scale and design of surrounding historic structures and locally significant buildings of architectural merit; and*

The new design is an attractive new interpretation of the Art Deco design elements of the existing façade and incorporates them into the new storefront. By incorporating these Art Deco design elements and using new materials that are similar to those used on the upper stories, the applicant is respecting the building’s important architectural character. However, this renovation does not rise to the Secretary of the Interior’s Standards for Historic Preservation and the result is that the full historic value of the building will not remain. While it may not be practicable to replace the damaged or lost Carrara glass, the applicant should at least consult with the State Division for Historic Preservation to consider alternatives because this is a National Register eligible building. **(Affirmative finding)**

*6.1.1.11. e.) Reduce Energy Utilization.*

The applicant proposes to remove the existing plate glass and “non-thermal” aluminum trim and replace it with energy efficient, insulated glass and aluminum trim details. **(Affirmative finding)**

*6.1.1.11. j.) Achieve Design Excellence. (3) Use of materials, colors and scales similar to or harmonizing with those of nearby structures and neighborhoods.*

The applicant originally presented a design that did not respect the Art Deco façade of the building. However, after consulting with staff and the Design Advisory Board, the applicant has produced a façade design that incorporates the DAB’s comments, respects the Art Deco façade of the entire building and incorporates the storefronts remaining intact Art Deco details into the new storefront design. The aluminum vent grills and undamaged Carrara glass will be reused in the design. New green enameled metal panel siding is similar to the yellow enameled metal panels used on the upper stories. The overall color scheme of the storefront will change from aluminum and black to an “aged copper”, aluminum and black. **(Affirmative finding)**

### **III. Article 10: Parking**

The retail space consists of roughly 1200 square feet, which would normally require eight parking spaces. It is recommended that the required parking spaces be waived because the retail space is on Church Street, which provides easy access to public transit and public parking garages. **(Affirmative finding)**


#### **Conditions of Approval**

1. Any signage for the proposed use requires Zoning Permit application and approval.
2. The applicant shall contact the State Division of Historic Preservation for their comment on the proposed renovation. Any subsequent changes recommended by the Division can be incorporated into the final elevation details without returning to the Development Review Board.
3. Standard permit conditions 1-14.

**Please note that an interested person may appeal a decision of the Development Review Board to the Vermont Environmental Court. (Zoning Ordinance Article 17, Section 17.1.7 Appeals of Development Review Board Decisions: An interested person may appeal a decision of the Development Review Board to the Vermont Environmental Court. The appeal shall be taken in such a manner as the supreme court may by rule provide for appeals from state agencies governed**

by Sections 801 through 816 of Title 3). The court rules may require that such an appeal be commenced within Thirty (30) days of the Board's decision.



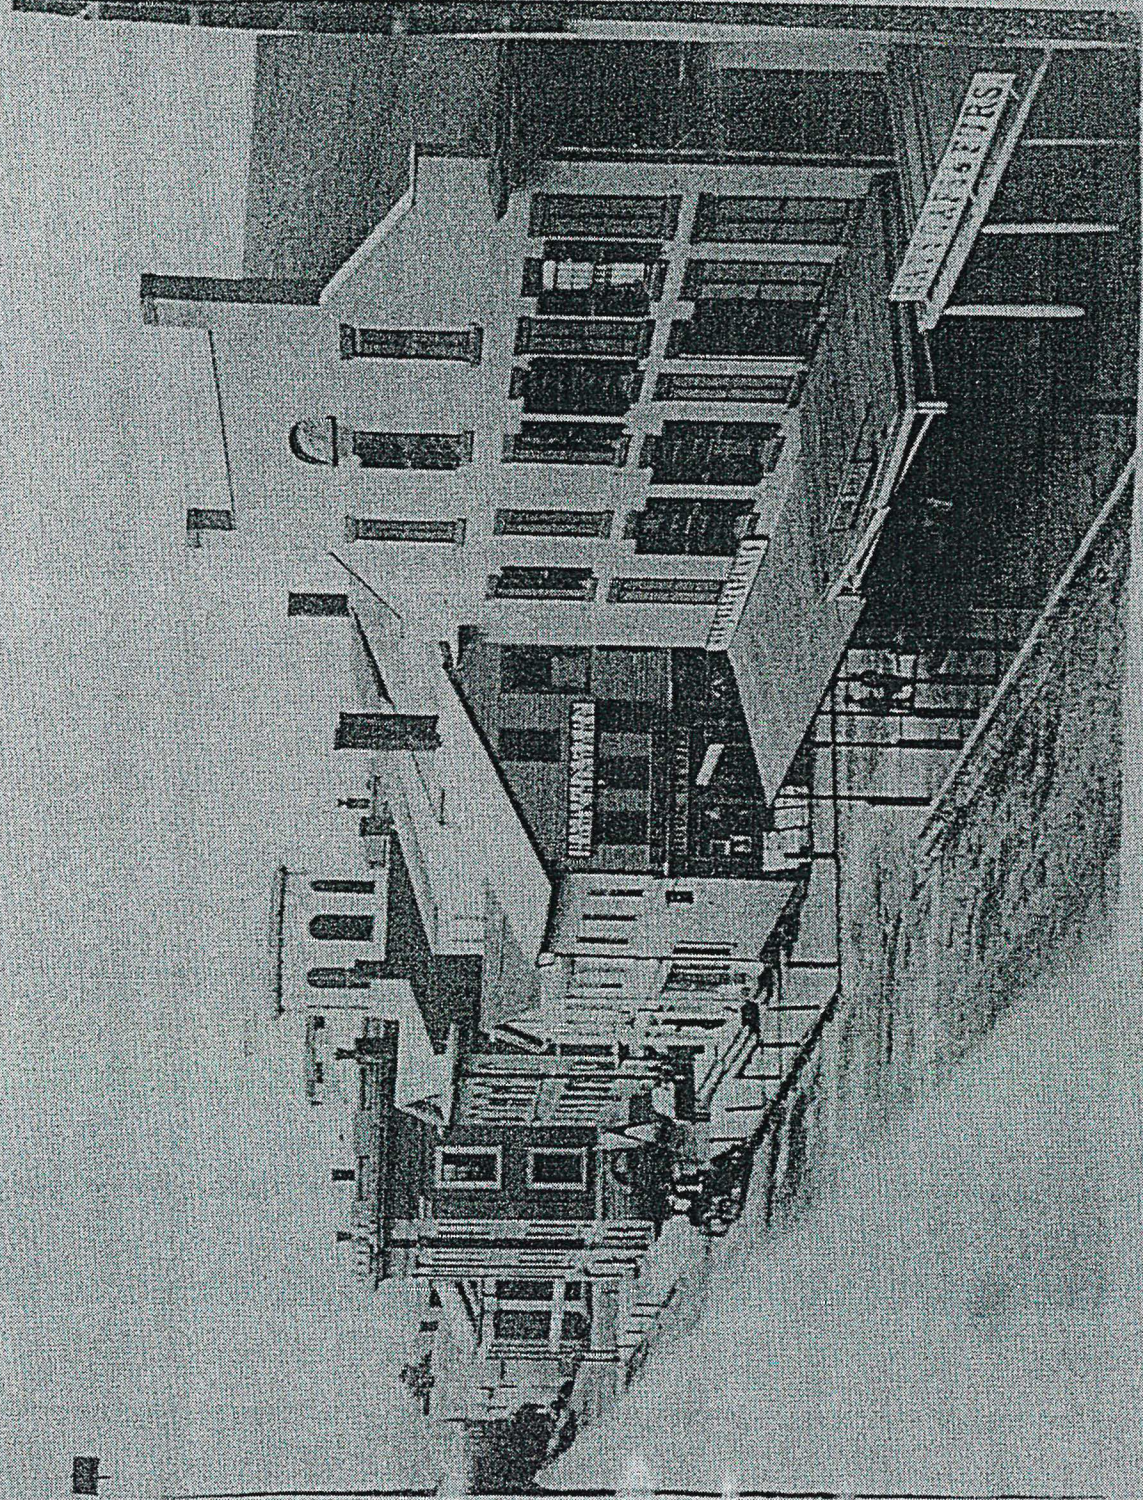

c. 1870

Photo 1-1.12

Obtained from Helen Rosenblum 11/73

UVM Special Collections



# THE SHAPE OF OUR SCAPE



Battery Street, 1989

*When we build, let us think that we build for ever. Let it be not for present delight, nor for present use alone; let it be such work as our descendants will thank us for...*

— John Ruskin, *The Seven Lamps of Architecture*, 1849

Buildings are records of the passage of time. A single building can include “layers” of changes accumulated over many years. These layers can reveal the history of the building, of technology, of ideas and of the city as a whole. They are a tangible testimony to the process of constant change that is history.

Two centuries of change created streetscapes in Burlington that are complex blends of building styles, technology, materials and types, ranging from the late-eighteenth century Federal style Pomeroy House on Battery Street, to the newly constructed Post-Modern style Courthouse Square. With the buildings there are streets and sidewalks with their signs, lights, mail and fire alarm boxes. All are evidence of Burlington’s past as well as present human activity.


But not all buildings survive. Neglect, fire, and demolition can dramatically alter the appearance of the city. In Burlington, most of the area

from Battery to Champlain and from Main to Pearl was flattened as the result of “Urban Renewal”, a program sponsored by the federal government during the 1950s and 1960s. This mass “editing” of our city was not without sacrifice — in the hope of rebuilding the run-down, historic fabric was lost, ethnic neighborhoods were destroyed, and people lost their homes. These losses resulted in a re-evaluation of what was good about cities, and encouraged the Historic Preservation movement and other citizen efforts to preserve the richness of our neighborhoods and communities.

The streetscapes of Burlington are complex compositions created over time which give beauty and character to our city. If the future citizens of Burlington are to enjoy the rich built environment and the sense of history that we have, it is important that decisions be made that treat the Burlington streetscape as a place to be enjoyed and preserved.



This early 19th century building was updated by a 1940s Art Deco facade modernization of Abraham's, illustrating “layers” of change.

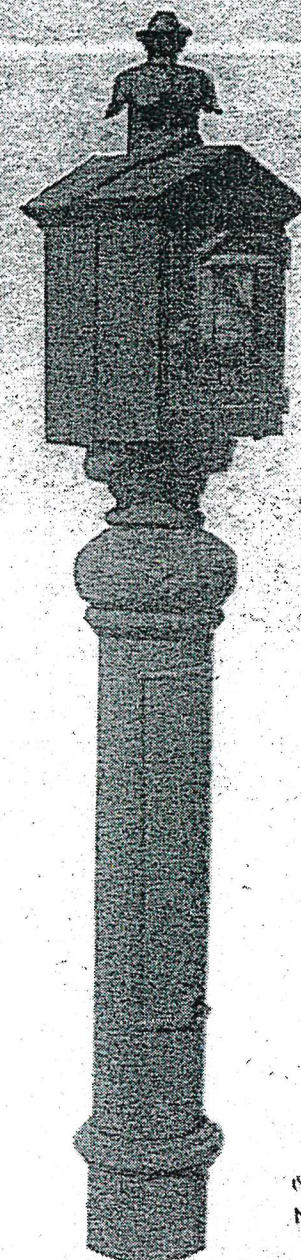


Fire alarm box, one of the elements that make up the streetscape in Burlington. The sign of this fire alarm box, for East Avenue, is a continuation of the sign. Under wiring for the sign was redone in 1989 to ensure continuity.


“Chance & Choice”  
Newspaper supplement  
Publication of  
HP program




Compiled by Frederic Arden Pawley  
 Architectural Record July 1935 (p. 54 - photo)  
 49-12.

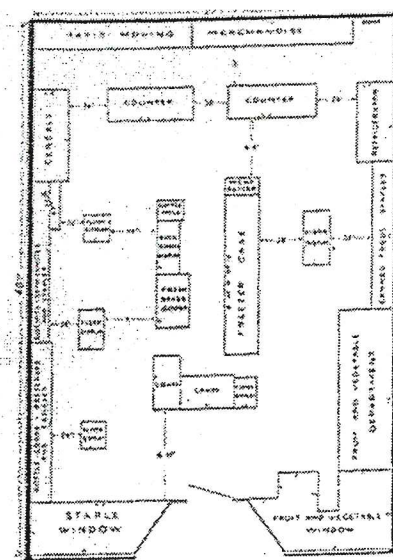

From BETTER GROCERY STORES

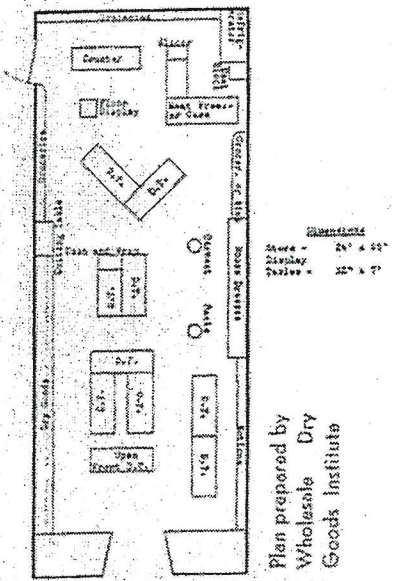

Plan prepared by  
 Wholesale Dry  
 Goods Institute

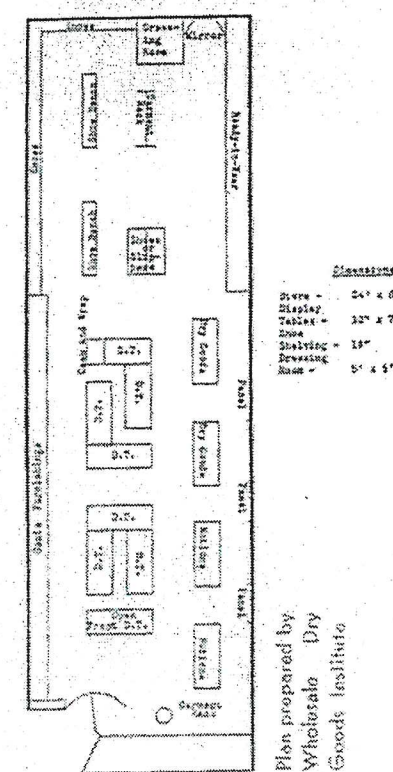

Plan prepared by  
 Wholesale Dry  
 Goods Institute

expensive area in store.

"The small store can handle its delivery orders, as a rule, from the wrapping counter, the orders going out fast enough to prevent cluttering of aisles and delays to either type of customer. When the sales volume reaches a point at which confusion occurs in the retail selling space, it is advisable to provide a separate delivery room. Often as few as 50 orders daily justify an order, assembly and delivery room.

"No selling is done in the order room. It is solely for delivery orders. Experience shows that this plan minimizes mistakes in filling orders, does away with confusion in the sales room and makes for better service all around. Aisles are free of outgoing delivery boxes.

"The order room can be added easily to the floor arrangement of the smaller type store, by removing the rear wall on one side and substituting for it a low 40-inch stock shelf. This throws one-half the back room into an order room. Customers can see into the order room but will not enter. The activity of assembling orders gives a busy aspect to the store without interfering with counter customers' service. Rear doors are used by delivery clerks."

Small Store Arrangement. U. S. Chamber of Commerce.

Delivery department for sorting, checking, loading. In larger stores conveyer systems speed up this process with moving belts or spiral gravity chutes. Loading platform for trucks. Garage usually is separate or eliminated in favor of cooperative delivery service.


Offices, credit department, 'phone order department and such accessory service as fitting rooms, alteration rooms and millinery workrooms must be provided, as near respective selling departments. Services such as lockers, rest rooms and lavatories for clerks become large elements in department stores. Even in smaller shop conveniences such as water coolers, telephones, lavatories and rest alcoves are offered customers.

### MAINTENANCE




Materials should be resistant to wear and easy to clean. Walls should have sanitary cove bases and equipment bases should stand up under wet-mopping and scrubbing. Easy and economical maintenance is assured by keeping surfaces and decoration simple.

Provision should be made for easy collection of trash (chute and bin) and incineration or possible salvage by shredding and baling.


### DRUG STORE IN BURLINGTON, VERMONT . . . LOUIS S. NEWTON, ARCHITECT

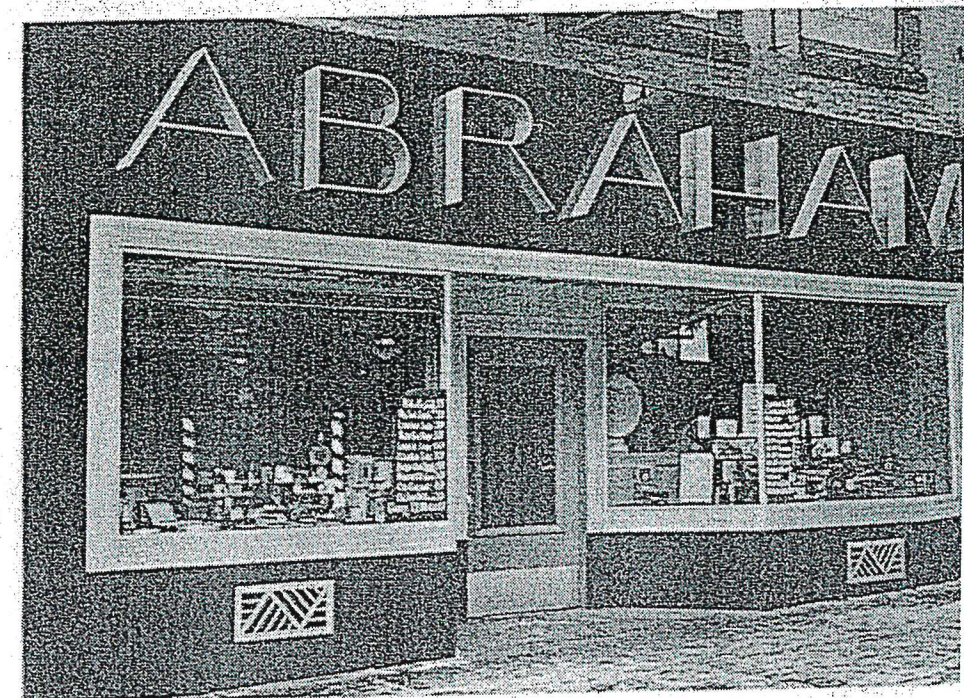



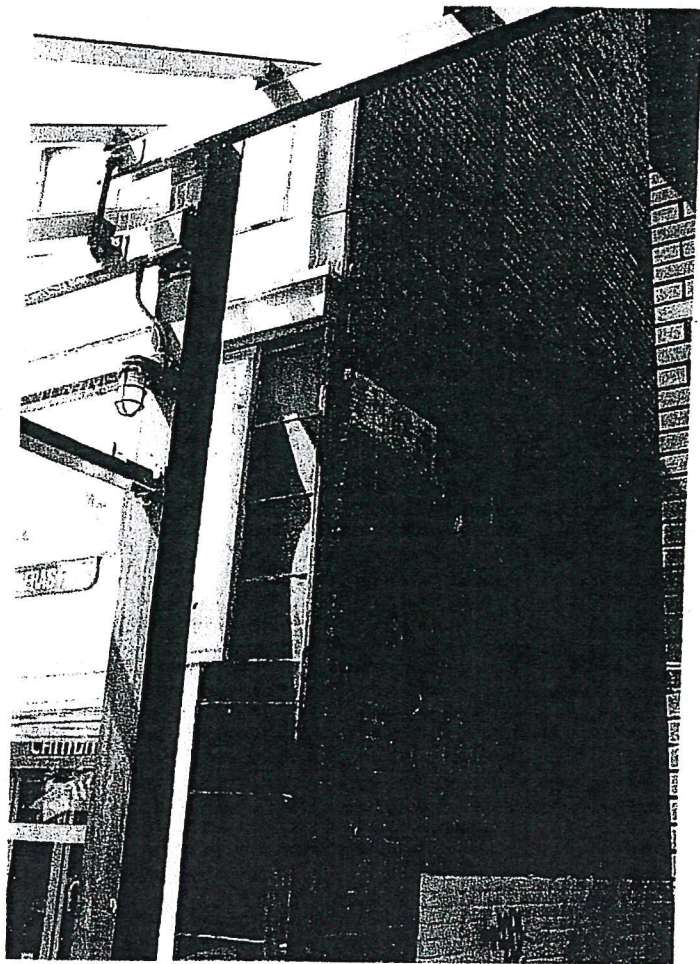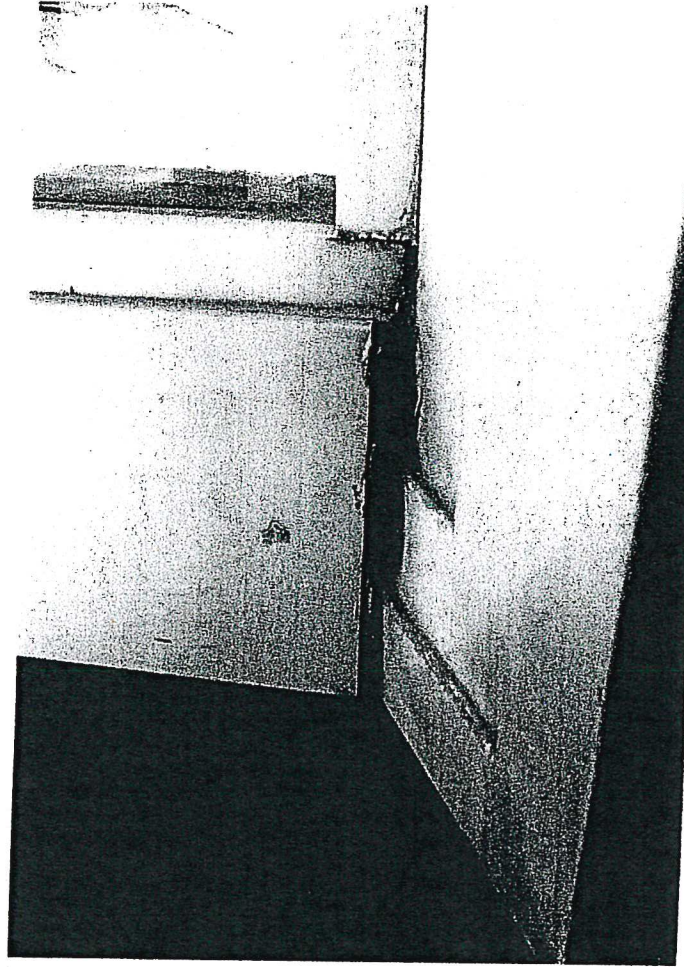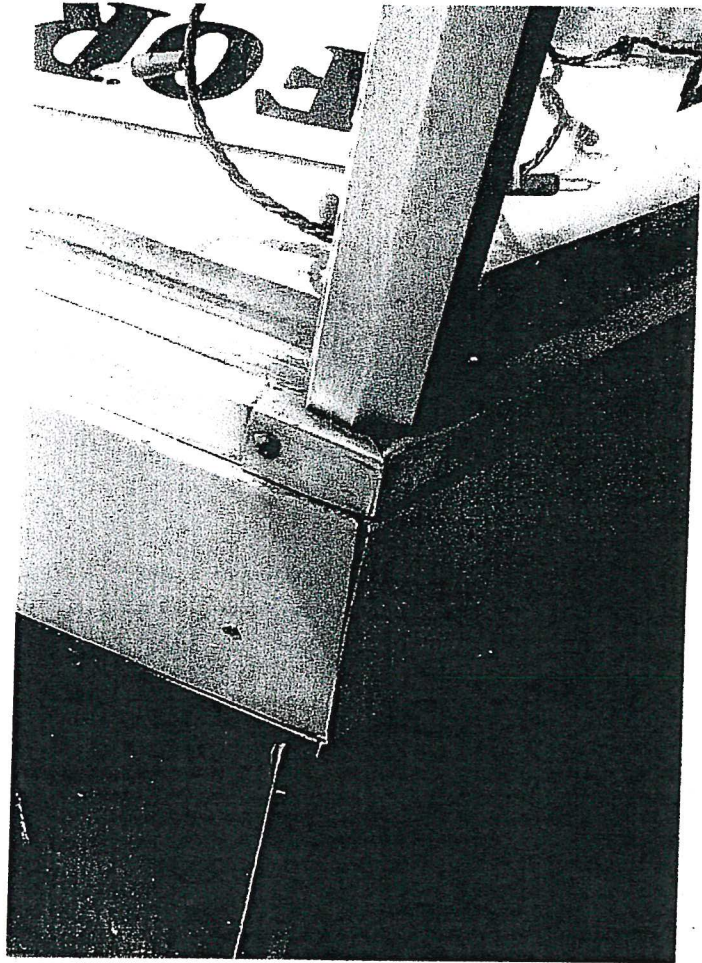



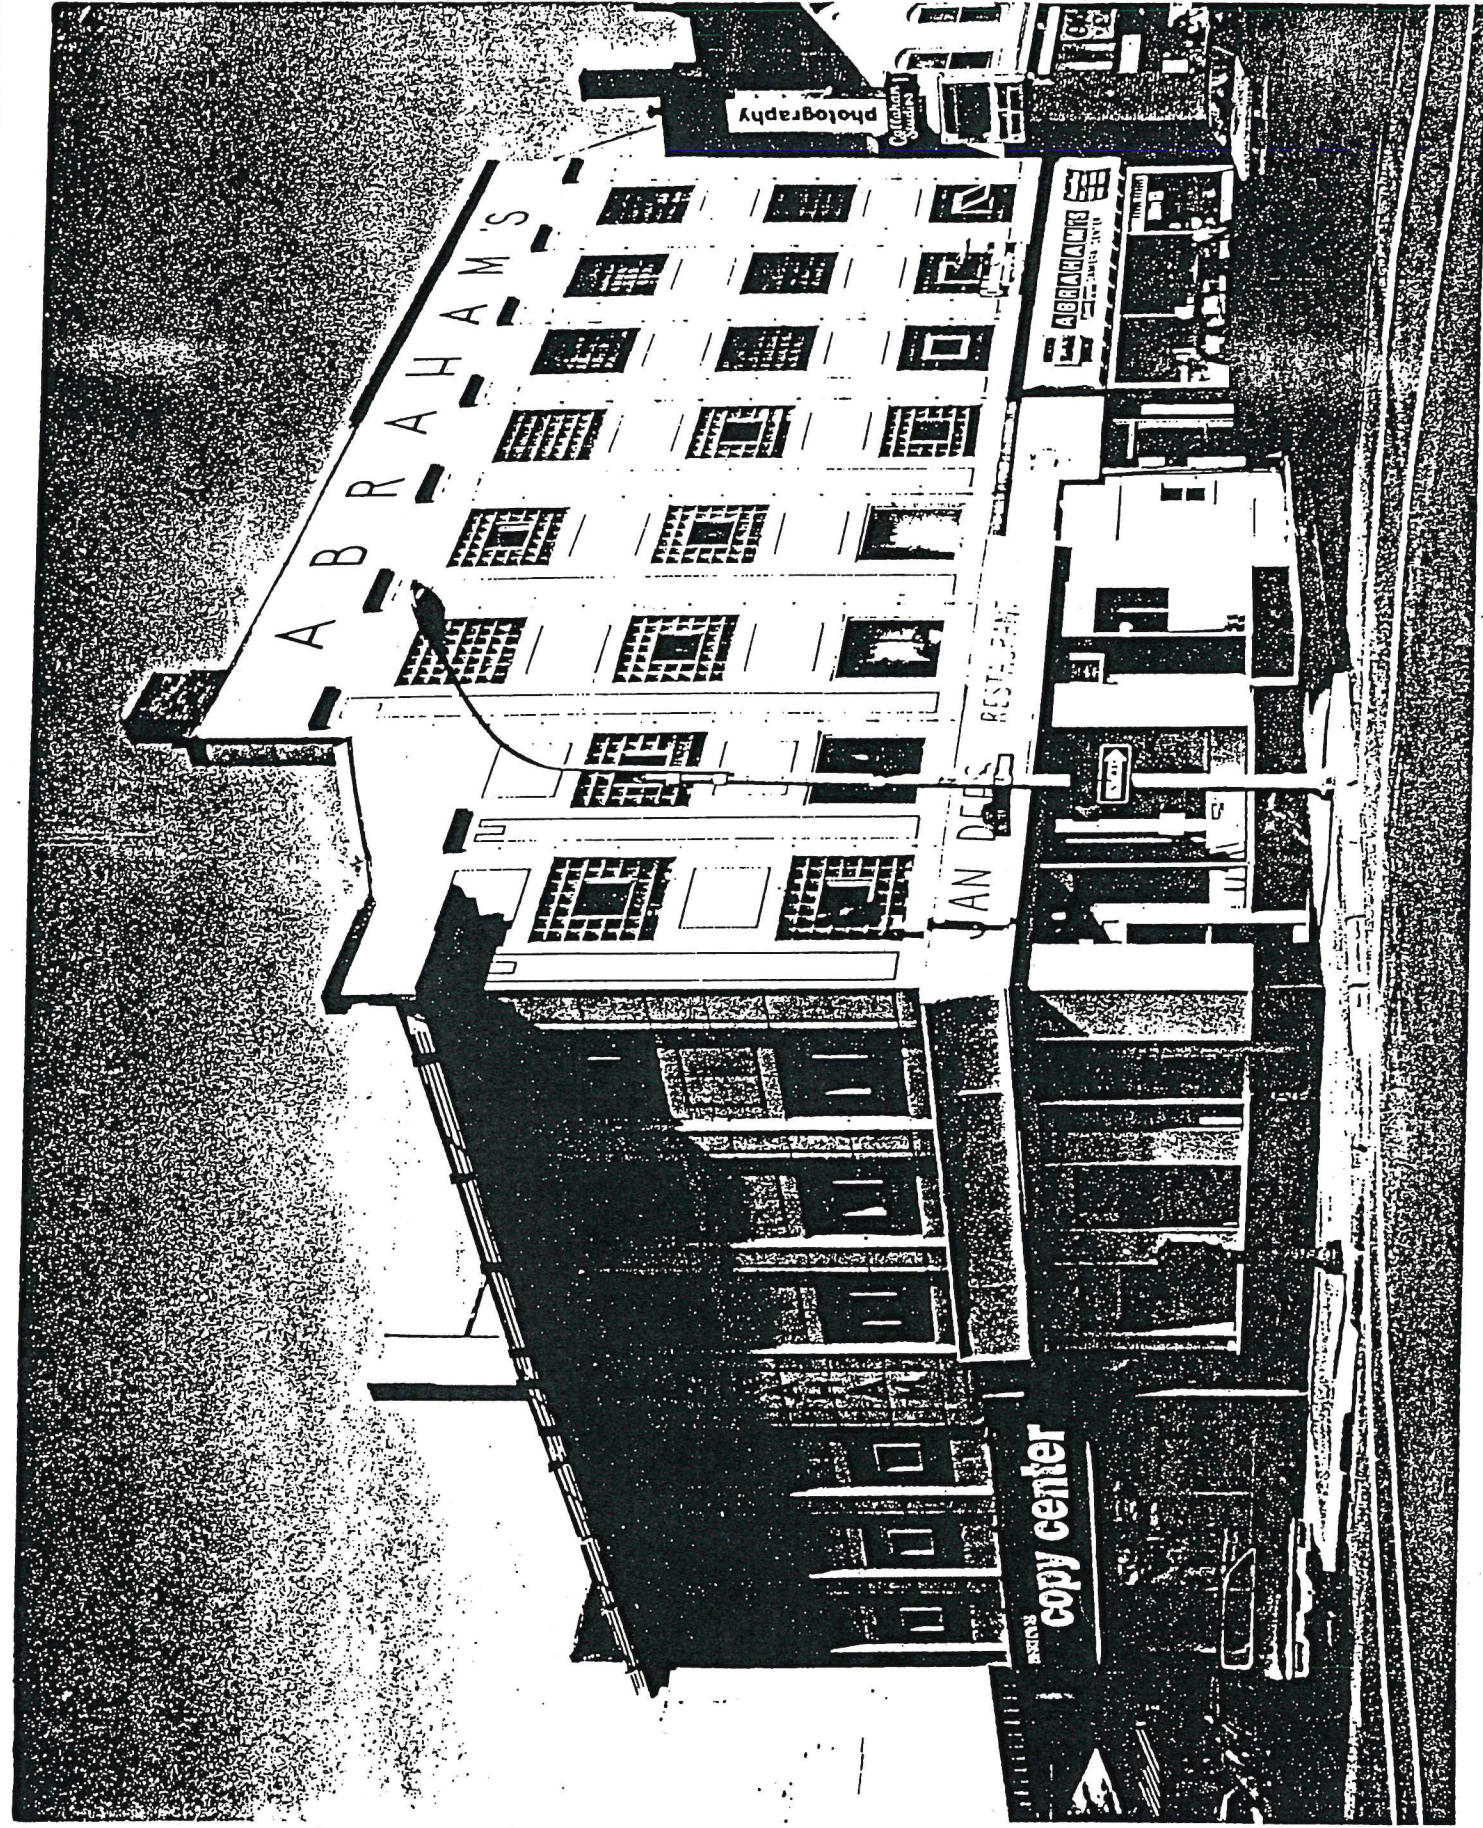



## Department of Planning and Zoning

149 Church Street, City Hall  
Burlington, VT 05401  
[www.burlingtonvt.gov/pz](http://www.burlingtonvt.gov/pz)  
Phone: (802) 865-7188  
Fax: (802) 865-7195

*David White, AICP, Director  
Meagan Tuttle, AICP, Comprehensive Planner  
Jay Appleton, Senior GIS/IT Programmer/Analyst  
Scott Gustin, AICP, CFM, Principal Planner  
Mary O'Neil, AICP, Principal Planner  
Ryan Morrison, Associate Planner  
Layne Darfler, Planning Technician  
Shaleigh Draper, Zoning Clerk*



## MEMORANDUM

**To:** The Design Advisory Board  
**From:** Mary O'Neil, AICP, Principal Planner  
**RE:** ZP19-0570CA; 111 Church Street  
**Date:** February 26, 2019

---

**File:** 19-0570CA  
**Location:** 111 Church Street  
**Zone:** FD6 **Ward:** 3C  
**Parking District:** Downtown  
**Date application accepted:** February 5, 2019  
**Applicant/ Owner:** Matthew Parker / Robert Fuller  
**Request:** Change storefront by adding barn-boards, altering windows.

The application follows a Code Enforcement action for alteration of storefront without permits.

### Background:

- **Certificate of Public Good;** Solar array for roof. March 2010.
- **Zoning Permit 04-612;** Sign permit for Danforth Pewters. June 2004.
- **Zoning Permit 04-434;** Remodel store front. (DRB review). May 2004.
- **Non-Applicability of Zoning Permit Requirements 04-409;** Interior upgrade. March 2004.
- **Zoning Permit 92-435;** Replace black Carrara glass along base of front of existing photographic/retail shop with high gloss steel panels of the same size. Grates to remain. June 1992.
- **Zoning Permit 87-686;** install wood sign. February 1988.
- **Zoning Permit 87-227;** erect projecting sign affixed to canopy. Mary 1987.
- **Zoning Permit n.n.;** convert second floor Camera Shop into a Photographic studio. Modify existing sign. April 1977.
- **Zoning Permit n.n.;** erect a sign flat against the building for 2<sup>nd</sup> floor Callahan Studio. May 1977.
- **Zoning Permit n.n.;** alter and remodel the College Street front of the building. Convert the use and occupancy to a laundry and dry cleaning store pick up service. June 1976.

### Overview:

The programs and services of the City of Burlington are accessible to people with disabilities. For accessibility information call 865-7188 (for TTY users 865-7142).



111 Church Street is within the Church Street Historic District (listed 2008), and a part of what was originally known as the Sherman's Block/the Abraham Building. Constructed as a Federal style stepped parapet building, the storefront at 111 Church Street was the first to display the newly interpreted Art Deco upper façade in 1933, designed by architect Louis Newton. (This follows the *Exposition internationale des arts décoratifs et industriels modernes* in Paris, 1925.) [https://en.wikipedia.org/wiki/International\\_Exhibition\\_of\\_Modern\\_Decorative\\_and\\_Industrial\\_Arts](https://en.wikipedia.org/wiki/International_Exhibition_of_Modern_Decorative_and_Industrial_Arts)

A second remodeling, also by Newton followed in 1946 and included the installation of enameled panels on the facades.

The National Register nomination (2008) articulated:

"unfortunately the storefront was recently altered with some Colonial Revival detailing incongruous with the style of the rest of the building. The former shopfront consisted of aluminum framed storefront windows surrounding a central recessed entry with a fully glazed modern steel door. A dado course under the storefront windows contained polished black Carrara glass and Art Deco grilles dating to 1933. Narrow vertical band of black Carrara glass were located on both sides of the storefront windows. The recent storefront renovation respects the historic arrangement of windows and recessed central entry, but the historic fabric has been lost, replaced with metal windows and transoms, green aluminum paneling and a steel door."

As the Design Advisory Board (and Development Review Board) contributed to the 2004 façade renovation, the project remains before the DAB today. See attached staff report and decision from 2004.

Article 6 does not apply in the Form Districts. The project shall be reviewed under Section 5.4.8 (Historic Buildings and Sites) only.

## **Sec. 5.4.8 Historic Buildings and Sites**

### *(a) Applicability:*

*These regulations shall apply to all buildings and sites in the city that are listed, or eligible for listing, on the State or National Register of Historic Places.*

111 Church Street is on the National Register of Historic Places within the Church Street Historic District. See attached narrative.

### *(b) Standards and Guidelines:*

*The following development standards, following the Secretary of the Interior's Standards for the Treatment of Historic Properties, shall be used in the review of all applications involving historic buildings and sites subject to the provisions of this section and the requirements for Design Review in Art 3, Part 4. The Secretary of the Interior's Standards are basic principles created to help preserve the distinctive character of a historic building and its site. They are a series of concepts about maintaining, repairing and replacing historic features, as well as designing new additions or making alterations. These Standards are intended to be applied in a reasonable manner, taking into consideration economic and technical feasibility.*

1. *A property will be used as it was historically or be given a new use that requires minimal change to its distinctive materials, features, spaces, and spatial relationships.*

The property is used for retail purposes, consistent with original and intermittent use.

2. *The historic character of a property will be retained and preserved. The removal of distinctive materials or alteration of features, spaces, and spatial relationships that characterize a property will be avoided.*

The 2008 National Register nomination acknowledges the removal of the 1933 Carrara glass dado panels in the 2004 storefront renovation, and replacement with metal panels. The only tangible remnant from the 1933 Art Deco installation were the small grilles, which have been removed in this barnboard installation.

3. *Each property will be recognized as a physical record of its time, place, and use. Changes that create a false sense of historical development, such as adding conjectural features or elements from other historic properties, will not be undertaken.*

The barnboard panels are a modern country aesthetic that have no historic reference to this property.

4. *Changes to a property that have acquired historic significance in their own right will be retained and preserved.*

The 1933 Art Deco installation, a change that has been recognized as significant and notable, was largely altered in the 2004 storefront remodel. The only remnant were the polished grilles, which have been removed.

5. *Distinctive materials, features, finishes, and construction techniques or examples of craftsmanship that characterize a property will be preserved.*

The grilles have been removed, but have no relationship to the current storefront interpretation.

6. *Deteriorated historic features will be repaired rather than replaced. Where the severity of deterioration requires replacement of a distinctive feature, the new feature will match the old in design, color, texture, and, where possible, materials recognizing that new technologies may provide an appropriate alternative in order to adapt to ever changing conditions and provide for an efficient contemporary use. Replacement of missing features will be substantiated by documentary and physical evidence.*

As noted, the only remnant of the 1933 Art Deco installation have been removed to install barnboard panels and a burnished metal header. The work was done without appropriate permits and review, and the applicant is seeking after-the-fact approval of the work.

7. *Chemical or physical treatments, if appropriate, will be undertaken using the gentlest means possible. Treatments that cause damage to historic materials will not be used.*

Not applicable.

8. *Archeological resources will be protected and preserved in place. If such resources must be disturbed, mitigation measures will be undertaken.*

No archaeological resources have been identified at this location. Not applicable.

9. *New additions, exterior alterations, or related new construction will not destroy historic materials, features, and spatial relationships that characterize the property. The new work shall be differentiated from the old and will be compatible with the historic materials, features, size, scale, and proportion, and massing to protect the integrity of the property and its environment.*

See above.

10. *New additions and adjacent or related new construction will be undertaken in such a manner that, if removed in the future, the essential form and integrity of the historic property and its environment would be unimpaired.*

The barnboard may be removed in the future, but the 1933 black Carrara dado exterior has been removed and replaced with metal panels in 1992. The smaller, muntined windows were installed in 2004 (although the muntins have been removed in this remodel.) The only remnant of the 1933 installation were the metal Deco grilles, which are now removed. The storefront itself has now been entirely replaced, retaining no historic merit.



## Department of Planning and Zoning

149 Church Street

Burlington, VT 05401

<http://www.burlingtonvt.gov/PZ/>

Telephone: (802) 865-7188

(802) 865-7195 (FAX)

David E. White, FAICP, Director  
Meagan Tuttle, Comprehensive Planner  
Jay Appleton, Senior GIS/IT Programmer/Analyst  
Scott Gustin, AICP, CFM, Principal Planner  
Mary O'Neil, AICP, Principal Planner  
Ryan Morrison, Associate Planner  
Layne Darfler, Planning Technician  
Shaleigh Draper, Planning & Zoning Clerk



### MEMORANDUM

To: Design Advisory Board  
From: Ryan Morrison, Associate Planner  
Date: February 12, 2019  
RE: ZP19-0496CA/CU; 99 Rose Street

---

**File:** ZP19-0496CA/CU

**Location:** 99 Rose Street

**Zone:** RM **Ward:** 3C

**Date application accepted:** December 21, 2018

**Applicant/ Owner:** Lathan Gravelle / Emily Hunter

**Parking District:** Shared Use

**Request:** Construct a second floor addition for use as an accessory dwelling unit.



#### Background:

- **Zoning Permit 08-192CA;** replace existing clapboard siding with vinyl siding. Denied December 18, 2007.
- **Zoning Permit 14-1297CA;** Replace 6 windows with wood windows with aluminum clad exteriors. Approved July 3, 2014.
- **Zoning Permit 17-1003FC;** replace existing chain link fence with a new wooden fence. Approved May 11, 2017.

**Overview:**

The applicant proposes to construct a new second floor addition over the rear, single-story addition, for use as an accessory dwelling unit. Also included are new steps and decking providing access to the ADU, and a reduction to the width of the driveway. The 4,205 sf parcel currently contains a single family residence and a detached 2-car garage.

**ARTICLE 6: DEVELOPMENT REVIEW STANDARDS*****Part 1: Land Division Design Standards***

Not applicable.

***Part 2: Site Plan Design Standards******Sec. 6.2.2 Review Standards******(a) Protection of important natural features***

There are no important natural features on the subject property. Existing green space amounts to a lawn area in the rear.

***(b) Topographical alterations***

The property is essentially flat and will remain so. No significant topographical alterations are proposed.

***(c) Protection of important public views***

The subject property is not affected by any identified public view corridor.

***(d) Protection of important cultural resources***

The home was constructed ca. 1877. Rose Street is an undersurveyed street, and a determination of eligibility has not been pursued. So while the home isn't included on a state or federal historic register, it still may have historic merits worth preserving. But at this time, review under Sec. 5.4.8 CDO *Historic Buildings and Sites* is not applicable.

***(e) Supporting the use of alternative energy***

No part of this application would prevent the use of wind, solar, water, or other alternative energy device.

***(f) Brownfield sites***

The subject property is not an identified brownfield.

***(g) Provide for nature's events***

The rear entrances will be well shielded from the elements by the new decking and roof. The site plan shows there to be ample room for snow storage behind the home to the side of the driveway. No more than 400 sf of land will be disturbed, and as a result, the applicant is not required to submit an Erosion Prevention and Sedimentation Control Plan for review.

***(h) Building location and orientation***

Buildings within the neighborhood exhibit a consistent rhythm and pattern along both sides of the street. The placement of the proposed home is consistent with the existing built environment. Its front entry is prominent and readily identifiable from the street.

*(i) Vehicular access*

The existing curb cut will remain unchanged. The 90 ft deep driveway, which widens at the rear to provide access to the 2-car garage, is deep enough and wide enough to provide 3 parking spaces (2 required per dwelling plus 1 for the ADU).

*(j) Pedestrian access*

Given the existing setback, the front entrance to the home has direct access to the public sidewalk via a single step.

*(k) Accessibility for the handicapped*

None is required for single family homes; however encouraged.

*(l) Parking and circulation*

The property has a 90' driveway that widens in the rear to provide access to the 2-car garage and the third parking space required for the ADU.

*(m) Landscaping and fences*

The plans do not indicate existing or proposed landscaping. The project is at the rear of the home, and given the fact that the front of the home has a 0' setback from the sidewalk, there is no room for landscaping within view from the public street. The site plan does depict a 'garden' between the driveway and the home.

*(n) Public plazas and open space*

No public plaza or open space is included or required in this proposal.

*(o) Outdoor lighting*

Outdoor lighting fixtures will illuminate the entrances at the rear of the structure. While specific fixtures have not been decided upon, the applicant notes that they will be wall-mounted black lanterns with LED bulbs. Typical outdoor light fixtures for single family residences are exempt from the requirements and guidelines of Sec. 5.5.2 – Outdoor Lighting. Spec sheets will still be required for review and approval.

*(p) Integrate infrastructure into the design*

The existing home, and the homes along Rose Street, all have above ground utility lines. The project will not change this existing condition.

A utility meter exists on the north side of the home, and is pretty well shielded from view from the public street by existing vegetation. If a new meter is installed for the ADU, it will almost certainly locate adjacent to the existing meter, and thus be well shielded from view from the public street. The elevation plans should be updated to show the meter(s).

**Part 3, Architectural Design Standards**

**Sec. 6.3.2, Review Standards**

*(a) Relate development to its environment*

*1. Massing, Height, and Scale*



The massing, height, and scale of the existing building is consistent with the pattern of development within the neighborhood. The structure is modest in size, in comparison with several neighboring homes. The proposed addition will increase the massing, height and scale of the existing structure.

The addition's roofline will be approximately one foot taller than the existing home's roofline. The most significant increase in massing and scale, albeit in the rear, is where the addition is seen above the existing enclosed porch. The general goal of this section, and what has been the general consensus of the DAB in the past, is to prevent rear additions from taking over the visual impact of an existing primary structure, while being sensitive to an existing structure's massing, height and scale. The proposed 2<sup>nd</sup> story addition, atop an existing one-story and abutting the existing 2<sup>nd</sup> story, substantially inflates the building mass. It is higher than the existing structure, and conflicts with the modest scale of the original house.

In general, additions within a Design Review District should be sensitive to existing structures in either like-materials or massing. The proposed addition is sensitive to neither like-materials nor massing. It takes on the appearance of one mass attaching itself onto an existing mass, with little sensitivity to the existing structure's materials, massing, and architectural style.

## *2. Roofs and Rooflines*

The existing structure has a street-facing gable roof, which is common in the neighborhood. The proposed rear addition will have a gable roof approximately one-foot taller than the existing structure's roof. For living space purposes, the applicant proposes to broadly extend the south side of the roof across the addition, while sloping the roof's north side evenly with the roof of the existing structure. The one-foot height increase over the existing roofline may not be that noticeable from the street, but the roofline extending across the proposed addition (south side), in combination with the addition itself, will be quite noticeable and may very well take away from the general architectural feel of the neighborhood.

## *3. Building Openings*

The proposed addition will occupy a significant portion of open space above and behind the existing structure, and will be quite visible from the street. The applicant proposes a single casement window on the addition's front façade (east). Along the south side, the addition will have a double casement window on the first floor, and two casement windows along the second floor wall. On the north side, there will be two casement windows on the first floor wall, and a skylight window on the roof for natural light to enter the second floor. The addition's rear will see an access door for each floor, and two casement windows on the second floor wall.

### *(b) Protection of important architectural resources*

See 6.2.2 (d) above.

### *(c) Protection of important public views*

See 6.2.2 (c) above.

*(d) Provide an active and inviting street edge*

The front of the existing structure will remain as is, with the window lined enclosed front porch and entrance door. The main structure of the home is recessed back from the street edge, with only the second floor front façade visible. This façade has one double hung window, centrally located. There are no large blank walls or expanses of roof.

*(e) Quality of materials*

The existing home has wood clapboard siding, a slate roof, and double hung windows. The applicant proposes to clad the second floor addition, as well as the existing first floor addition (which is currently sided with wood clapboard) with standing seam metal siding. The roof will also be covered with the same standing seam metal. Trim will be metal to match the siding. The applicant proposes to use Marvin Integrity casements for all windows. Pressure treated wood will be used for the rear decking, stairs, and railing posts and top rails. The materials chosen are quite durable and will ensure a long life cycle of the building.

*(f) Reduce energy utilization*

The proposed building must comply with the city's current energy efficiency standards.

*(g) Make advertising features complimentary to the site*

No advertising is included in this proposal.

*(h) Integrate infrastructure into the building design*

Should a second utility meter be needed, it is assumed it will locate next to the existing meter, along the north wall of the home. The existing meter is well screened from view from the public street. If other mechanical units are proposed, the plans will need to be updated to show the locations. Additionally, they will need to be screened from view from the public street.

*(i) Make spaces safe and secure*

The proposed building must comply with the city's current egress requirements. Building entries will be illuminated.

## **ARTICLE 5: CITYWIDE GENERAL STANDARDS**

### ***Sec. 5.4.8 Historic Buildings and Sites***

***(a) Applicability:***

*These regulations shall apply to all buildings and sites in the city that are listed, or eligible for listing, on the State or National Register of Historic Places.*

*As such, a building or site may be found to be eligible for listing on the state or national register of historic places and subject to the provisions of this section if all of the following conditions are present:*

- 1. The building is 50 years old or older;*

2. *The building or site is deemed to possess significance in illustrating or interpreting the heritage of the City, state or nation in history, architecture, archeology, technology and culture because one or more of the following conditions is present:*
  - A. *Association with events that have made a significant contribution to the broad patterns of history; or,*
  - B. *Association with the lives of persons significant in the past; or,*
  - C. *Embodiment of distinctive characteristics of a type, period, or method of construction, or representation of the work of a master, or possession of high artistic values, or representation of a significant or distinguishable entity whose components may lack individual distinction; or,*
  - D. *Maintenance of an exceptionally high degree of integrity, original site orientation and virtually all character defining elements intact; or,*
  - E. *Yielding, or may be likely to yield, information important to prehistory; and,*

*The building or site possess a high degree of integrity of location, design, setting, materials, workmanship, feeling, and association.*

The structure is included on a 1877-1890 bird's eye neighborhood historic map, thus putting its date of construction ca. 1877. The structure has not been listed on either a state or federal historic register. Given its construction date and the nature of the structure, including the rear addition and enclosed porch, historic merits appear to exist. Rose Street is an undersurveyed street, and a determination of eligibility has not been pursued due to staff limitations. Staff believes that the structure could be eligible for listing on a historic register.

## **ITEMS FOR THE BOARD'S CONSIDERATION**

1. The addition, in combination with the taller roof height, significantly expands the massing of the structure, albeit in the rear, and will nonetheless be quite visible from the public street. While rear additions are common in the City, additions like these that loom over an existing structure, are clearly visible and detract from the presence of the original structure, and are not appropriately scaled and proportioned with respect to the context of the existing structure, do not comply with the Architectural Design Standards of Sed. 6.3.2. The applicant should explore another design that better fits with the size and massing of the existing structure.
2. The existing structure is not listed on a state or federal historic register, and a determination of eligibility has not be made. If the DAB wishes, staff would pursue a determination of historic eligibility.
3. The applicant should submit spec sheets for the skylight window and the exterior light fixtures to planning and zoning prior to the Development Review Board hearing.





Resonate Design Build, LLC  
P.O. Box 1146  
Richmond, VT 05477  
802-234-1424  
info@resonatedesignbuild.com  
RDB18016

December 21<sup>st</sup>, 2018

Regarding 99 Rose Street, Accessory Dwelling Unit Application

To Burlington Planning & Zoning

**Project Description:**

The intent behind this project is to create an Accessory Dwelling Unit (ADU) attached to the principle dwelling unit. Currently there is an existing ground floor, single story addition at the rear of the original 1-1/2 story residence. A second story to the existing addition would be constructed with a roof line just above the existing main gable roof. The pitch of the southern roof plane would be lessened to allow for a typical ceiling height at the south side of the upper floor addition. On the north side of the addition, the proposed roof line would parallel the existing roof line in front of it, to minimize presence of the addition in relation the existing roof in front of it. This has the ceiling lower than typical on the north side proposed second floor addition.

Both the existing rear and proposed rear addition would be clad with modern durable materials to ensure a long service life of low maintenance. The proposed windows are modern casement windows that allow for increased daylighting, energy efficiency, egress and ventilation.

The roof line would be extended over a series of decks and stairs to allow for covered access to the ADU and the existing lower floor, as well as creating enjoyable outdoor space for the occupants, etc.

The intention behind the design is to create a modern addition adjacent to the older 1-1/2 story residence. Building materials on the existing 1-1/2 story residence would be maintained; wood clapboards, slate roof, enclosed porch and window features. The differences between the front and the rear of the proposal would contrast in a way where there is clearly older architecture in front of and attached to more modern architecture. Other examples of this exist in residential districts in the city. We feel that this is representative of the city, where a history exists, but modern and progressive ideas are tastefully intertwined. This project would add great value to the owner's property use and provide additional housing stock for The City.

We look forward to feedback and the process. Let me know if you have any questions.

Lathan Gravelle  
Manager, Resonate Design Build, LLC  
lathan@resonatedesignbuild.com

**RECEIVED**  
DEC 21 2018

DEPARTMENT OF  
PLANNING & ZONING

## LINE ITEM QUOTES


SIZES VARY

The following is a schedule of the windows and doors for this project. For additional unit details, please see Line Item Quotes. Additional charges, tax or Terms and Conditions may apply. Detail pricing is per unit.

|         |                |  |  |  |
|---------|----------------|--|--|--|
| Line #1 | Mark Unit: ICA |  |  |  |
| Qty: 1  |                |  |  |  |



From MARVIN  
Windows and Doors  
Built to perform:

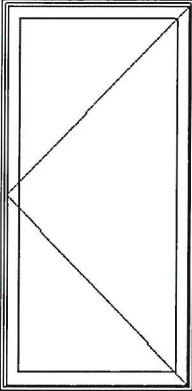

As Viewed From The Exterior


CN 2955  
FS 28" X 55 1/8"  
RO 29" X 55 5/8"  
Egress Information  
Width: 21 7/8" Height: 50 23/32"  
Net Clear Opening: 7.71 SqFt

Pebble Gray Exterior  
Bare Pine Interior  
Integrity Casement - Left Hand  
Wood-Ultrex  
CN 2955  
Rough Opening 29" X 55 5/8"  
IG - 1 Lite  
Low E2 w/Argon  
Stainless Perimeter Bar  
Almond Frost Folding Handle  
Interior Aluminum Screen  
Charcoal Fiberglass Mesh  
Almond Frost Surround  
4 9/16" Jamb  
Nailing Fin  
\*\*\*Note: Unit Availability and Price is Subject to Change

|         |                 |  |  |  |
|---------|-----------------|--|--|--|
| Line #2 | Mark Unit: IFCA |  |  |  |
| Qty: 1  |                 |  |  |  |



From MARVIN  
Windows and Doors  
Built to perform:

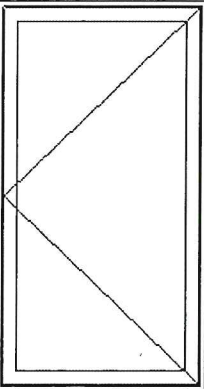

As Viewed From The Exterior


CN 2646  
FS 29 1/2" X 53 1/2"  
RO 30" X 54"  
Egress Information  
Width: 20 43/64" Height: 48 5/16"  
Net Clear Opening: 6.94 SqFt

Pebble Gray Exterior  
Stone White Interior  
Integrity Casement - Left Hand  
All Ultrex  
CN 2646  
Rough Opening 30" X 54"  
IG - 1 Lite  
Low E2 w/Argon  
Stainless Perimeter Bar  
White Folding Handle  
Interior Aluminum Screen  
Charcoal Fiberglass Mesh  
Stone White Surround  
2" Jamb  
Nailing Fin  
\*\*\*Note: Unit Availability and Price is Subject to Change

RECEIVED

DEC 21 2018

DEPARTMENT OF  
PLANNING & ZONING

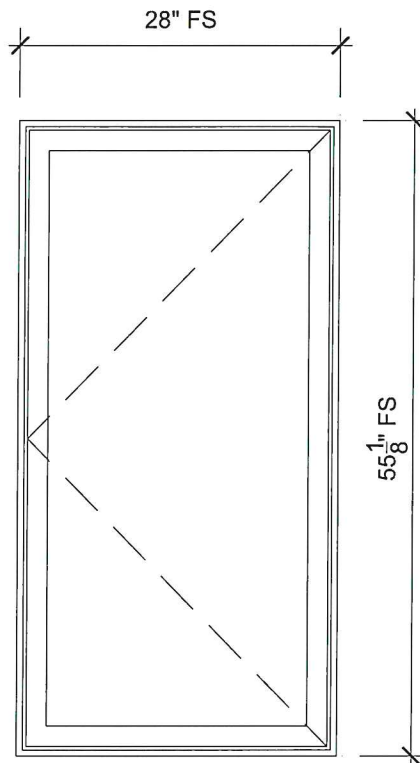

**ICA**

SCALE: 3/4" = 1'-0"

- 1  
3 Head
- 2  
3 Jamb
- 3  
3 Jamb
- 4  
3 Sill

**RECEIVED**

DEC 21 2018

DEPARTMENT OF  
PLANNING & ZONING

FOR DESIGN INTENT ONLY, NOT FOR MANUFACTURE.



PROJ/JOB: 99 Rose / Burlington  
 DIST/DEALER: WINDOWS & DOORS BY BROWNELL-GO  
 DRAWN: CHARLES PELSUE  
 QUOTE#: RD47NVU

PK VER: 0002.24.00


CREATED: 12/21/2018 REVISION:

SHEET

1

OF 4



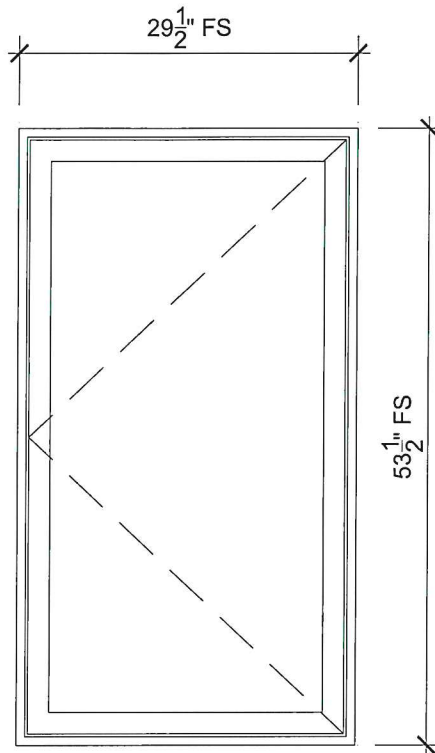

**IFCA**


SCALE: 3/4" = 1'-0"

- 1  
4 Head
- 2  
4 Jamb
- 3  
4 Jamb
- 4  
4 Sill


**RECEIVED**  
DEC 21 2018

DEPARTMENT OF  
PLANNING & ZONING


FOR DESIGN INTENT ONLY, NOT FOR MANUFACTURE.

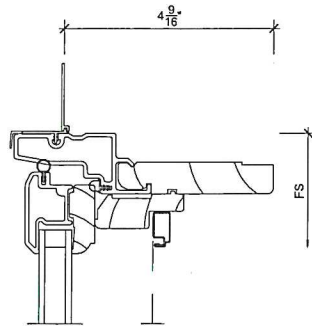


1 Head  
3 SCALE: 3" = 1'-0"

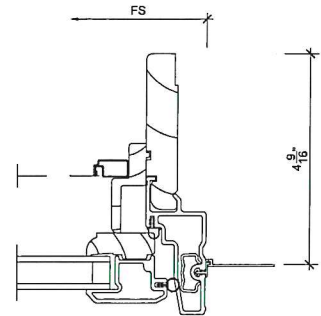

3 Jamb  
3 SCALE: 3" = 1'-0"

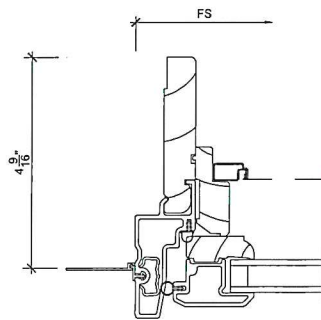


2 Jamb  
3 SCALE: 3" = 1'-0"

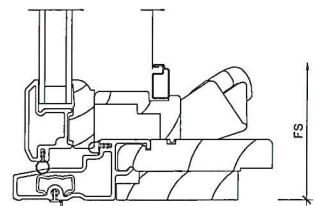


4 Sill  
3 SCALE: 3" = 1'-0"

RECEIVED  
DEC 21 2018


DEPARTMENT OF  
PLANNING & ZONING

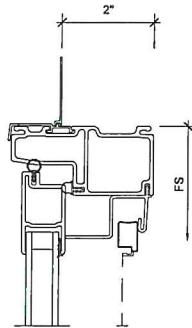


1 Head  
4 SCALE: 3" = 1'-0"

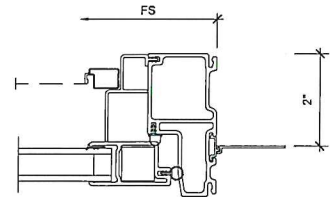

3 Jamb  
4 SCALE: 3" = 1'-0"

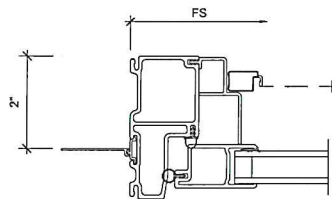

2 Jamb  
4 SCALE: 3" = 1'-0"

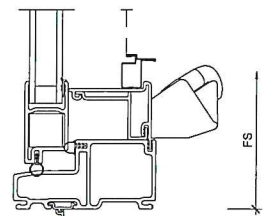

4 Sill  
4 SCALE: 3" = 1'-0"

RECEIVED

DEC 21 2018

DEPARTMENT OF  
PLANNING & ZONING



FOR EXAMPLE ONLY  
COLOR(S) VARY  
DIFFER

RECEIVED

DEC 21 2018

DEPARTMENT OF  
PLANNING & ZONING



🔒 Login (<https://www.sheffieldmetals.com/Login?returnurl=%2fProducts%2fEngineered-Systems>)

Technical Department (/Resources/Technical-Department) | Architectural Department (/Resources/Architectural-Department-Programs) | Blog (/Resources/Blog) | Videos (/Resources/Videos) | Careers (<http://www.mazzellacompanies.com/Careers>)



**Sheffield Metals  
International**  
A MAZZELLA COMPANY

(<https://www.sheffieldmetals.com/>)

Home

(<https://www.sheffieldmetals.com/>)

Products

(<https://www.sheffieldmetals.com/Products-Services>)

Profiles

(<https://www.sheffieldmetals.com/Profiles>)

Warranties

(<https://www.sheffieldmetals.com/Warranties>)

Resources

(<https://www.sheffieldmetals.com/Resources>)

About SMI

(<https://www.sheffieldmetals.com/About-SMI>)

Contact

(<https://www.sheffieldmetals.com/Contact>)

**Call Today @ 800.283.5262**

## Engineered Metal Roofing Systems

Back to [This website](#) ([Privacy Policy](#)) **Remember me** to remember you and improve your experience.

By using this site, you agree to our use of cookies.

[Learn More \(/Privacy\)](#)

Accept

RECEIVED  
DEC 21 2018  
DEPARTMENT OF  
PLANNING & ZONING

Sheffield Metals offers a complete line of Engineered Standing Seam Metal Roof Systems and related accessories to meet your needs whether your project is residential or commercial, solid substrate or open framing. All of our panel profiles are tested to meet minimum UL 90 approvals with our industry's popular panel profiles tested to more stringent requirements.

## Panel Profiles

(/Panel-Profiles)

A Sheffield Metals Engineered Roof System combined with our 35 year standard paint warranty and optional 5 to 35 year weathertight warranty makes Sheffield Metals a smart and secure choice for use on your next project. For panel specific tests, please contact a Sheffield Metals representative for any assistance you may need.

## Engineered Systems:

- SMI 1.5" SnapLock 550 (PDF) (/portals/0/pdfs/profiles/SMI\_1\_5\_SL\_550/SMI\_1\_5\_SnapLock\_550\_Cutsheet.pdf)
- SMI 1.5" Mechanical Seam (PDF) (/portals/0/pdfs/profiles/SMI\_1\_5\_MS/SMI\_1\_5\_MechanicalSeam\_Cutsheet.pdf)
- SMI 1.75" SnapLock (PDF) (/portals/0/pdfs/profiles/SMI\_1\_75\_SL/SMI\_1\_75\_SnapLock\_Cutsheet.pdf)
- SMI 2.0" Mechanical Seam (PDF) (/portals/0/pdfs/profiles/SMI\_2\_0\_MS/SMI\_2\_0\_MechanicalSeam\_Cutsheet.pdf)
- SMI 2.0" SCH Mechanical Seam (PDF) (/portals/0/pdfs/profiles/SMI\_2\_0\_SCH\_MS/SMI\_2\_0\_SCH\_MechanicalSeam\_Cutsheet.pdf)
- SMI 1.0" FWP Flush Wall & Soffit Panel (PDF) (/portals/0/pdfs/profiles/SMI\_1\_0\_FWP/SMI\_1\_0\_FWP\_FlushWallSoffit\_Cutsheet.pdf)

## Non-Engineered Systems:


- SMI 1.0" FF SnapLock (PDF) (/portals/0/pdfs/profiles/SMI\_1\_0\_FF\_SL/SMI\_1\_0\_FF\_SnapLock\_Cutsheet.pdf)
- SMI 1.0" Mechanical Seam (PDF) (/portals/0/pdfs/profiles/SMI\_1\_0\_MS/SMI\_1\_0\_MechanicalSeam\_Cutsheet.pdf)
- SMI 1.5" FF SnapLock (PDF) (/portals/0/pdfs/profiles/SMI\_1\_5\_FF\_SL/SMI\_1\_5\_FF\_SnapLock\_Cutsheet.pdf)
- SMI 1.5" SnapLock 450 (PDF) (/portals/0/pdfs/profiles/SMI\_1\_5\_SL\_450/SMI\_1\_5\_SnapLock\_450\_Cutsheet.pdf)
- SMI 1.5" SnapLock 450 SL (PDF) (/portals/0/pdfs/profiles/SMI\_1\_5\_SL\_450\_SL/SMI\_1\_5\_SnapLock\_450SL\_Cutsheet.pdf)
- SMI 2.0" Mechanical Seam (ARMCO) (PDF) (/portals/0/pdfs/profiles/SMI\_2\_0\_MS\_A/SMI\_2\_0\_MechanicalSeam\_A\_Cutsheet.pdf)
- SMI 1.5" FWP Flush Wall & Soffit Panel (PDF) (/portals/0/pdfs/profiles/SMI\_1\_5\_FWP/SMI\_1\_5\_FWP\_FlushWallSoffit\_Cutsheet.pdf)

**This website uses cookies to remember you and improve your experience.**

By using this site, you agree to our use of cookies.

**Accept**

**More**

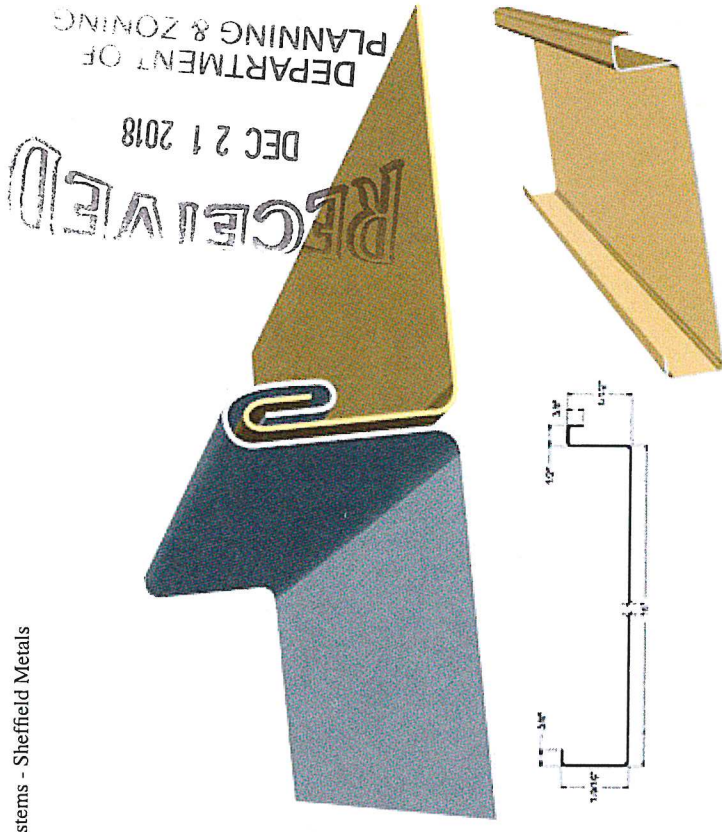

RECEIVED  
DEC 21 2018  
DEPARTMENT OF  
PLANNING & ZONING



## Sheffield Metals International:

Sheffield Metals is a leader in the distribution of coated and bare metal products, as well as Engineered Standing Seam Metal Roof (SSMR) & Wall Systems. We specialize in providing painted Galvalume® and aluminum for the architecturally driven metal panel industry. Sheffield Metals has the ability to meet a wide array of needs with more than 50 colors continuously stocked. We can also match virtually any custom color to suit a particular project.

**in** (<https://www.linkedin.com/company/sheffield-metals-international>)

**f** (<https://www.facebook.com/sheffieldmetals/>)



(<https://twitter.com/mazzellaco>)



(<https://www.youtube.com/channel/UCfs1wHweRQobI3iQCVzQQg>)

**Cleveland:** 800.283.5262

**Atlanta:** 800.929.9359

**Dallas:** 877.853.4904

**This website uses cookies to remember you and improve your experience.**

By using this site, ~~you agree~~ [you agree](#) to our [privacy policy](#) and [terms of service](#).

## SMI Partners:



**Precoat Metals**

**Accept**

**Learn More (/Privacy)**



Site Coverage:

Zoning, Medium-Density Residential (RM)

Parcel Size 4,208 ft.<sup>2</sup> (0.097 Acres)

Allowable Coverage at 40% 1,683 ft.<sup>2</sup>

Existing Onsite Coverage Removed:

A.C. Driveway & Path 158 ft.<sup>2</sup>

Rear Covered Landing 18 ft.<sup>2</sup>

Total = 176 ft.<sup>2</sup> (4.2%)

Proposed Onsite Coverage:


Rear Covered Decks & Stairs 142 ft.<sup>2</sup>

Rear Steps 10 ft.<sup>2</sup>

A.C. Path 13 ft.<sup>2</sup>

Total = 165 ft.<sup>2</sup> (3.9%)

Total Existing & Proposed Onsite Coverage = 2,921 ft.<sup>2</sup> (69.4%)

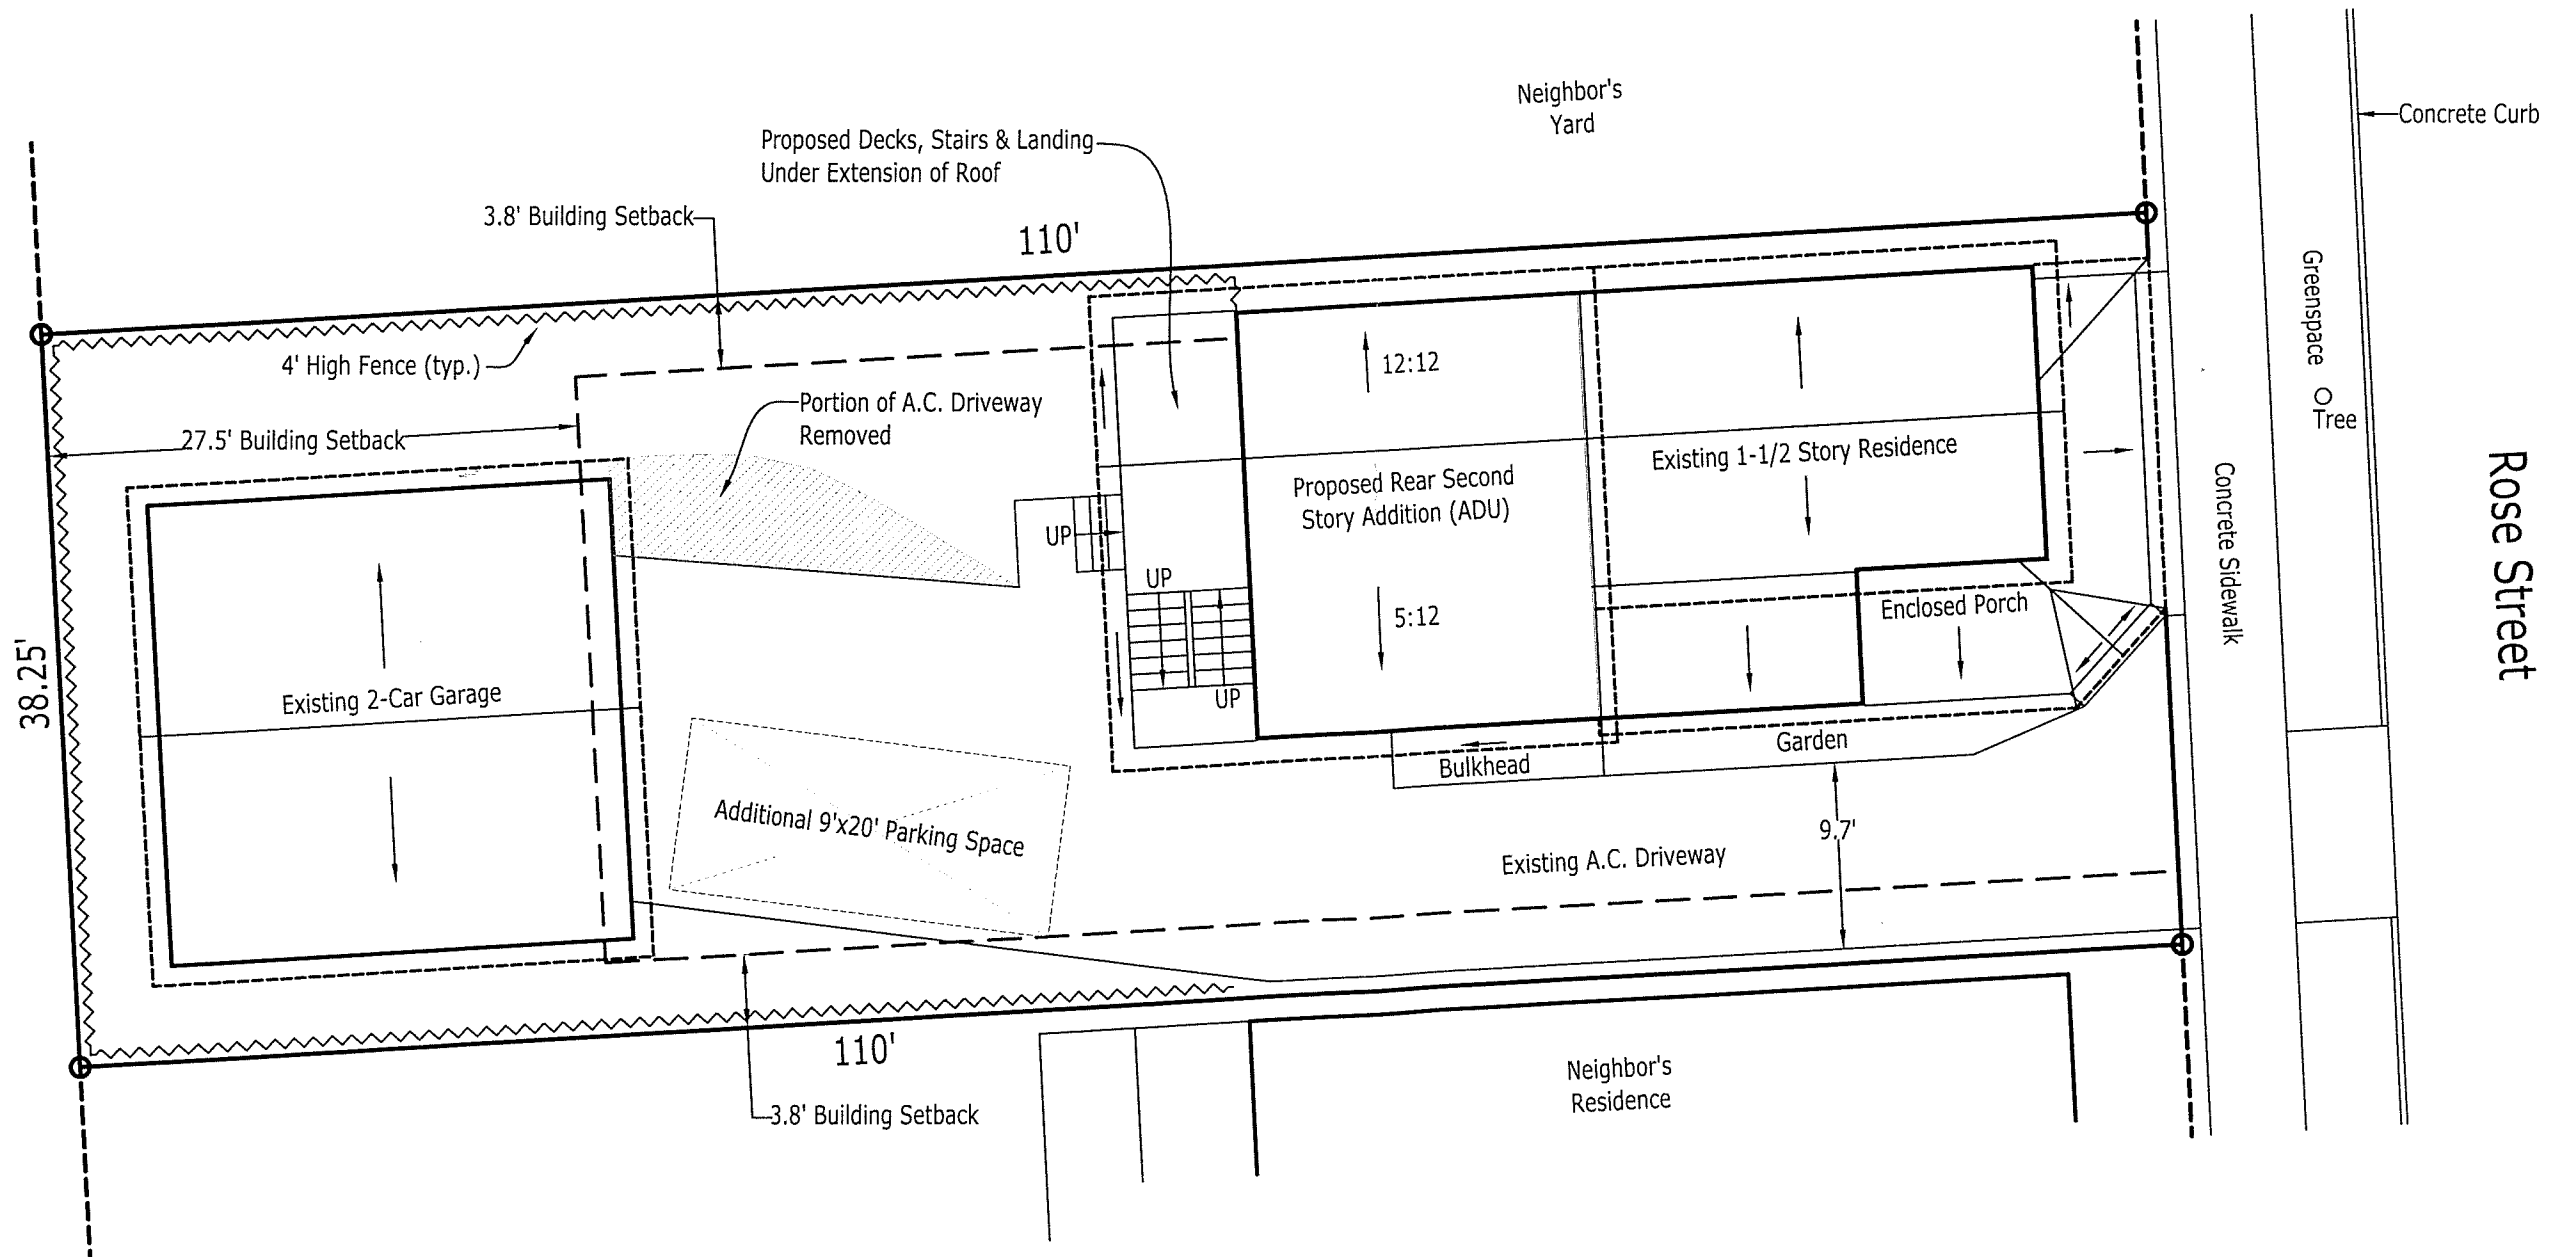

RESONATE

SITE PLAN FOR  
ERIC PERKINS & EMILY HUNTER  
99 ROSE STREET  
BURLINGTON, VERMONT

DATE: 12/21/18



SCALE: 1/4" =

DRAWN: LRG

JOB: PRKS-HN  
18016

SHEET:

5

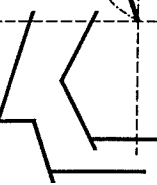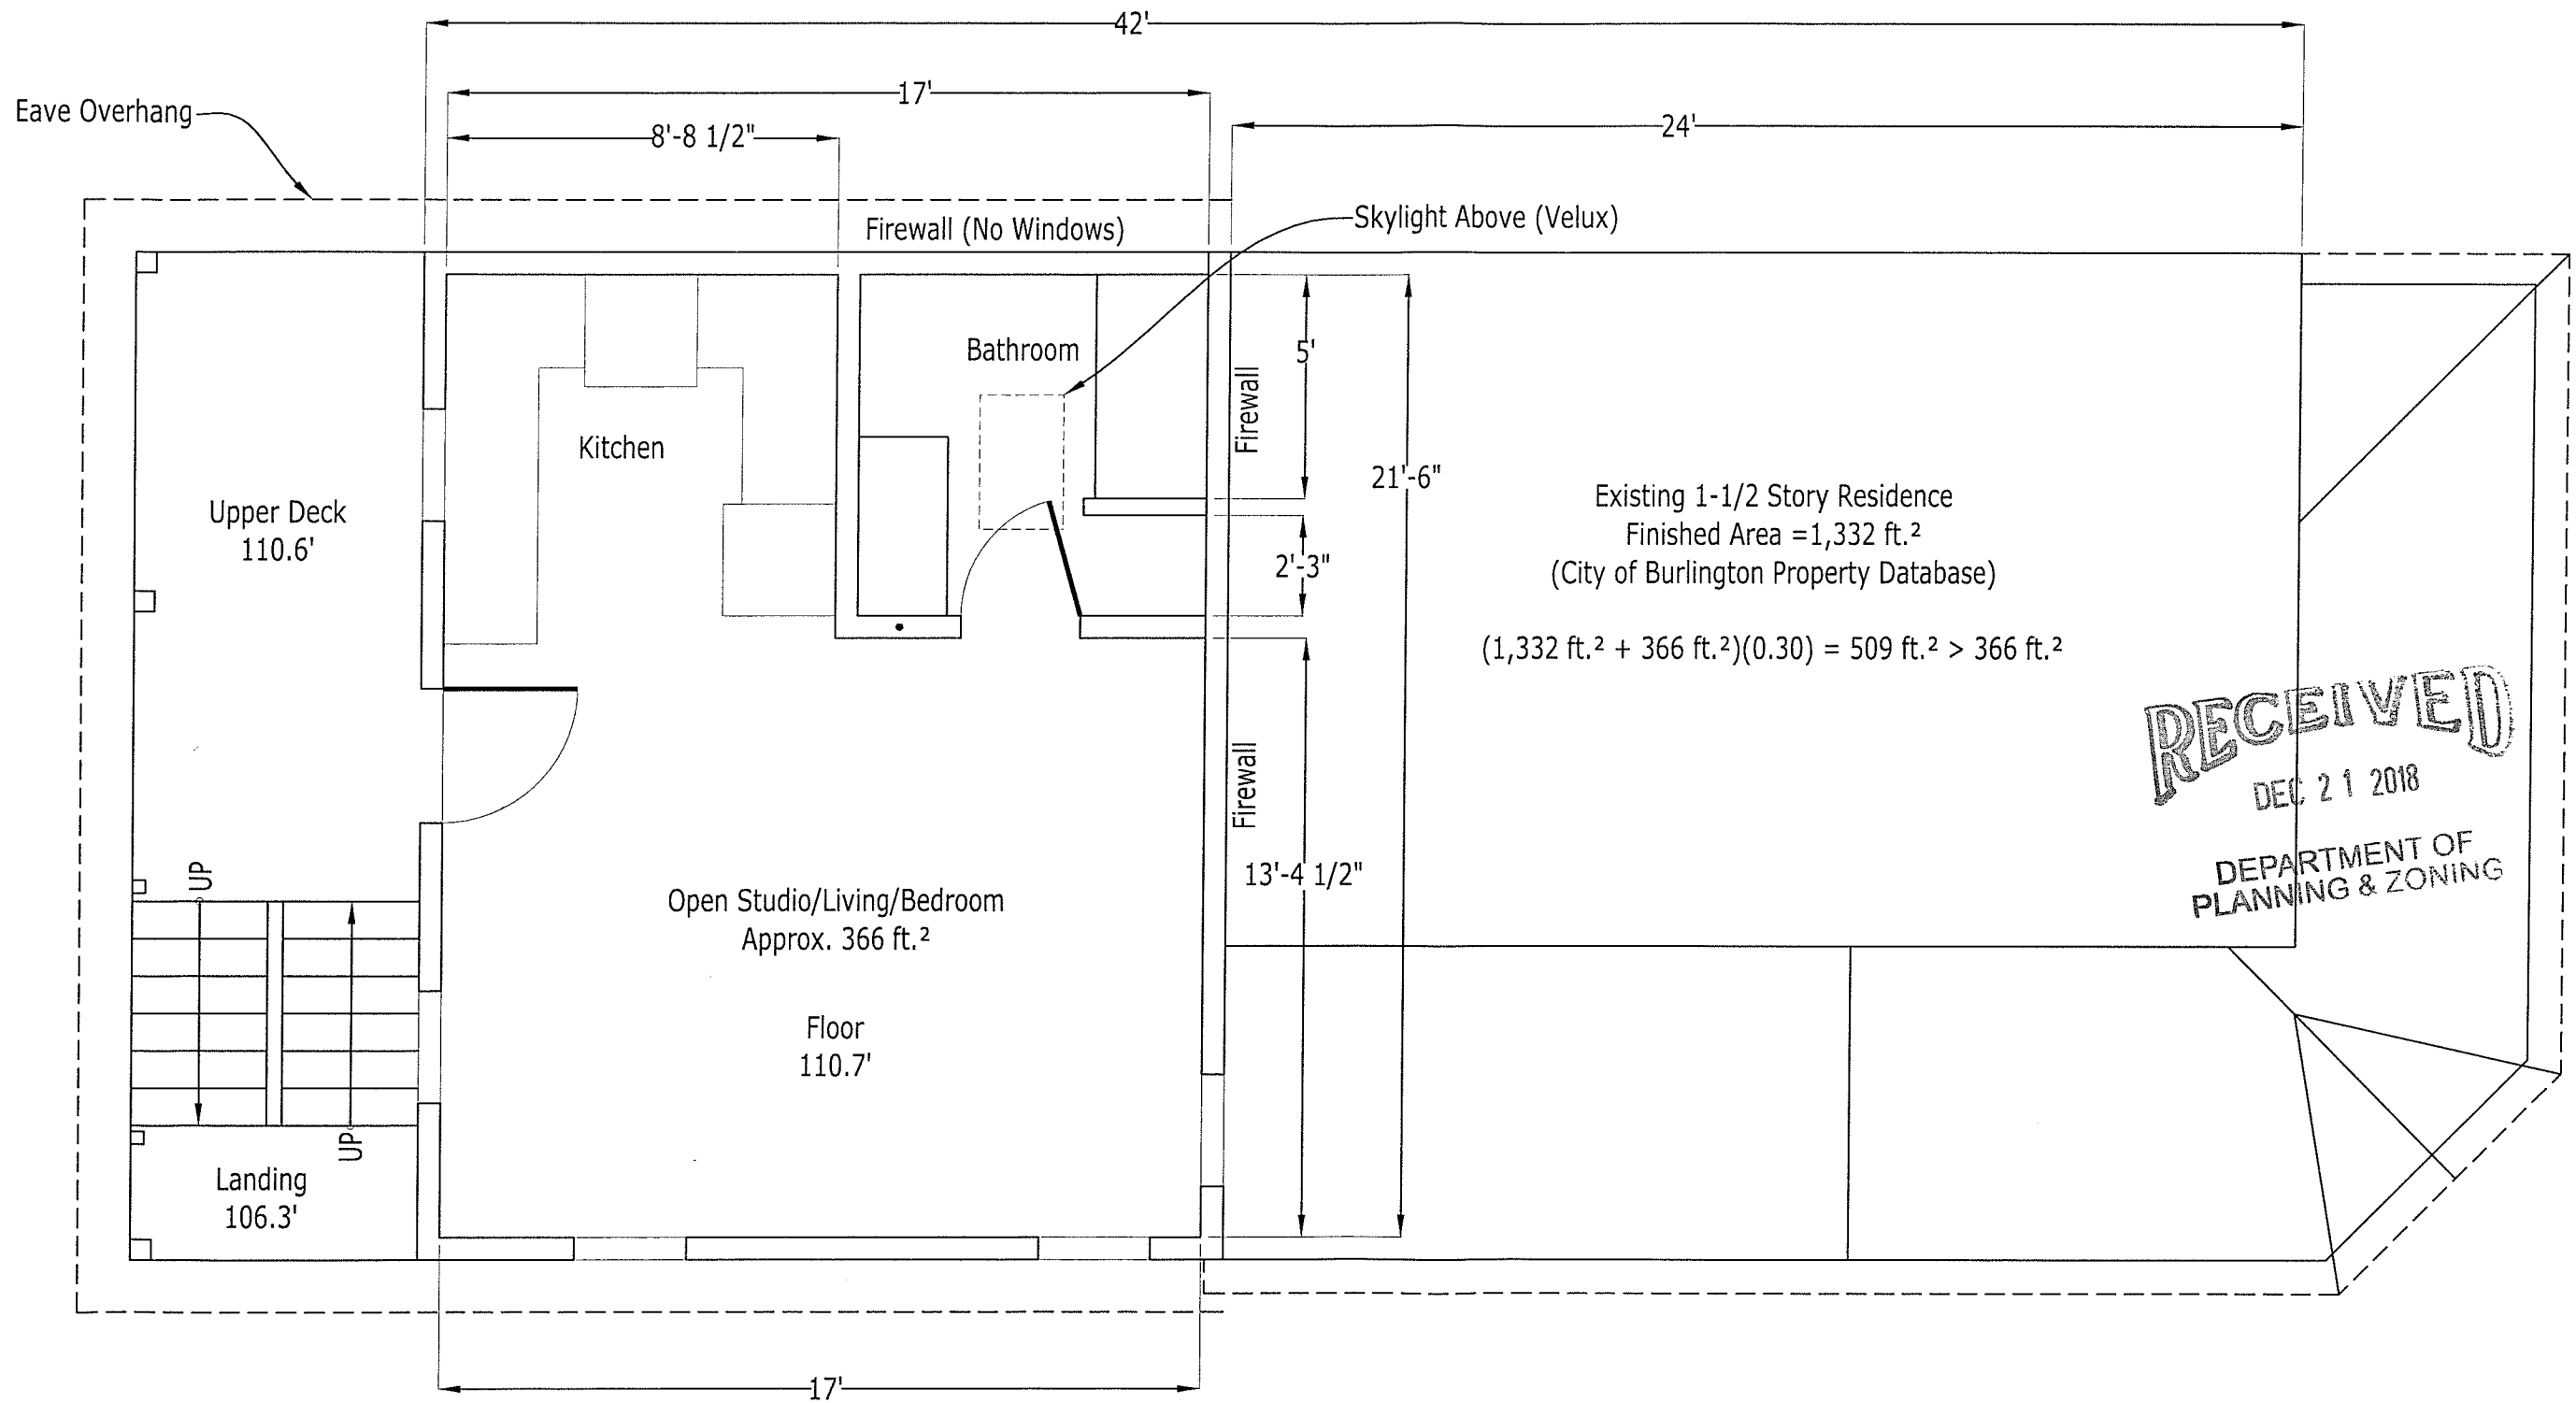





RECEIVED  
DEC 21 2018

DEPARTMENT OF  
PLANNING & ZONING

RESONATE

PROPOSED FRONT/EAST ELEVATION FOR  
ERIC PERKINS & EMILY HUNTER  
99 ROSE STREET  
BURLINGTON, VERMONT

DATE: 12/21/18

SCALE: 3/8" =

DRAWN: LRG

JOB: PRKS-HM  
18016

SHEET: 7



RECEIVED  
DEC 21 2018

DEPARTMENT OF  
PLANNING & ZONING

PROPOSED SOUTH ELEVATION FOR  
ERIC PERKINS & EMILY HUNTER  
99 ROSE STREET  
BURLINGTON, VERMONT


DATE: 12/21/18

SCALE: 1/4" = 1'-0"

DRAWN: LRG

JOB: PRKS-HM  
18016

SHEET: 8

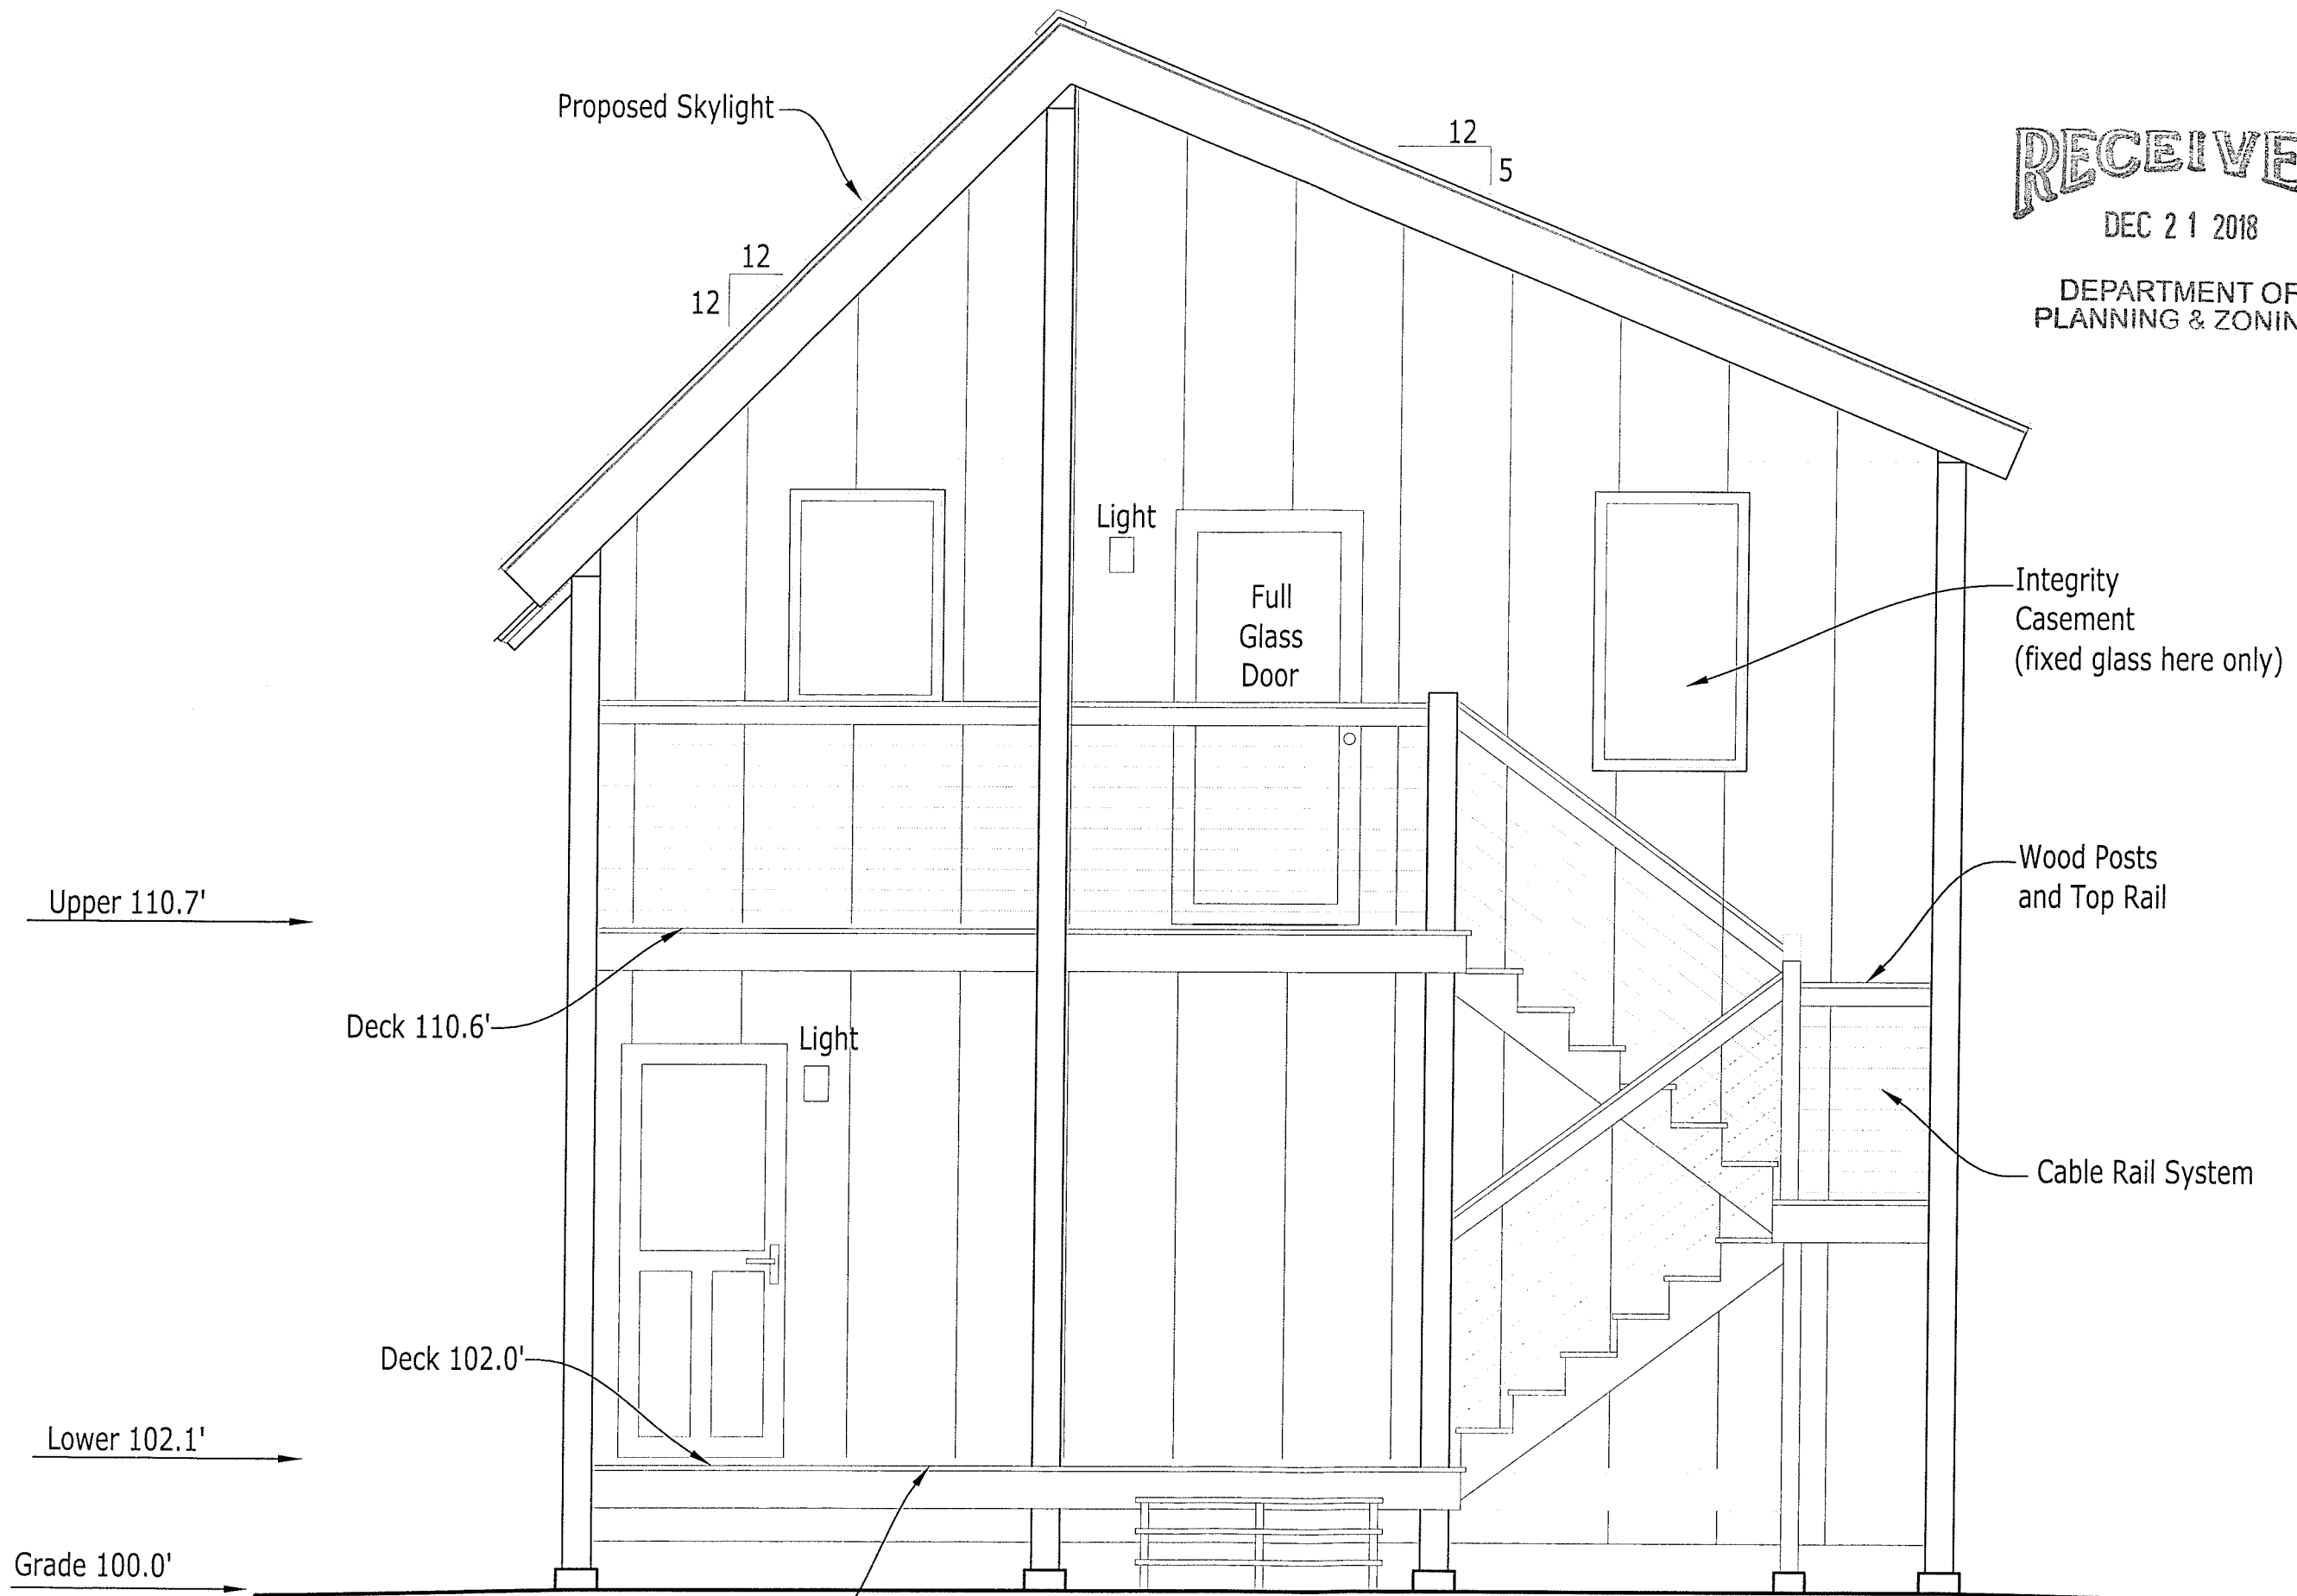

RECEIVED  
DEC 21 2018  
DEPARTMENT OF  
PLANNING & ZONING

PROPOSED REAR/WEST ELEVATION FOR  
ERIC PERKINS & EMILY HUNTER  
99 ROSE STREET  
BURLINGTON, VERMONT

DATE: 12/21/18  
SCALE: 3/8" = 1'-0"  
DRAWN: LRG  
JOB: PRKS-HN 18016  
SHEET: 9





RECEIVED  
DEC 21 2018  
DEPARTMENT OF  
PLANNING & ZONING

RESONATE

PROPOSED NORTH ELEVATION FOR  
ERIC PERKINS & EMILY HUNTER  
99 ROSE STREET  
BURLINGTON, VERMONT

DATE: 12/21/18  
SCALE: 1/4" =  
DRAWN: LRG  
JOB: PRKS-HN  
18016  
SHEET: 10

Site Coverage:

Zoning, Medium-Density Residential (RM)

Parcel Size 4,208 ft.<sup>2</sup> (0.097 Acres)

Allowable Coverage at 40% 1,683 ft.<sup>2</sup>

Existing Onsite Coverage:

Residence 875 ft.<sup>2</sup>

Enclosed Front Porch 174 ft.<sup>2</sup>


Bulkhead 32 ft.<sup>2</sup>

Rear Covered Landing 18 ft.<sup>2</sup>

2-Car Garage 576 ft.<sup>2</sup>

A.C. Driveway Path & Step 1,257 ft.<sup>2</sup>

Total = 2,932 ft.<sup>2</sup> (69.7%)

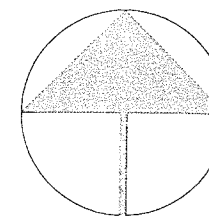


NORTH-APPROX

RECEIVED

DEC 21 2018

DEPARTMENT OF  
PLANNING & ZONING

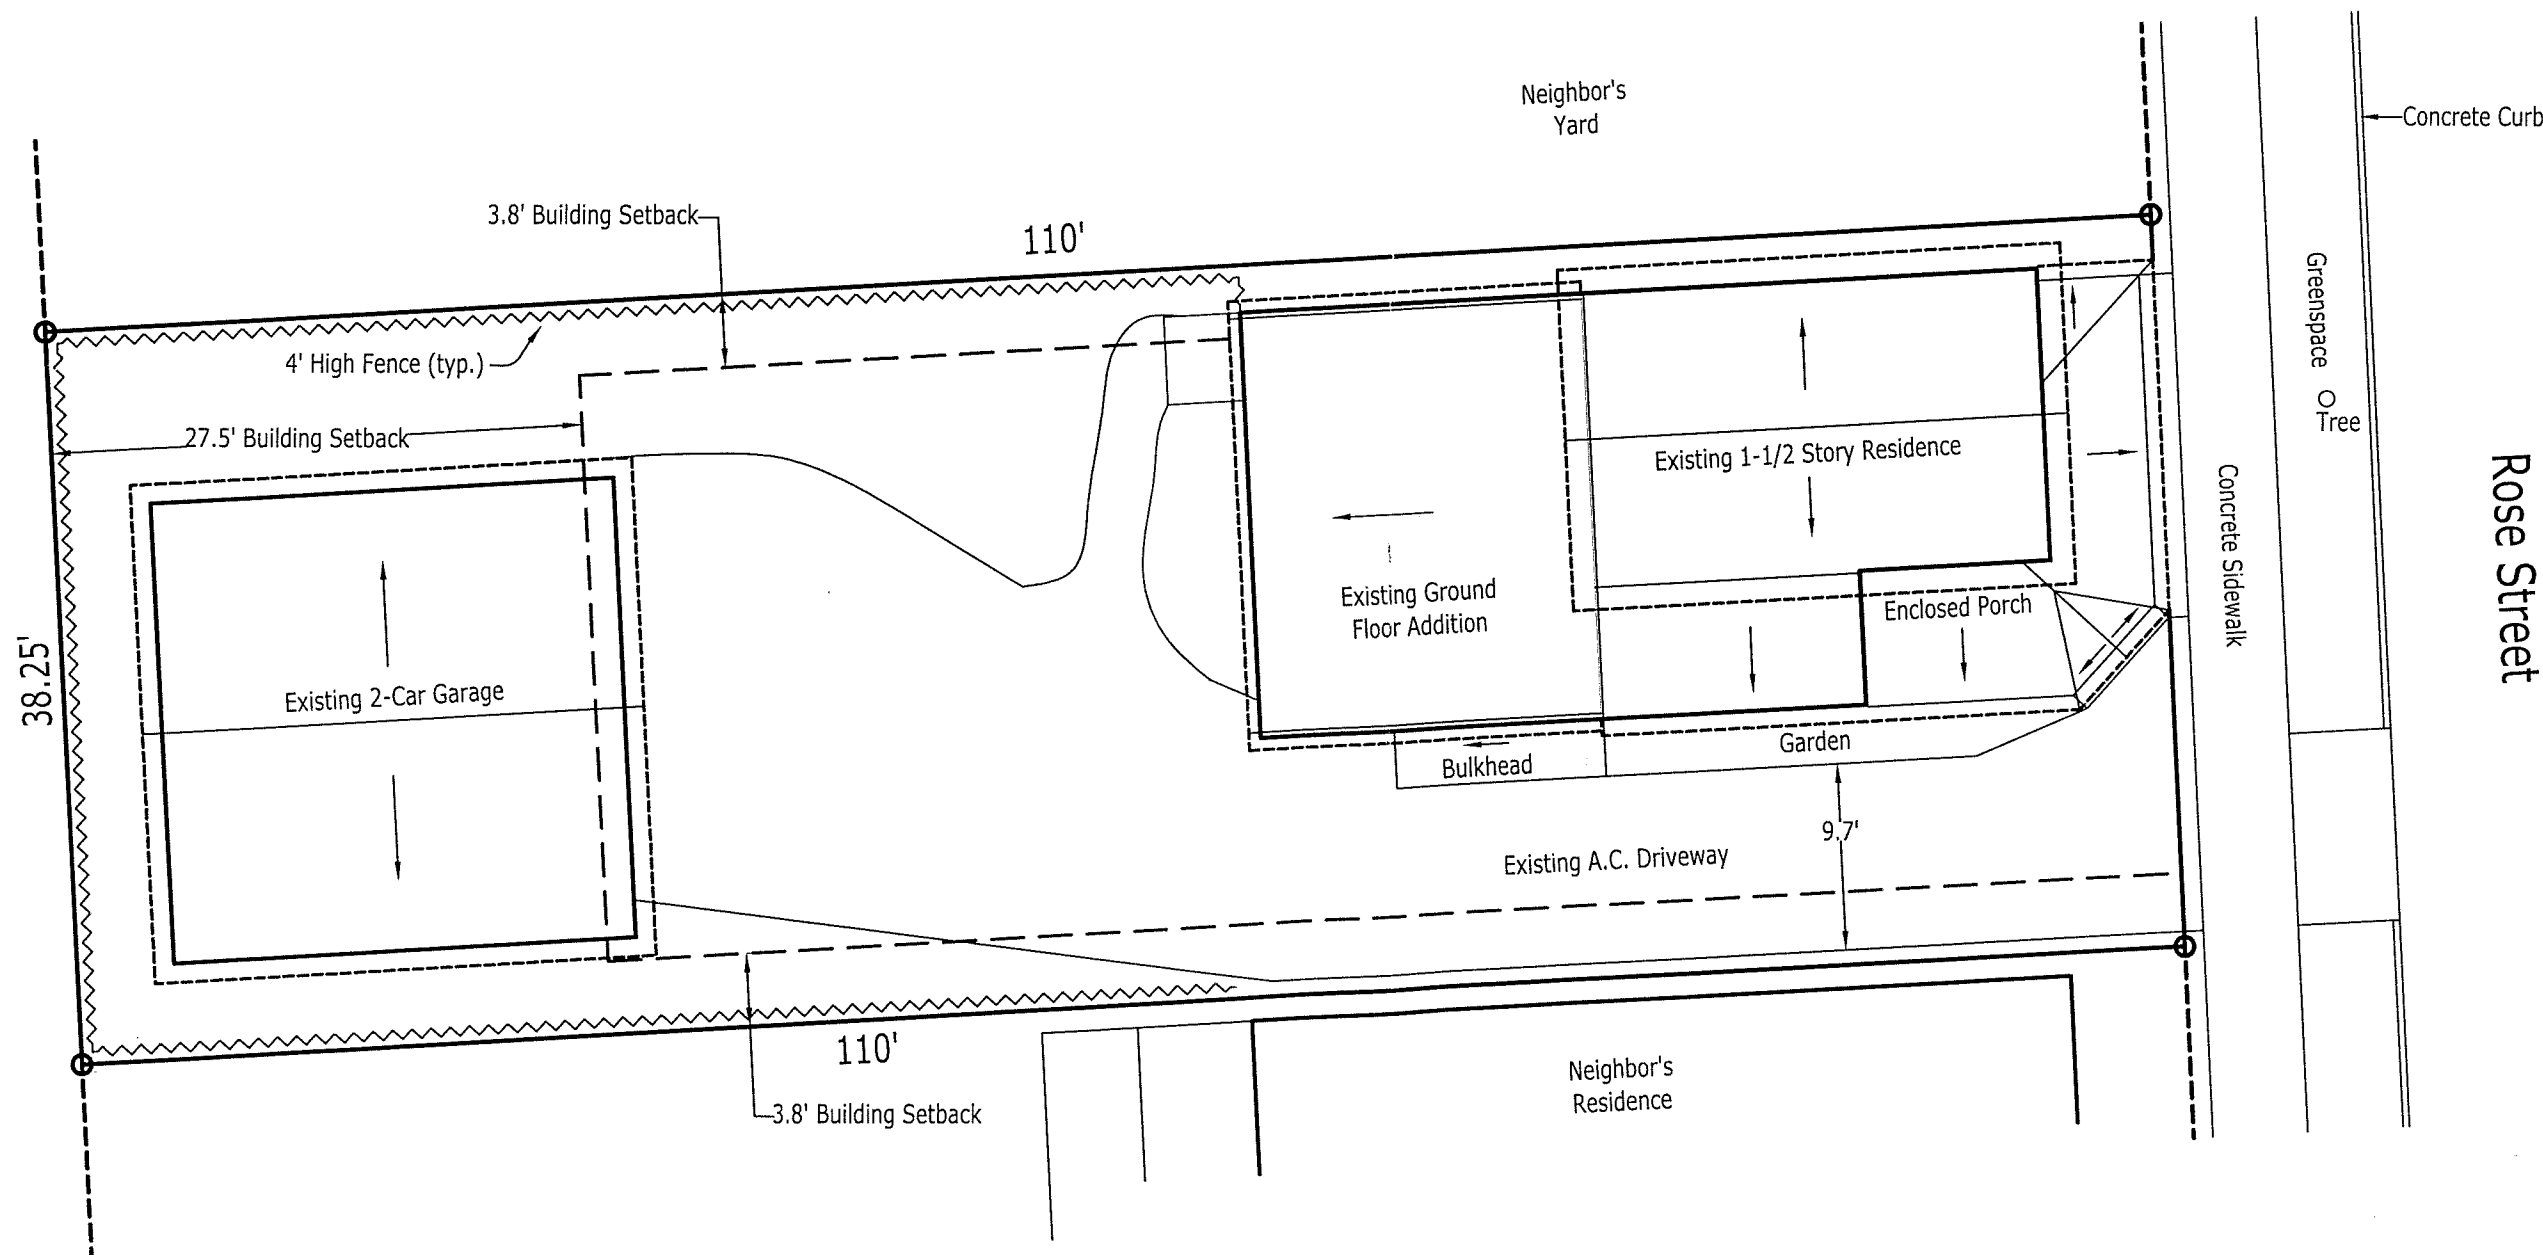

RESONATE

SITE EXISTING CONDITIONS FOR  
ERIC PERKINS & EMILY HUNTER

99 ROSE STREET  
BURLINGTON, VERMONT

DATE: 12/21/18

SCALE: 1/4" =

DRAWN: LRG

JOB: PRKS-HN  
18016

SHEET:

1



- - - Front/East Elevation - - -



- - - Rear/West Elevation - - -

RECEIVED  
DEC 21 2018  
DEPARTMENT OF  
PLANNING & ZONING

EXISTING EAST & WEST ELEVATIONS FOR  
ERIC PERKINS & EMILY HUNTER  
99 ROSE STREET  
BURLINGTON, VERMONT

DATE: 12/21/18

SCALE: 1/4" =

DRAWN: LRG


JOB: PRKS-HN  
18016

SHEET:


2

RESONATE



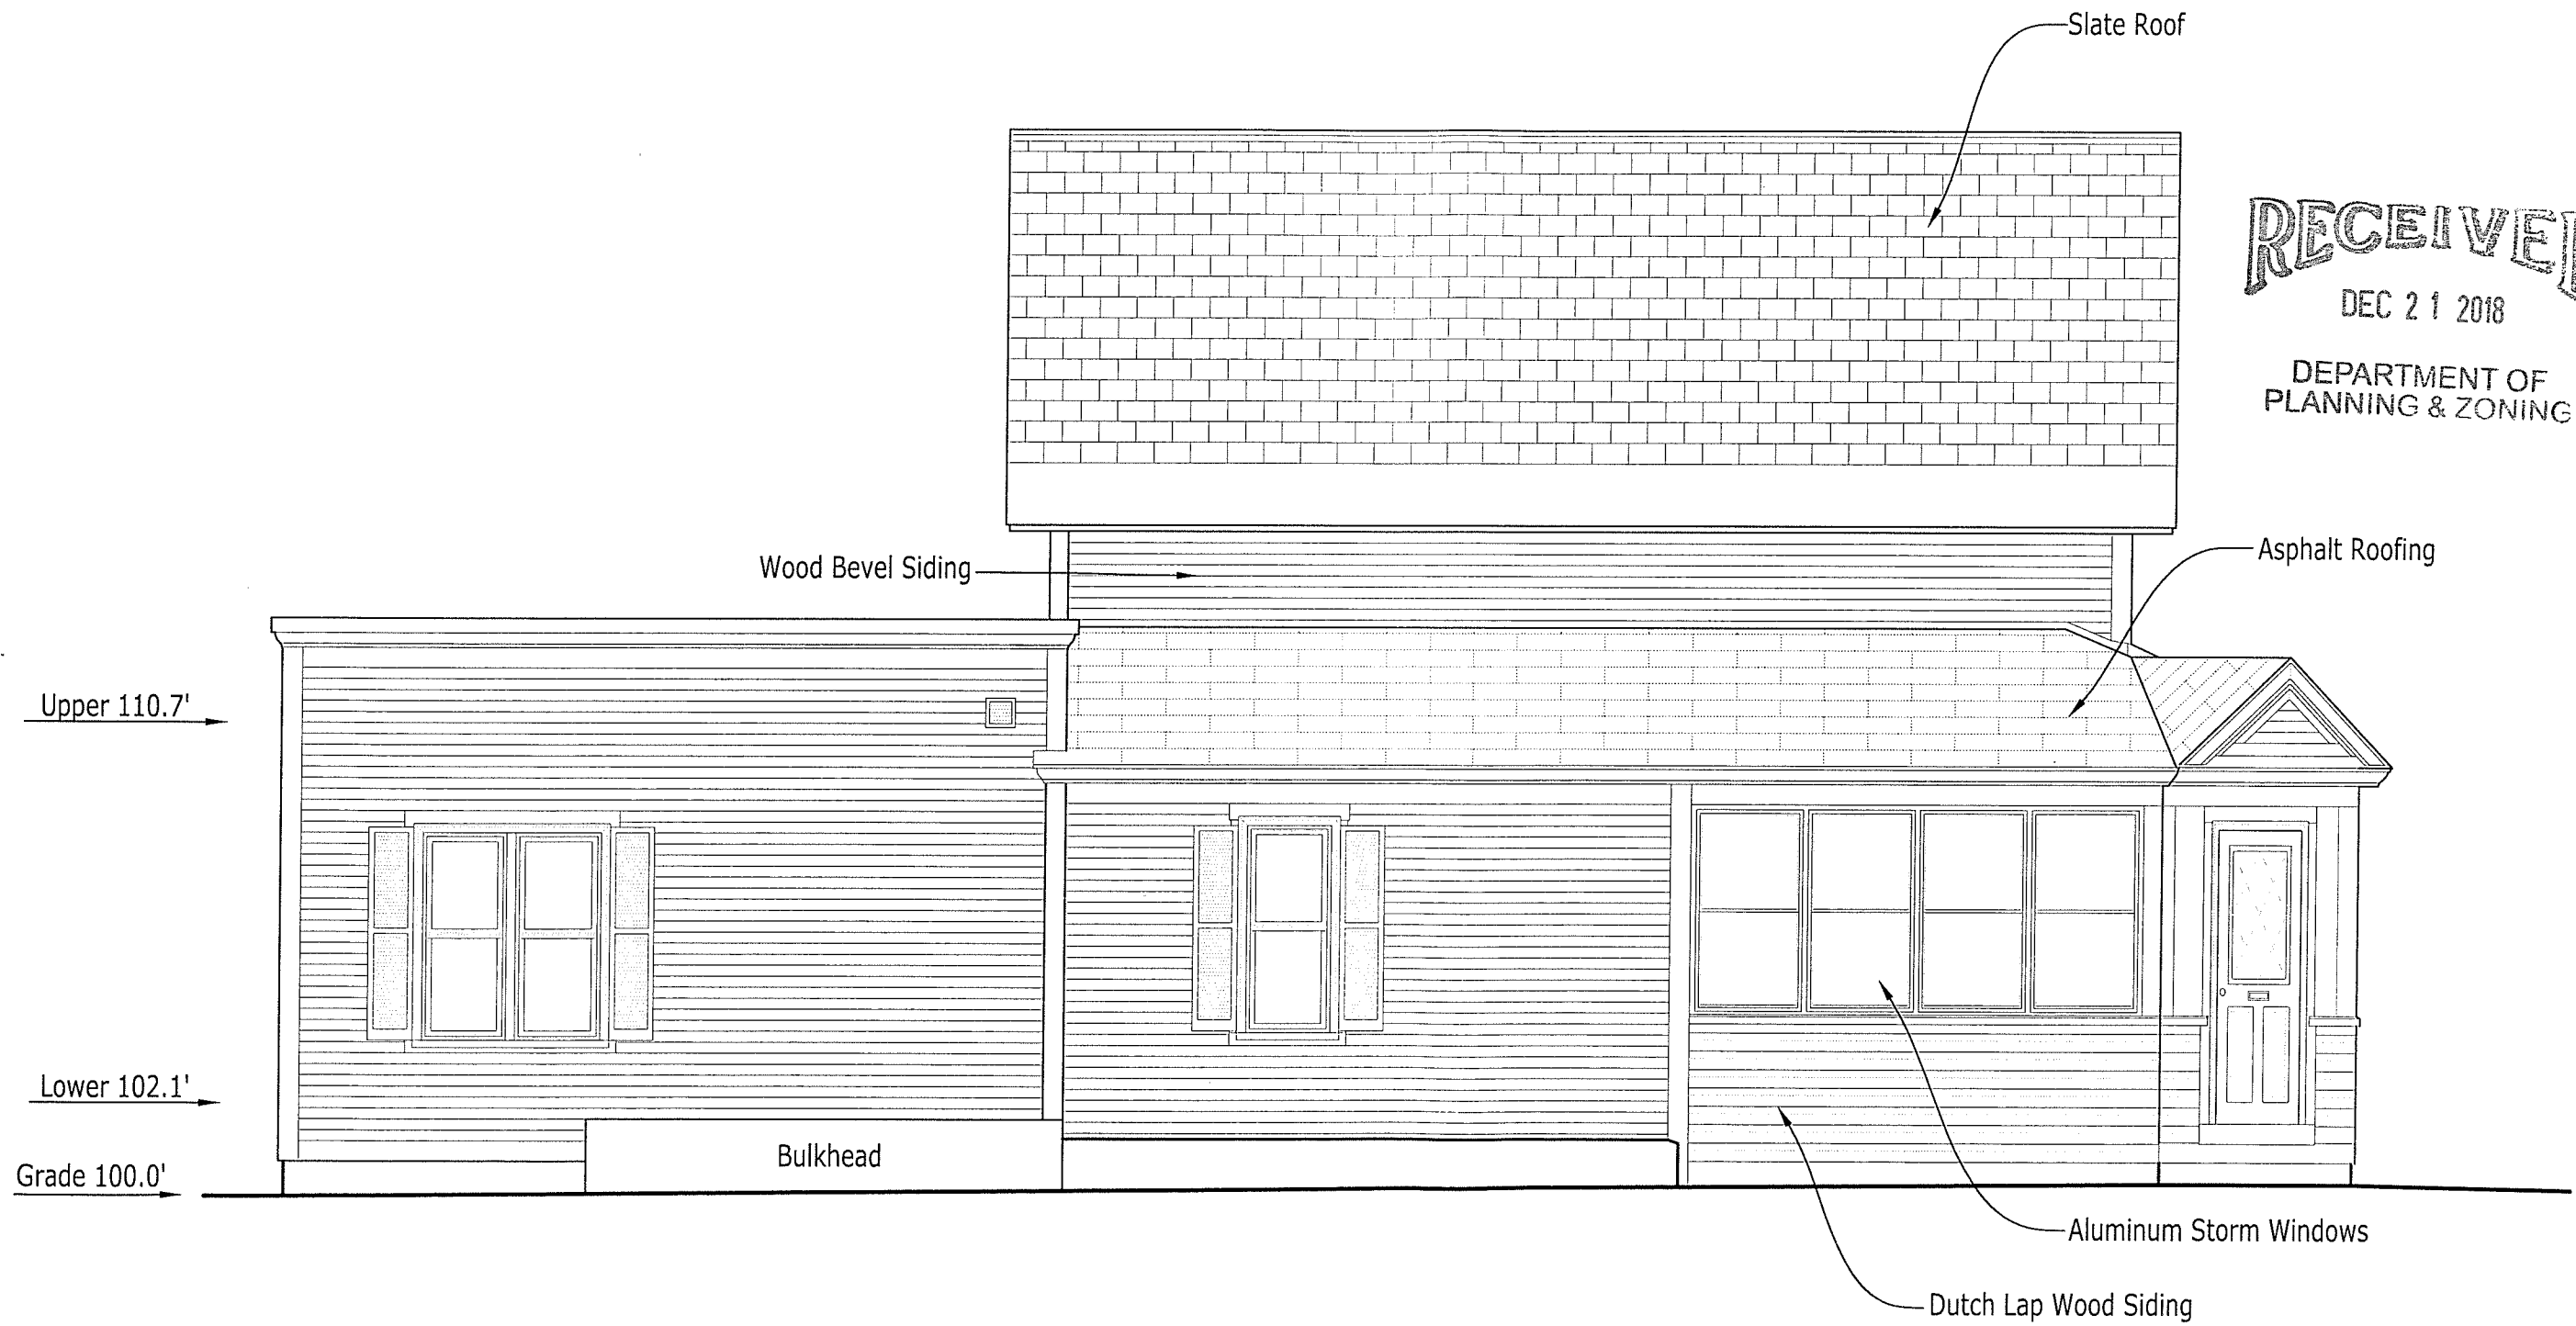

RESONATE

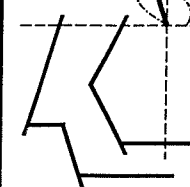

EXISTING SOUTH ELEVATION FOR  
ERIC PERKINS & EMILY HUNTER  
99 ROSE STREET  
BURLINGTON, VERMONT

DATE: 12/21/18


SCALE: 1/4" =

DRAWN: LRG

JOB: PRKS-HNT  
18016

SHEET:

3

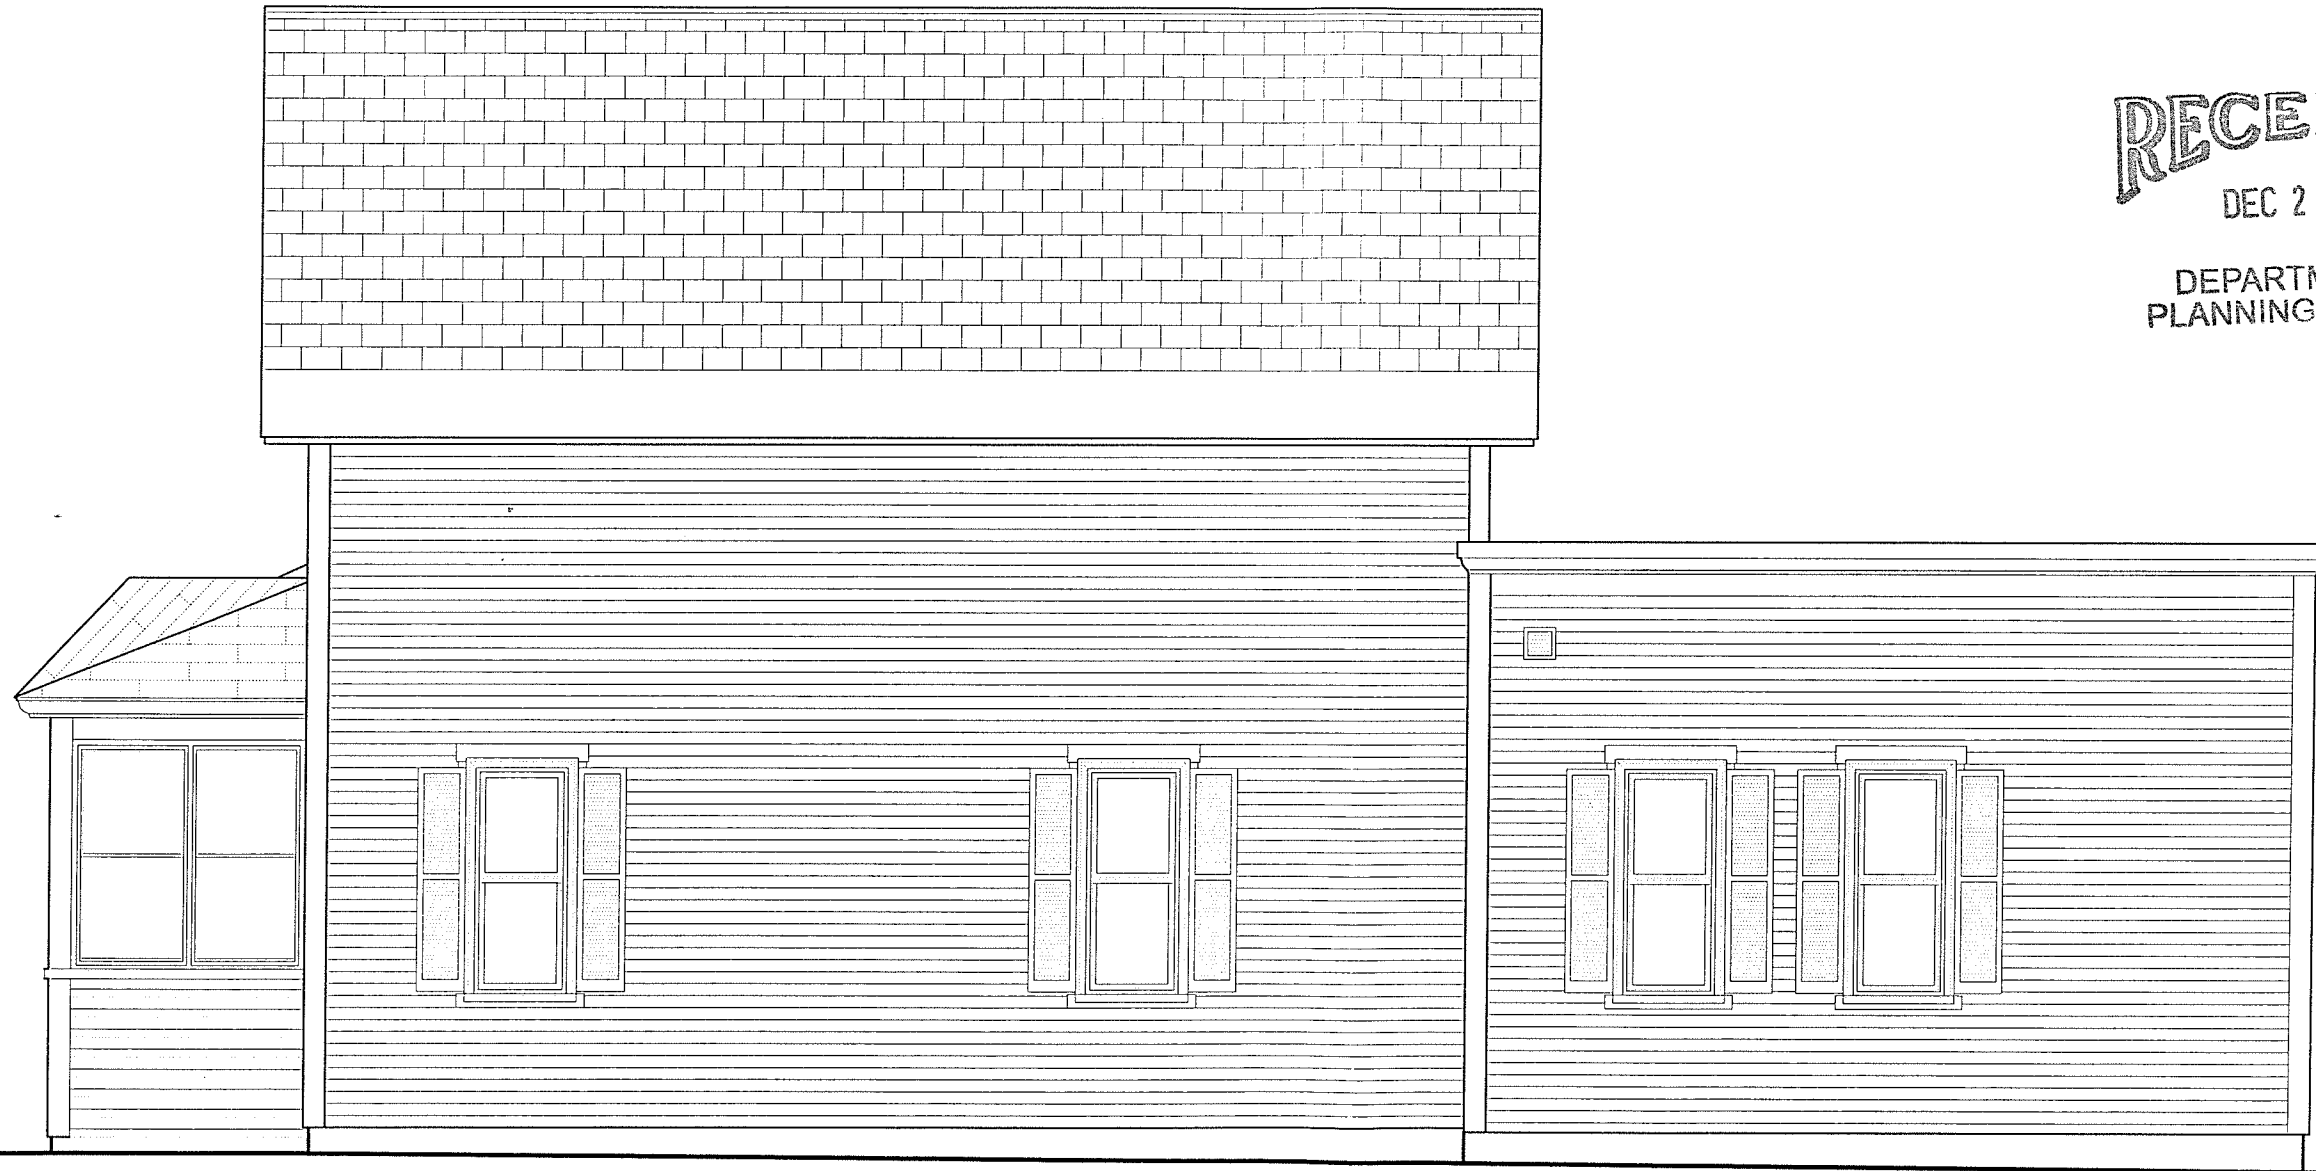

RECEIVED  
DEC 21 2018  
DEPARTMENT OF  
PLANNING & ZONING

EXISTING NORTH ELEVATION FOR  
ERIC PERKINS & EMILY HUNTER  
99 ROSE STREET  
BURLINGTON, VERMONT

DATE: 12/21/18

SCALE: 1/4" =

DRAWN: LRG

JOB: PRKS-HN  
18016

SHEET:

4

RESONATE

## BOVES - HOTEL CHAMPLAIN - Exterior Materials



Modular Brick Masonry- Upper Levels (Red, Beige), running bond

Black Brick- 8"x16", stack bond

### CUPPED TILE



### FLAT TILE



### DIAMOND TILE



### TS TILE



### CUPPED TILE

The cupped tile catches light at multiple angles that creates a multi-shade effect as viewing perspective changes. In roof applications, installers can safely walk on the cupped tiles during installation.

- ▶ Nominal: 15" x 9-5/8"
- ▶ Exposed: 14-1/2" x 8-5/16" +/- 1/16"

### FLAT TILE

The flat tile has the flexibility to integrate with both modern and traditional designs.

- ▶ Nominal: 15" x 9-5/8"
- ▶ Exposed: 14-1/2" x 8-5/16" +/- 1/16"

### DIAMOND TILE

Diamond tiles can be installed horizontally, or on an angle to achieve a diamond or clapboard pattern.

- ▶ Nominal: 8-5/16" x 9-3/4"
- ▶ Exposed: 7-1/4" x 8-5/16" +/- 1/16"

### TS TILE

The TS tile's larger height creates a vertically oriented pattern.

- ▶ Nominal: 7-3/4" by 17-1/4"
- ▶ Exposed: 7-1/4" by 16-1/4" +/- 1/16"



Metal Tile, Accent and Penthouse level.



# PRECISION SERIES TILES

The Precision Series Tiles collection from Petersen includes four metal tile profiles that offer designers, specifiers and installers an alternative to roll-formed panel-style cladding. The stamped tiles can be applied to roof or wall installations, and are offered in four styles including Flat, Cupped, Diamond and TS. Designed to enhance architectural design, the tiles add dimension to the exterior of any structure. The tiles can be applied to either non-residential or residential environments, and are covered by the PAC-CLAD 30-year finish warranty.

The interlocking tiles are formed using progressive tooling to create a uniform and cost-effective cladding solution. This system installs directly over plywood or elevated channels using concealed fasteners. No sealant is required for the tiles' breathable joints. Thermal gain and movement is not an issue,

as the small size of each tile means movement will be minimal. Only basic sheet metal tools are required to work with these products. Minimum slope of 3:12 for roof applications.

## PRODUCT FEATURES

### MATERIAL

- ▶ 43 stocked colors (24 gauge steel)
- ▶ 36 stocked colors (.032 aluminum)
- ▶ 12 colors (LIC stainless)
- ▶ Zalmag(R) coated steel (26 gauge)

### ASTM TESTS

- ▶ ASTM E283
- ▶ ASTM E330
- ▶ ASTM E331

### UL CLASSIFICATION

- ▶ UL 580-1897

### AAMA TESTS

- ▶ AAMA 501.1

## CUPPED TILE



## FLAT TILE



## DIAMOND TILE



## TS TILE



## CUPPED TILE

The cupped tile catches light at multiple angles that creates a multi-shade effect as viewing perspective changes. In roof applications, installers can safely walk on the cupped tiles during installation.

- ▶ Nominal: 15" x 9-5/8"
- ▶ Exposed: 14-1/2" x 8-5/16" +/- 1/16"

## FLAT TILE

The flat tile has the flexibility to integrate with both modern and traditional designs.

- ▶ Nominal: 15" x 9-5/8"
- ▶ Exposed: 14-1/2" x 8-5/16" +/- 1/16"

## DIAMOND TILE

Diamond tiles can be installed horizontally, or on an angle to achieve a diamond or clapboard pattern.

- ▶ Nominal: 8-5/16" x 9-3/4"
- ▶ Exposed: 7-1/4" x 8-5/16" +/- 1/16"


## TS TILE

The TS tile's larger height creates a vertically oriented pattern.

- ▶ Nominal: 7-3/4" by 17-1/4"
- ▶ Exposed: 7-1/4" by 16-1/4" +/- 1/16"



Project: Village School - private school  
Profile: Diamond Tile

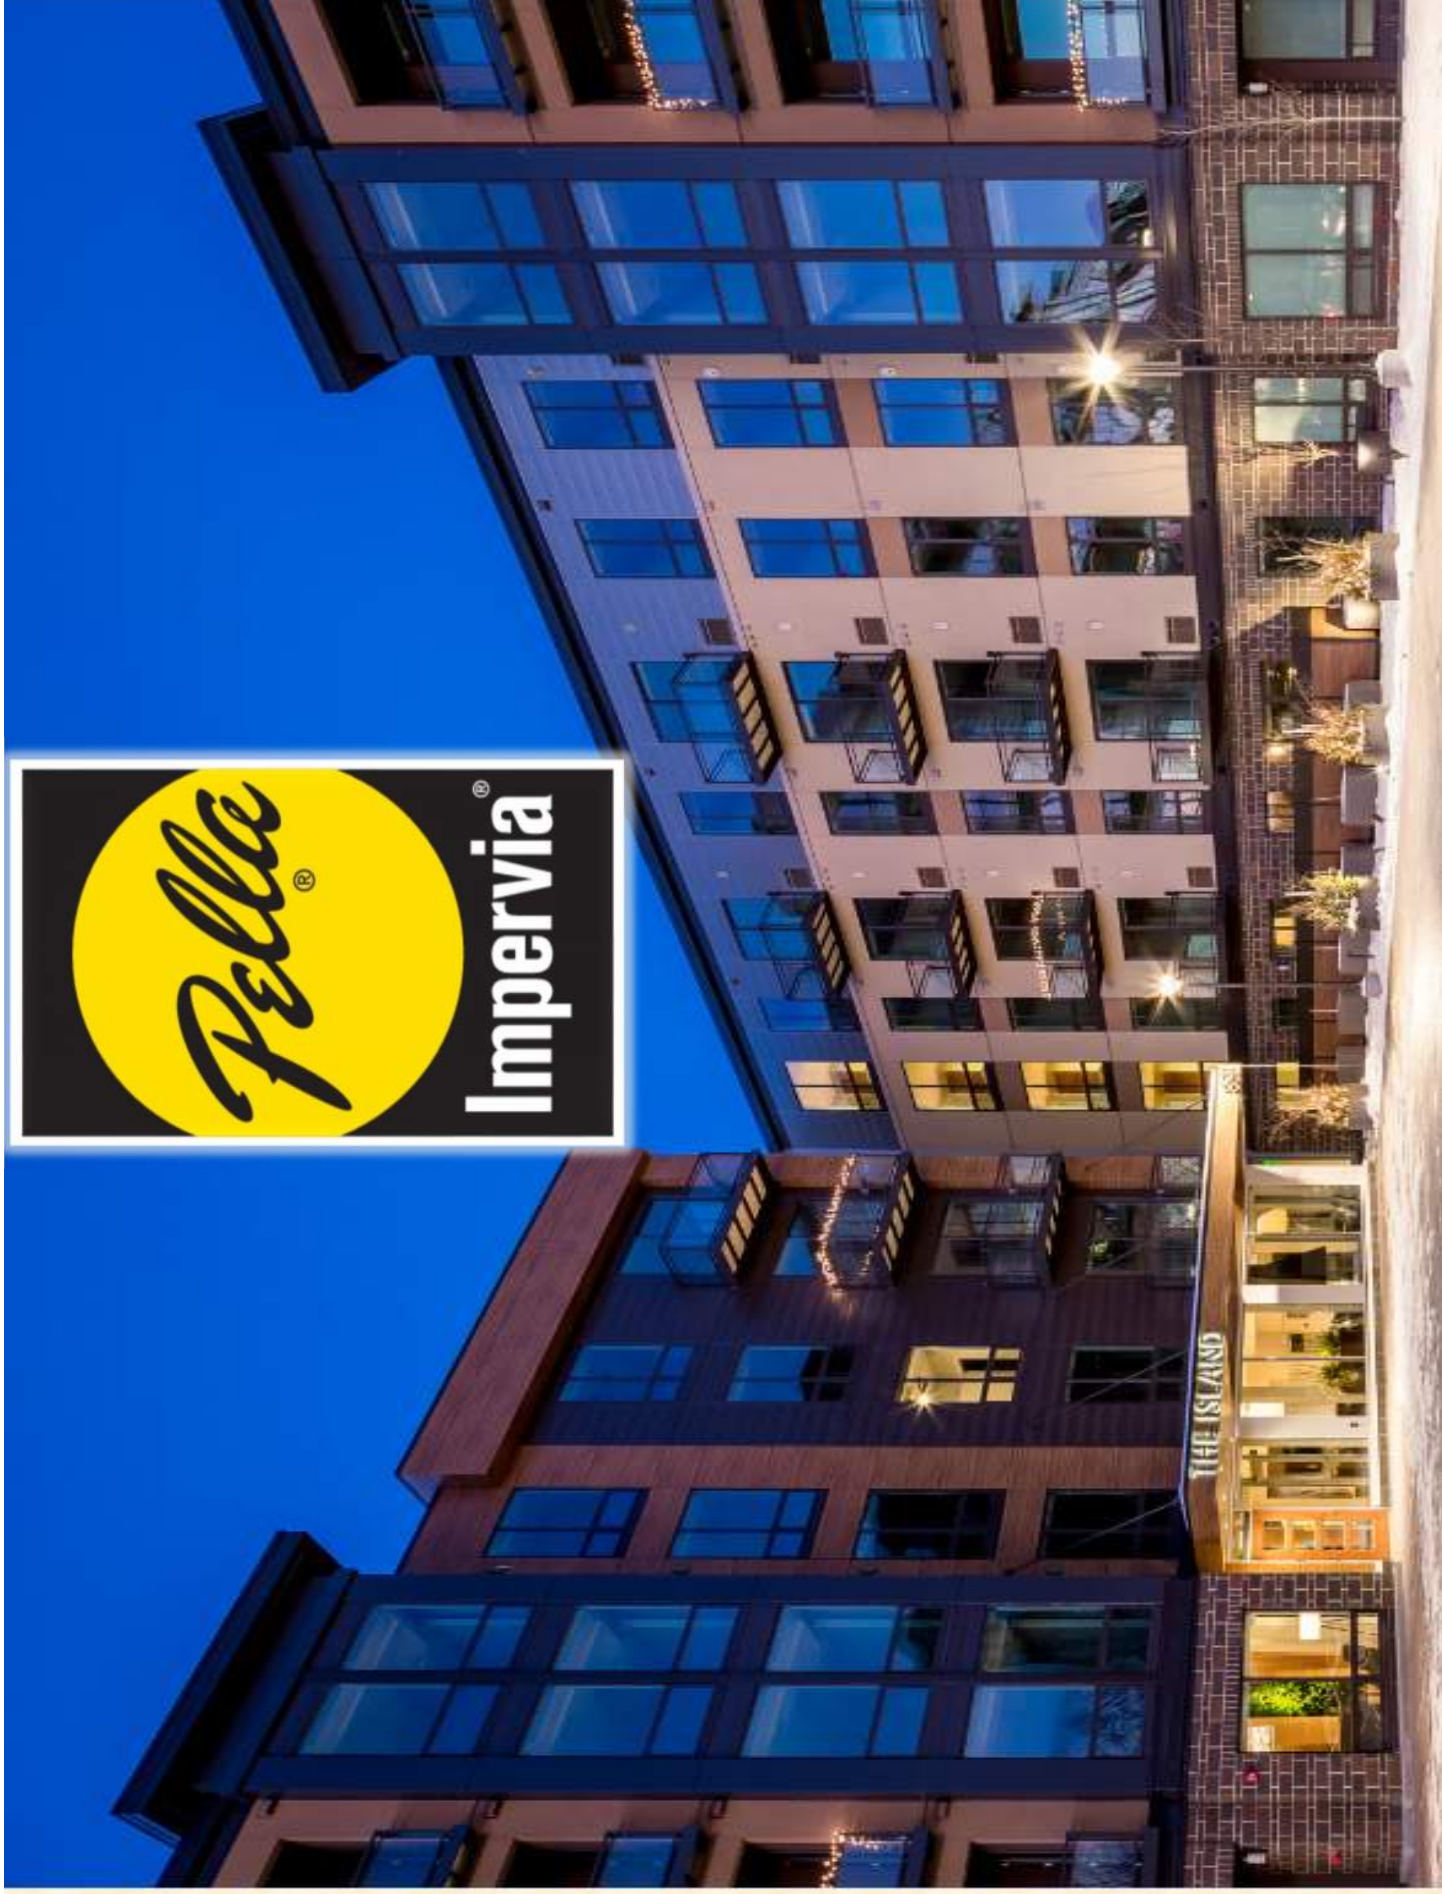





COMMERCIAL

# Elan








COMMERCIAL

# Pella Duracast™ Technology

## *Five-layer interlocking fiber composite*

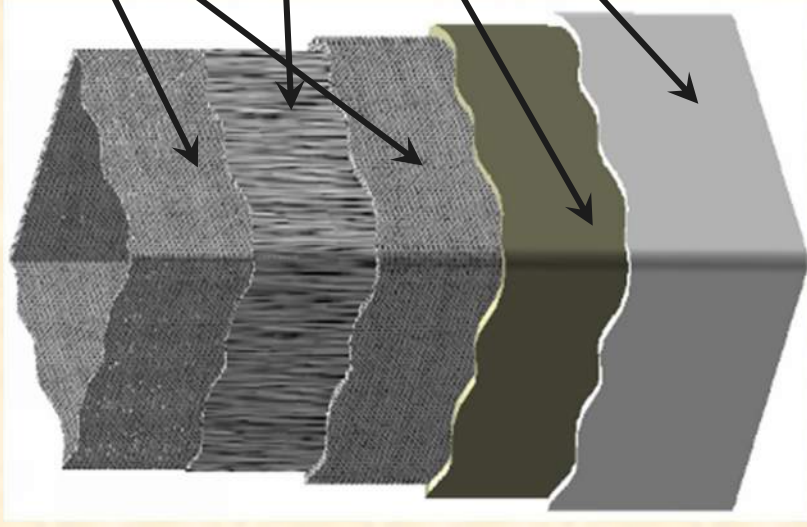


● Pella's patented  
interlocking  
structural mat

● Structural core

● Heat-set resin

● Baked-on finish

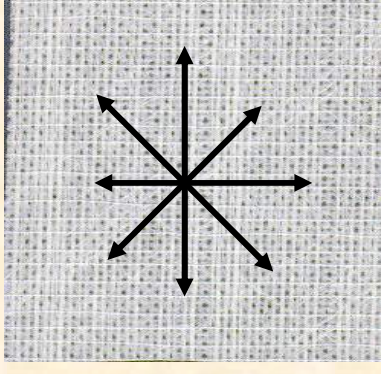

● Conventional Mat



**Breakthrough technology makes low-cost, high performance pultrusion possible.**



COMMERCIAL

# Impervia Performance

MEET THE NEW  
CLASS IN FIBERGLASS.



ENGINEERED PRODUCT  
FOR HIGH-RISE BUILDINGS



SUPERIOR PERFORMANCE IN  
STRENGTH AND DURABILITY



2.4X MORE ENERGY-EFFICIENT THAN  
THERMALLY BROKEN ALUMINUM\*









COMMERCIAL

# Duracast Advantages

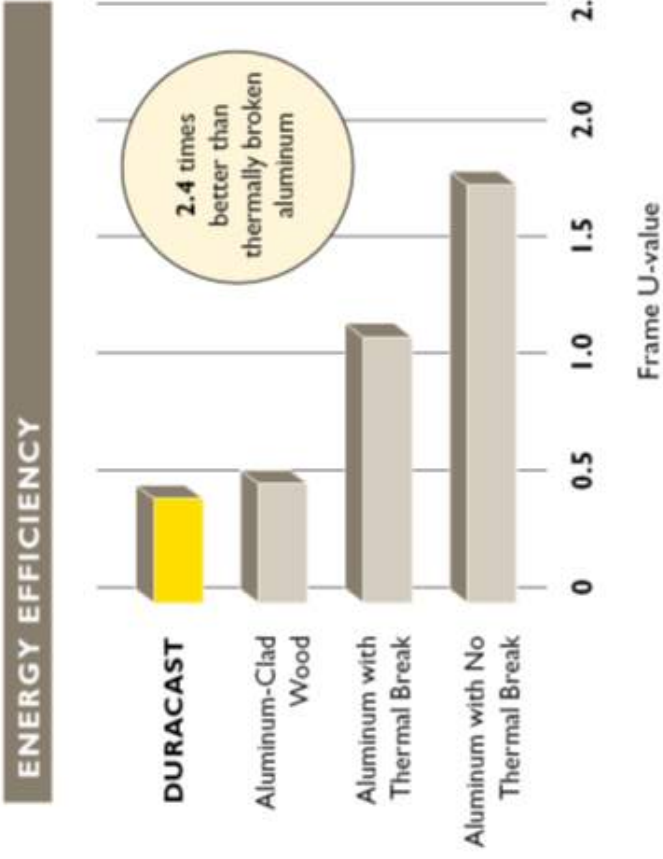

## Substantial Energy Efficiency Difference

- Less than half the heat loss through the frame
- Occupant Comfort

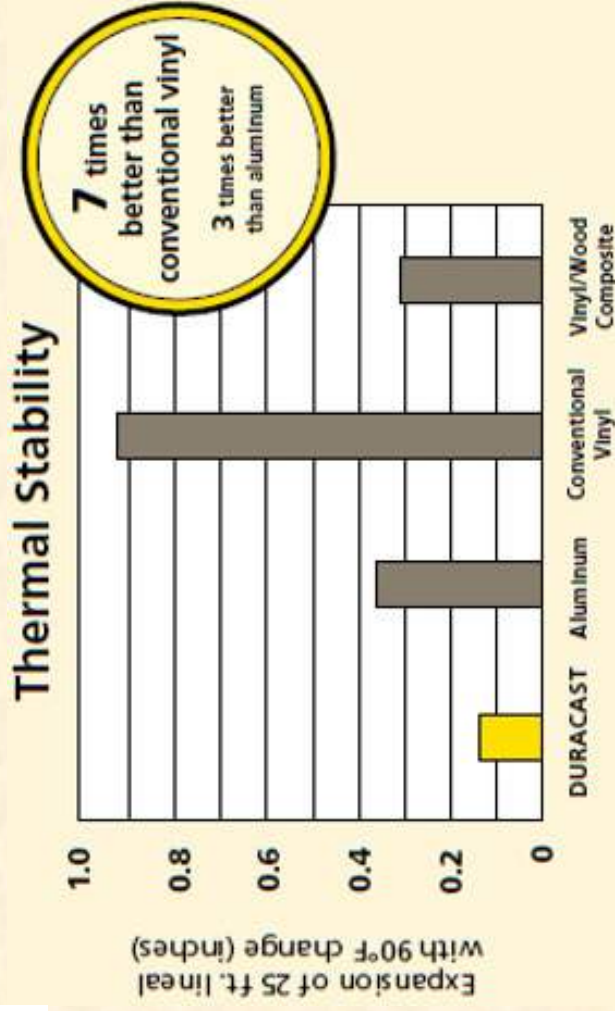

## Product Stability


- 1/8" movement in 25' lineal
- Weather-strip tight throughout the seasons





COMMERCIAL

# Impervia Performance

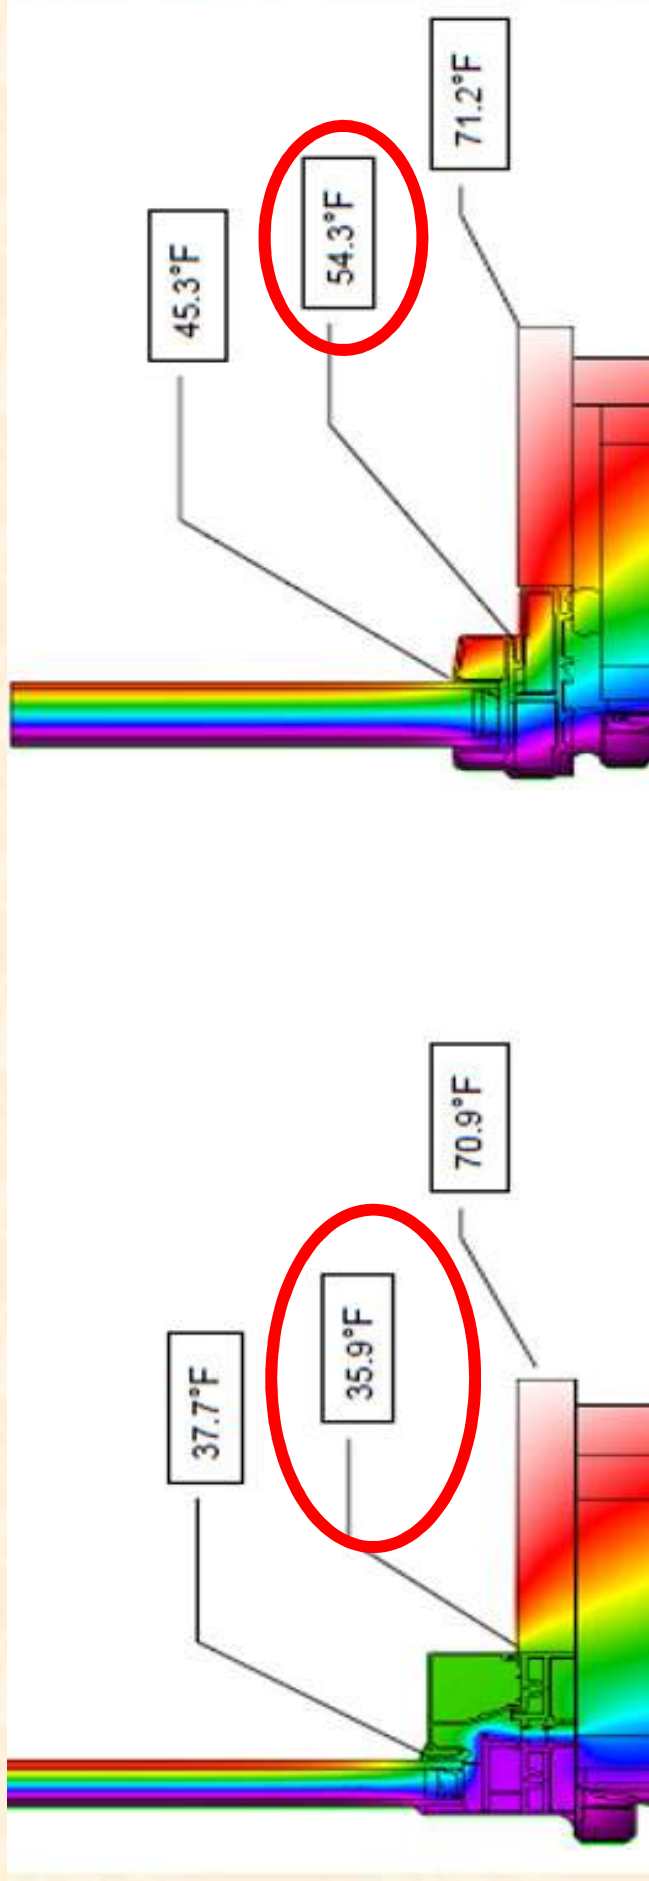

**Aluminum –  
Thermally Broken**

**Impervia**

Indoor Air Temperature: 72° F

Outdoor Air Temperature: -14.9° F



**18°F Room Side Frame Temperature Difference**

# TECHNOTES



## Typical Cross-Section Drawings

Open Fixed Window Frame

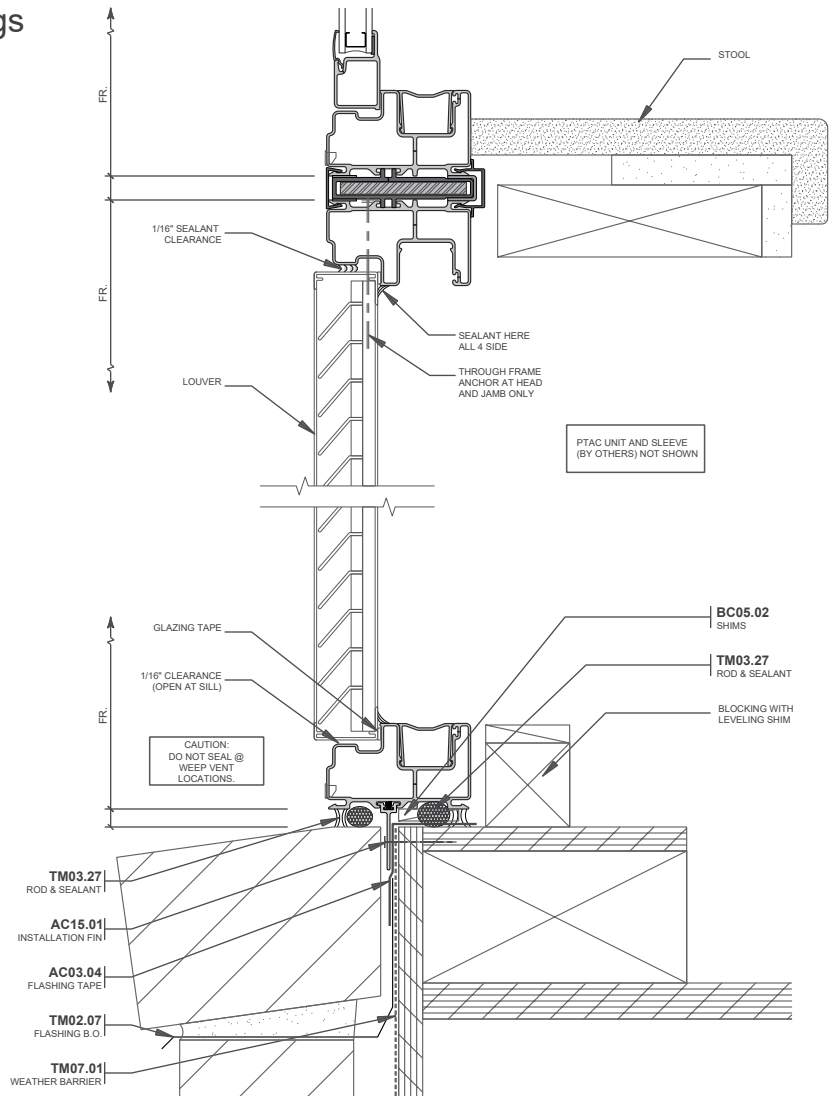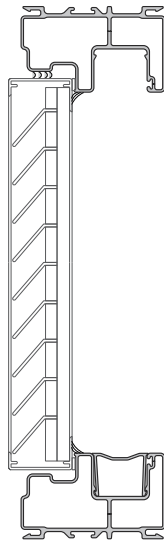



## Pella® Impervia® Open Frame Fixed Window Used in Conjunction with PTAC Louvers



Pella Impervia Unit Muller  
above open Fixed Window  
Frame w/ louver

(Fixed Frame show above)

Pella Impervia Open Fixed  
Window Frame.

Fixed Window Design Integrates  
Weep Holes for Incidental Water  
Management.

PTAC Louver

(supplied by others;  
branch or field installed)





## Pella® Impervia® Open Frame Fixed Window Used in Conjunction with PTAC Louvers

Typical Interior Window /Louver Detail



Typical Exterior View



PTAC Sleeve – typically supplied through PTAC vendor.



PTAC Louver Detail



PTAC sleeve and louver, supplied by others.

Optional insulated block-out panel shown



## **Pella® Impervia® Open Frame Fixed Window** **Used in Conjunction with PTAC Louvers**

**Pella Impervia Fixed  
Window Frame**

PTAC Louver Supplied by  
Others



4th Floor  
Atlas-  
Metaphor




Metal Panel- Atlas, Metaphor: Slate Grey



2-3rd Floors  
Atlas-  
12"x7 1/4"




Metal Panel- Atlas, Charcoal Grey

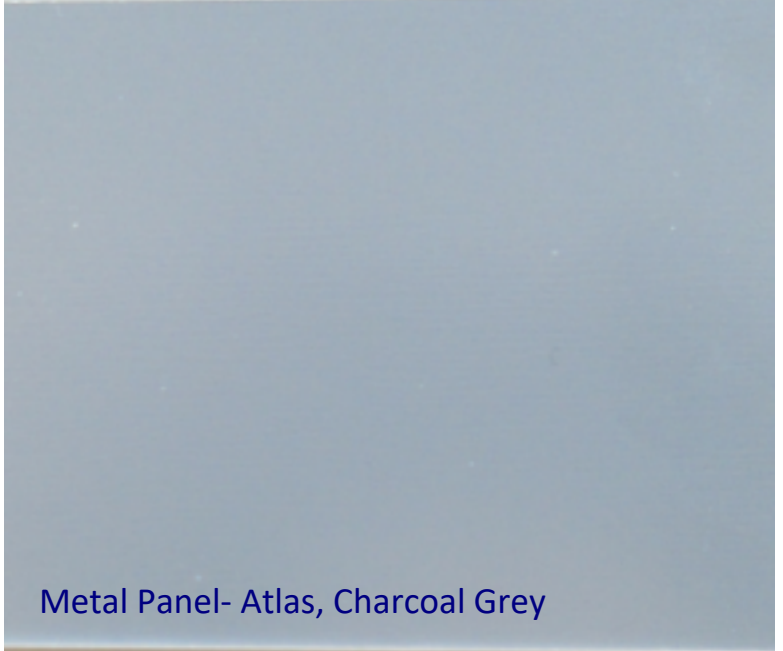

1st Floor  
Atlas-  
12"x9 1/4"




Metal Panel- Atlas, Medium Bronze

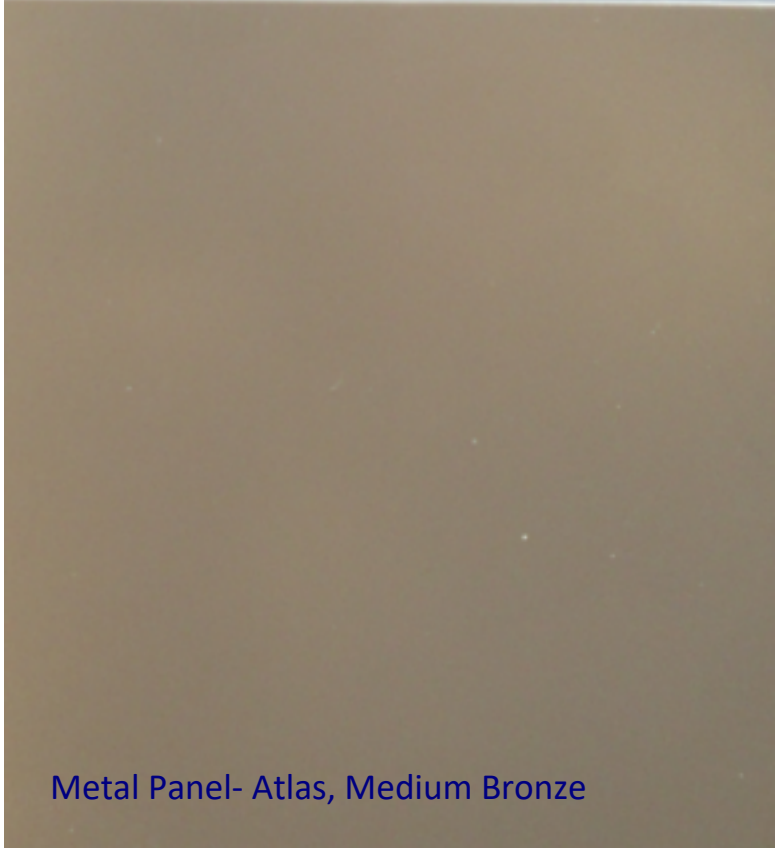




Cornice

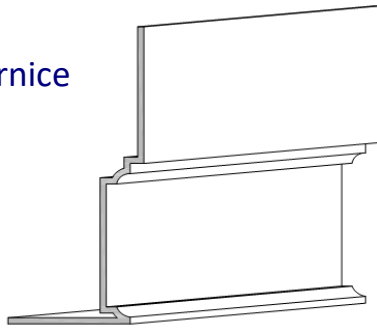


Atlas- Metal  
Banding:  
Rocky Grey

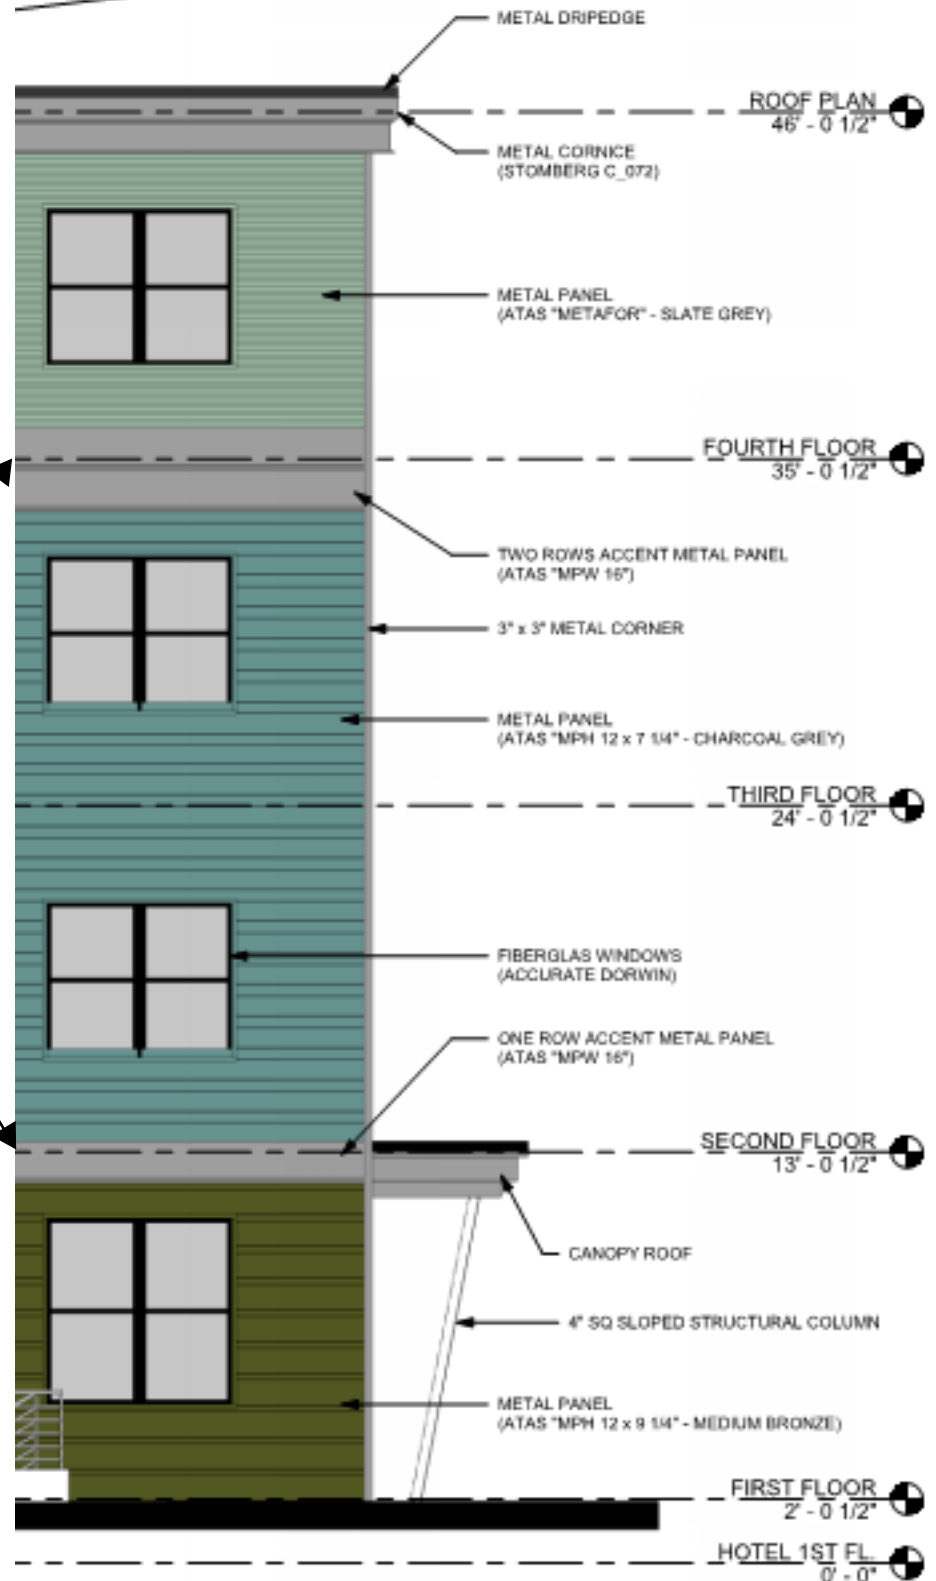

Fiberglass Cornice by: Royal Corinthian  
Profile: CR153x8  
3'-2 3/16" H x 1'-1" P x 96" L

Available in:  
Paint Grade (white gel coat finish)  
Pre-Finished (colored gel coat)  
Stone Finish (textured or smooth)  
Granite Finish (smooth granite look)


Manufactured by: Royal Corinthian  
T. 888-265-8661  
F. 888-344-2937  
[www.royalcorinthian.com](http://www.royalcorinthian.com)  
[royalcor@royalcorinthian.com](mailto:royalcor@royalcorinthian.com)

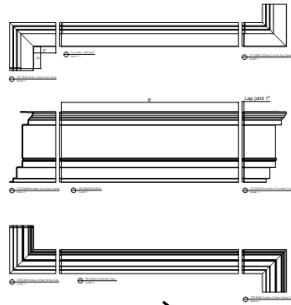

Typ Brick:  
Glen Gary  
53 DD



Base Brick:  
Belden Black  
(same as Hotel)  
Double length  
"Ambassador"

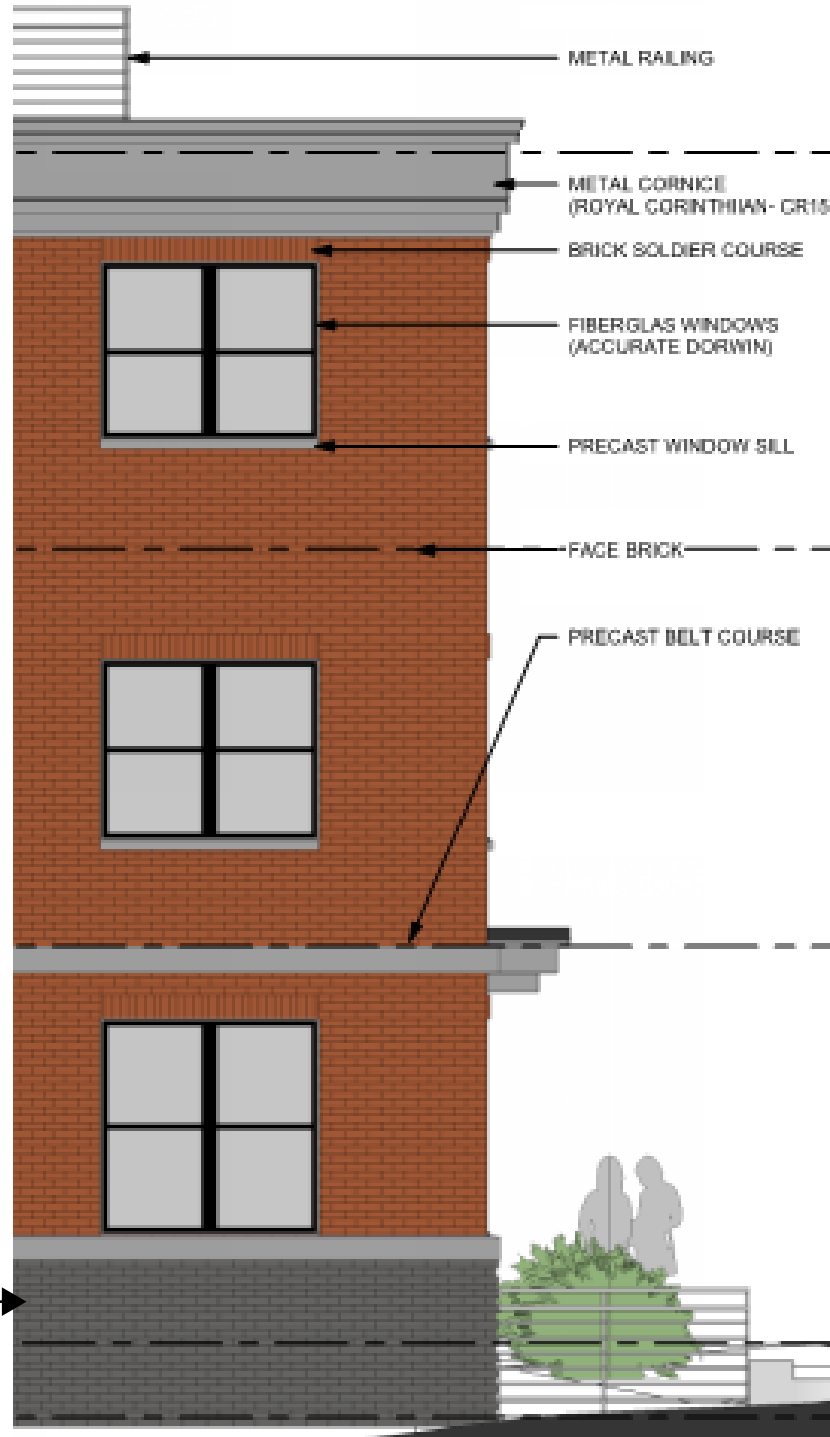

## TU24000 High Thermal Performance Dual Pocket Poured & Debridged Storefront



Tubelite's most popular thermally broken storefront line has been expanded and enhanced with an additional P&D thermal break. The TU24000 Series has the same 2" x 4-1/2" profile as the T14000 system, and offers standard screw-spline or shear block connections.

TU24000 Dual Pocket Poured & Debridged Thermal Storefront is recommended for use on ground floor storefront or protected low-rise applications. Framing has 1/2" bite for use with glass or panels up to 1" thick. Verticals can be steel-reinforced for high performance against strong windloads. Tubelite 3700 Series operable windows can be glazed into the storefront framing pocket for natural ventilation.

Framing is compatible with Tubelite's Medium and Wide Style Thermi-Block™ Doors.

Our TU24000 Series Storefront products are subjected to thorough testing by an independent laboratory, ensuring that you get the highest quality storefront framing products that the industry has to offer.


**Thermi-Block**  
HIGH-PERFORMANCE THERMAL FRAMING

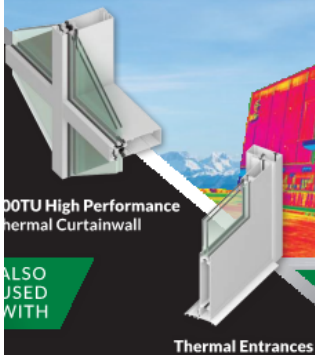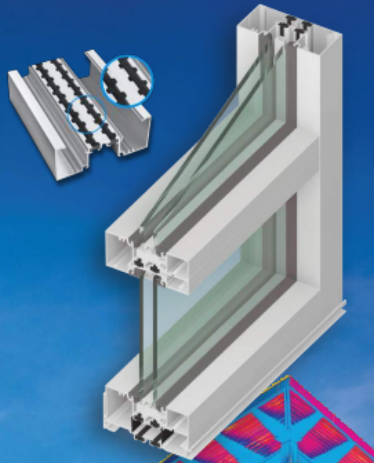

**TUBELITE**  
DEPENDABLE  
LEADERS IN ECO-EFFICIENT STOREFRONT CURTAINWALL AND ENTRANCE SYSTEMS

## TU24000 High Thermal Performance Dual Pocket Poured & Debridged Storefront

**Thermi-Block**  
HIGH-PERFORMANCE THERMAL FRAMING

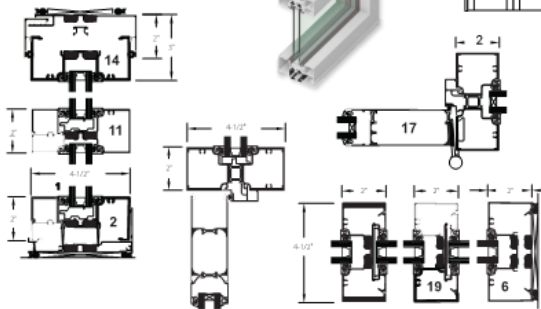

### GET THE POINT!™

Thermal Storefront can help with the following LEED points:

- EA 1 - Optimize Energy Performance
- MR 4.1 & 4.2 Recycled Content
- EQ 6.2 Thermal Comfort
- EQ 8.1 & 8.2 Daylight & Views

## Thermally Broken Aluminum Storefront Entries

## INLINE FIBERGLASS VALUE THROUGH INNOVATION



**MAFCO HOUSE:** This luxurious cottage getaway features Inline Fiberglass 400 Series Commercial Strip with 700 Series operable vents to take advantage of the stunning surroundings.

Inline Fiberglass Ltd. has been manufacturing Fiberglass Windows and Doors since 1986 and our expertise covers New Construction as well as the Retrofit for residential, commercial and industrial markets. We know the industry and the issues. Fiberglass windows and sliding doors are the most energy efficient, stable and reliable fenestration products available. Our products are recognized for their superior performance in terms of energy savings, structural and physical properties in all climates and long term durability.

Inline Fiberglass Ltd. Window and door systems provide the perfect balance between form and function. Their form is the result of Inline's unique ability to pultrude slim, elegant, lightweight frames. Their function stems from the incredible strength of fiberglass, its thermal efficiency and its affinity with the glaze it supports.

### INLINE Fiberglass Products Offer:

- Tensile strength greater than that of aluminum and steel.
- Low U Values, provide reduced energy loss/gain, and increase efficiency and comfort.
- Extremely low air leakage means reduced energy loss/gain, reduced dust infiltration, and reductions in unwanted noise.
- Lowest linear thermal expansion/contraction means seals will not fail prematurely.
- Full flexibility of color options including split finishes.
- Fiberglass is an inert material unaffected by time, moisture, corrosion or temperature.
- Minimal environmental impact due to low embodied energy used in production.
- Fiberglass is more durable, offering greater, longevity with virtually no maintenance.
- Full range product line of unique European and North American Designs.
- Competitively priced against traditional windows.

Our experience and focus on quality, performance and sustainability make us the ideal supplier for your future residential and commercial Projects, as it has for many other Projects in the past.

Please feel free to contact me if you have any additional questions or require additional information.



**60 RICHMOND STREET:** This award winning cutting edge urban redevelopment project by Teeple Architects sets a new standard in design and efficiency. Inline product includes 325 Series Awning and Fixed windows.

**INLINE**

38 Constellation Court  
Etobicoke, Ontario, Canada  
M9W 1K1  
www.inlinefiberglass.com

Anthony Bartolini  
E: abartolini@inlinefiberglass.com  
P: 416-679-1171 ext. 233  
F: 416-679-1150  
TF: 1-866-566-5656

## Double Hung Tilt SINGLE HUNG TILT & SLIDER

Today's most functional and efficient windows

**Sovereign|FG™** Double Hung windows are the most sought after traditional window systems. Their design allows for opening both the top and the bottom sash, facilitating controlled ventilation from any height in the room. **Sovereign|FG™** Double Hung windows are designed for strength, minimum thermal transfer and optimum viewing area since **Sovereign|FG™** fiberglass profiles are engineered specifically for use in windows. That's one difference.

Another is the magic of fiberglass combined with **Sovereign|FG™** highly engineered, tubular profiles. Together this means each **Sovereign|FG™** Double Hung window has built-in strength that lends it features and advantages not possible with other materials.



Steve Deere, Architect, Mark Duncan Designs

- ▶ Both sashes of the double hung tilt can be simply tilted inwards for ease of cleaning. Top down "rain resistant" or bottom up (or both) operation allows for variable ventilation positions

- ▶ Non-corroding Fiberglass material provides long life in the tough, salty conditions found in coastal environments



- ▶ Combined strength of pultruded fiberglass and tubular frame design create an exceptionally strong frame for superior performance, during and after construction

## Fiberglass double pane windows



## **Burlington Design Advisory Board**

149 Church Street, City Hall

Burlington, VT 05401

<http://www.burlingtonvt.gov/PZ/Boards/Design-Advisory-Board/>

Telephone: (802) 865-7188  
(802) 865-7195 (FAX)

*Matt Bushey, Chair  
Leo Sprinzen, Vice Chair*

*Tom Cullins*

*Steve Offenhartz*

*Ron Wanamaker*

*Philip A. Wagner, Alternate  
Phil Hammerslough, Alternate*



### **Minutes**

#### **Burlington Design Advisory Board**

**Tuesday, February 26, 2019 3:00 p.m.**

**Conference Room 12, City Hall, 149 Church Street, Burlington, VT**

**Present:** Matt Bushey (Chair), Steve Offenhartz, Tom Cullins, Ron Wanamaker, Phil Hammerslough (alt.), Phil Wagner (alternate)

**Absent:** Leo Sprinzen

**Staff present:** Mary O'Neil, Ryan Morrison

#### **Session I – 3:00 PM – 3:20 PM**

##### **19-0570CA; 111 Church St (FD6, Ward 3C) Leunigs Building LLC**

Façade alteration (Project Manager: Mary O'Neil)

Representative of Danforth Jewelers present.

TC – Move to deny the barn board siding.

RW – 2<sup>nd</sup>.

Vote 5-0. (PH not participating.)

#### **Session II – 3:20 PM – 3:45 PM**

##### **19-0496CA/CU; 99 Rose Street (RM, Ward 3C) Emily Hunter and Eric Perkins** 366 sf addition for use as an Accessory Dwelling Unit. (Project Manager: Ryan Morrison)

Present: Architect Lathan Gravelle

Motion by Ron Wanamaker: I move that we do not approve the project as presented and encourage the applicant to address a design that is subservient in design and massing. If the ridgeline of the addition were shorter than that of the main structure, it could mitigate a lot of the mass from the front.

2<sup>nd</sup> – Matt Bushey

Vote 3-2 (TC, SO) (PH not participating.)

Motion carries.

#### **Session III – 3:45 PM – 5:30 PM**

##### **19-0533CA/MA; 13-15 George St (RL, Ward 3C) 13-15 George Street, LLC**

##### **19-0532CA/CU; 19 George St (RL, Ward 3C) Stephen Moreau**

##### **19-0534CA/MA; 68 Pearl St (FD5, Ward 3C) Richard Bove**

##### **19-0535CA; 80-90 Pearl St (FD5, Ward 3C) Richard Bove**

##### **19-0536CA; 70 Pearl St (FD5, Ward 3C) City of Burlington**

*The programs and services of the City of Burlington are accessible to people with disabilities.*

*Individuals who require special arrangements to participate are encouraged to contact the Department of Planning & Zoning at least 72 hours in advance so that proper accommodations can be arranged. For information call 865-7188 (TTY users: 865-7142).*

Demolish buildings at 68 Pearl St, 19 George St and 13-15 George St. Merge 19 and 13-15 George St; 68, 70, and 80 Pearl St. Construct underground parking garage, hotel, restaurant, and 20-unit senior housing building. (Project Manager: Mary O'Neil)

Present: John Alden and Joel Page, Scott & Partners Architects; Rick Bove.  
SO – recused as an abutting land owner.

Motion by MB – Recommend approval as submitted, with the following recommendations:

1. The applicant explore revision of third floor of the George Street apartment building (Lofts) to be more in scale with adjacent building.
2. Recommend approval of height allowance for 68 Pearl Street;
3. Recommend approval of demolition of the 2 residential dwellings on George Street and the former restaurant (Bove's) on Pearl Street.

PH – 2<sup>nd</sup>

Vote 5-0. (SO recused)

Motion carries.