Local Control Commission Meeting

Monday, May 20, 2024, 7:30 PM, Contois Auditorium, 149 Church Street, 2nd Floor

Please click the link below to join the webinar:
https://zoom.us/j/92925893185
Or Telephone: +1 305 224 1968 US
Webinar ID: 929 2589 3185

****CCTV link: https://www.youtube.com/playlist?list=PLljLFn4BZd2PwCge7lNoKug676jIf_iUA ****

1. Agenda

Subject	**1.1. Motion to amend/adopt agenda**
Meeting	May 20, 2024 - Local Control Commission Meeting - Monday, May 20, 2024, 7:30 PM, Contois Auditorium, 149 Church Street, 2nd Floor
Category	1. Agenda
Department	Council and Board
Type	Action Procedural
Recommended Action	Motion to amend/adopt agenda

2. Consent Agenda

Subject	**2.1. Motion to adopt the consent agenda and take the actions indicated**
Meeting	May 20, 2024 - Local Control Commission Meeting - Monday, May 20, 2024, 7:30 PM, Contois Auditorium, 149 Church Street, 2nd Floor
Category	2. Consent Agenda
Department	Council and Board

Type	Action (Consent) Procedural
Recommended Action	Motion to adopt the consent agenda and take the actions indicated
Subject	**2.2. First, Second, Third Class Liquor License and Outside Consumption Permit Renewals (2024-2025): see attached list**
Meeting	May 20, 2024 - Local Control Commission Meeting - Monday, May 20, 2024, 7:30 PM, Contois Auditorium, 149 Church Street, 2nd Floor
Category	2. Consent Agenda
Department	Clerk/Treasurer's Office
Type	Action (Consent)
Recommended Action	approve the 2024-2025 First, Third Class Liquor License and Outside Consumption Permit Renewals as listed with all standard conditions

3. Deliberative Agenda

Subject	**3.1. First and Third Class Liquor License Applications (2024-2025): Kismet, 180 Battery Street, Suite 130**
Meeting	May 20, 2024 - Local Control Commission Meeting - Monday, May 20, 2024, 7:30 PM, Contois Auditorium, 149 Church Street, 2nd Floor
Category	3. Deliberative Agenda
Department	Clerk/Treasurer's Office
Type	Action
Recommended Action	approve the 2024-2025 First and Third Class Liquor License Applications for Kismet, 180 Battery Street, Suite 130 with the following conditions: contingent upon Fire Marshal approval, all City Permits need to be closed out and with all standard conditions
Subject	**3.2. Outside Consumption Permit Application (2024-2025): Kismet, 180 Battery Street, Suite 130**
Meeting	May 20, 2024 - Local Control Commission Meeting - Monday, May 20, 2024, 7:30 PM, Contois Auditorium, 149 Church Street, 2nd Floor
Category	3. Deliberative Agenda
Department	Clerk/Treasurer's Office
Type	Action
Recommended Action	approve the 2024-2025 Outside Consumption Permit Application for Kismet, 180 Battery Street, Suite 130 with the following condition: all City Permits need to be closed out
Subject	**3.3. First Class Liquor License Application (2024-2025): Lang House Bed & Breakfast, 360 Main Street**
Meeting	May 20, 2024 - Local Control Commission Meeting - Monday, May 20, 2024, 7:30 PM, Contois Auditorium, 149 Church Street, 2nd Floor

Category	3. Deliberative Agenda
Department	Clerk/Treasurer's Office
Type	Action
Recommended Action	approve the 2024-2025 First Class Liquor License Application for Lang House Bed & Breakfast with the following conditions: contingent upon Fire Marshal Approval and with all standard conditions
Subject	**3.4. Outside Consumption Permit Application (2024-2025): Lang House Bed & Breakfast, 360 Main Street**
Meeting	May 20, 2024 - Local Control Commission Meeting - Monday, May 20, 2024, 7:30 PM, Contois Auditorium, 149 Church Street, 2nd Floor
Category	3. Deliberative Agenda
Department	Clerk/Treasurer's Office
Type	Action
Recommended Action	approve the 2024-2025 Outside Consumption Permit Application for Lang House Bed & Breakfast

4. Adjournment

Subject	**4.1. Motion to adjourn**
Meeting	May 20, 2024 - Local Control Commission Meeting - Monday, May 20, 2024, 7:30 PM, Contois Auditorium, 149 Church Street, 2nd Floor
Category	4. Adjournment
Department	Council and Board
Type	Action (Consent) Procedural
Recommended Action	Motion to adjourn

2024-2025 First, Second, Third and OCP Renewals
Local Control Commission Meeting, May 20, 2024

First:
Dedalus Wine Group
Mr. Mike's Pizza
Sushi Maeda

Second:
Dedalus Wine Group

Third:
Farmers and Foragers
Mr. Mike's Pizza

OCP:
Dedalus Wine Group
Manhattan Pizza

2024-2025 First, Second, Third and OCP Renewals
Local Control Commission Meeting, May 20, 2024

First:
Dedalus Wine Group
Mr. Mike's Pizza

Second:
Dedalus Wine Group

Third:
Farmers and Foragers
Mr. Mike's Pizza

OCP:
Manhattan Pizza

Home (/DLLLicenseManagment/s/)

Application
DLL - Application - 43678

Approve Reject Applicant Action Required Town Payment Received Download

*Recommended for approval @ 5/14/24 cmte to with the following conditions:

APPLICATION DETAILS RELATED INFORMATION

Application Information

DLL - Application Id
DLL - Application - 43678

Business Entity Name
Kismet

Phone number:

Applicant Email
kismetturkish24@gmail.com (mailto:kismetturkish24@gmail.com)

Renewal Application

Student Name

Applicant Action Comments

License/Permit Location Description

Town Fee
115

Business Entity Phone
802-288-0111

Training Completion Record

Designated Caterers Details

Days Since Last Modified
0

Estimated time period for alcohol

Name and address from whom you purchase

Lease Expiration Date

Liquor Liability Insurance Policy Number

Landlord Email

Renewal Change Indicated

Renewal Change Description

URL for Policies & Procedures

URL for Duties

- Contingent upon Fire Marshal approval
- all City Permits need to be closed out
- with all standard Conditions

External Status
Application sent to municipality

Town Clerk/ Municipal Jurisdiction
Burlington

Historical Id
1RST

Application Type
License

Application For
First Class Restaurant/Bar License

Mode of Training

Town User Approval/Rejection Comments

Eligibility of Tobacco Fee waiver

Quantity of Alcohol required

what purpose this alcohol is used to be

Where is this alcohol to be used

180 Battery Street
Suite 130
pd mk #1300
to 5/10/24
$705.00

Home (/DLLLicenseManagment/s/)

Application
DLL - Application - 43846

Approve | Reject | Applicant Action Required | Town Payment Received | Download

APPLICATION DETAILS | RELATED INFORMATION

Application Information

DLL - Application Id
DLL - Application - 43846

Business Entity Name
Kismet

Phone number:

Applicant Email
kismetturkish24@gmail.com (mailto:kismetturkish24@gmail.com)

Renewal Application

Student Name

Applicant Action Comments

License/Permit Location Description

Town Fee
0

Business Entity Phone
802-288-0111

Training Completion Record

Designated Caterers Details

Days Since Last Modified
0

Estimated time period for alcohol

Name and address from whom you purchase

Lease Expiration Date

Liquor Liability Insurance Policy Number

Landlord Email

Renewal Change Indicated

Renewal Change Description

URL for Policies & Procedures

URL for Duties

External Status
Application sent to municipality

Town Clerk/ Municipal Jurisdiction
Burlington

Historical Id
3RST

Application Type
License

Application For
Third Class Restaurant/Bar License

Mode of Training

Town User Approval/Rejection Comments

Eligibility of Tobacco Fee waiver

Quantity of Alcohol required

what purpose this alcohol is used to be

Where is this alcohol to be used

180 Battery Street
Suite 130

City of Burlington Vermont

LIQUOR LICENSE

NEW APPLICANT QUESTIONNAIRE

D/B/A (Business Name) Kismet

Contact person Serkan Cetin Contact Phone 802-288-0111

1. Have you ever had a liquor license before? If yes, please explain.

   no

2. Please describe your experience serving or selling alcohol?

   I worked Istanbul kebab House 5 years.
   I was server, and general manager.

3. Are you familiar with the laws relating to the sale of alcohol in Vermont? Have you completed the training required by DLC? Have your employees? If not, what is your plan for training?

   I have completed the training and when I hire employees I will require them to take the training during onboarding

4. Have you had an opportunity to meet with an inspector from the Department of Liquor Control?

   not yet

5. How many employees will you have?

   Total be 21 employees

6. What is/will the square footage of the public space and what is/will be your occupancy load??

3073 square feet, occupancy be 100 people.

7. What kind of precautions will you take to prevent underage sales?

employees must check I.D. for those ordering alcohol.

Please note that your application will not go before the License Subcommittee until this application has been satisfactorily completed and returned to the Clerk's Office

May 1, 2024 ---- April 30, 2025

CITY OF BURLINGTON
Liquor License Supplemental Questionnaire

☑ New ☐ Renewal

PART I--ORGANIZATION

1. Corporation/Sole Proprietor name Kismet Restaurant LLC
2. D/B/A (Business Name) Kismet 3. Bus. Phone 802-788-0111
4. Business Address 180 battery Street suit 180, Burlington, Vermont
5. Contact person Serkan Cetin 6. Contact Phone 802-788-0111
7. Email Address: kismetturkish24@gmail.com

PART II--OPERATION

1. Regular Hours of Operation:

Sunday 12 to 9pm Wednesday 12 to 9pm Saturday 12 to 10pm
Monday Closed Thursday 12 to 9pm
Tuesday 12 to 9pm Friday 12 to 10 pm

2. Occupancy Load 100 3. # of Restrooms 2 4. # of Egresses 4

5. Date of last Fire/Safety Check unknown

PART III--MANAGER OF RECORD

Please provide the following information on the manager of record.

Manager of Record Serkan Cetin
Home Address 79 Franklin Street 703 Essex Junction, VT
Phone number 802-788-0111 Social Security Nun
Driver's License # ace of

WITHIN THE PAST SEVEN YEARS HAS THE MANAGER BEEN CONVICTED OF A FELONY OR A VIOLATION OF STATE OR FEDERAL NARCOTICS LAW ____

ANY PENDING CHARG ____

VERMONT

DEPARTMENT OF LIQUOR AND LOTTERY

CERTIFICATE OF ACHIEVEMENT

AWARDED TO

Serkan Cetin

FOR COMPLETING

1st Class Server Training Program 2024 (Final Exam)

COMPLETION DATE	SCORE
April 18, 2024	100%

Meze Cold	Hot Meze	Main Kebab Dinner	House Special	Fish	Lunch Wrap
Humus	Sigara boregi (cigarette borek)	Doner Gyro	Vegetable eggplant Imam bayildi	sea bream Cipura	Grilled Chicken Wrap
Babaganus	Falafel	Kuzu sis Lam shish	Patlican Sarma etli izgara(Eggplant Wrap with meat (grilled)	Salmon Somon	Chicken Adana Wrap
Ezme Salsa	Kalamar (Calamari)	Tavuk sis Chicken Shish	Manti (Dumpling)	Sea bass Levrek	Kofte Kebab Wrap
Haydari	Icli kofte	Kofte	Lamb Eqqplant Karniyarik	Swordfish Kilicbaligi	Lamb Adana Wrap
Muhammara	Pacanga boregi	Lamb Adana	Hünkar Beğendi (Sultan's Delight)		Falafel Wrap
STUFFED GRAPE LEAVES	Lavas Bread	Tavuk Adana Chicken Adana			Humus Wrap
Kirmizi Lahana meze		Iskender			Babaganush Wrap
Yogurtlu semizotu (Purslane with yogurt)		Beyti(Lamb and Chicken)			Lamb Wrap
Enginer (Artichoke)		Mixed Grill			Swordfish Wrap

Havuc tarator (Carrot tarator)					Doner Wrap Gyro Wrap

Salata (Salad)	Corba(Soup }	**Saute** Sote	Tatli (Dessert)	Cocuk Menusu (Kids menu)	Side
Baby spinach salad with chef's special sauce. Şefin özel soslu bebek ıspanak salatası.	Mercimek (Lentil)	Tavuk sote (Chicken saute)	Baklava With walnuts and pistachios	Tavuk Shish	White Rice
Gavurdagi salatasi	Tavuk Corbasi (Chicken soup)	Et sote (Lamb Saute)	Sutlac Rice Pudding	Kofte	Bulgur rice
Kasik salatasi (spoon salad)	Sebzeli Corba (vegetable soup)	Balik sote (Fish Saute)	Keskul Almond Pudding	Doner	Fresh Fries Patates kizartmasi
Kismet Salata Kismet Salad		Sebzeli Sote (Vegetable Saute)	Kunefe	Tavuk Sinitzel Chicken Schnitzel	Olives Zeytin
		Shrimp Saute	Kadayif		Cacik Yogurt souse

					Cheese Peynir
					Plain Yogurt Sade Yogurt

Alkolsüz İçecekler Beverages Non-Alcoholic
Turkish Black Tea/Turkish Apple Tea
Turkish Mineral Water (Maden Suyu) Plain and Lemon Sade ve Limonlu.
Homemade Yogurt Drink (Ayran)
Coke, Diet Coke, Ginger ale, Sprite, Iced Tea
Cherry juice, Orange juice, Apple juice,
Turkish Coffee, Special Turkish Coffee (Mixed 3 different coffee from Naciye Cetin)
Hot Chocolate
Small San Pellegrino

Attributes and Amenities

- Fresh Ingredients
- Casual
- Kid-Friendly
- Groups
- Wheelchair Accessible
- Gift Cards
- Table Service
- Parking
- Online Ordering
- Seating
- Reservations
- Outdoor Seating
- Delivery
- Takeout
- Bike Parking

Email:Kismetturkish24@gmail.com
Phone:802-288-0111
Address: 180 Battery Street Suit 130
Burlington, Vermont 05401

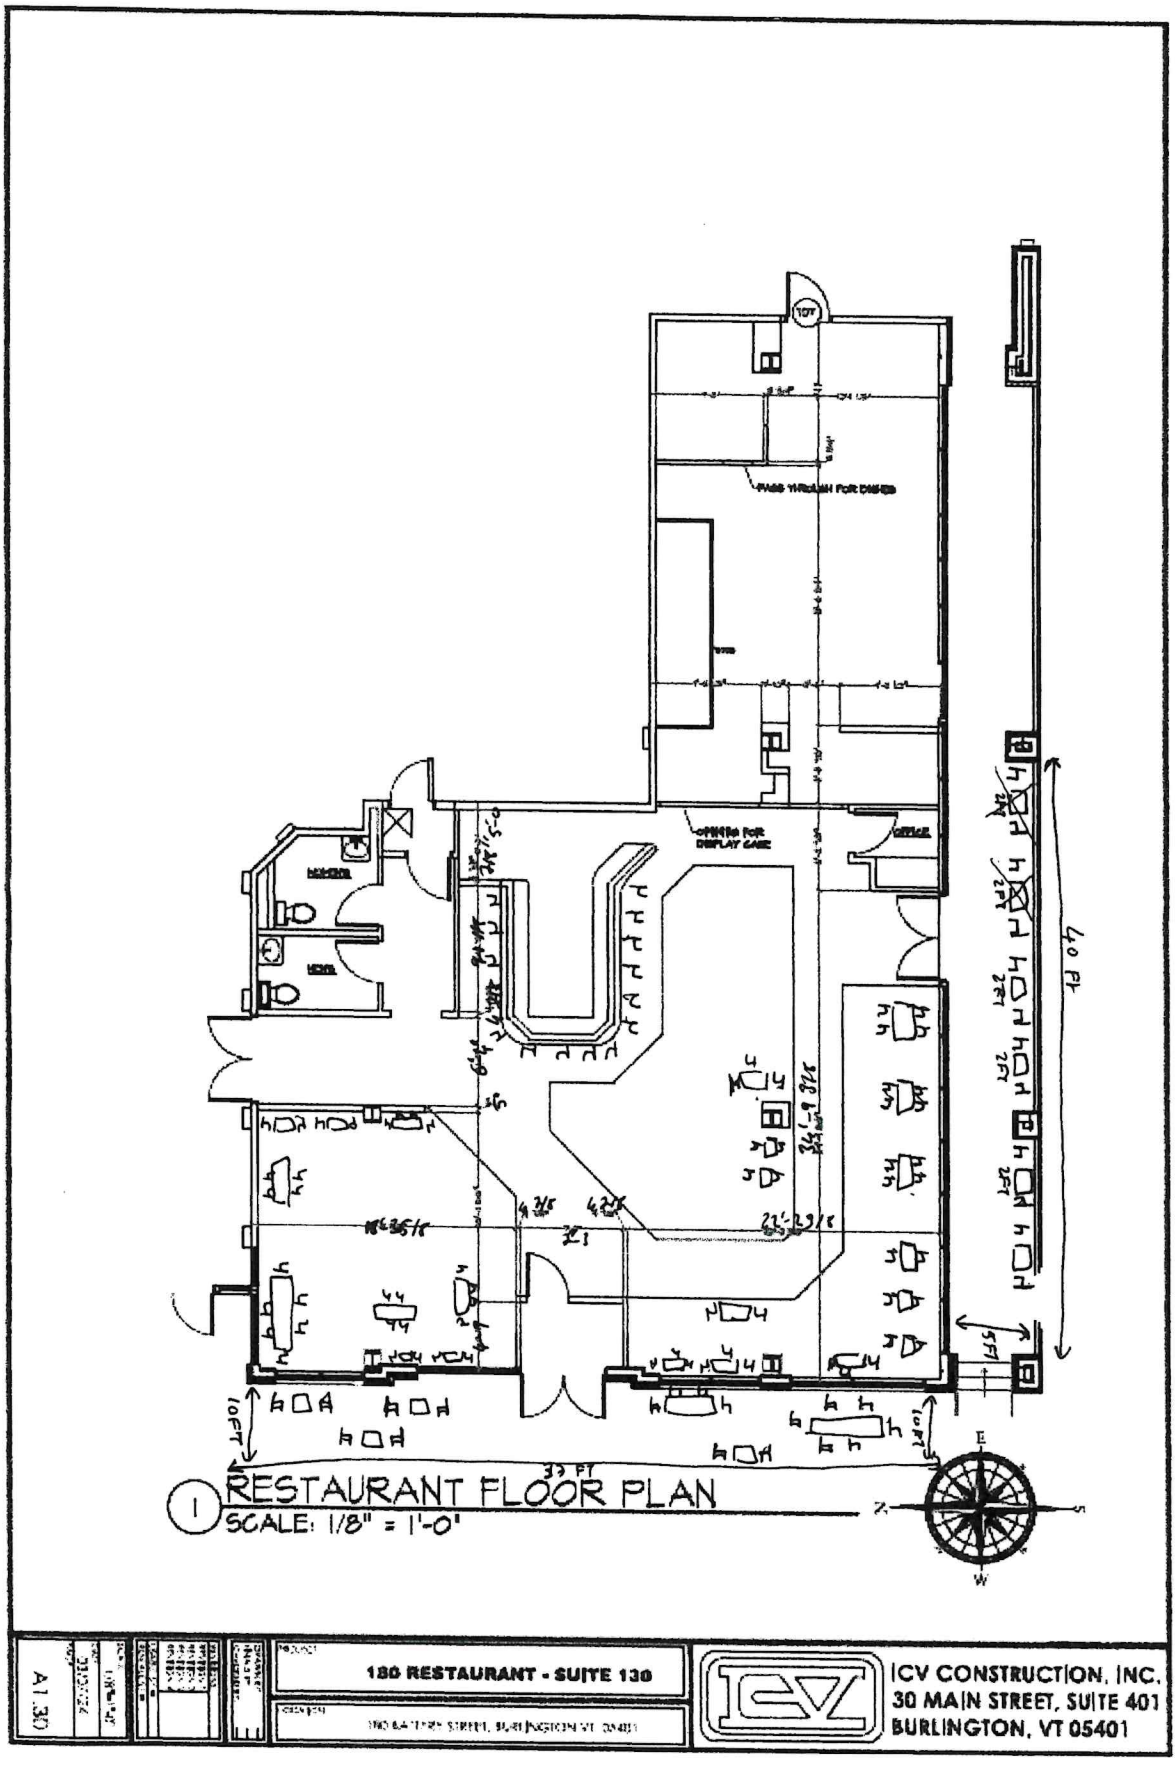
40 ft
33 FT
10FT
10FT
5FT
RESTAURANT FLOOR PLAN
SCALE: 1/8" = 1'-0"
130 RESTAURANT - SUITE 130
ICV CONSTRUCTION, INC.
30 MAIN STREET, SUITE 401
BURLINGTON, VT 05401
A1.30

Home (/DLLLicenseManagment/s/)

Application
DLL - Application - 43916

Approve Reject Applicant Action Required Town Payment Received Download

* recommended for approval @ 5/14/24 lc mtg

APPLICATION DETAILS RELATED INFORMATION

Application Information

Primary Phone No

DLL - Application Id
DLL - Application - 43916

Business Entity Name
Kismet

Business Entity Phone
802-288-0111

Foundational License

Renewal Application

Student Name

Town User Approval/Rejection Comments

Contact Engagement

Designated Caterers Details

Training Completion Record

Indoor Or Outdoor

Days Since Last Modified
-1

Estimated time period for alcohol

Name and address from whom you purchase

Renewal Change Indicated

Renewal Change Description

URL for Policies & Procedures

URL for Duties

Primary Contact Person

Internal Status
Application sent to municipality

External Status
Application sent to municipality

Historical Id
OUTC

Application Type
Permit

Application Category
OCP

Application For
Outside Consumption Permit

Mode of Training

Applicant Email
kismetturkish24@gmail.com (mailto:kismetturkish24@gmail.com)

Applicant Name:

Training Completion Date

Applicant Action Comments

License/Permit Location Description

Quantity of Alcohol required

what purpose this alcohol is used to be

Where is this alcohol to be used

180 Battery Street Suite 130

Event Details

Start date of event

End date of event

Physical Location Street 1
180 Battery Street

Physical Location Street 2/Unit/Suite
Suite 130

Town Clerk/ Municipal Jurisdiction
Burlington

Physical Location City/Town
Burlington

Do you Lease the Premises

Lease Expiration Date

Outside Side Consumption Start time

Physical Location Zip
05401

Location
LN-030671 (/DLLLicenseManagment/s/detail/a0A8z000004YJXeEAO)

Outside Side Consumption Days Requested

Describe the type of event/ OCP Area
The outdoor patio extends along the front of the restaurant 37 by 10 feet and along the right side 40 by 50 feet. There are no physical barriers but the right side is covered.

Days or specific bingo date(s)

Created By
Serkan Cetin (/DLLLicenseManagment/s/profile/0058z000003PIt7AAG),
5/10/2024 9:21 AM

Physical Location Name
180 Battery Street

Physical Location State
Vermont

Outside Side Consumption End time

Outside Side Consumption Hours Requested

Landlord Name
Waterfront Plaza, LLC

Landlord Email

Business Location

Approximate Number of Persons Expected:

Last Modified By
Serkan Cetin (/DLLLicenseManagment/s/profile/0058z000003PIt7AAG),
5/10/2024 9:22 AM

Post Question Poll

Share an update... Share

Search this feed...

May 1, 2024 ---- April 30, 2025

CITY OF BURLINGTON
Annual Outside Consumption Renewal Form

☑ New ☐ Renewal

PART I--ORGANIZATION

All information is required

1. Corporation/Sole Proprietor name ~~Serkan Cetin~~ Kismet restaurant LLC
2. D/B/A (Business Name) Kismet 3. Bus. Phone 802-788-0111
4. Business Address 180 battery Street Suit 180, Burlington, VT
5. Contact person Serkan Cetin 6. Contact Phone 802-788-0111
7. Email Address Kismetturkish24@gmail.com

PART II--OPERATION

1. Requested period of operation:

Months: MAY to October

2. Requested times of operation:

Sunday 12 to 9pm Wednesday 12 to 9pm Saturday 12 to 10pm

Monday Closed Thursday 12 to 9pm

Tuesday 12 to 9pm Friday 12 to 10pm

PART III--DESCRIPTION

1. Proposed Dimensions _____
2. Is it a patio, deck, alleyway etc. patio
3. Is it on City property? yes If yes, do you have a current license agreement? _____

Please provide a detailed description of the area and its planned use on the back of this form.

May 1, 2024 ---- April 30, 2025

Annual outside Consumption Renewal Form –Page 2

Detailed description along the front facade of the restaurant and 1 4-person and 1 6-person table we will have 4, 2-person tables, and along the right side of the restaurant under the covered pathway we will have 6, 2-person tables. Serving a total of 14 customers outside. The front patio seating will be 37 ft long and 10 ft deep, it does not extend into the side walk. The side patio/walk way is 5 ft wide and the 2 person tables take up 2ft of this walkway and will extend alond 40 ft of the path.

Signature of Applicant _____ Date: 05-09-2024

Print Signature Serkan Cetin

APPROVED BY LOCAL CONTROL COMMISSION _____

SENT TO DEPARTMENT OF LIQUOR CONTROL _____

FINAL APPROVAL BY DEPARTMENT OF LOCAL CONTROL _____

Home (/DLLLicenseManagment/s/)

Application
DLL - Application - 42254

Approve | Reject | Applicant Action Required | Town Payment Received | Download

*recommended for approval @ 5/14/24 lc mtg lo with the following conditions contingent upon Fire Marshal approval @ with all standard conditions

APPLICATION DETAILS | RELATED INFORMATION

Application Information

DLL - Application Id
DLL - Application - 42254

Business Entity Name
Gather Burlington, LLC

Phone number:

Applicant Email
evan@thegathercompany.com (mailto:evan@thegathercompany.com)

Renewal Application

Student Name

Applicant Action Comments

License/Permit Location Description

Town Fee
115

Business Entity Phone
4125856988

Training Completion Record

Designated Caterers Details

Days Since Last Modified
-1

Estimated time period for alcohol

Name and address from whom you purchase

Lease Expiration Date

Liquor Liability Insurance Policy Number

Landlord Email

Renewal Change Indicated

Renewal Change Description

URL for Policies & Procedures

URL for Duties

External Status
Application sent to municipality

Town Clerk/ Municipal Jurisdiction
Burlington

Historical Id
1HTL

Application Type
License

Application For
First Class Hotel License

Mode of Training

Town User Approval/Rejection Comments

Eligibility of Tobacco Fee waiver

Quantity of Alcohol required

what purpose this alcohol is used to be

Where is this alcohol to be used

LANG HOUSE
BED & BREAKFAST
360 MAIN STREET

5/13/24
Pd chk # 1271
$140.00 lo

Pd chk # 1266
4/18/24
$115.00

City of Burlington Vermont

LIQUOR LICENSE

NEW APPLICANT QUESTIONNAIRE

D/B/A (Business Name) GATHER Burlington, LLC (Lang House)

Contact person MARK KANYA Contact Phone 802-999-1050

1. Have you ever had a liquor license before? If yes, please explain.

   Not for GATHER Burlington - Lang House however servers. This is a transfer of ownership

2. Please describe your experience serving or selling alcohol?

   Trained DLC, trained chef

3. Are you familiar with the laws relating to the sale of alcohol in Vermont? Have you completed the training required by DLC? Have your employees? If not, what is your plan for training?

   YES. Familiar and trained. Employees will undergo training (informal) with me, and we have reminders in weekly meetings

4. Have you had an opportunity to meet with an inspector from the Department of Liquor Control?

   YES. February 2024

5. How many employees will you have?

   5 employees

6. What is/will the square footage of the public space and what is/will be your occupancy load??

Dining area is ~1,600 sq ft, occupancy is 25 heads Max.

7. What kind of precautions will you take to prevent underage sales?

As a BnB, all guests must present ID @ check-in, allowing us to certify age. No one underage will be permitted to have alcohol in rooms, even if others are of age.

Please note that your application will not go before the License Subcommittee until this application has been satisfactorily completed and returned to the Clerk's Office

May 1, 2024 ---- April 30, 2025

CITY OF BURLINGTON
Liquor License Supplemental Questionnaire

☑ New ☐ Renewal

Transfer of ownership

PART I--ORGANIZATION

1. Corporation/Sole Proprietor name GATHER Burlington LLC
2. D/B/A (Business Name) Lang Houx 3. Bus. Phone 802 652 2500
4. Business Address 360 Main ST. Burlington VT 05401
5. Contact person Mark Kanyon 6. Contact Phone 802-999-1050
7. Email Address: mark@langhoux.com

PART II--OPERATION

1. Regular Hours of Operation: 24/7 - Lodging; Breakfast service:

Sunday 8a-10a Wednesday 8a-10a Saturday 8a-10a

Monday 8a-10a Thursday 8a-10a

Tuesday 8a-10a Friday 8a-10a

2. Occupancy Load 25 3. # of Restrooms 2 (Public) 4. # of Egresses 3

5. Date of last Fire/Safety Check FEB 2024

PART III--MANAGER OF RECORD

Please provide the following information on the manager of record.

Manager of Record Evan Addams

Home Address 6900 Perrysville, Pittsburgh PA 15202

Phone _____ Social Security Nu_____

Driver's _____

WITHIN THE PAST SEVEN YEARS HAS THE MANAGER BEEN CONVICTED OF A FELONY OR A VIOLATION OF STATE OR FEDERAL NARCOTICS _____

ANY PENDING CHARG _____

Sample Menu

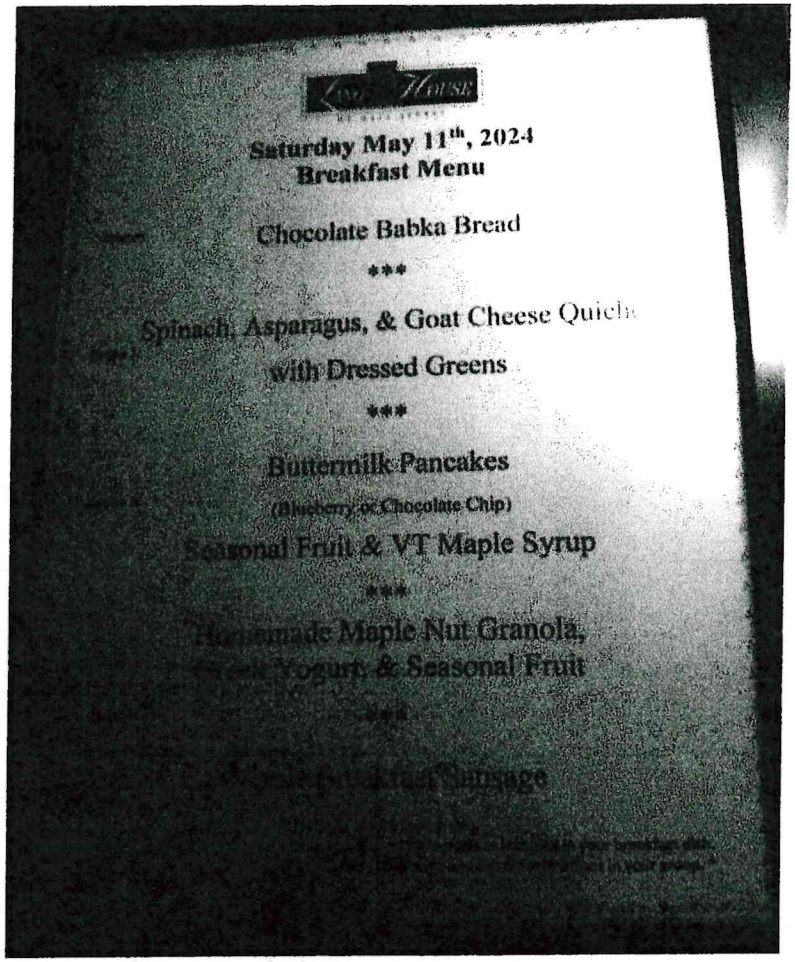

Saturday May 11th, 2024
Breakfast Menu

Chocolate Babka Bread

***

Spinach, Asparagus, & Goat Cheese Quich

with Dressed Greens

***

Buttermilk Pancakes

(Blueberry or Chocolate Chip)

Seasonal Fruit & VT Maple Syrup

***

Homemade Maple Nut Granola,

Yogurt, & Seasonal Fruit

***

Sausage

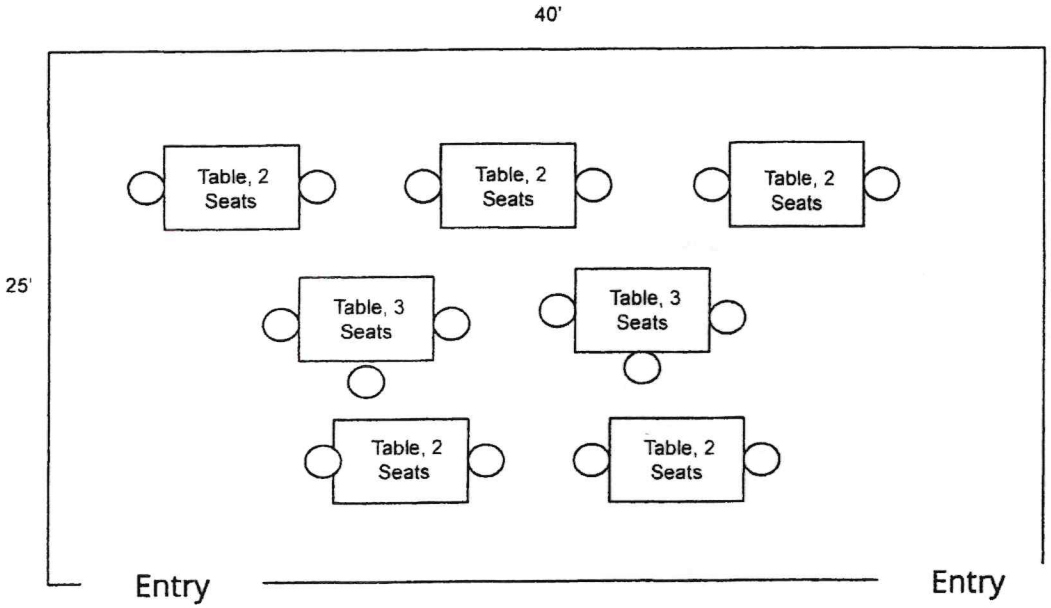
40'
25'
Table, 2 Seats
Table, 2 Seats
Table, 2 Seats
Table, 3 Seats
Table, 3 Seats
Table, 2 Seats
Table, 2 Seats
Entry
Entry

Dining, Main

VERMONT

DEPARTMENT OF LIQUOR AND LOTTERY

CERTIFICATE OF ACHIEVEMENT

AWARDED TO

Mark Kanya

FOR COMPLETING

1st Class Server Training Program 2024 (Final Exam)

COMPLETION DATE
May 10, 2024

SCORE
95%

May 1, 2024 ---- April 30, 2025

CITY OF BURLINGTON
Annual Outside Consumption Renewal Form

☑ New ☐ Renewal

PART I--ORGANIZATION

All information is required

1. Corporation/Sole Proprietor name GATHER Burlington, LLC
2. D/B/A (Business Name) Lang House 3. Bus. Phone 802 652 2560
4. Business Address 360 Main St, Burlington VT 05401
5. Contact person Mark Kanyo 6. Contact Phone 802-449-1050
7. Email Address mark@langhouse.com

PART II--OPERATION

1. Requested period of operation:

Months: Jan to Dec

2. Requested times of operation: 24/7 lodging; breakfast service:

Sunday 8a-10a Wednesday 8a-10a Saturday 8a-10a

Monday 8a-10a Thursday 8a-10a

Tuesday 8a-10a Friday 8a-10a

PART III--DESCRIPTION

1. Proposed Dimensions 30' x 80'
2. Is it a patio, deck, alleyway etc. garden patio
3. Is it on City property? no If yes, do you have a current license agreement?_____

Please provide a detailed description of the area and its planned use on the back of this form.

*Recommended for approval @ 5/14/24 lcmtg

1

May 1, 2024 ---- April 30, 2025

Annual outside Consumption Renewal Form –Page 2

Detailed description on property, behind house is our garden area with lounge chairs and benches

Signature of Applicant Evan M. Adams Date: 5/10/24

Print Signature Evan M. Adams

APPROVED BY LOCAL CONTROL COMMISSION _____

SENT TO DEPARTMENT OF LIQUOR CONTROL _____

FINAL APPROVAL BY DEPARTMENT OF LOCAL CONTROL _____

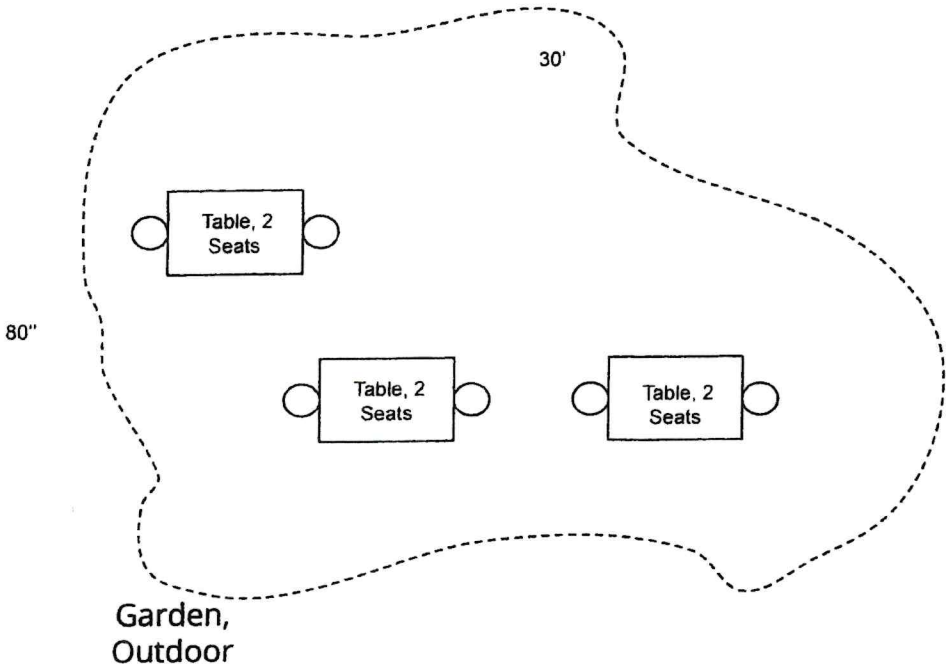
30'
80''
Table, 2 Seats
Table, 2 Seats
Table, 2 Seats
Garden, Outdoor